


EXISTING ELEVATION

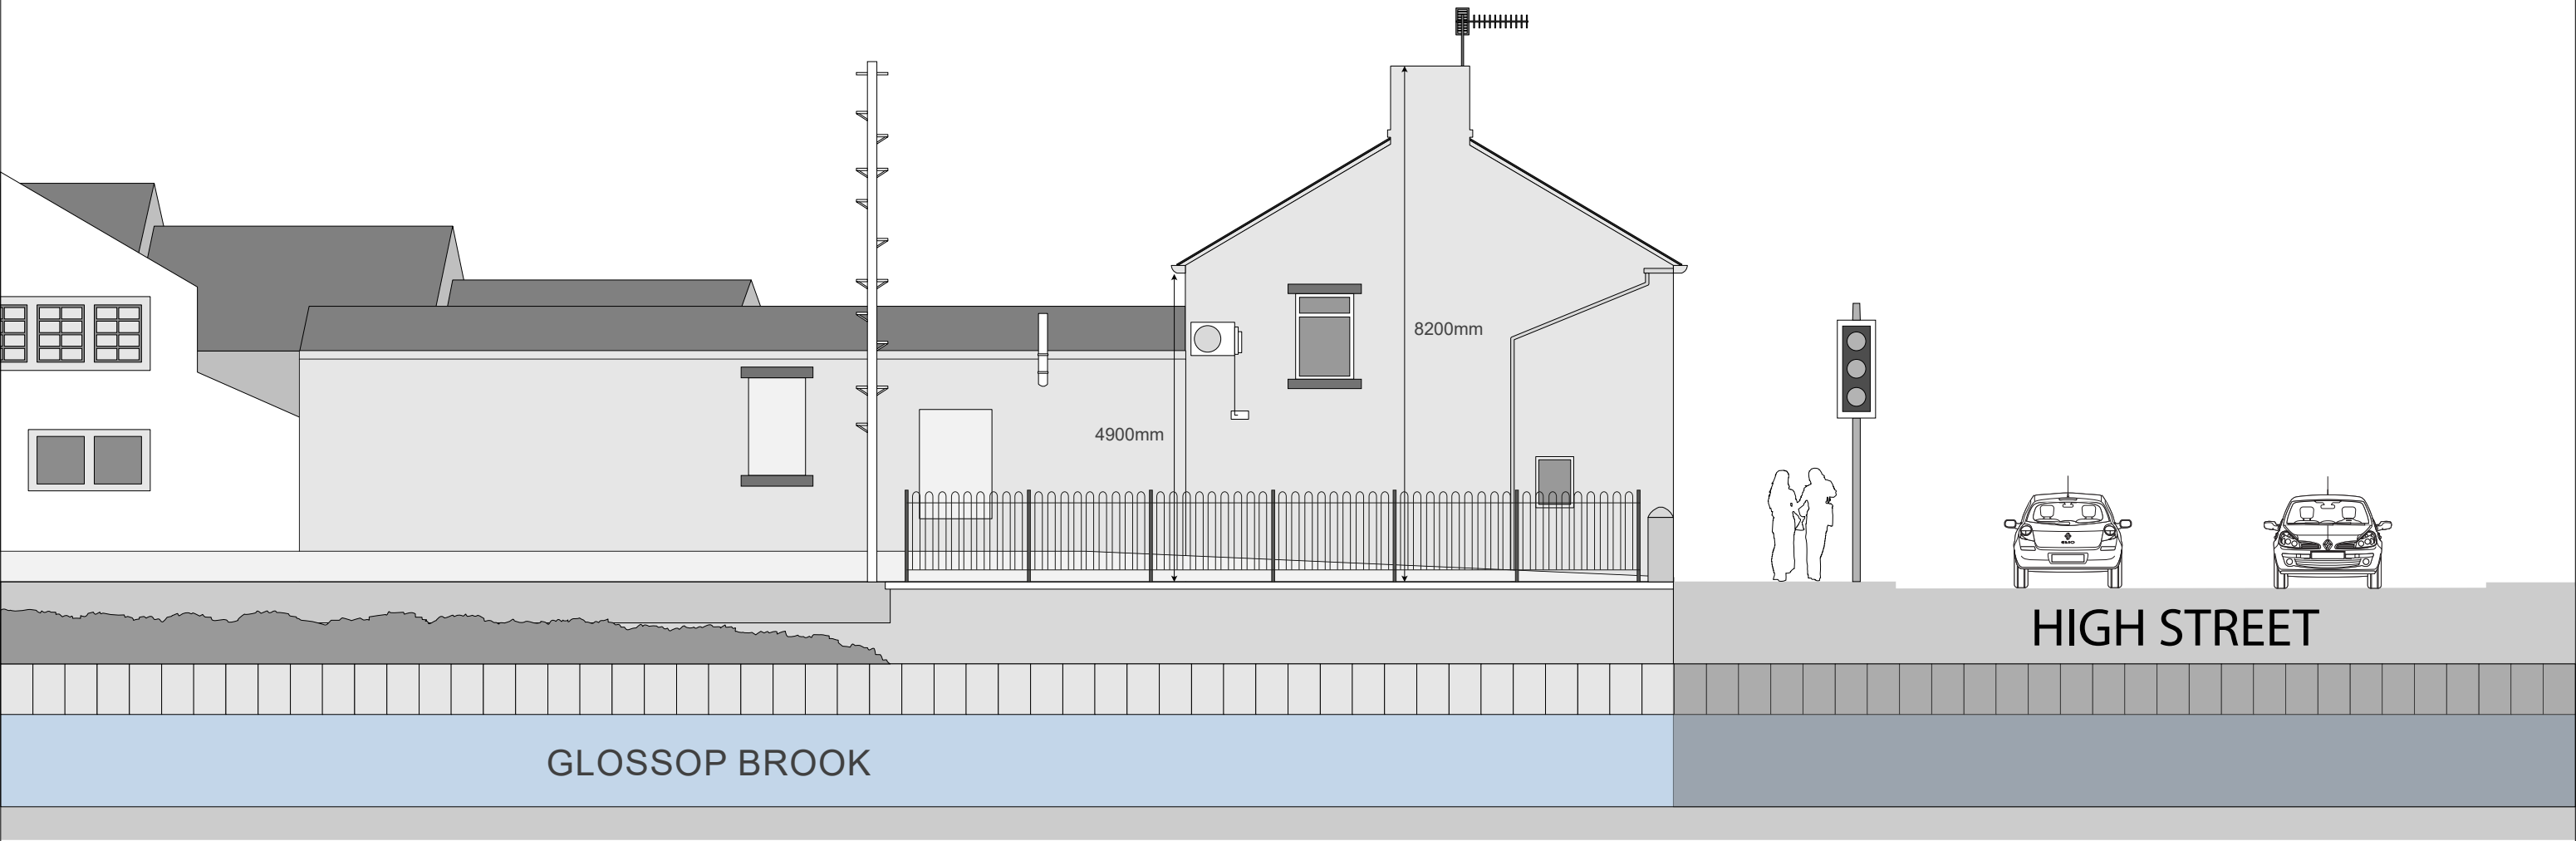

Site:
117 High Street West Glossop SK13 8BB

Drawing:
Existing Elevation

Date:
24/07/2024

Dwg. No.
PY4722/001

Rev.:

Scale: 1:100@A3

