




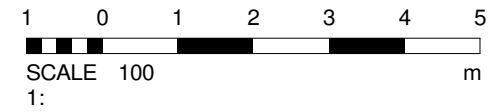


Detail Ref 1 Elevation - Grove Parade/Spring Gardens - BC
Scale: 1 : 100

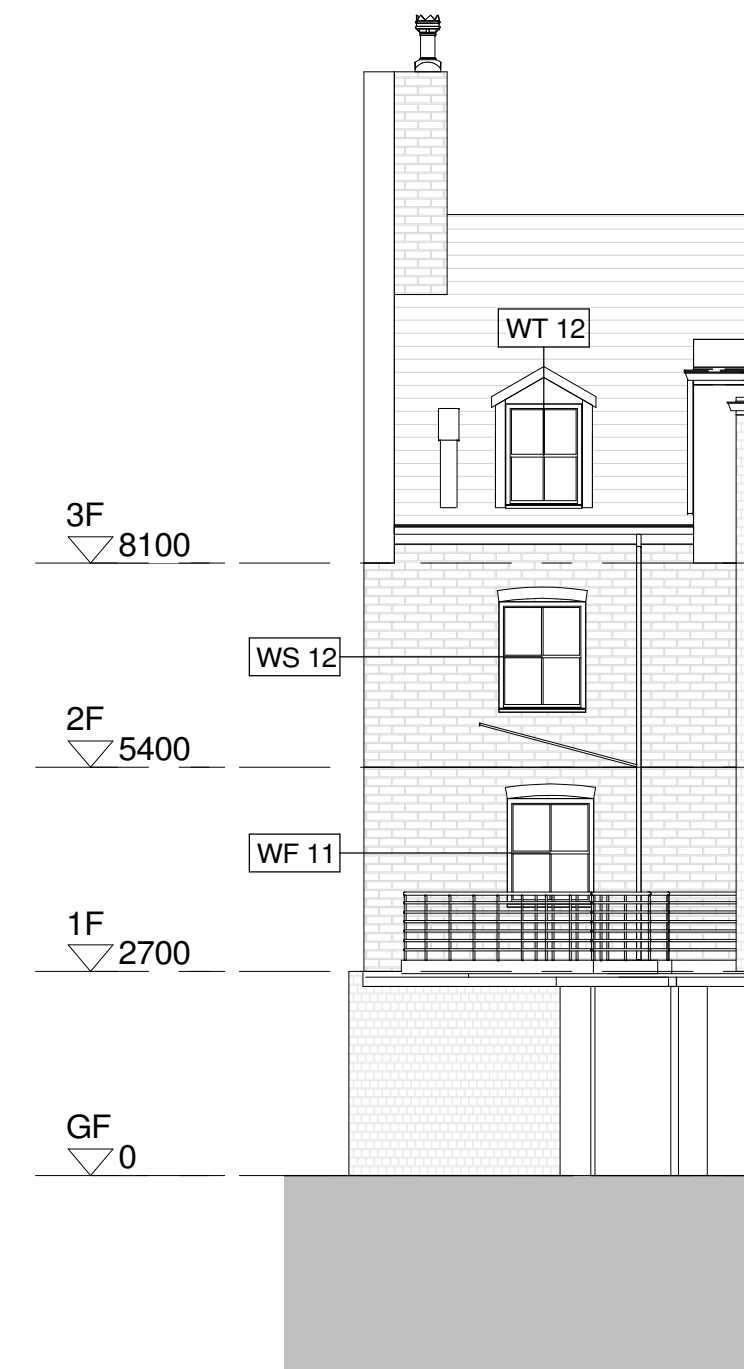

Detail Ref 2 Elevation - Spring Gardens - BC
Scale: 1 : 100

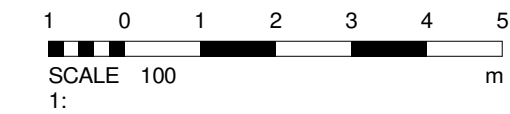


Detail Ref 5 Elevation 5
Scale: 1 : 100

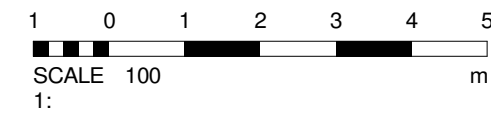


* NOTE: All existing windows and doors to be replaced to meet building regulation requirements for thermal/acoustic/fire standards/security.
Replacement fenestration design to match existing.



Elevation Key	
Note Number	Note Text
1	Existing Entrance Retained
2	Existing Dormer retained
3	Existing Pitched Roof retained
4	Existing Canopy Retained
5	Adjacent property beyond
6	Proposed render wall
7	Proposed flat roof & associated guttering
8	Proposed sash window w/stone head and lintol
9	Proposed curtain walling to new stair core
10	Proposed curtain walling w/high level opening to provide smoke vent
11	Proposed Pitched roof
13	Proposed window replacing existing door
14	Proposed window to replace existing - cill lowered
15	Proposed stone wall
16	Existing RWP
17	Proposed RWP
18	Proposed emergency light as specified elsewhere
19	Proposed kitchen vent
20	Proposed Natural Vent flue

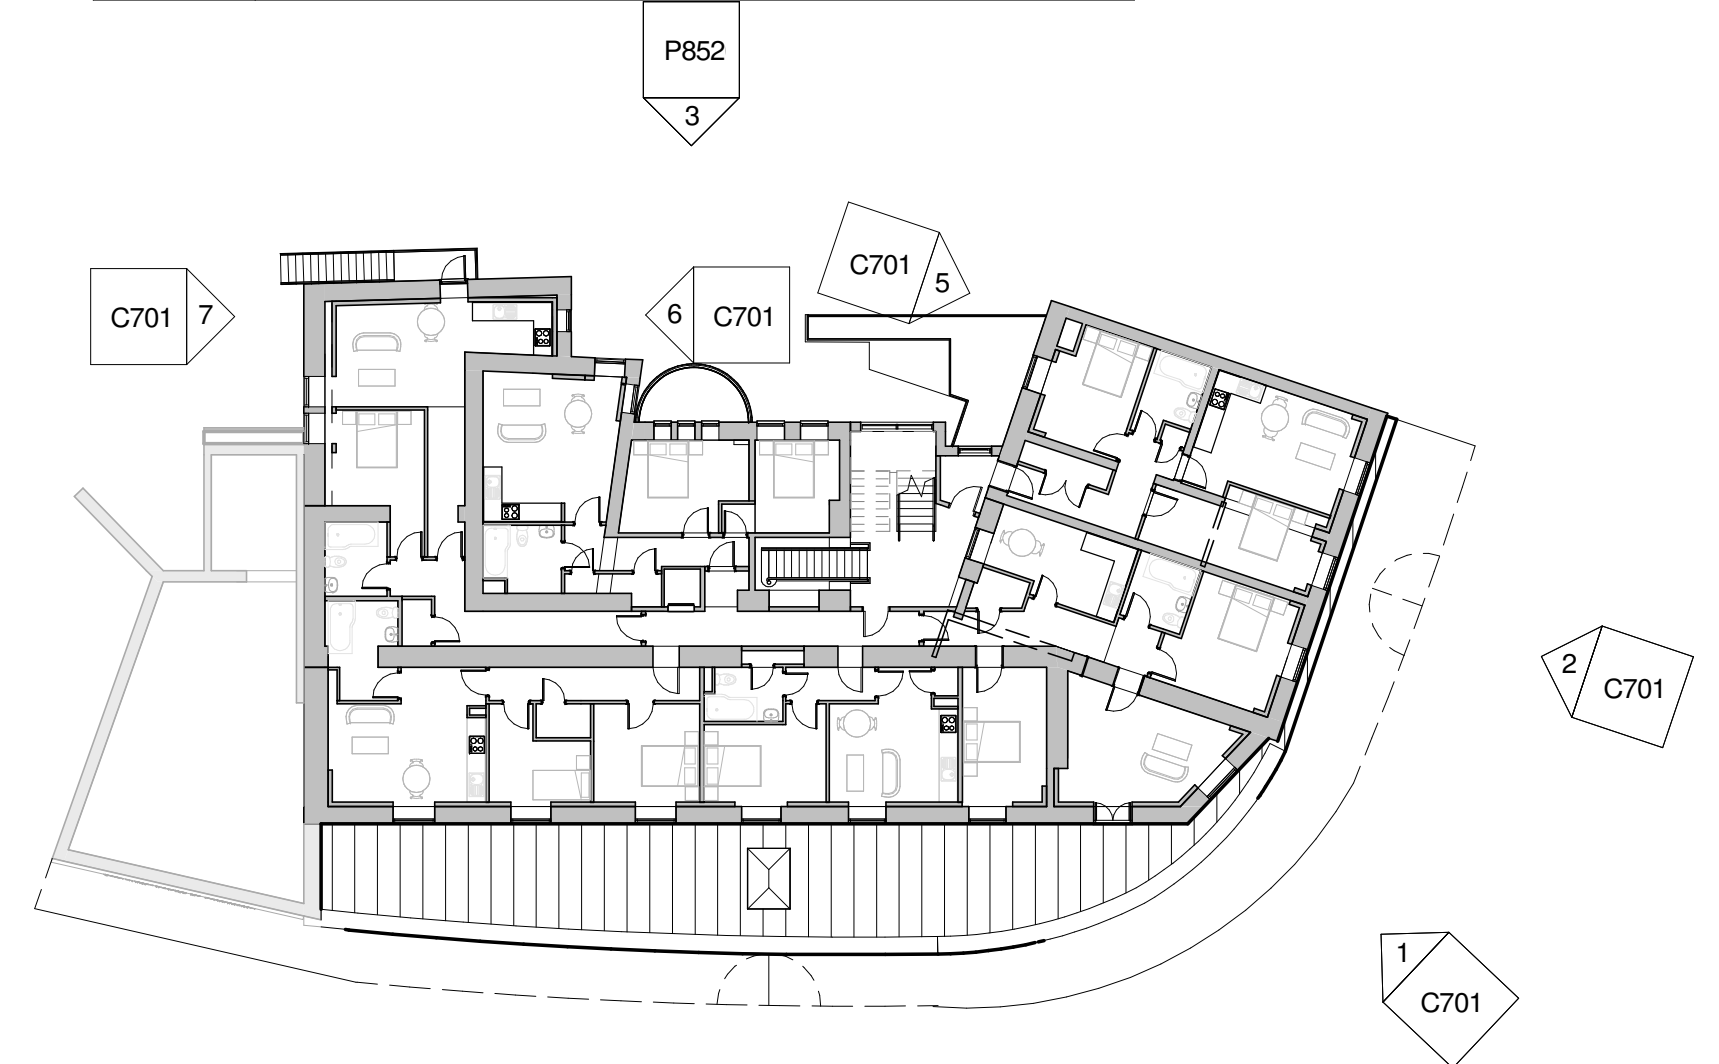


Detail Ref 3 Elevation Key - BC 2
Scale: 1 : 250

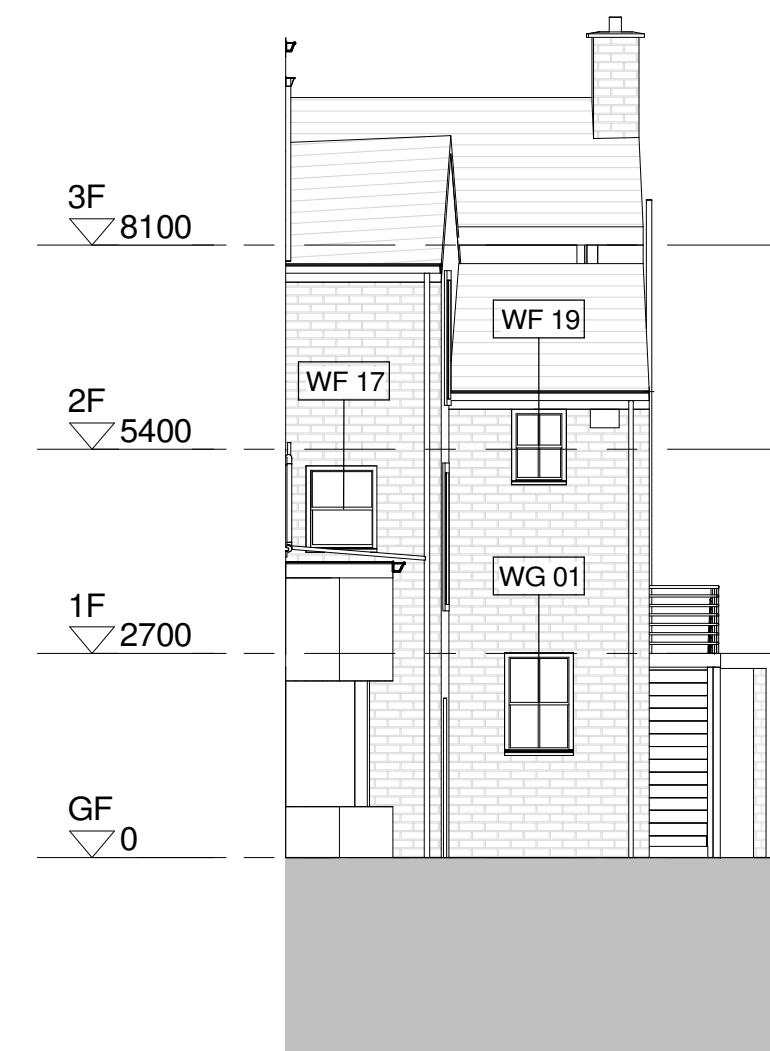

Detail Ref 6 Elevation 6
Scale: 1 : 100

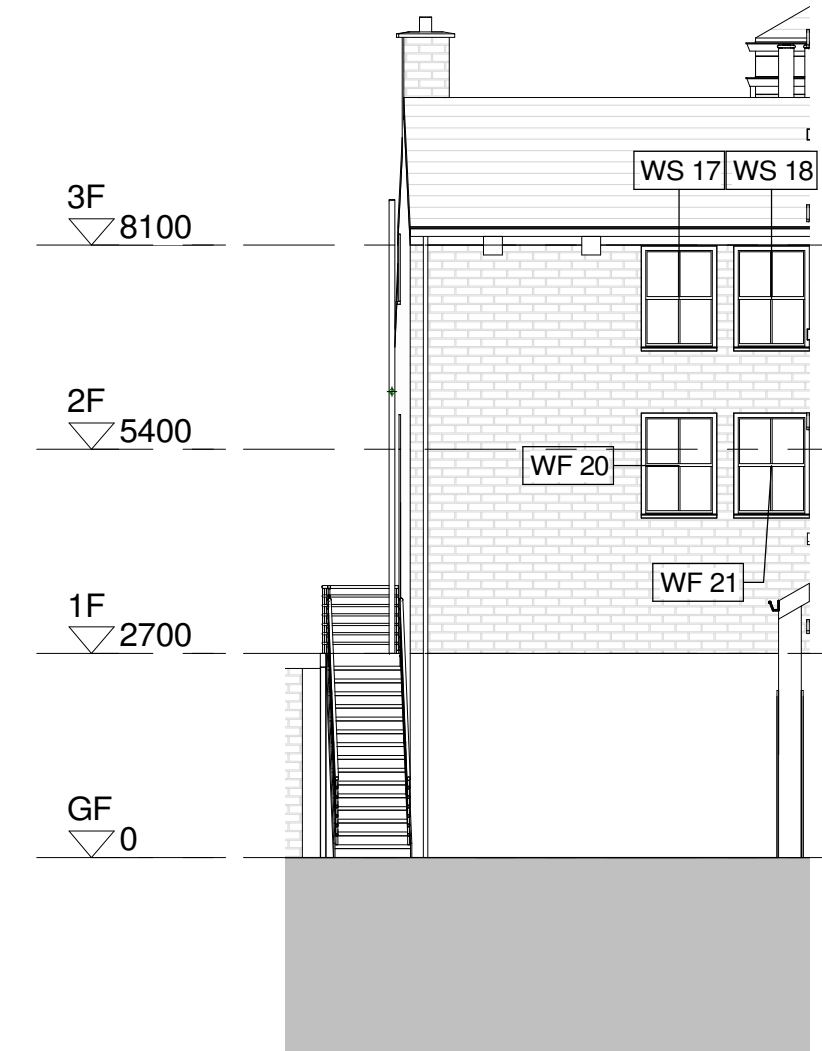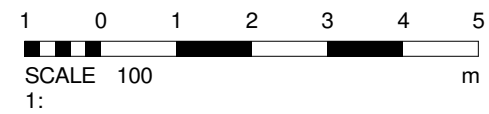

Detail Ref 7 Elevation 7
Scale: 1 : 100

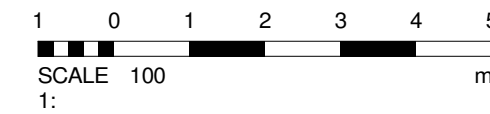

Notes
All dimensions are to be checked on site prior to construction, manufacture of any components and ordering of materials and equipment.
Any discrepancies are to be reported to the architect for clarification.
All materials and workmanship to be in accordance with the current British Standards and codes of practice.

B	11.02.24	SHD	Updated to include Natural Smoke vent	
A	07.09.23	SHD	For Information - Window & Door references added	
Rev	Date	Drawn By	Comments	
Client				
Owner				
Project				
Grove Hotel, Buxton				
Drawing				
Proposed Elevations - Sheet 2				
Revision		Purpose		
B		Planning		
Drawing Number				
C701				
Job No.		Scale		Date
SHD/BX-GH-01		As indicated @ A1		August 2023
Suitability		Suitability		
-		-		
Drawn By				
SHD				

