




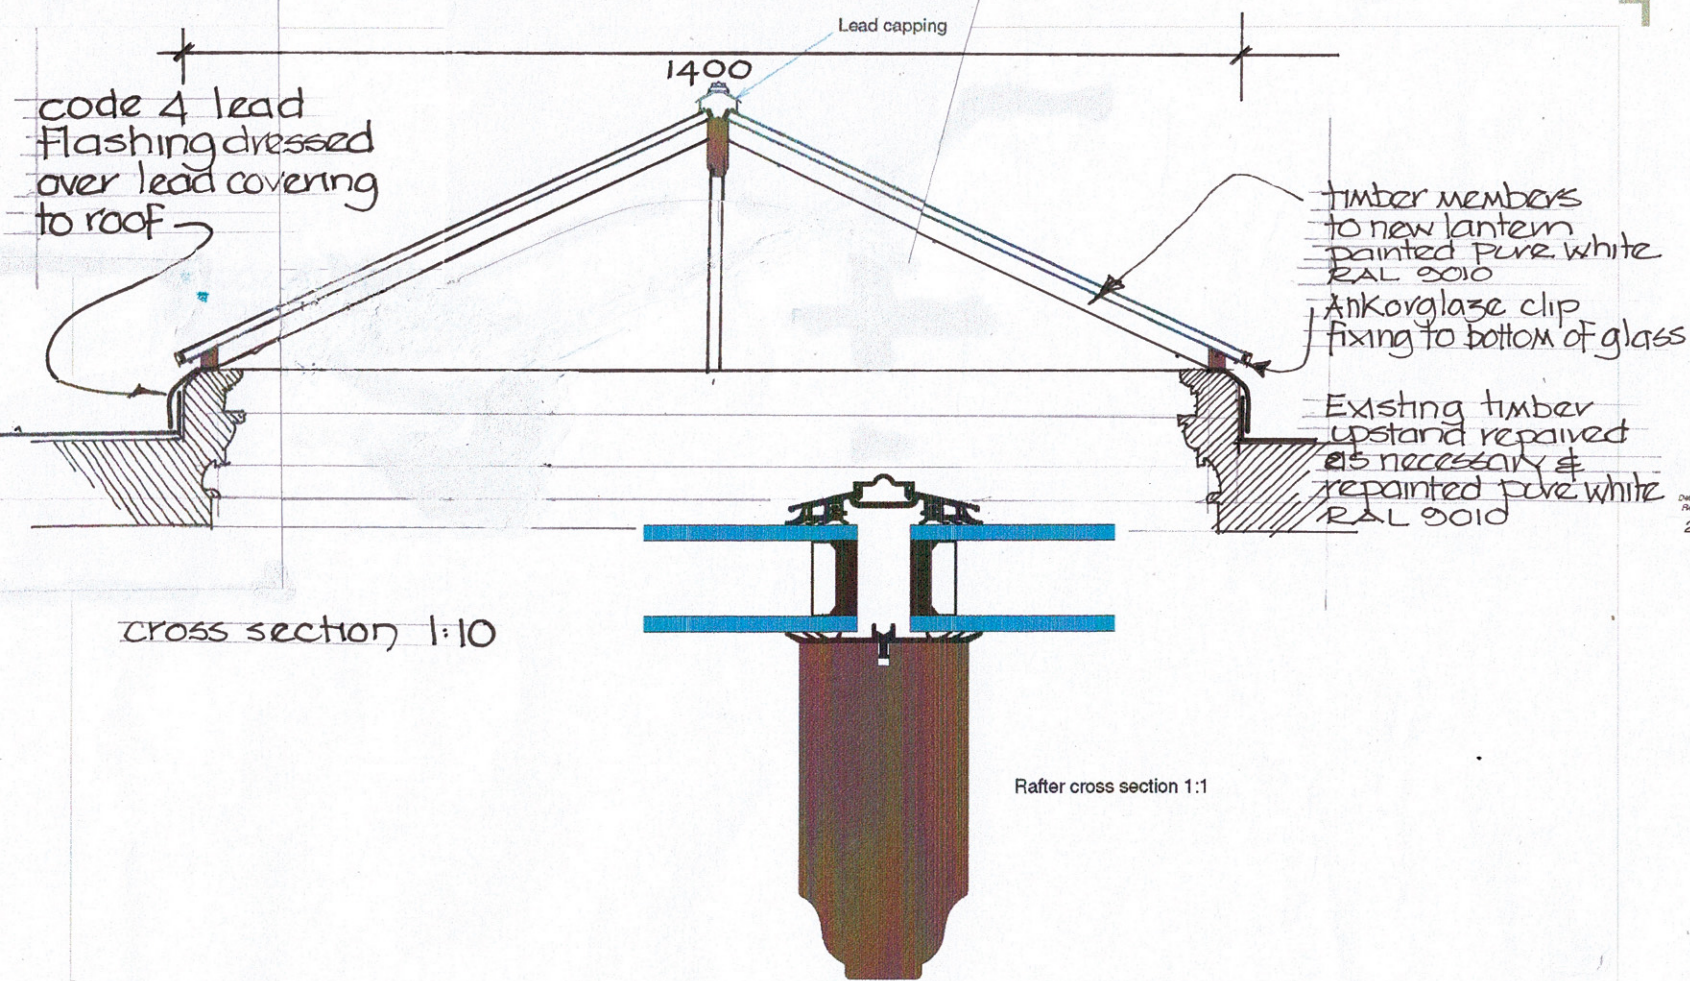


Proposed Roof Lantern - Detail

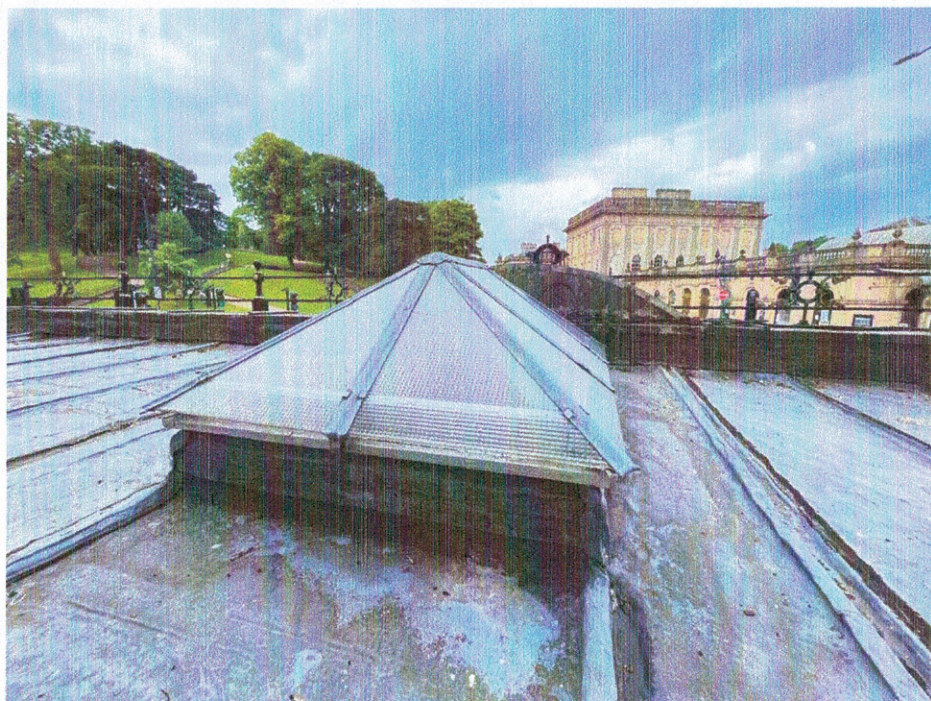

Picture of existing roof lantern to canopy (June 2023)

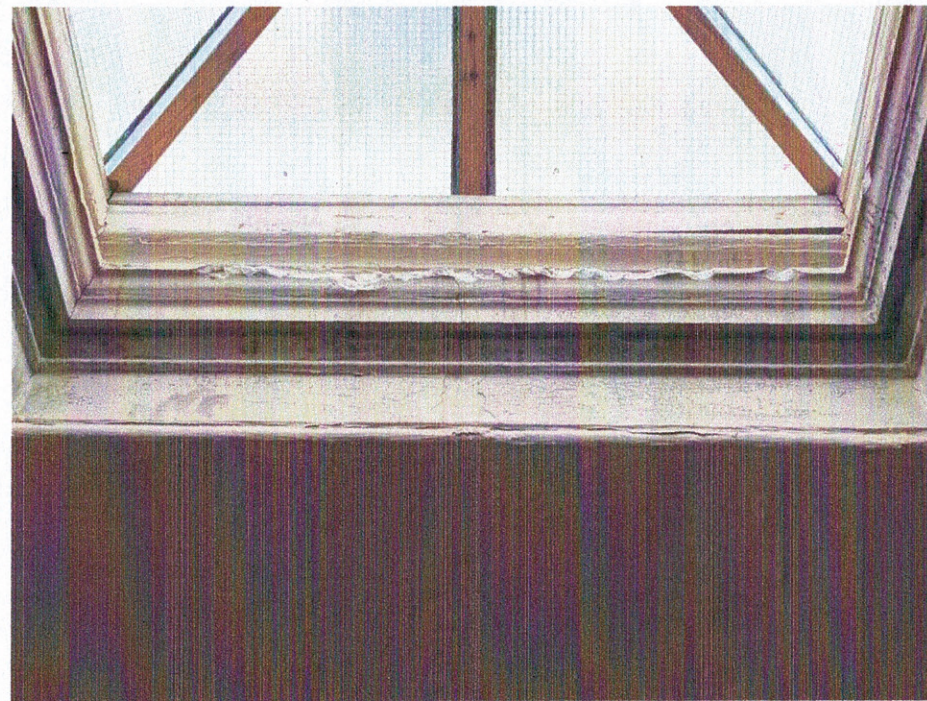

Picture of existing roof lantern (internal) showing feature timber moulding

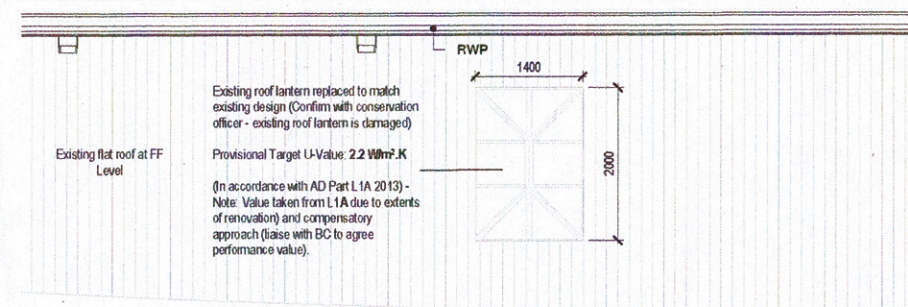

Proposed Roof Lantern GA Plan

Scale: 1 : 50

PROPOSED ROOF LANTERN REPLACEMENT: SPECIFICATION:

Akeley timber roof lantern
 Timber Type: Sapele
 Roof Glass Type: Toughened Active (double) - to provide falls protection during any future canopy maintenance
 Roof Glass bottom type: Ankorglaze

All glass to be 4-20-4 self cleaning to the outer pane
 All glass minimum soft coat, low E, Argon gas as standard UNO
 Internal Timber - painted
 Internal upstand - timber moulding - to match existing

Ridge Type: Capped
 Cappings and ridge covering will be Code 4 Lead

Notes
 All dimensions are to be checked on site prior to construction, manufacture of any components and ordering of materials and equipment.
 Any discrepancies are to be reported to the architect for clarification.
 All materials and workmanship to be in accordance with the current British Standards and codes of practice.

E 11.07.24 1:10 section altered

D 10.07.24 note added in scale box of title block

C 24.06.24. dims added and scale corrected

B 20.5 Do not scale note removed

Rev	Date	Drawn By	Comments
A	30.06.23	SHD	Planning

Client
 Owner

Project
 Grove Hotel, Buxton

Drawing
 Proposed Roof Lantern

Revision
 E Purpose
 Planning

Drawing Number

P853

Job No.	Scale	Date
SHD/EX-GH-01	As Indicated	A3 July 2023

Suitability	Suitability

Drawn By
 SHD



ah2

