



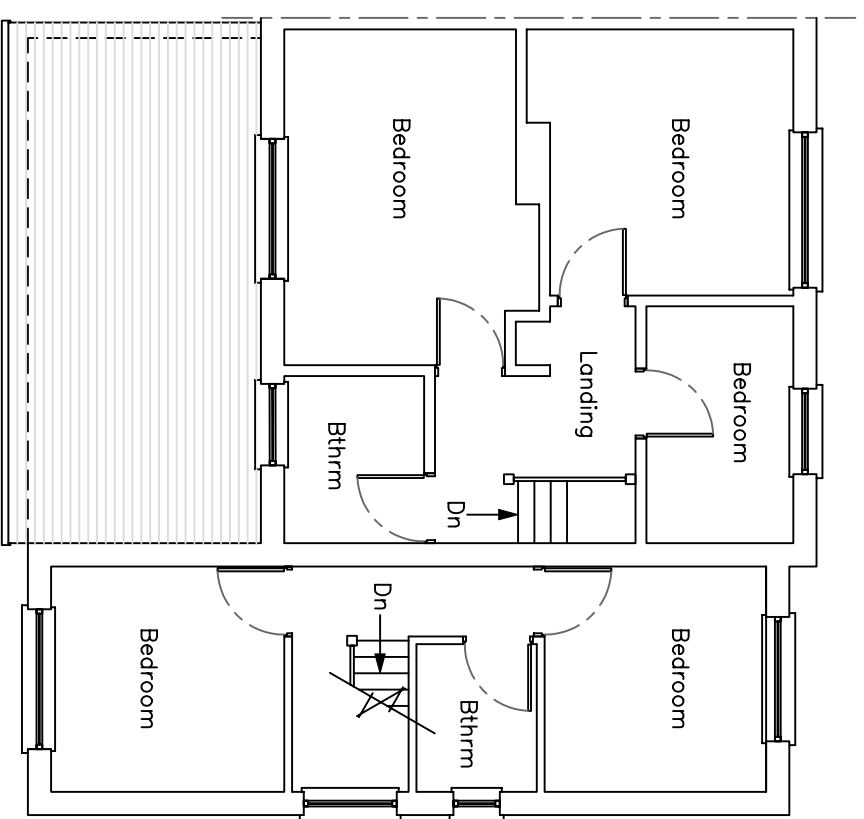

1st Floor
(Existing / Proposed)

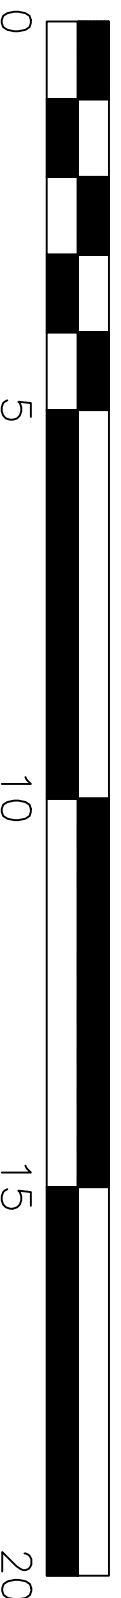

A.	>	DESCRIPTION	>	DATE	>
No.					BY
		M J Whelan Design and Build Design and Planning Services We warrant that the quality of the work will be in accordance with the drawings and specifications and that the work will be carried out in accordance with the contract documents.			
		M J Whelan Design and Build 49 Ennor Lane Wholey Bridge, High Peak Derbshire SK23 7JU t:01663754572-f:0759483369 mike@mjwhelan.co.uk Job Ref: 1011-3-JJWWB			
DESCRIPTION		43 Javelin London Window Bridge	DRAWING No.		
		Existing / Proposed / Phase	102		

Form ref: 000 Issue 1: Design (C):Work:ASDrawing Sheet