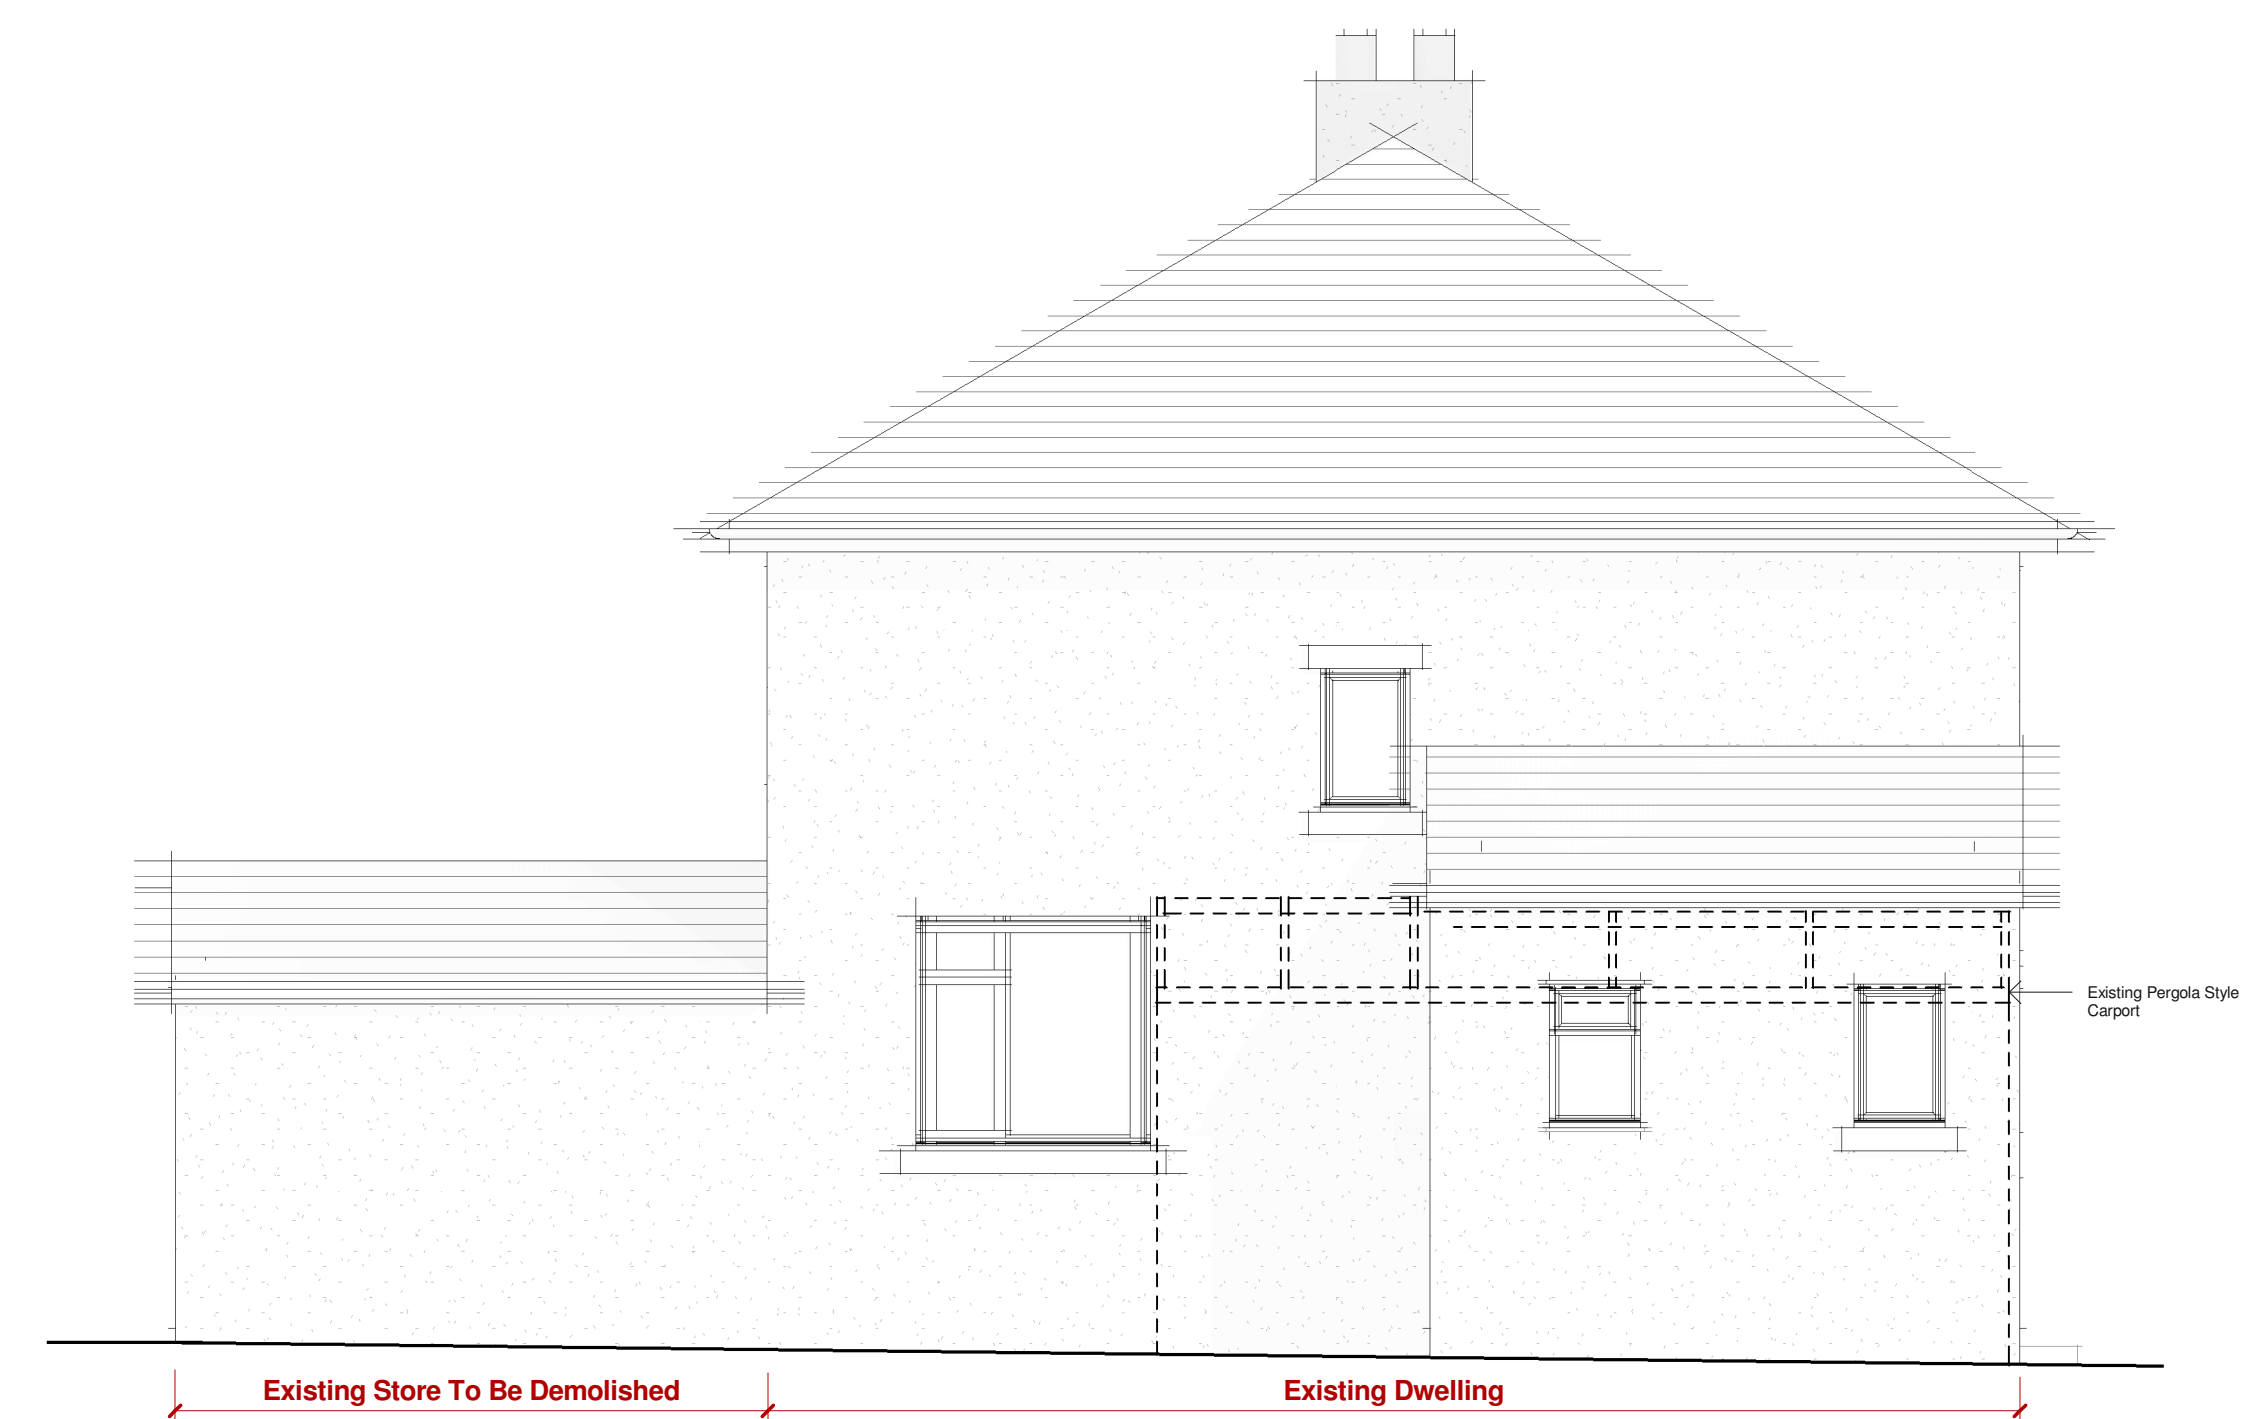
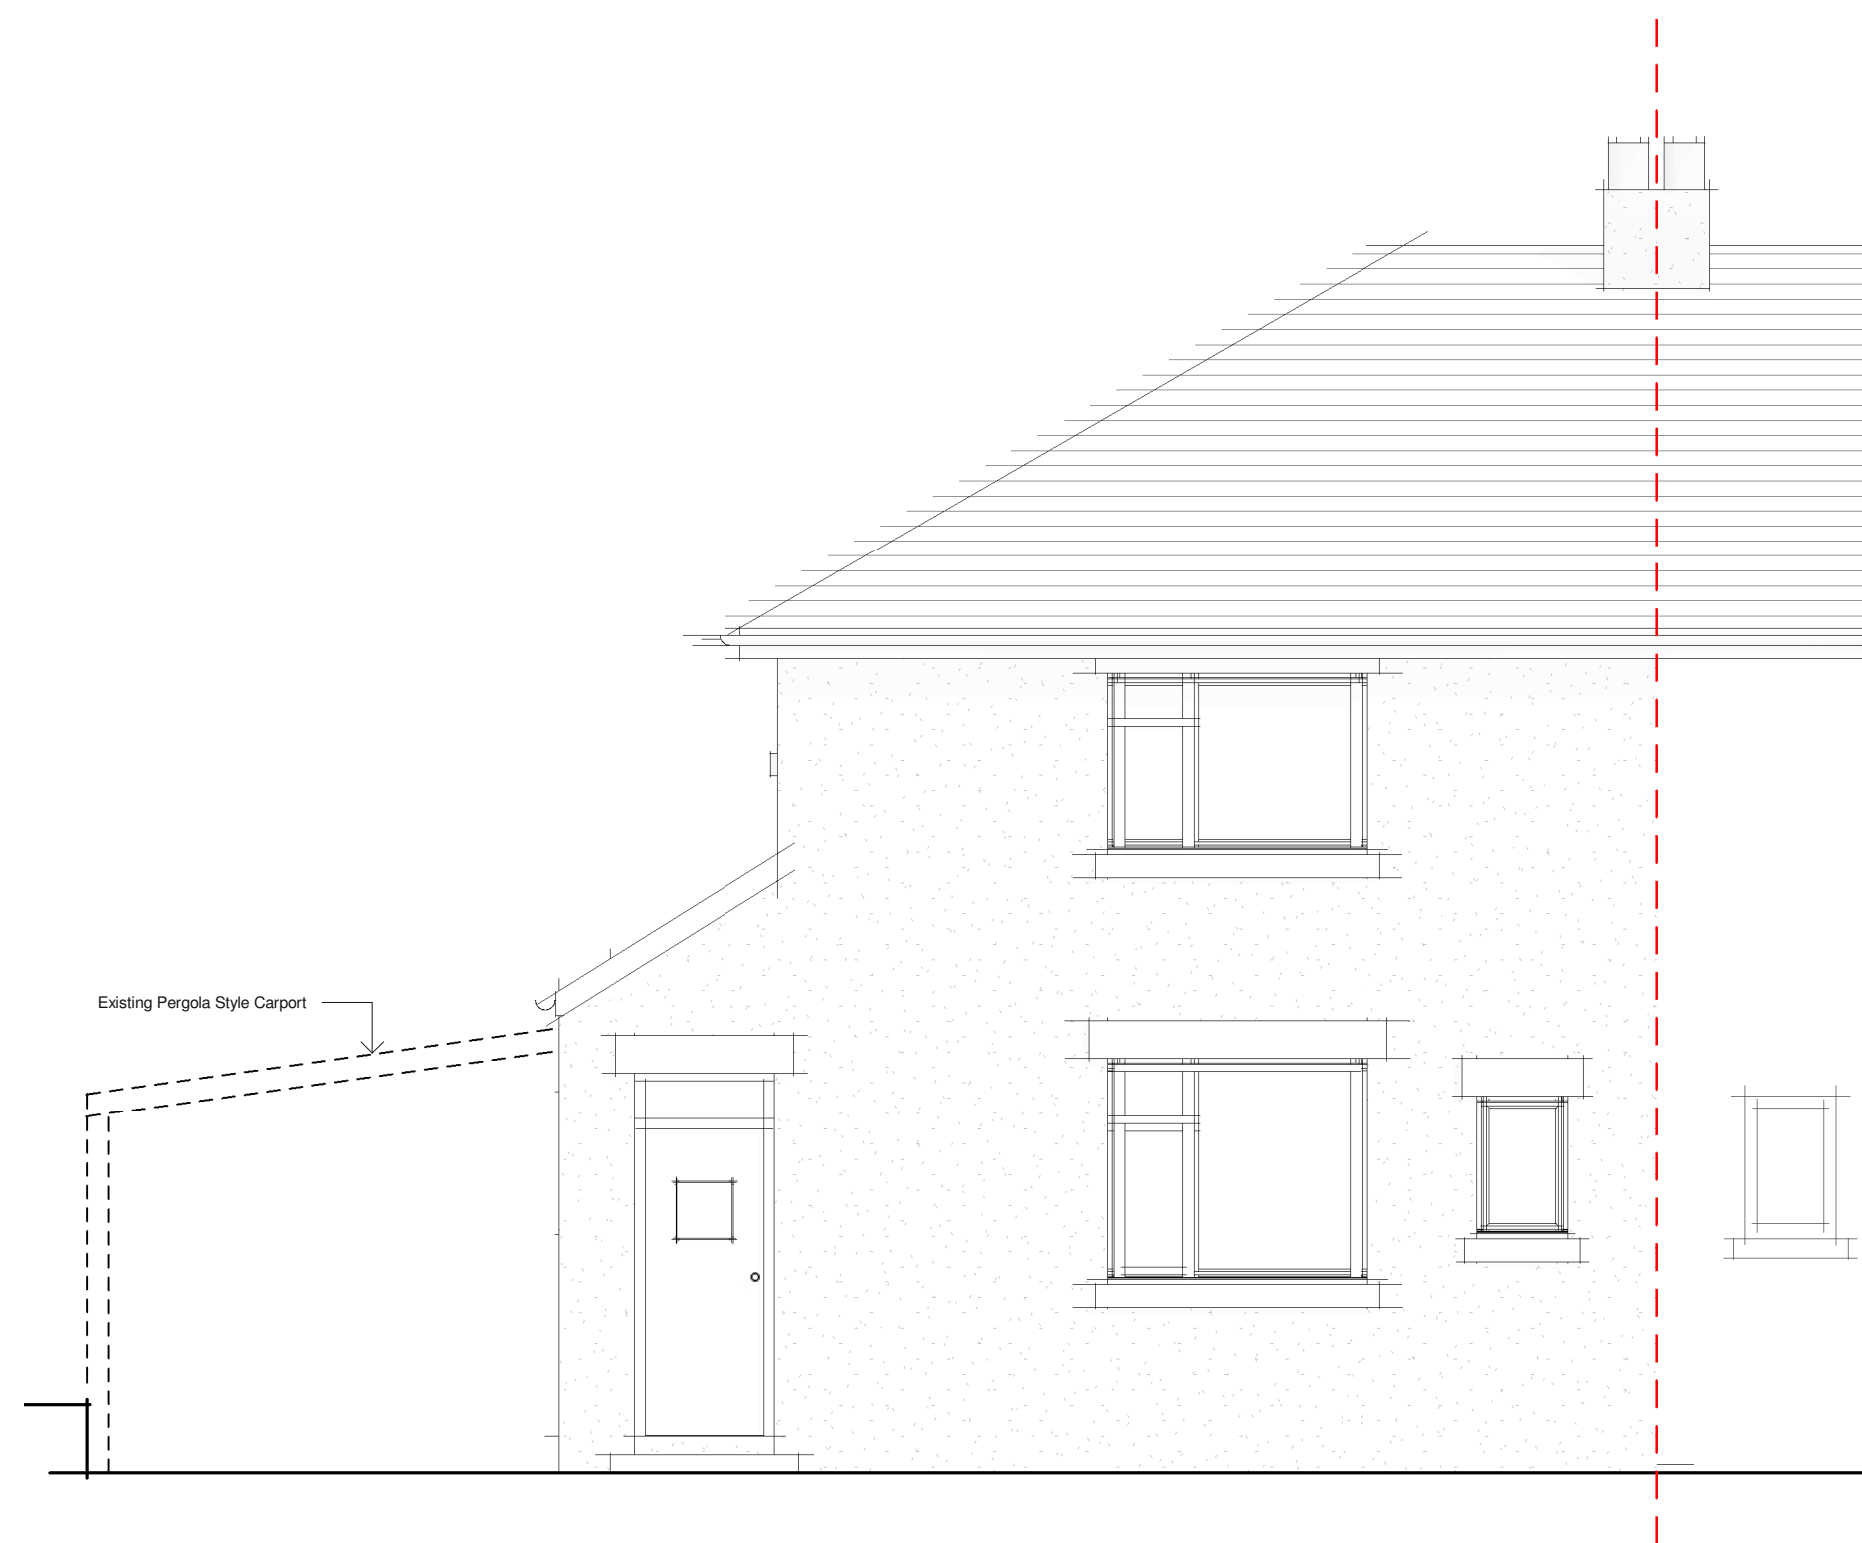


PLANNING

Drawings are for planning purposes only.

[illegible]

project
4 Haslin Rd, Harpur Hill, Buxton
drawing title
Existing Elevations

scale	date
1 : 50@A1	01.07.23

job number	drawing number	revision
------------	----------------	----------

SK_102 102