



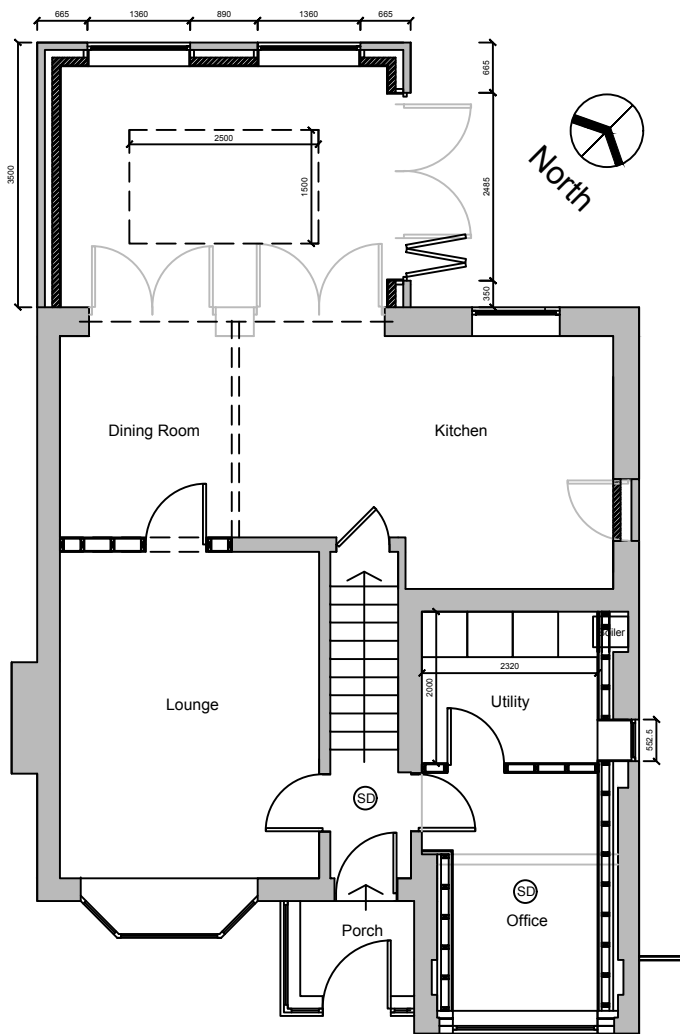


Proposed Extension
 Existing openings: 3.5m² + 3.5m²
 25% of proposed extension floor area: 3.95m²
 Total permitted provision: 10.95m²

Proposed door area: 5.1m²
 Proposed window area: 4.0m²
 Proposed lantern area: 3.7m²
 Proposed Total : 12.8m²

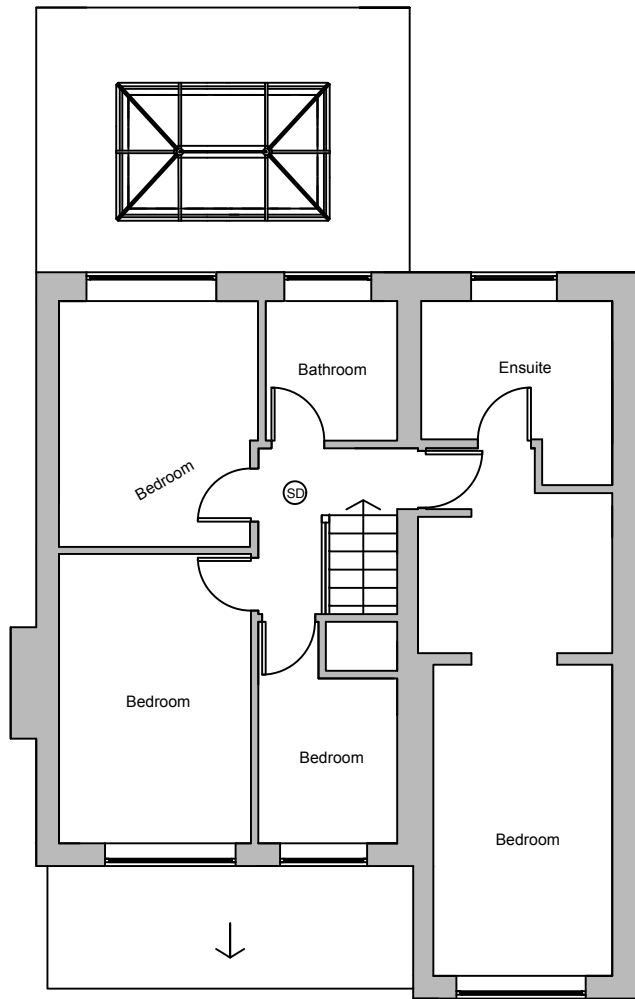

THIS DRAWING IS NOT TO BE COPIED OR REPRODUCED
 WITHOUT THE PRIOR WRITTEN CONSENT OF PLANMART LTD.

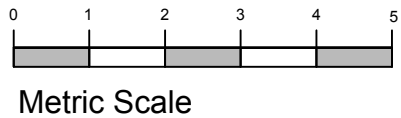

Address:
 Mr Damian Leyden,
 3 Sandiway, Glossop, Derbyshire, SK13 8SS

Project:
 Proposed garage conversion and single storey
 rear extension to replace existing conservatory

Title:
 Proposed Plans

Scale: 1:100 @ A3

Drawn:
 C.K.

Date:
 April 2024

Project no.:
 3262

Drawing no.:
 3262-003

PLANMART LIMITED
 9, GEORGE STREET, GLOSSOP,
 DERBYSHIRE SK13 8AY.
 TEL: 01457 863153