


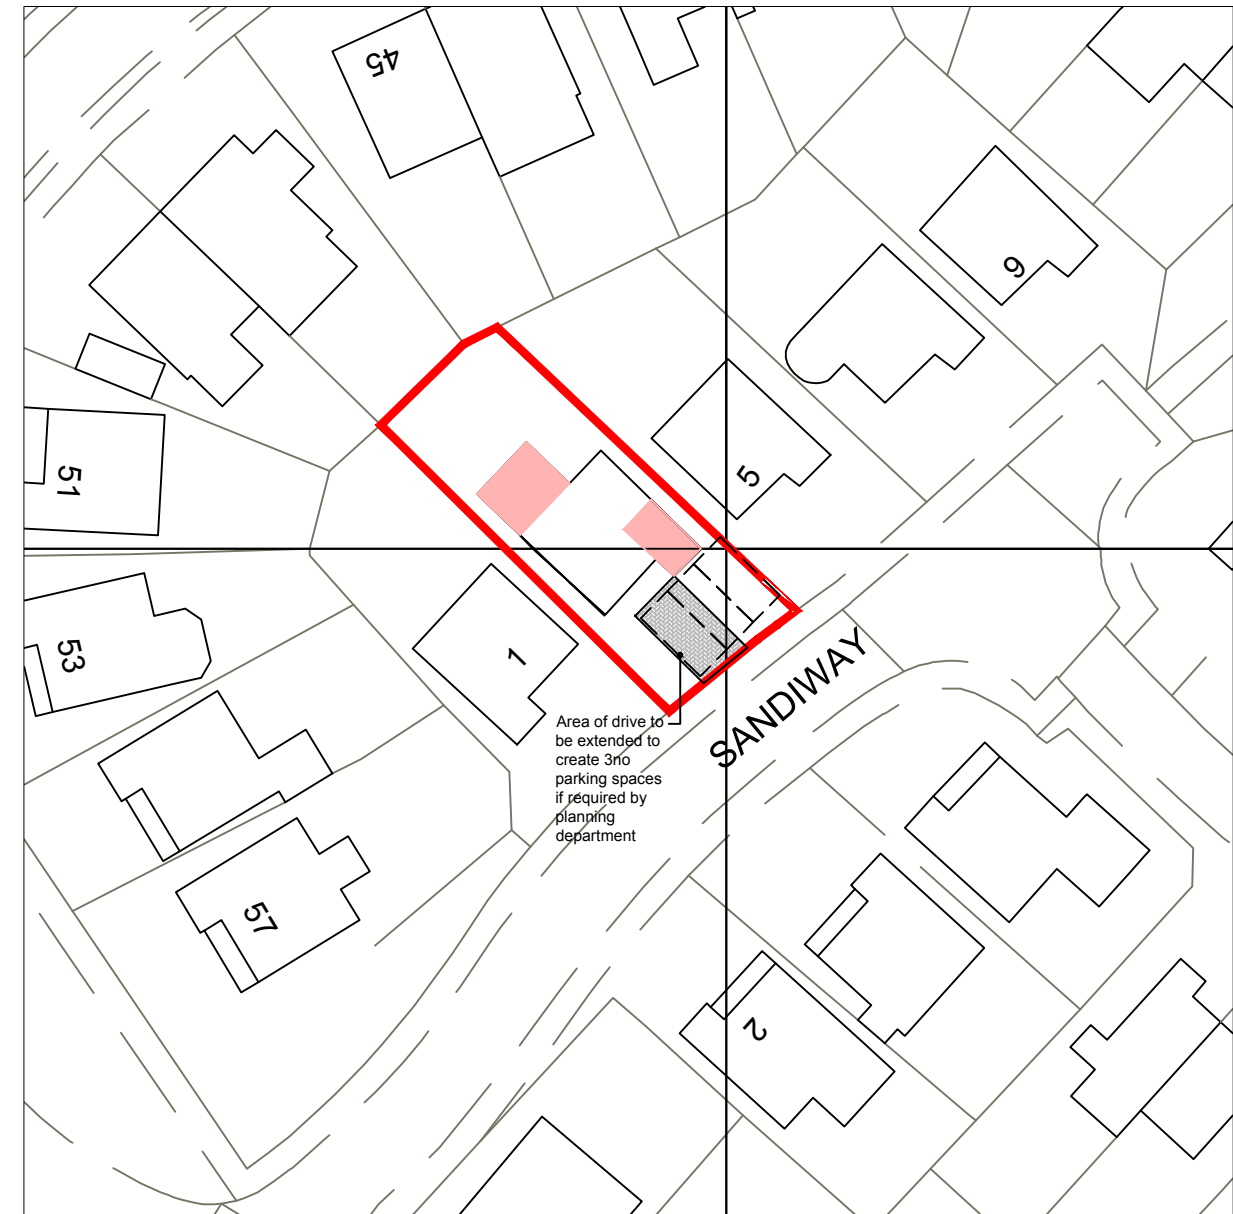

-  Area of proposal
-  Site Boundary



Address:

Mr Damian Leyden,
3 Sandiway, Glossop, Derbyshire, SK13 8SS

Project:

Proposed garage conversion and single storey rear extension to replace existing conservatory

Title:

Location Plan

Scale: 1:1250 & 1:500 @ A3

Drawn: C.K.	Date: April 2024
----------------	---------------------

Project no.: 3262	Drawing no.: 3262-005
----------------------	--------------------------

PLANMART LIMITED
9, GEORGE STREET, GLOSSOP,
DERBYSHIRE SK13 8AY.
TEL: 01457 863153