


Notes
 All dimensions are to be checked on site prior to construction, manufacture of any components and ordering of materials and equipment.
 Any discrepancies are to be reported to the architect for clarification.
 All materials and workmanship to be in accordance with the current British Standards and codes of practice.



- Lath & plaster now removed to be re-instated with Lath & plaster
- Lath & plaster in-situ repaired as necessary
- plasterboard & skim removed previously. no further work
- plasterboard & skim in-situ. No work planned
- existing timber beams to be encased - see detail p858

1 0 1 2 3 4 5
 1:200@A3 m

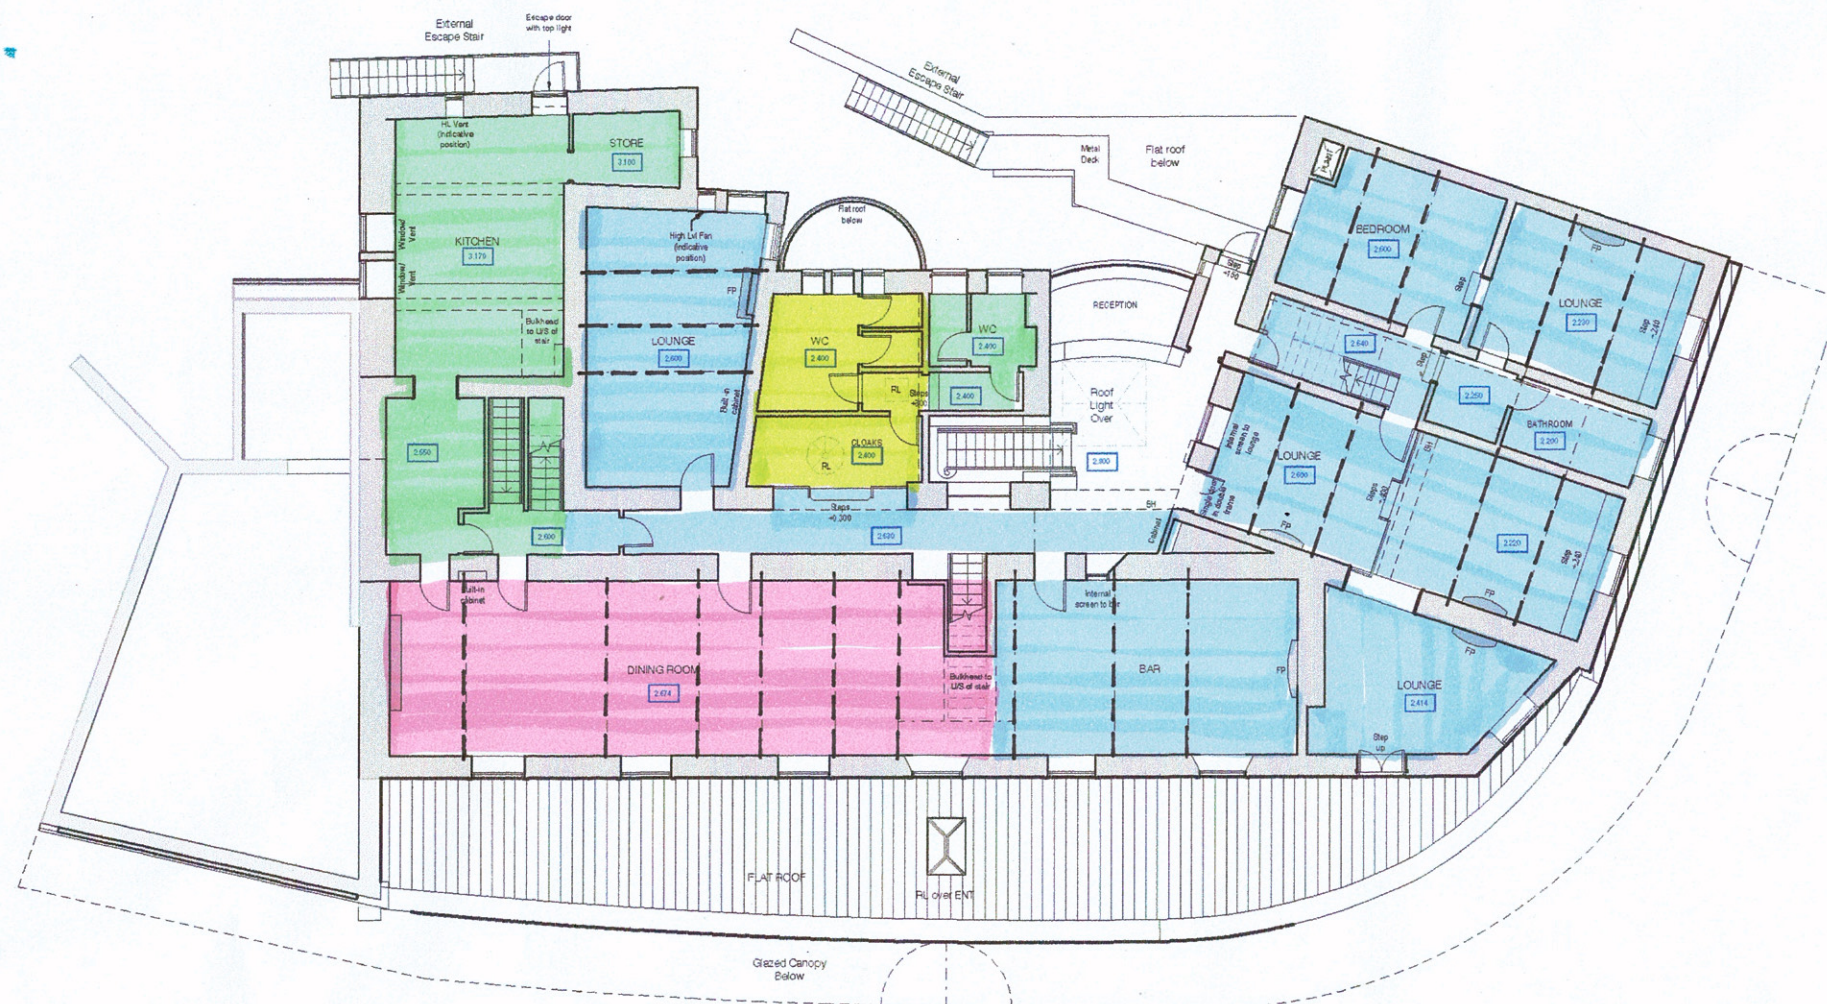

First Floor GA - Existing
 Scale: 1:100

Rev	Date	Drawn By	Comments
Client			
Owner			
Project			
Grove Hotel, Buxton			
Drawing			
Works to extg ceilings			
Revision			
Purpose			
Drawing Number			
P855			
Job No.	Scale	Date	
Project Number	1:200@A3	Nov 2021	
Suitability	Suitability		
Drawn By			
QMS			



ah2