

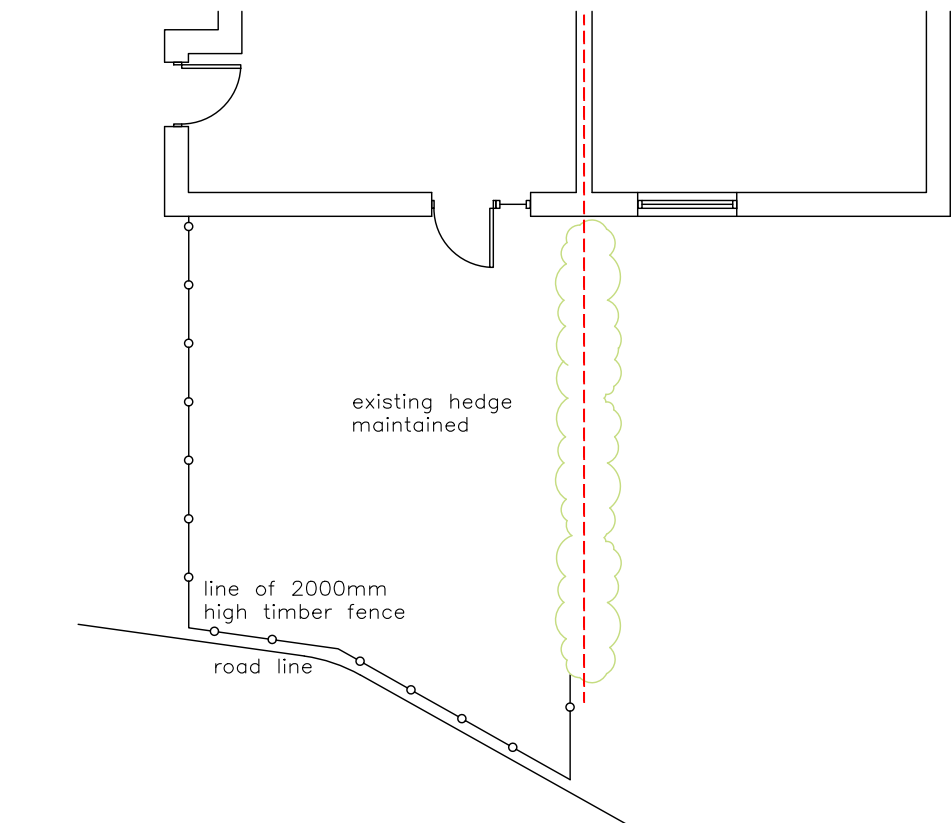


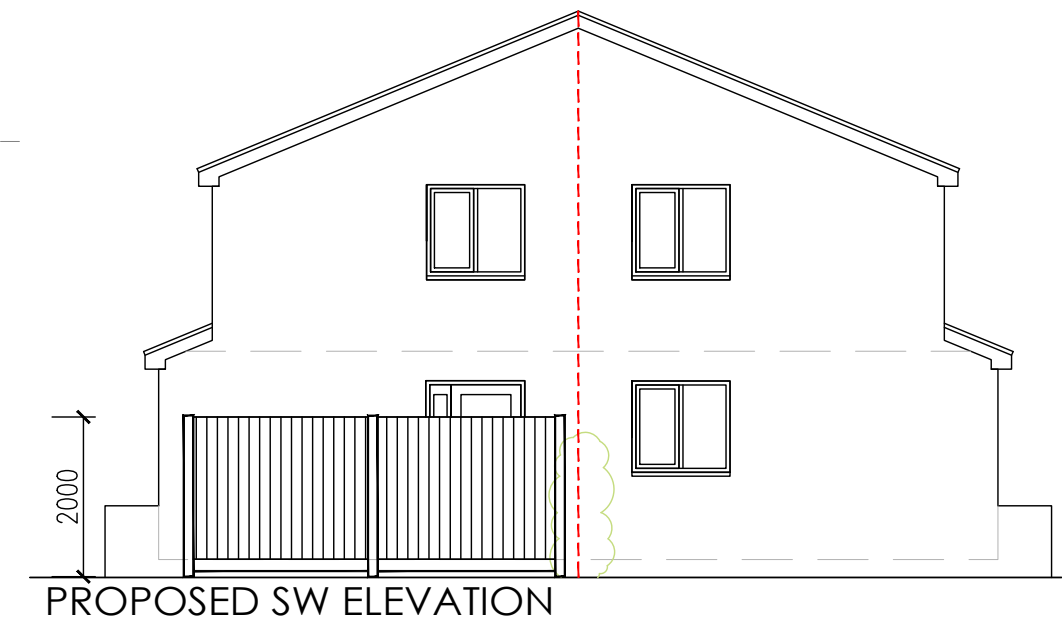

PROPOSED NEW FENCE
2 MILLERDALE COURT GLOSSOP

SCALE 1:100 @ A3

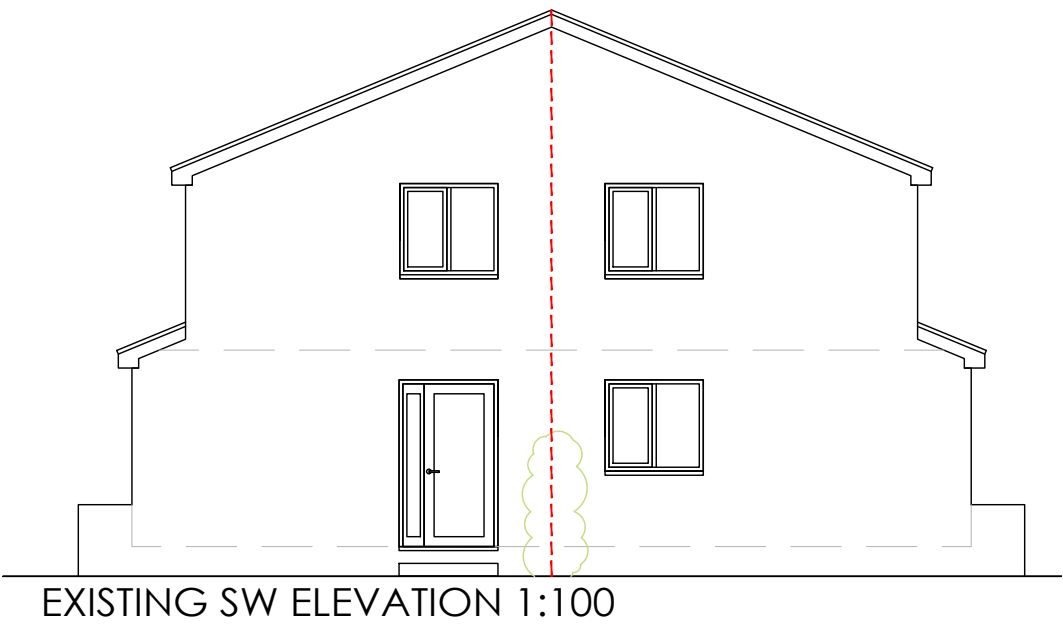

BLOCK PLAN 1:200



EXISTING NW ELEVATION



FOB

Design

FOB Design (UK) Ltd

72A Water Lane,

Wilmslow, Cheshire. SK9 5BB

01625 251644

office@fob-design.com www.fob-design.com

REV	DATE	DRAWN BY
Copyright of fob design (UK) Ltd, all rights reserved. or information contained within this drawing remains the property of fob design. The information should not be reproduced in whole or part or modified without written consent of fob design. No information within this drawing should be modified or disclosed or passed onto third parties without written consent of fob design. Do not scale from drawing.		
XXX		
XXX		
XXX		
XXX		
Drawn	XXX	Status XXX Date MAY 24
Checked	XXX	Original A3 Scale 1:100@A3
PL 01		B