
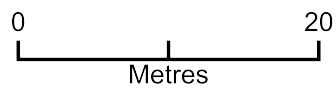


Lower Hague Fold Farm

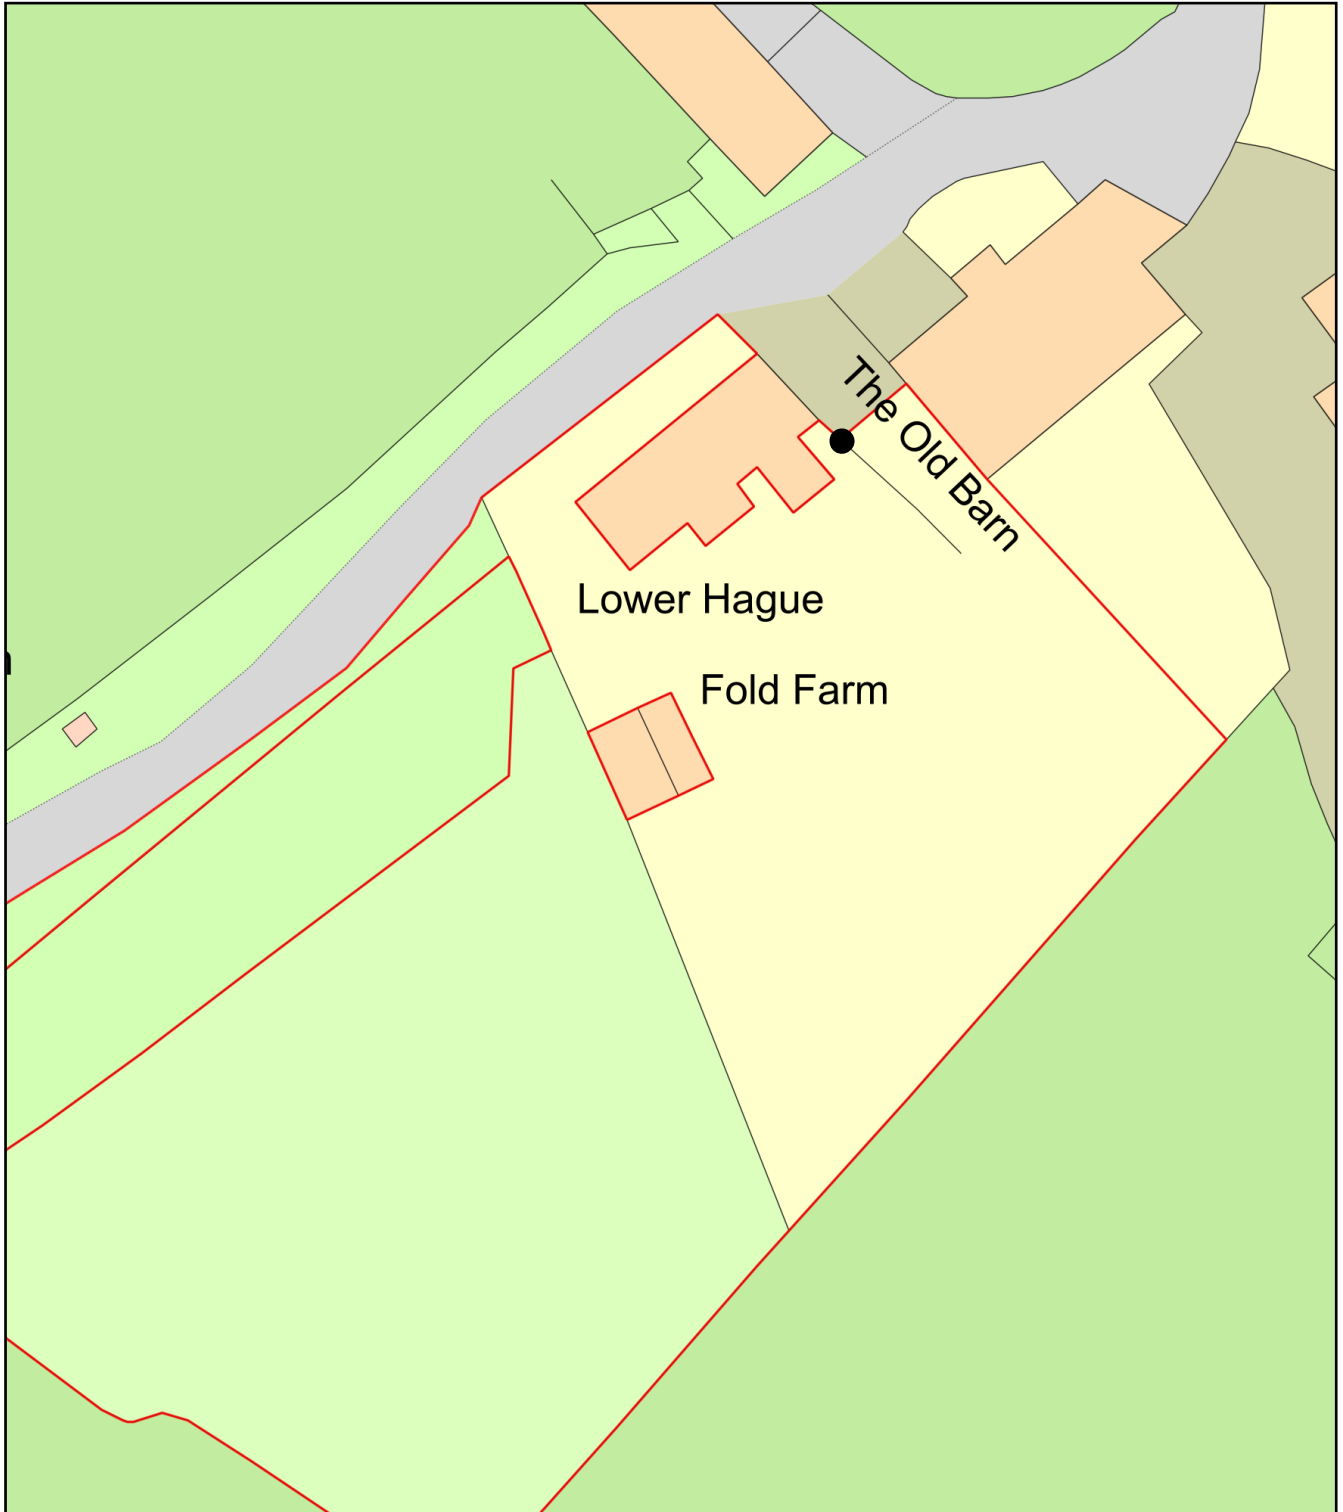

Plan Produced for: Rachel Parry

Date Produced: 02 Aug 2021

Plan Reference Number: TQRQM21214154534595

Scale: 1:500 @ A4