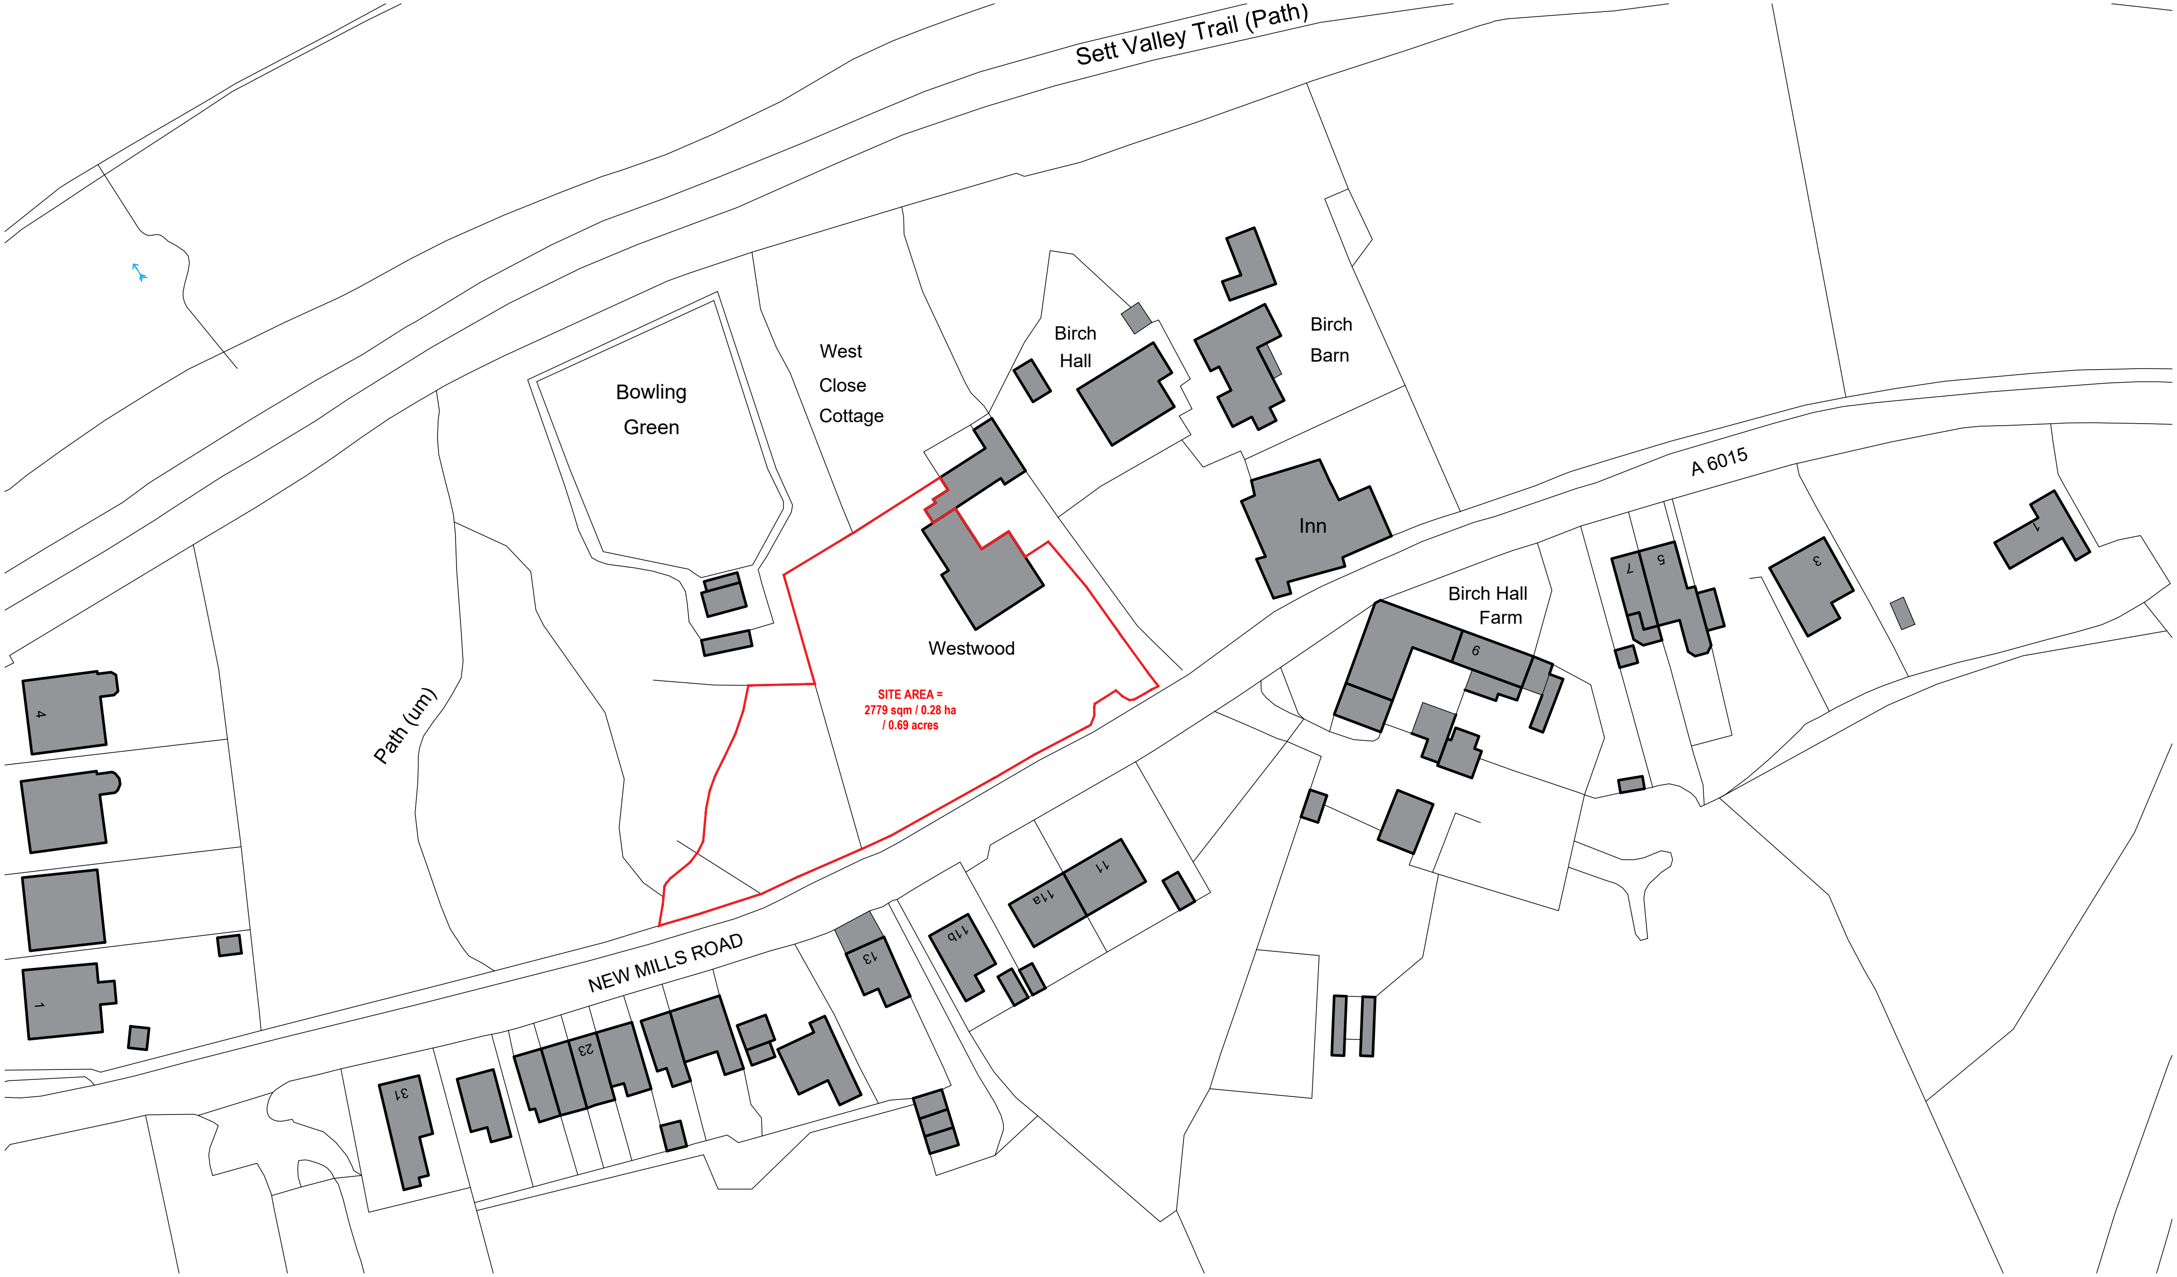
Sett Valley Trail (Path)
A 6015
Bowling Green
West Close Cottage
Birch Hall
Birch Barn
Inn
Birch Hall Farm
Westwood
SITE AREA = 2779 sqm / 0.28 ha / 0.69 acres
Path (um)
NEW MILLS ROAD
4
1
31
23
13
11b
11a
11
6
7
5
3
1

SITE LOCATION PLAN

1.1250 @ A4


0
10
20
30
40
50m

ISOQAR REGISTERED

UKAS MANAGEMENT SYSTEMS 0026

Certificate Number 10363
ISO 9001 : 2008

© Hodson Architects Ltd

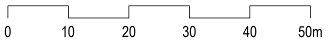This drawing and any design hereon is the copyright of Hodson Architects Ltd & must not be reproduced without their written consent. All drawings remain the property of the Hodson Architects Ltd.

Figured dimension only to be taken from this drawing. All dimensions to be checked on site. Hodson Architects Ltd to be informed immediately of any discrepancies before work proceeds.

Rev:	Date:	Revision:	Drawn By:	Checked By:
-	-	-	-	-

Client:	Richard Hallam & Helen Wild		
Project Title:	Birch Vale, Westwood		
Drawing Title:	Site Location Plan		
Drawn By: SD	Checked By: LL	Date: 23/07/2024	Drawing Number: A789.E001
Scale: 1.1250 @ A4	Revision: P00	Status: Planning	

Hodson
ARCHITECTS