



01 | GYM & OFFICE


PROPOSED PLANS & ELEVATIONS

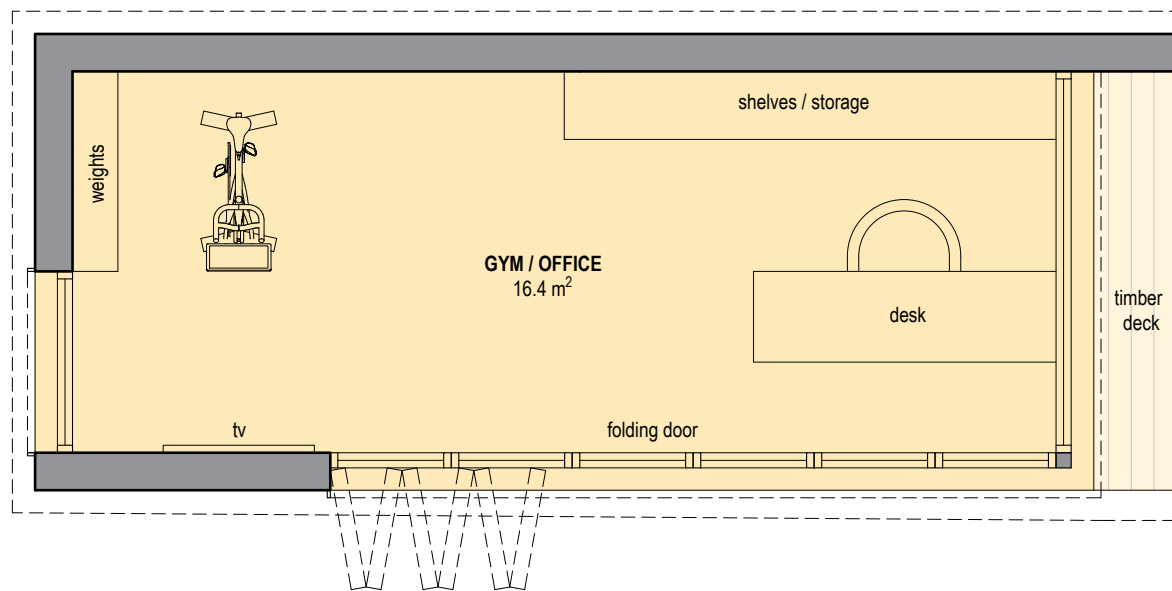


PROPOSED GROUND FLOOR PLAN
1.50 @ A2

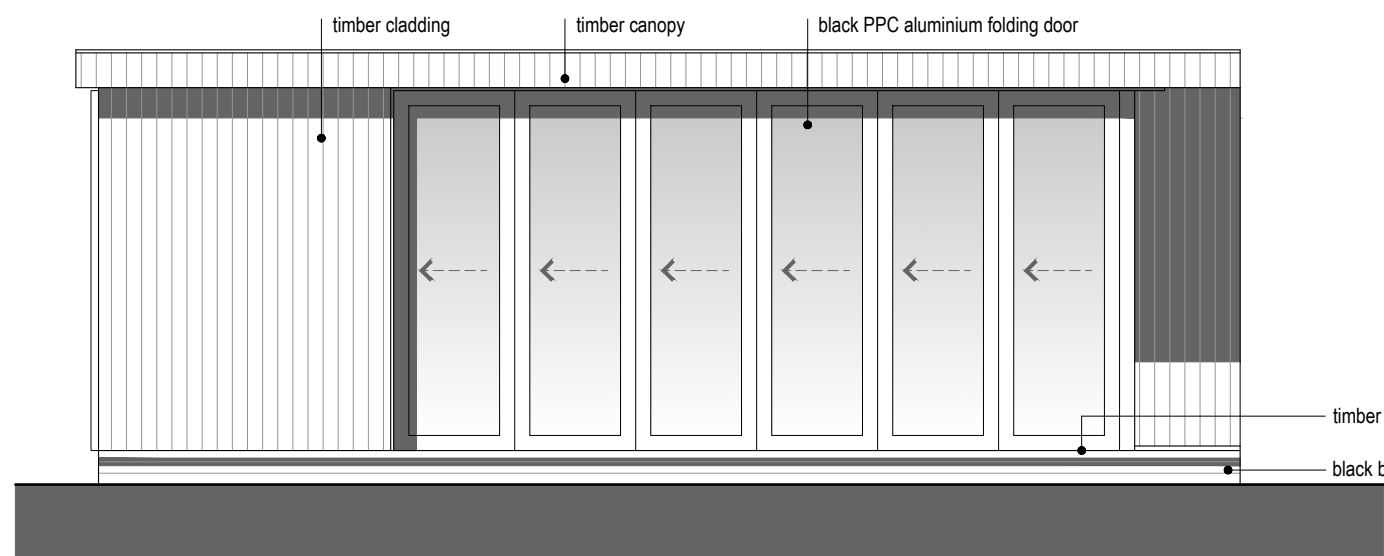


PROPOSED FRONT ELEVATION
1.50 @ A2

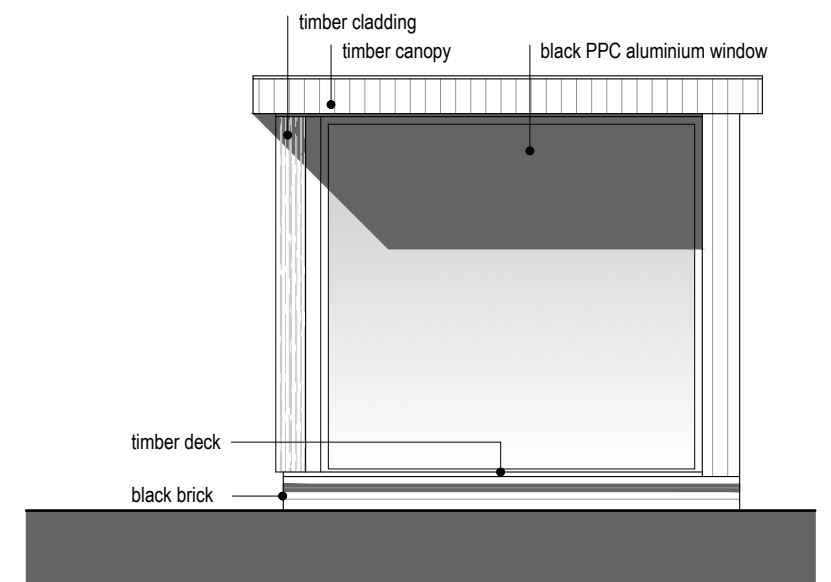


PROPOSED SIDE ELEVATION 01
1.50 @ A2

 

PROPOSED ROOF PLAN
1.50 @ A2

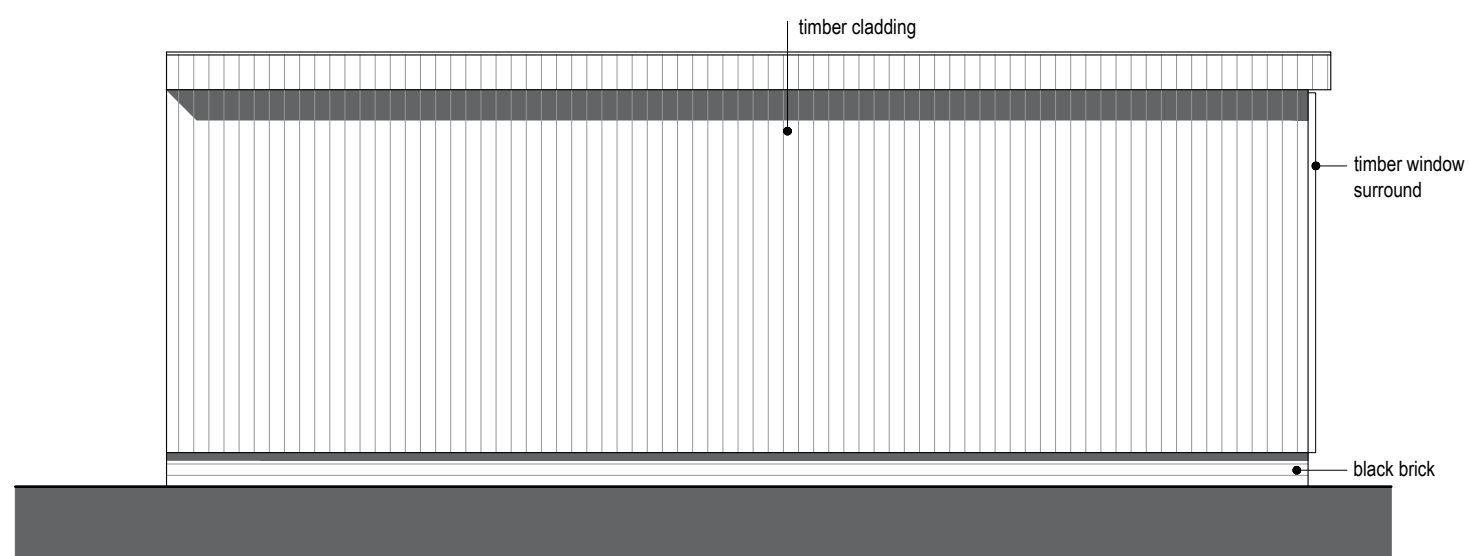

PROPOSED REAR ELEVATION
1.50 @ A2

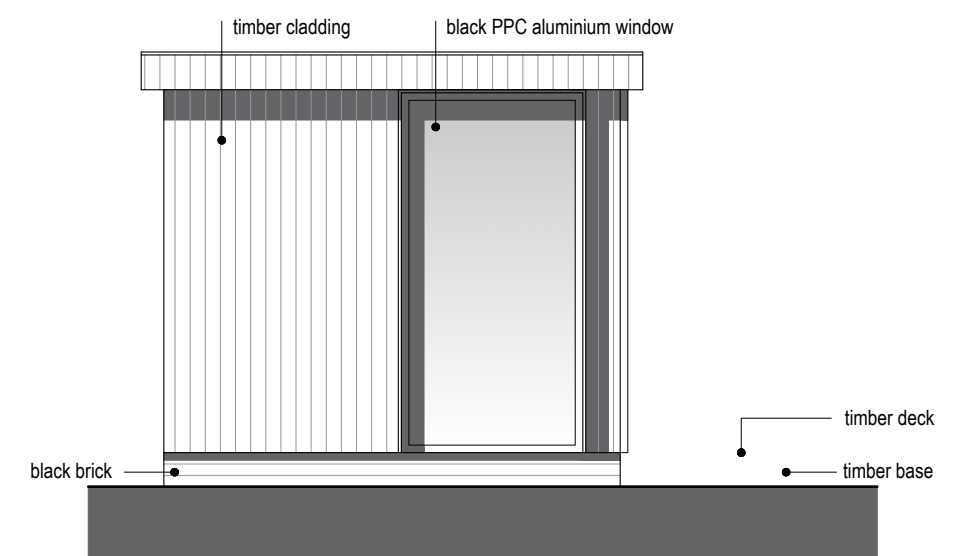

PROPOSED SIDE ELEVATION 02
1.50 @ A2

0 1 2 3 4 5m