



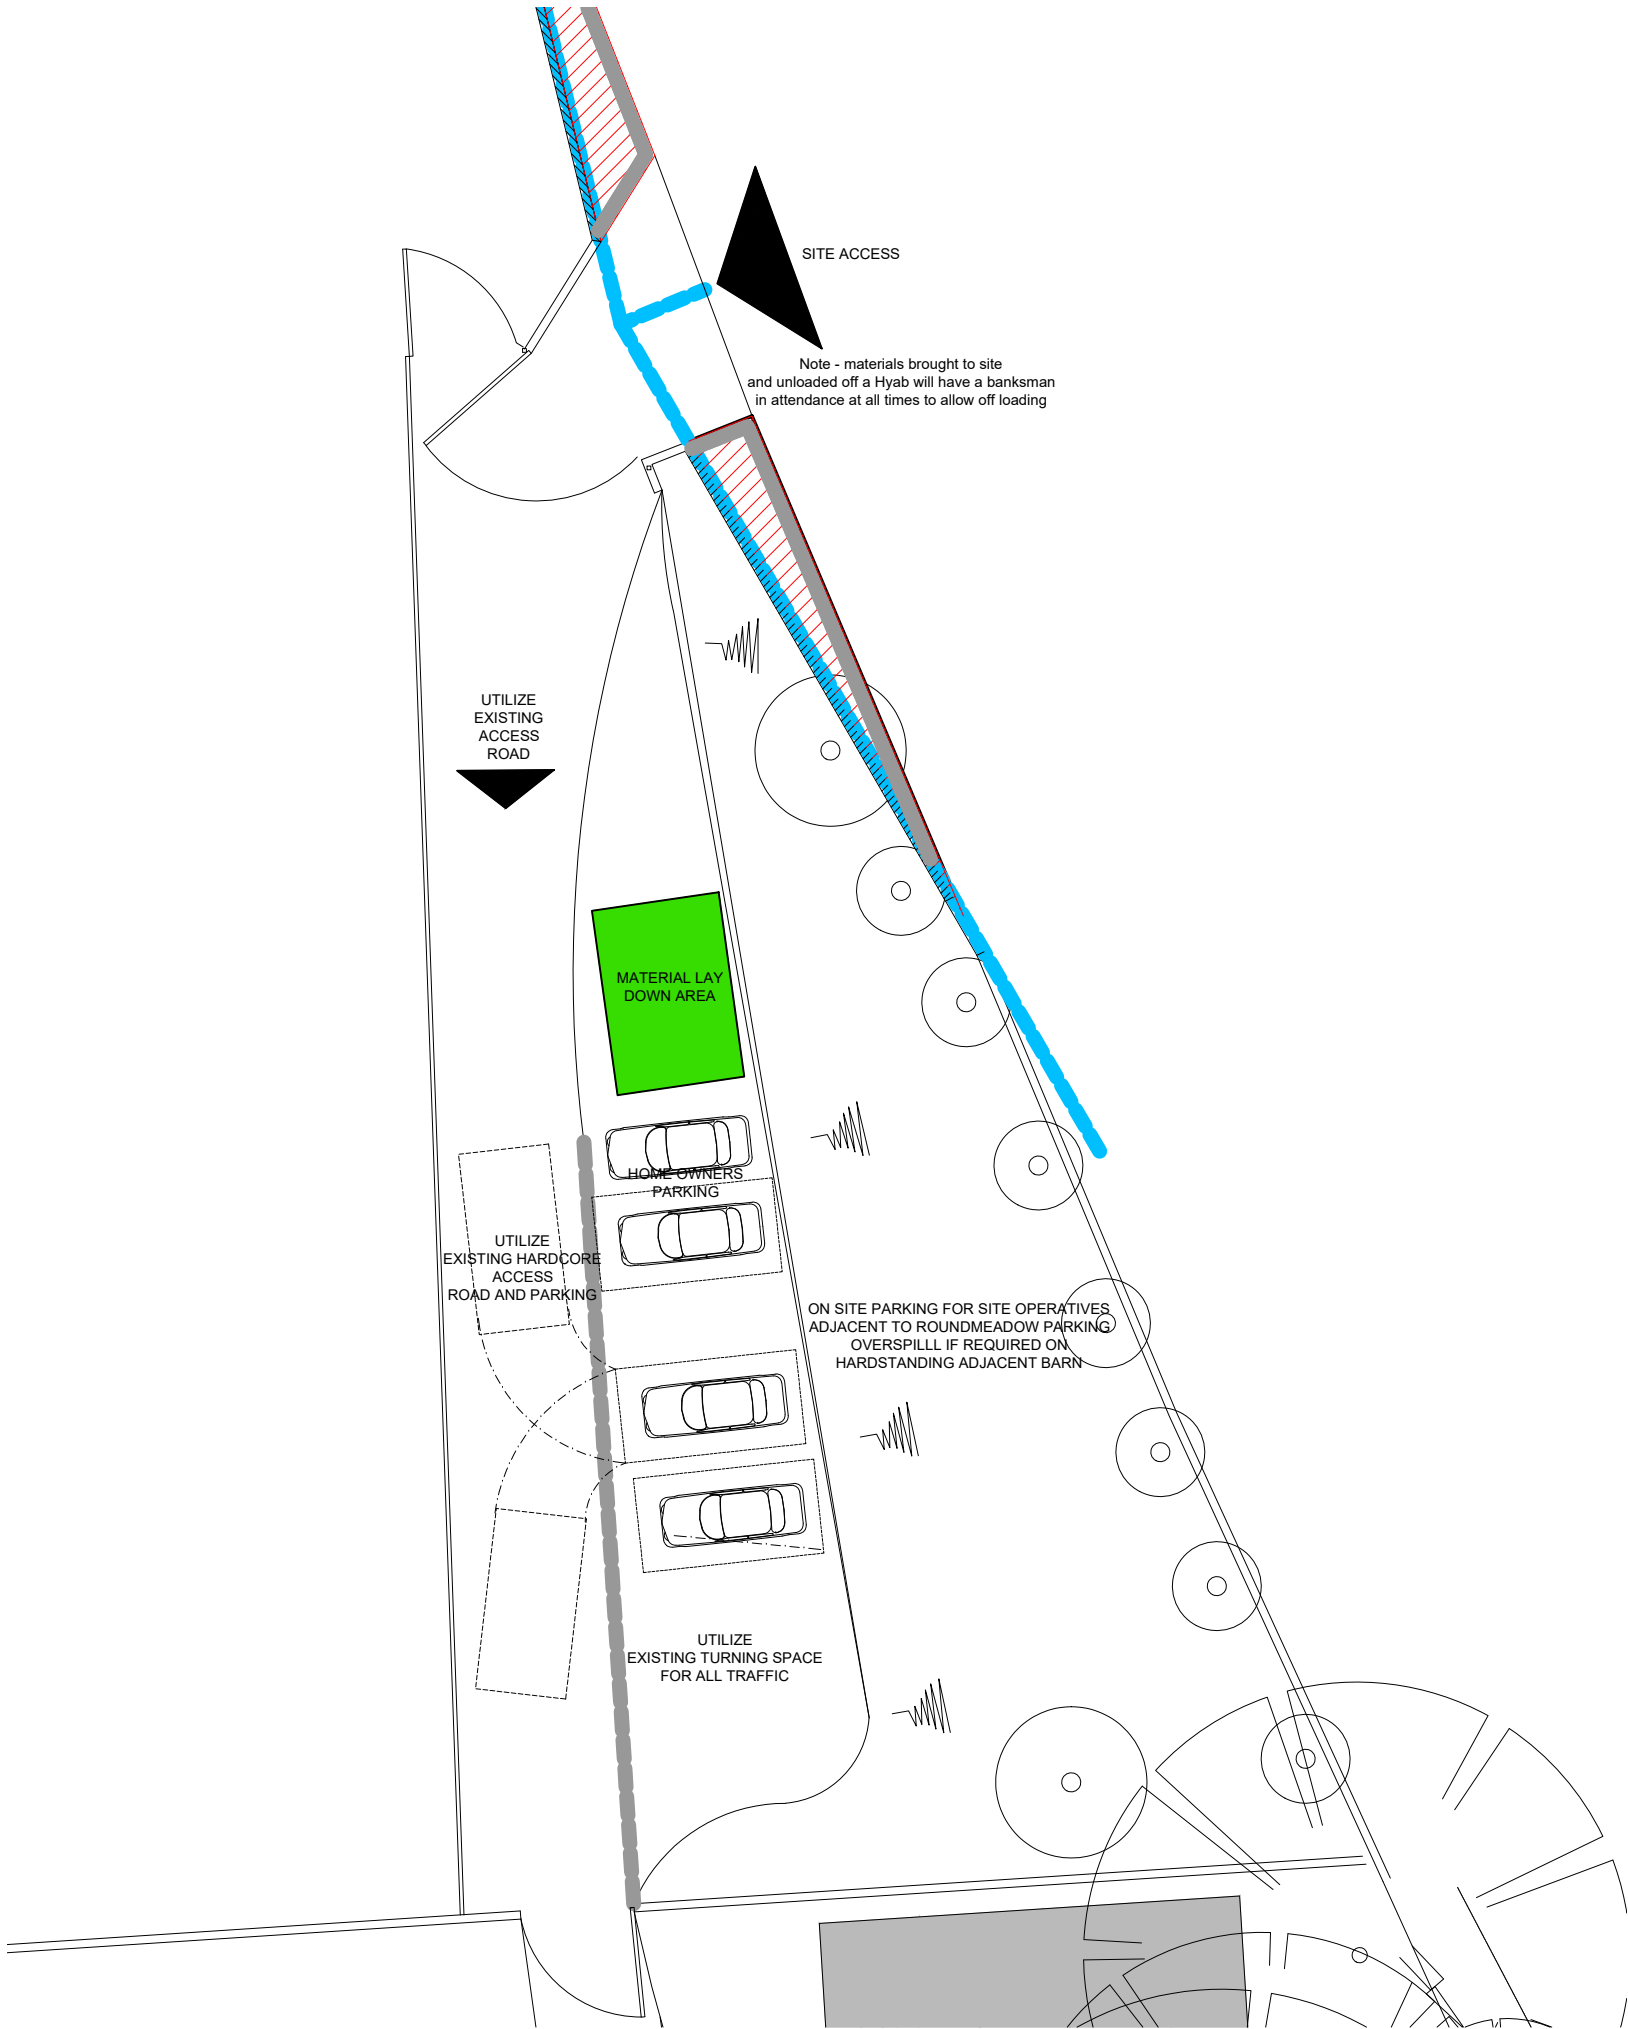

CONSTRUCTION PHASE SITE SET UP PLAN 1:200

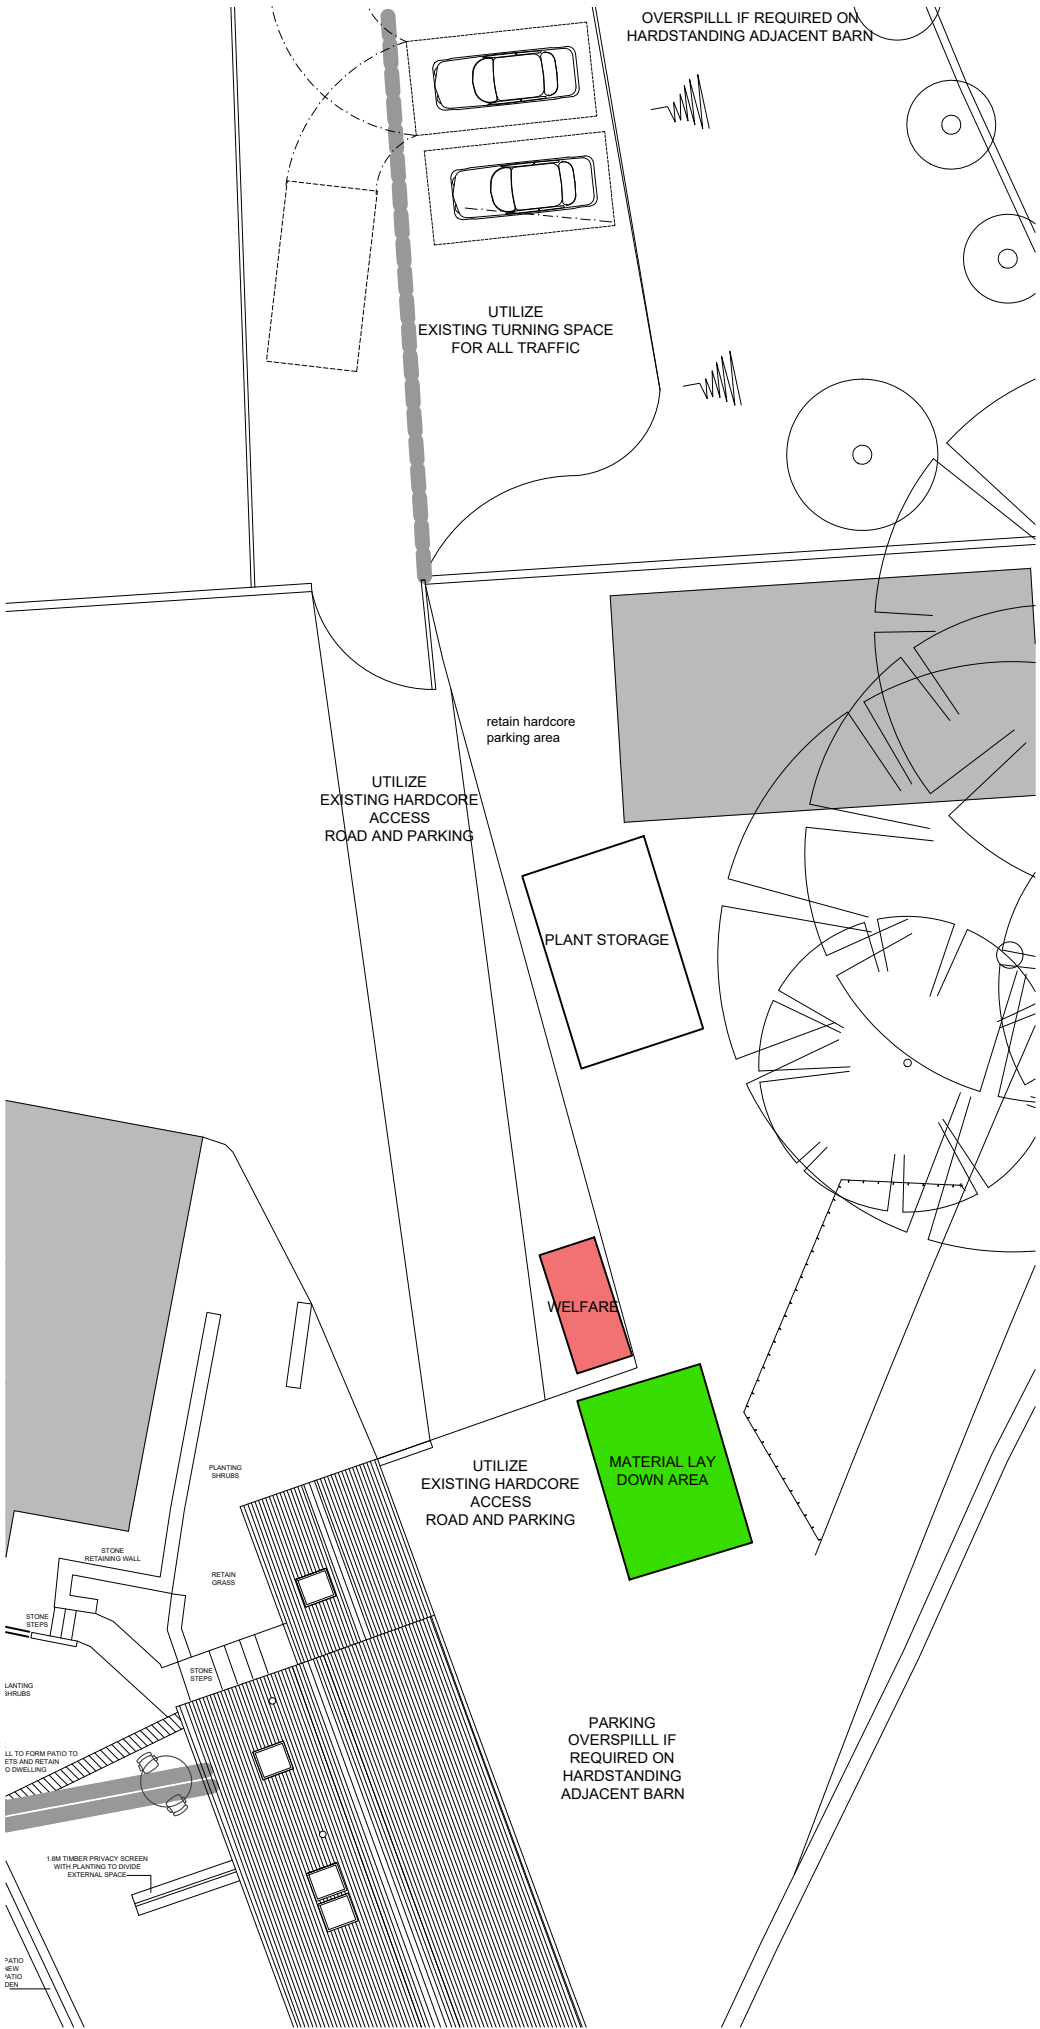

notes |

rev. description |

client | MR I WARD & MRS C MCGAHAN

project | PROPOSED BARN CONVERSION
TO DWELLING
ROUND MEADOWS FARM, DOLLY
LANE, BUXWORTH

drawing title | PROPOSED CONSTRUCTION PHASE
SITE SET UP PLAN

drawing number | SW420-LD009

revision |

drawing status | PLANNING

scale | 1:200 @A3

date | JUNE 24

drawn by | CW

checked by | JS