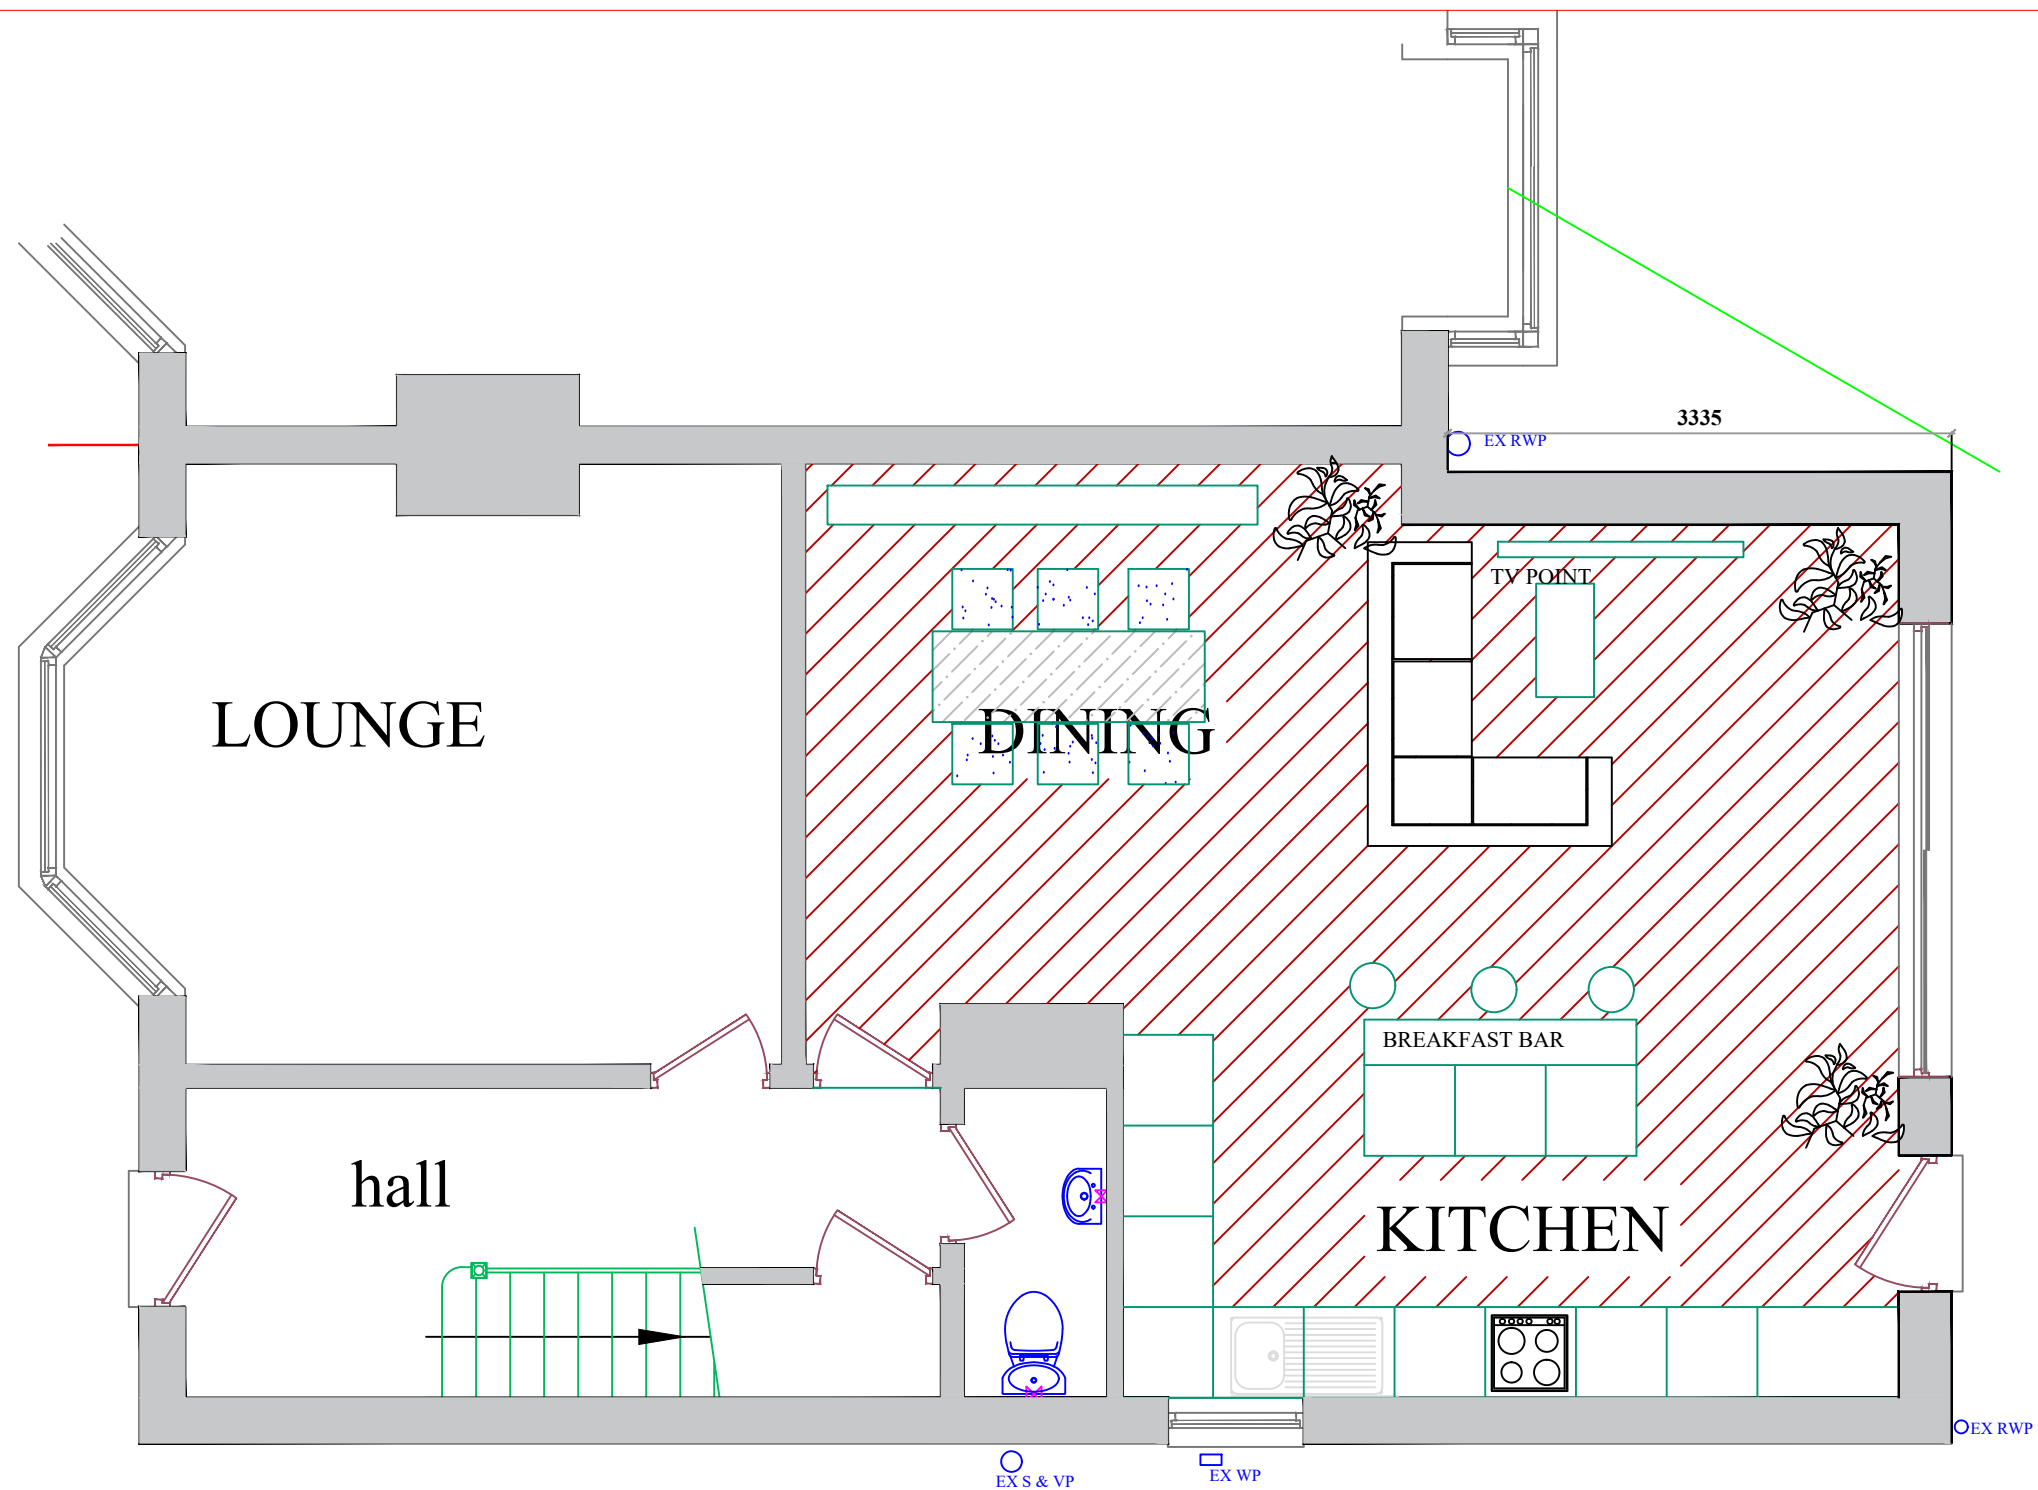


SEAL DESIGN
INTERIOR AND ARCHITECTURAL DESIGNERS

CLIENT
37 MANOR ROAD
GLOSSOP
SK13 5SQ

PROJECT
PROPOSED REAR EXTENSION

scale 1:50@A3
date AUGUST 2024

DRAWING REF
1428/25/202

REVISION