
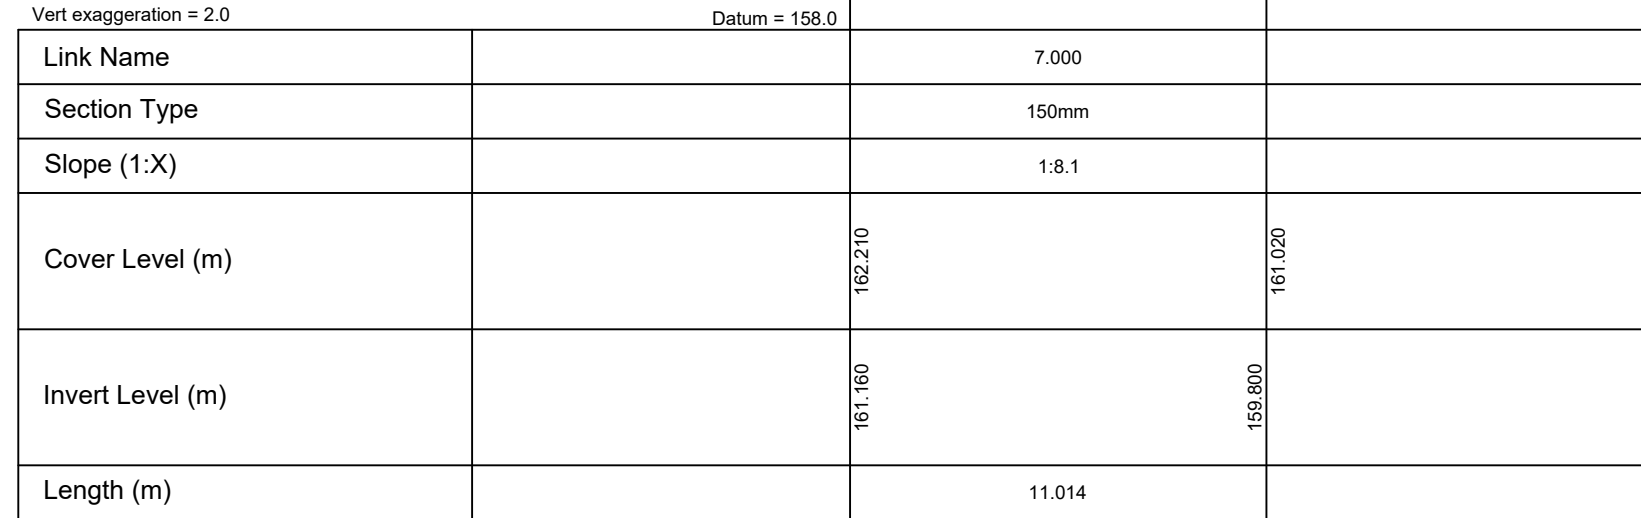


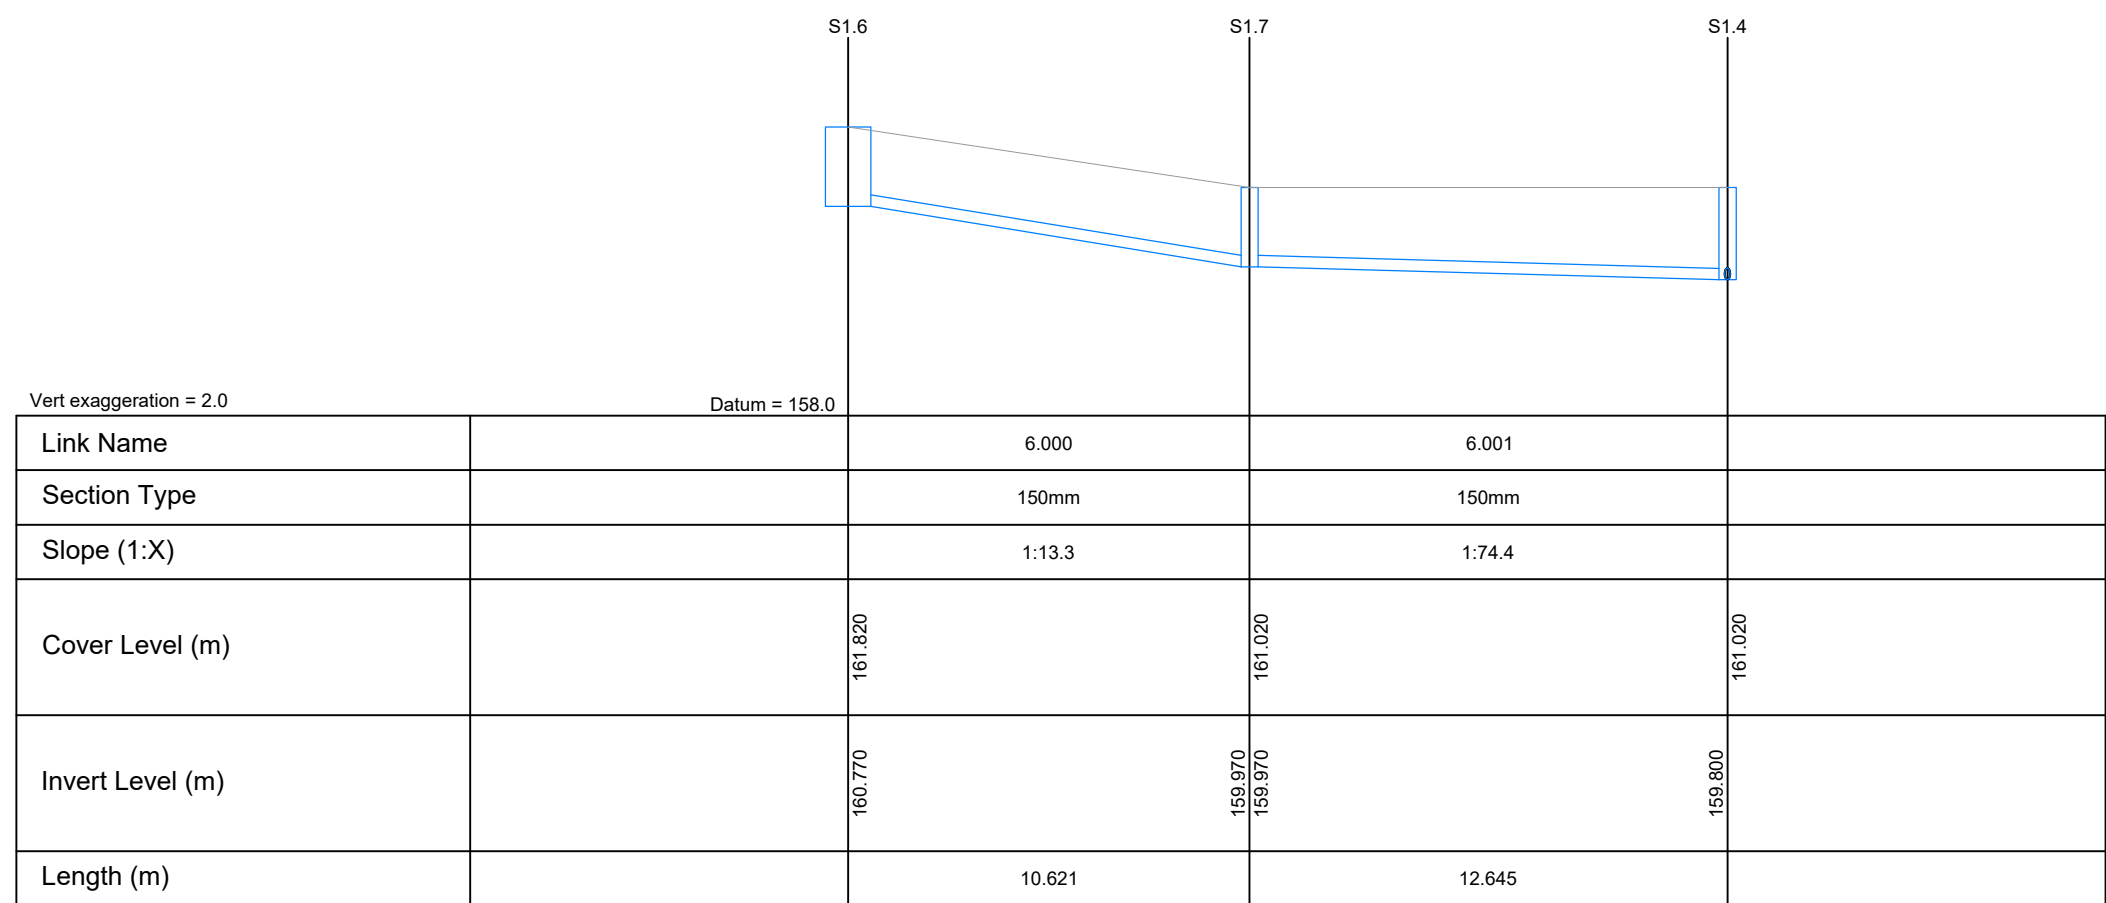

- | | | | | | |
|--------------------|--------|-------|--------------------------------------|--------|-------|
| P01 | FEB'24 | ES | ISSUED FOR COMMENTS - FLOW MODEL P01 | RJ | RJ |
| REV. | DATE | DRAWN | DESCRIPTION | CHKD | APPRD |
| STATUS DESCRIPTION | | | | STATUS | |
| FOR INFORMATION | | | | S2 | |

	Brook House Weybrook Road, Manchester M19 2QD +44 (0)161 432 9977 www.hbl ltd Consulting Civil & Structural Engineers		
PROJECT LAND AT 10-12 BRIDGEMONT, WHALEY BRIDGE, SK23 7PB			
DRAWING TITLE SURFACE WATER LONG SECTIONS NETWORK 1			
CLIENT TREVILLE PROPERTIES			
HBL REF. 10566	DATE JAN 2024	SCALE(S) 1:200	A1
DRAWN ES	CHECKED RJ	APPROVED LM	
DRAWING No. 10566-HBL-XX-XX-DR-D-0005			REV. P01