



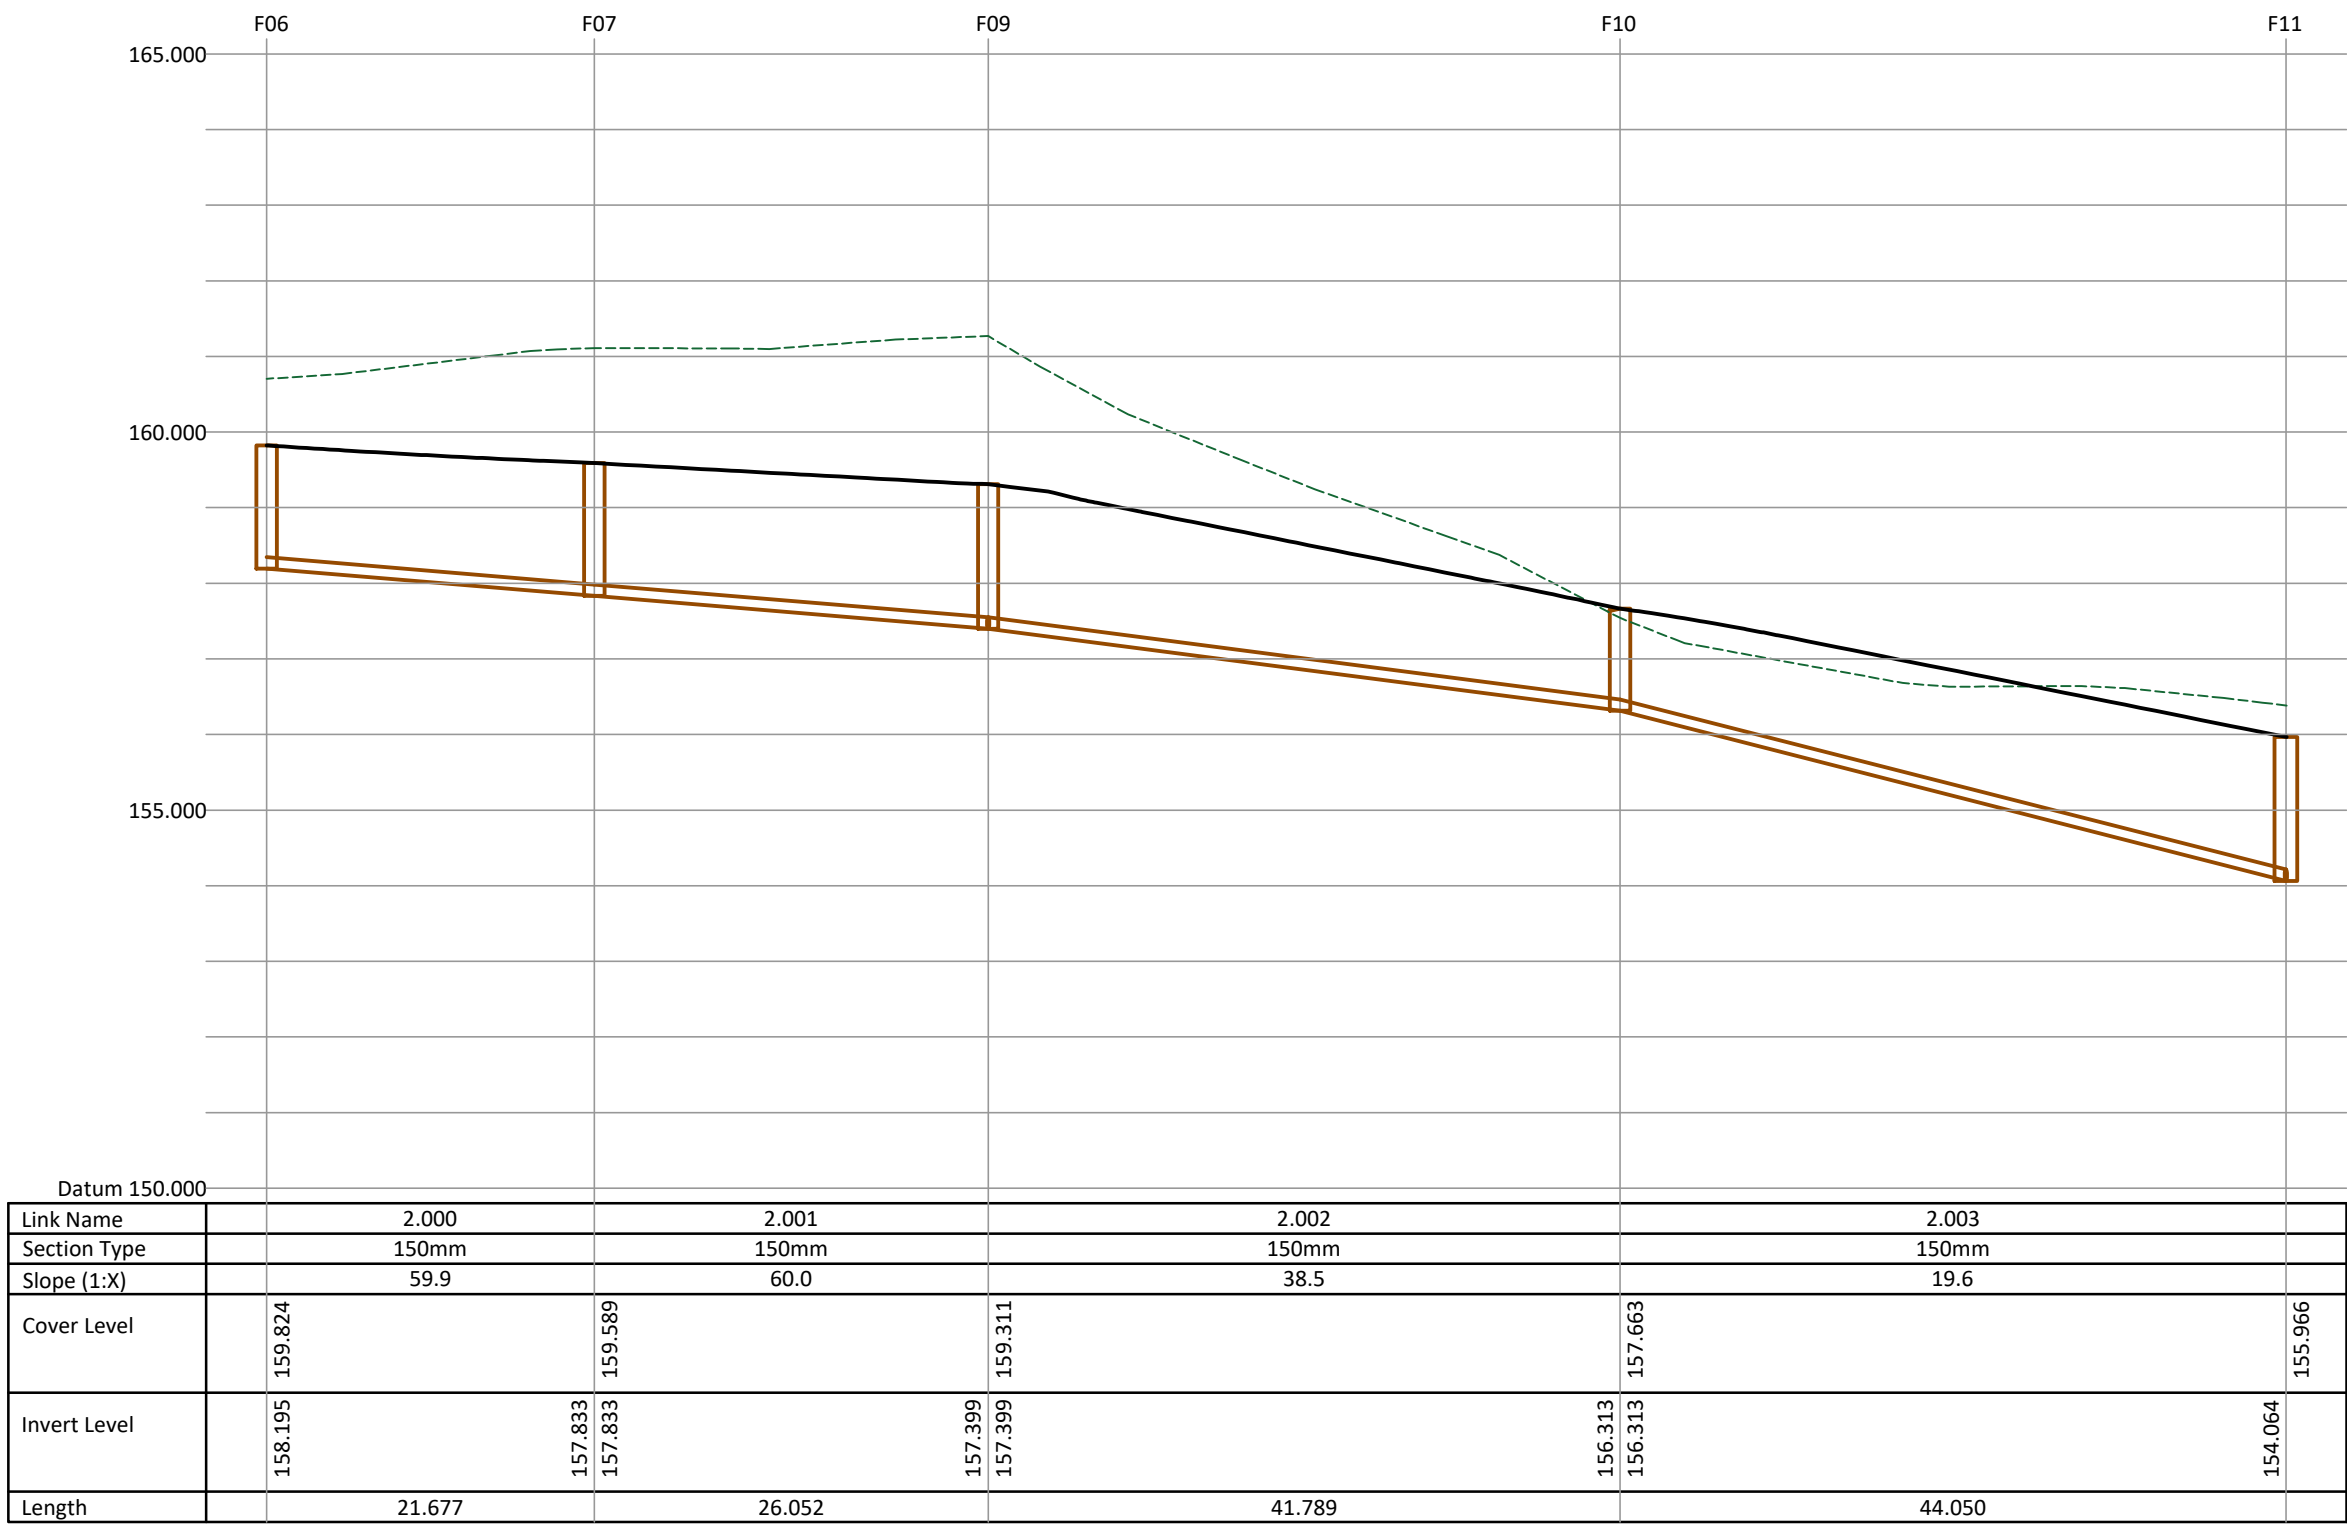

Foul Water Drainage Longitudinal Section - Run 02

Horizontal Scale 1:500


Vertical Scale 1:100

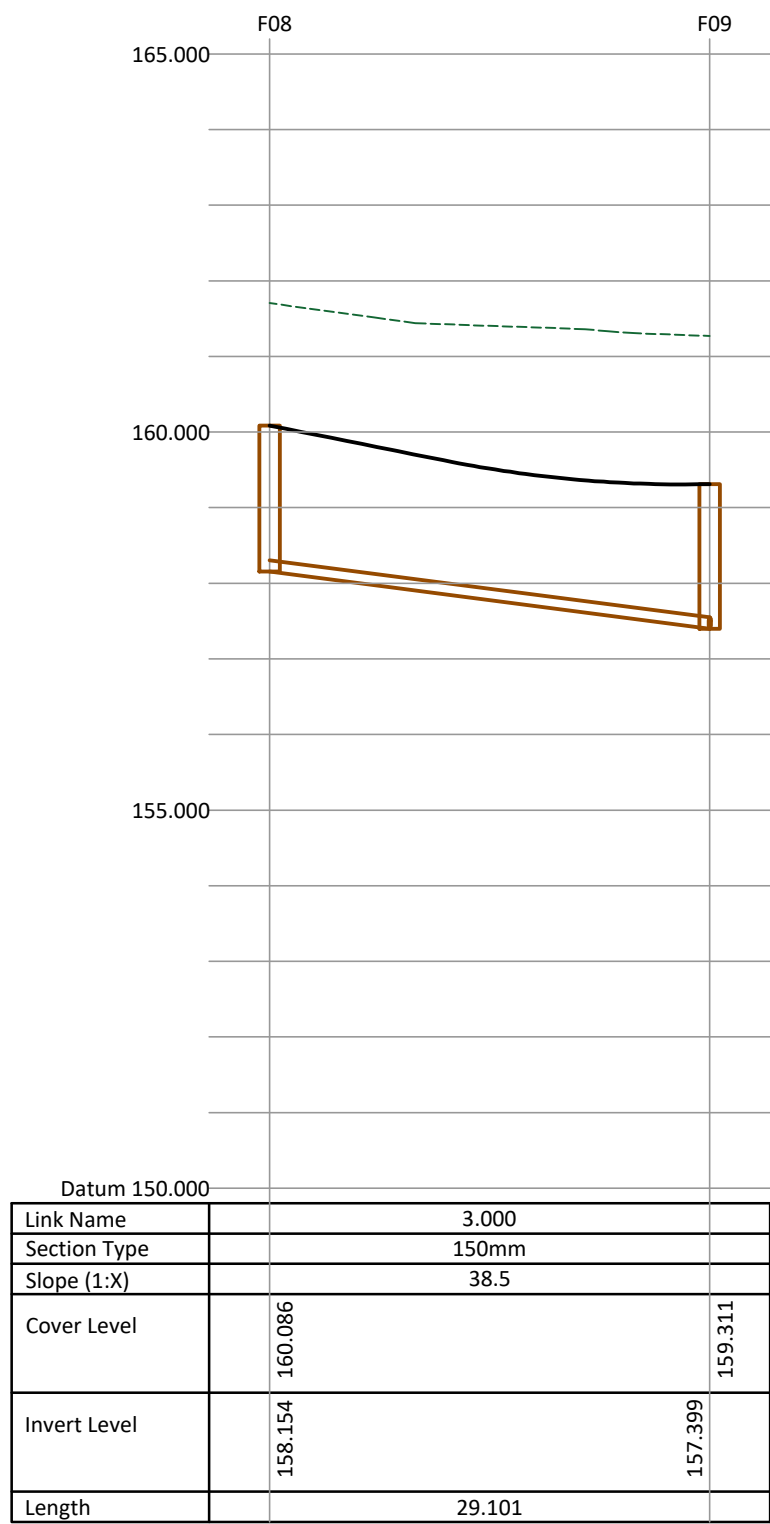

Foul Water Drainage Longitudinal Section - Run 03

Horizontal Scale 1:500


Vertical Scale 1:100

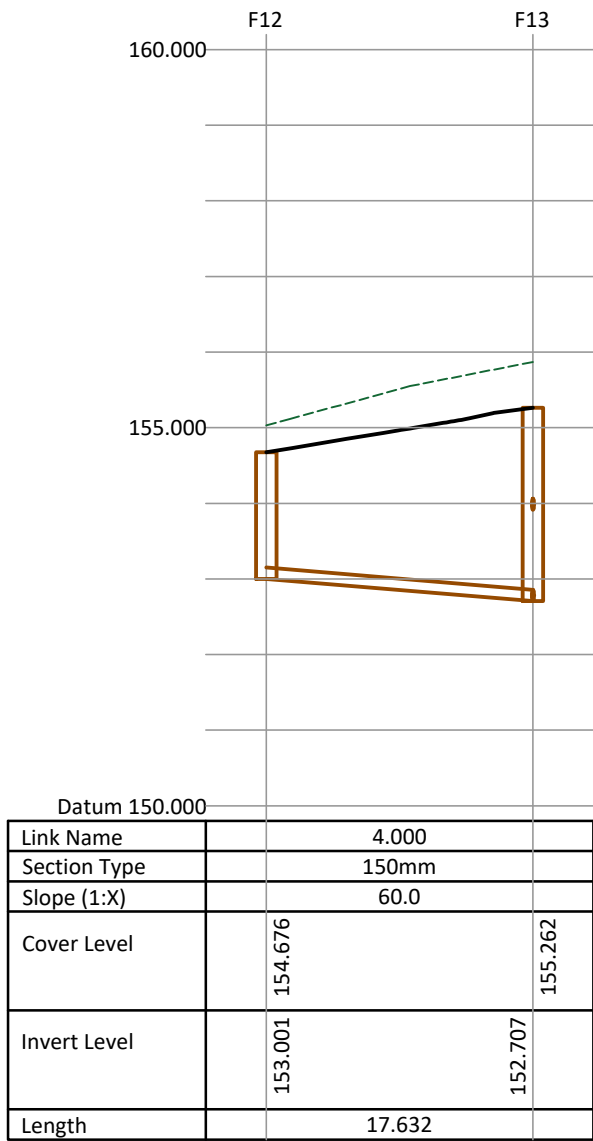

Foul Water Drainage Longitudinal Section - Run 04

Horizontal Scale 1:500

Vertical Scale 1:100

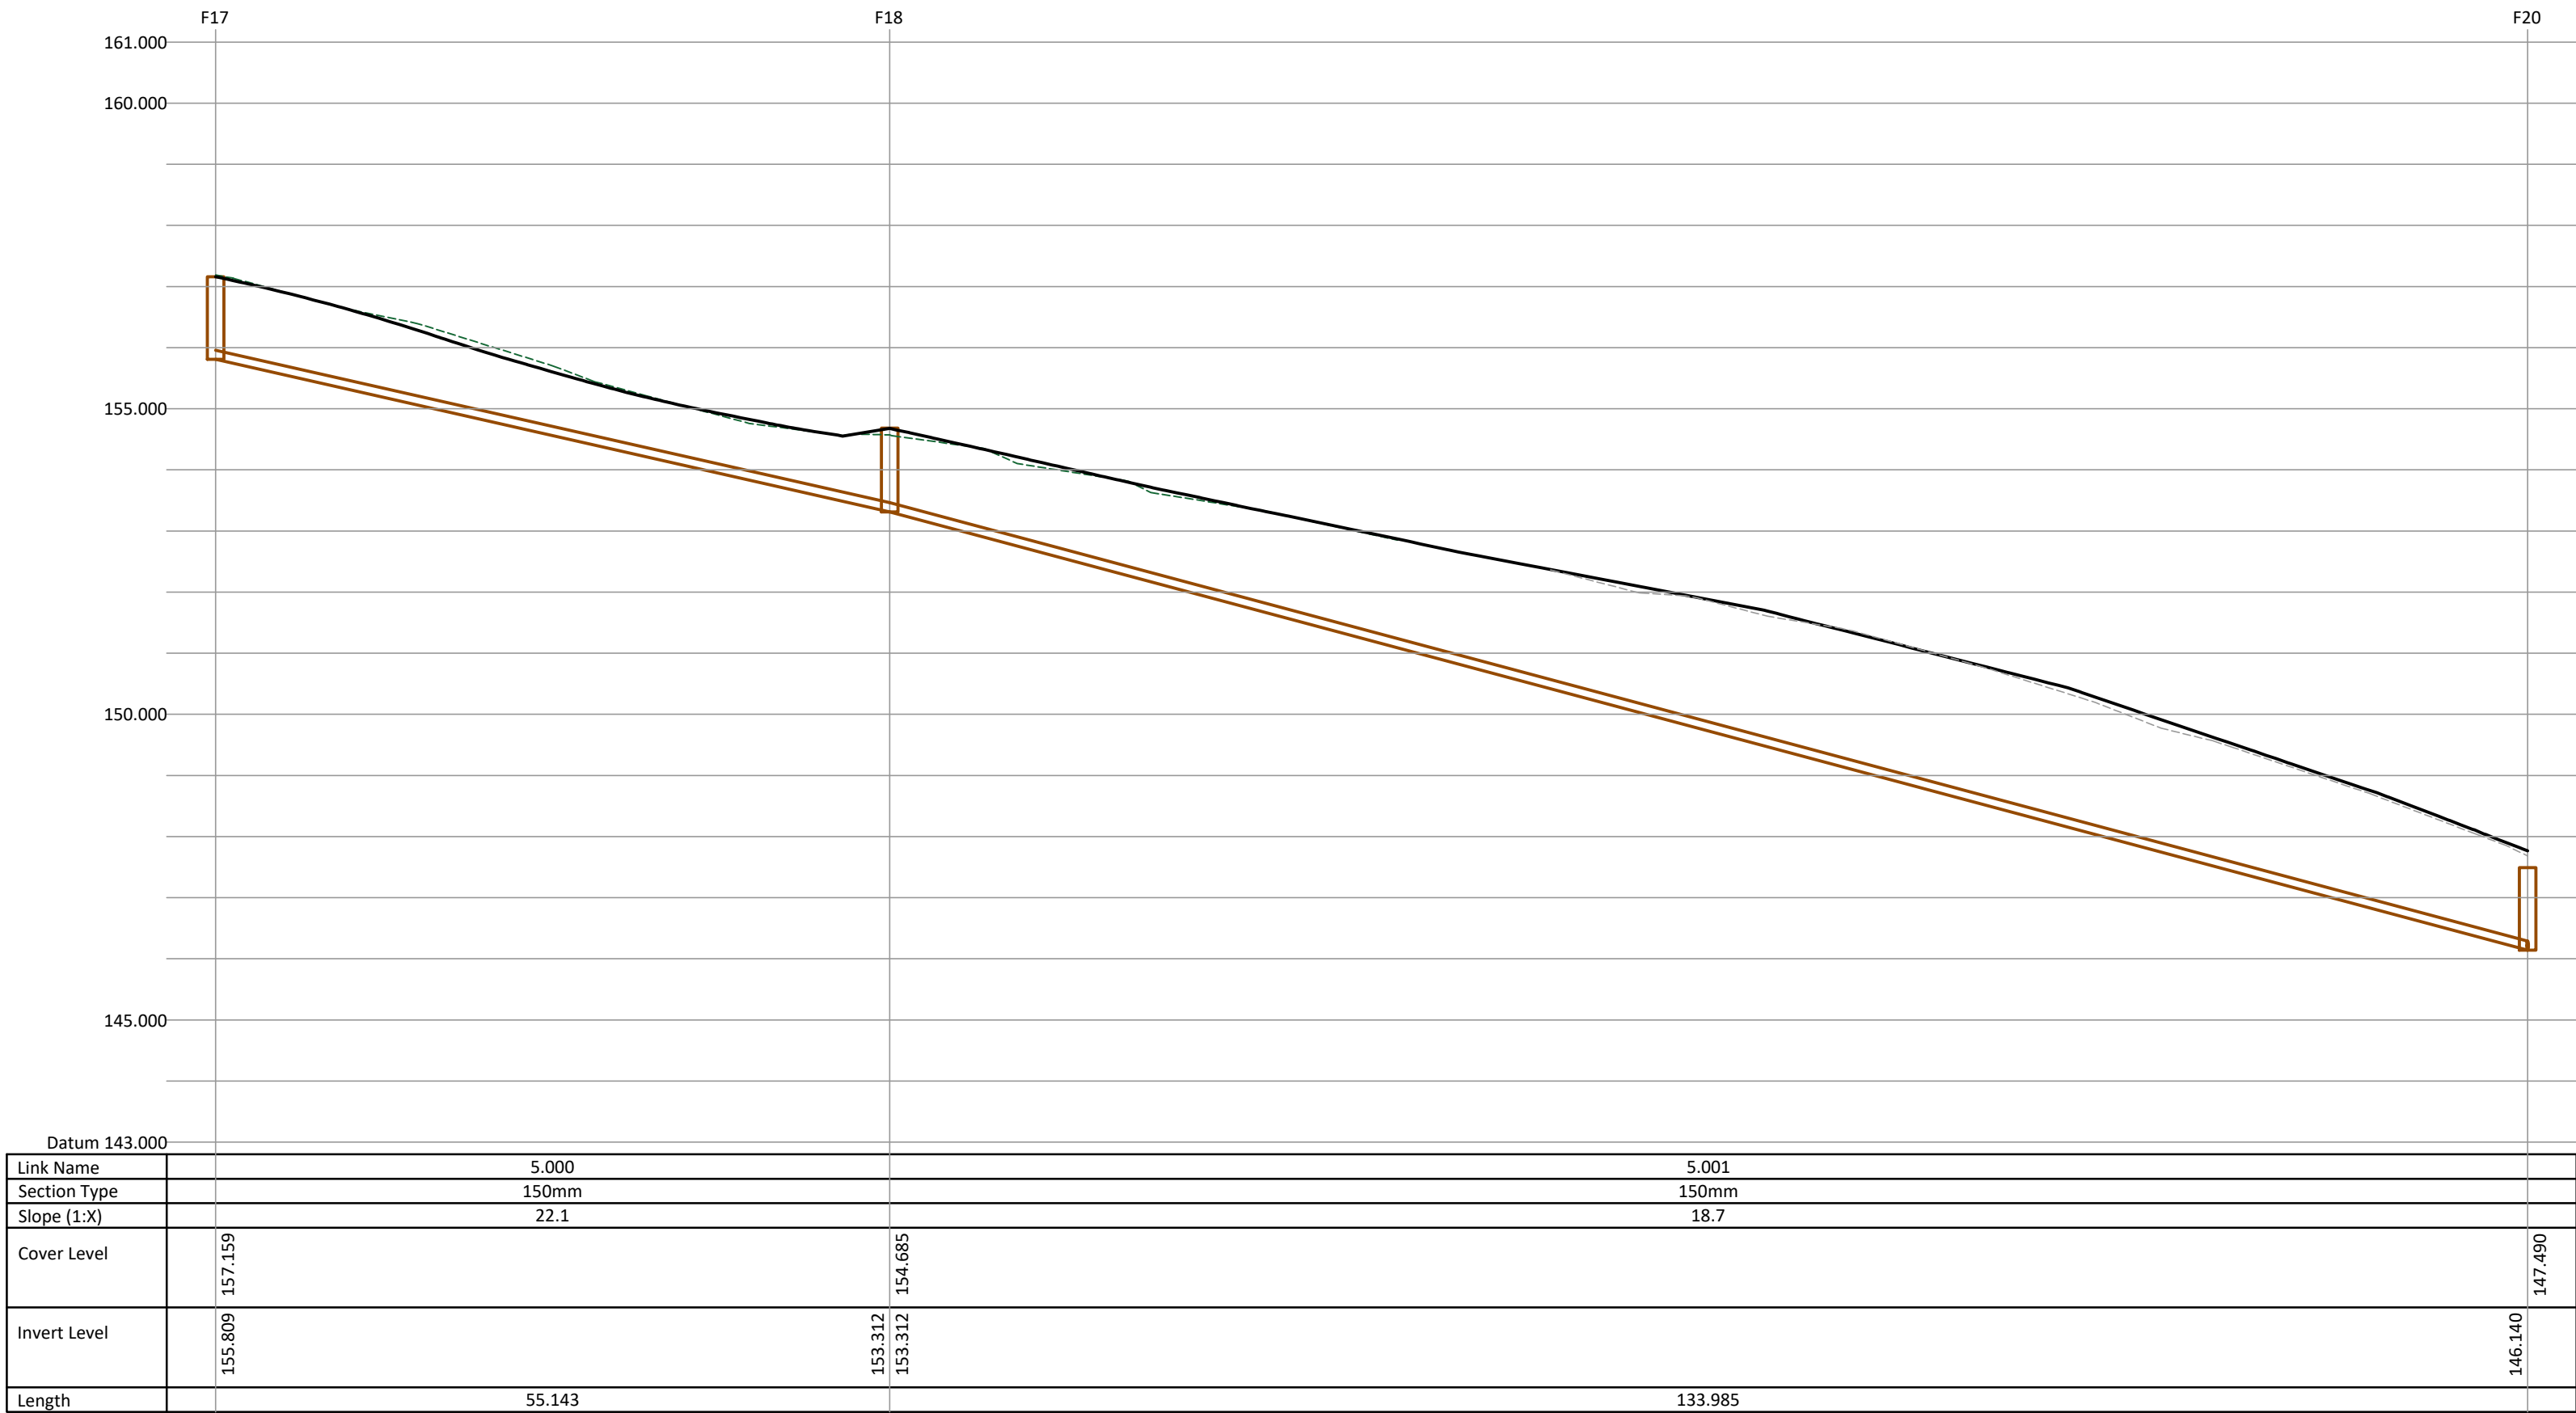

Foul Water Drainage Longitudinal Section - Run 05

Horizontal Scale 1:500

Vertical Scale 1:100



Kendal | 01539 729393 Lancaster | 01524 32548

Client: Seddon Homes

Project: Dinting Road, Glossop

Drawing Title: Foul Water Drainage Longitudinal Sections 2 of 2

Scale @ A1: As shown

First Issue: 28/06/24

Office of Origin: Kendal

Drawn by: JB

Checked by: TM

Approved: TM

Project No: K41015

Drawing No: 35

Rev: A

BIM No:

-

A	Updated for latest drainage design. FW manhole annotations corrected	23/07/24	JB	TM	TM
Rev	Description	Date	Revised by	Checked by	Approved

Issue Purpose: Approval