



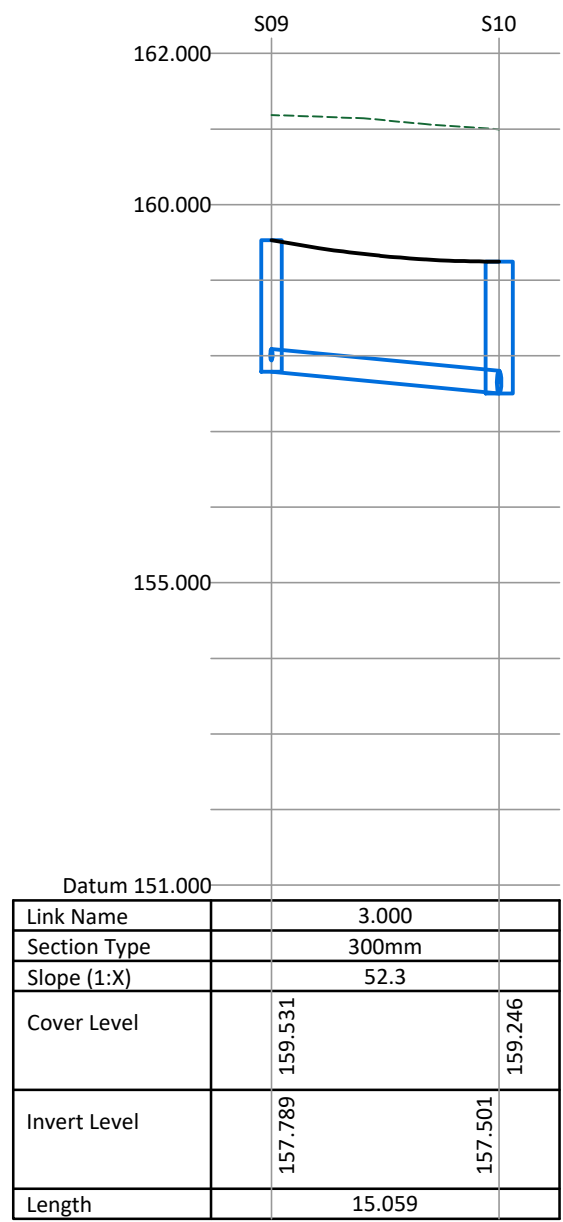


Surface Water Drainage Longitudinal Section - Run 03

Horizontal Scale 1:500
Vertical Scale 1:100

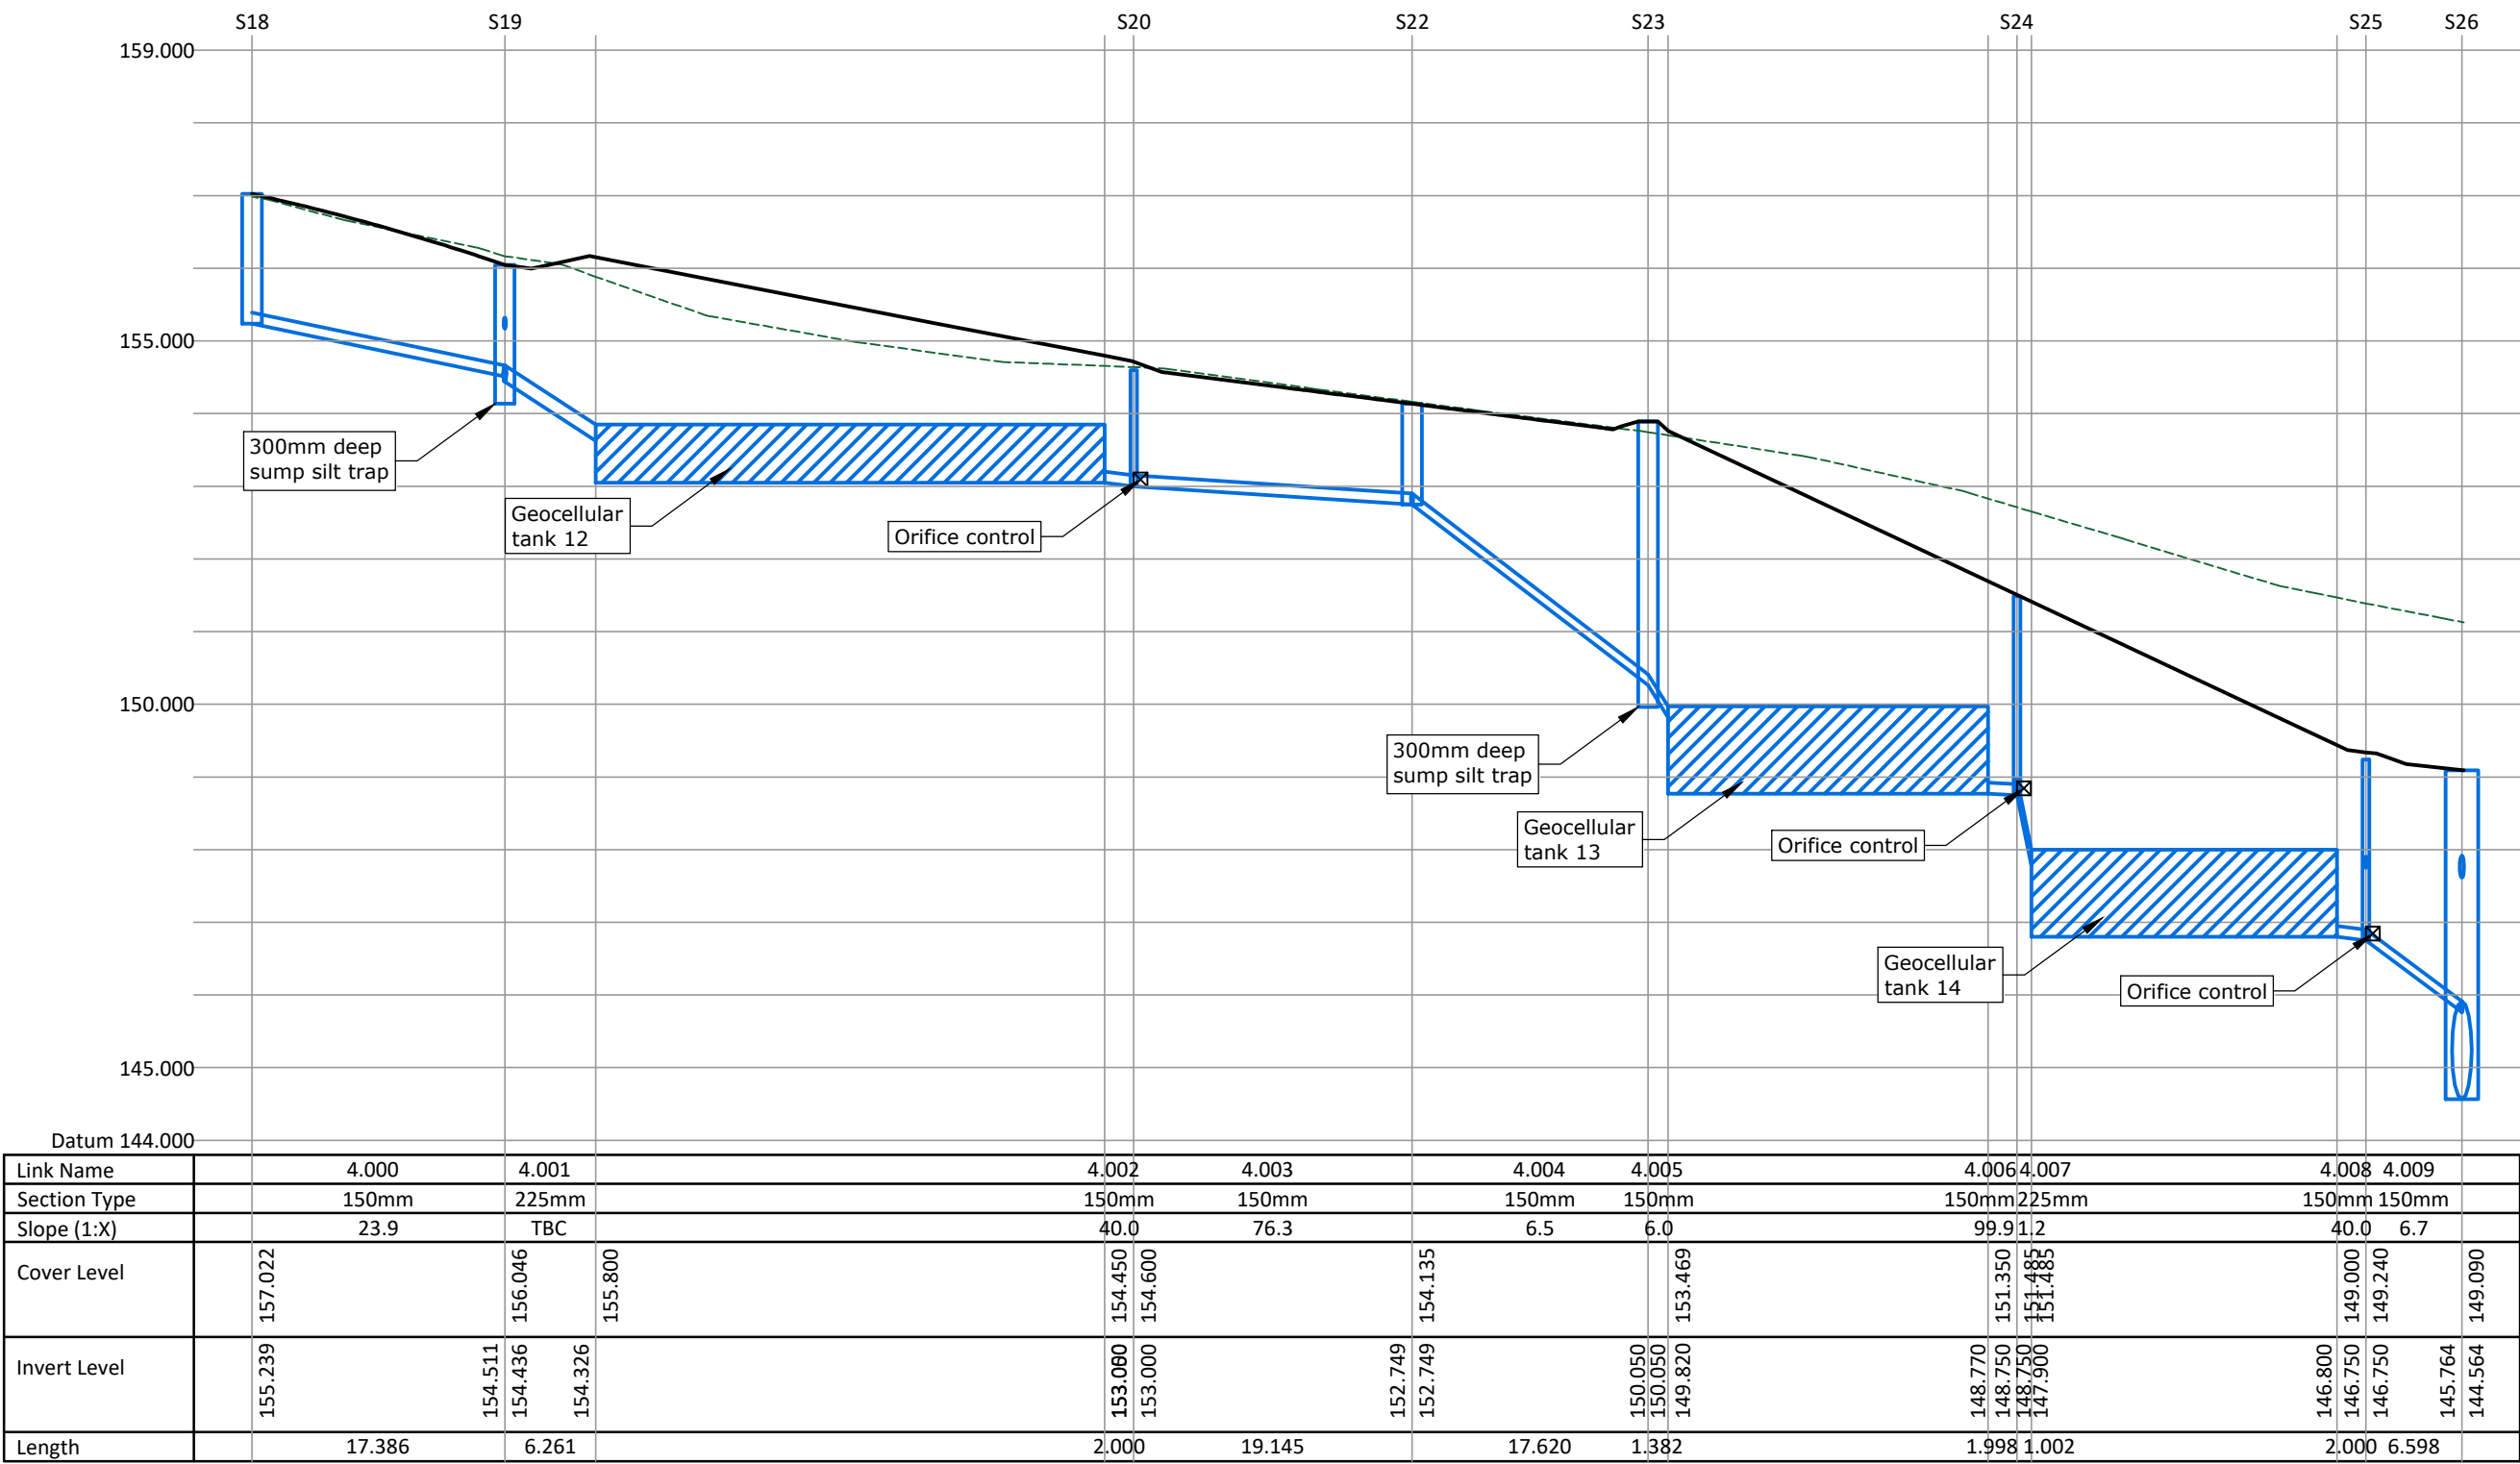


Surface Water Drainage Longitudinal Section - Run 04

Horizontal Scale 1:500
Vertical Scale 1:100

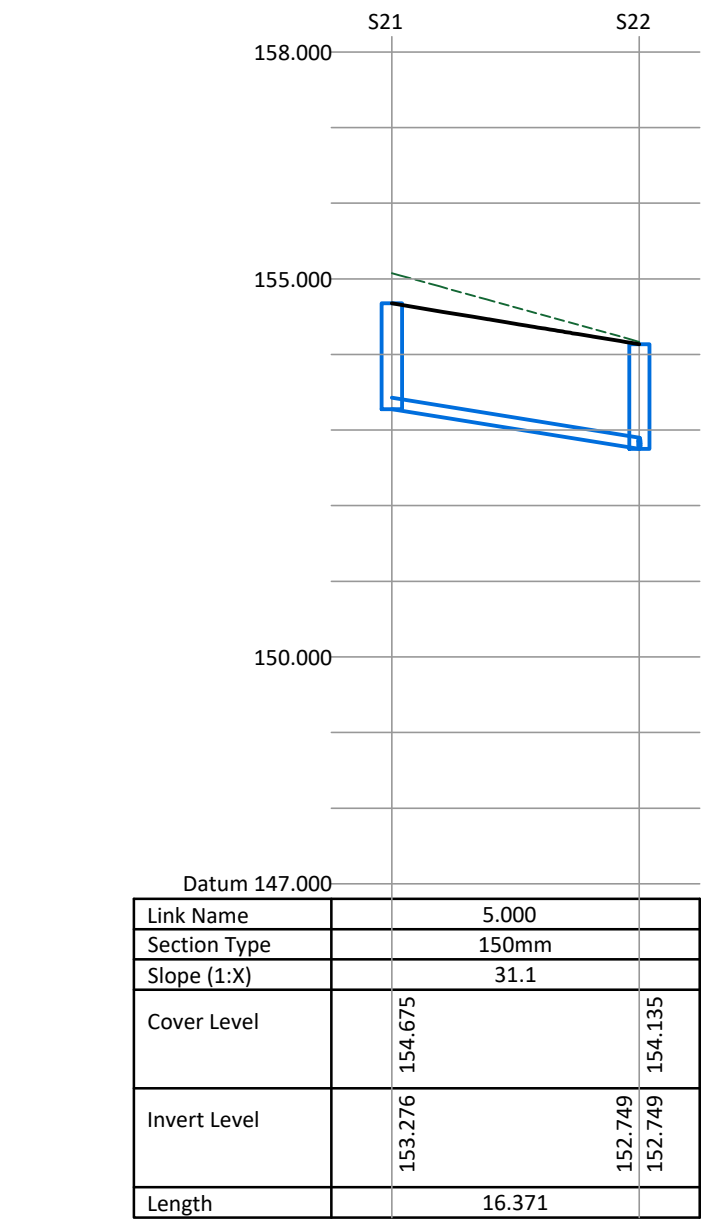

Surface Water Drainage Longitudinal Section - Run 05

Horizontal Scale 1:500
Vertical Scale 1:100

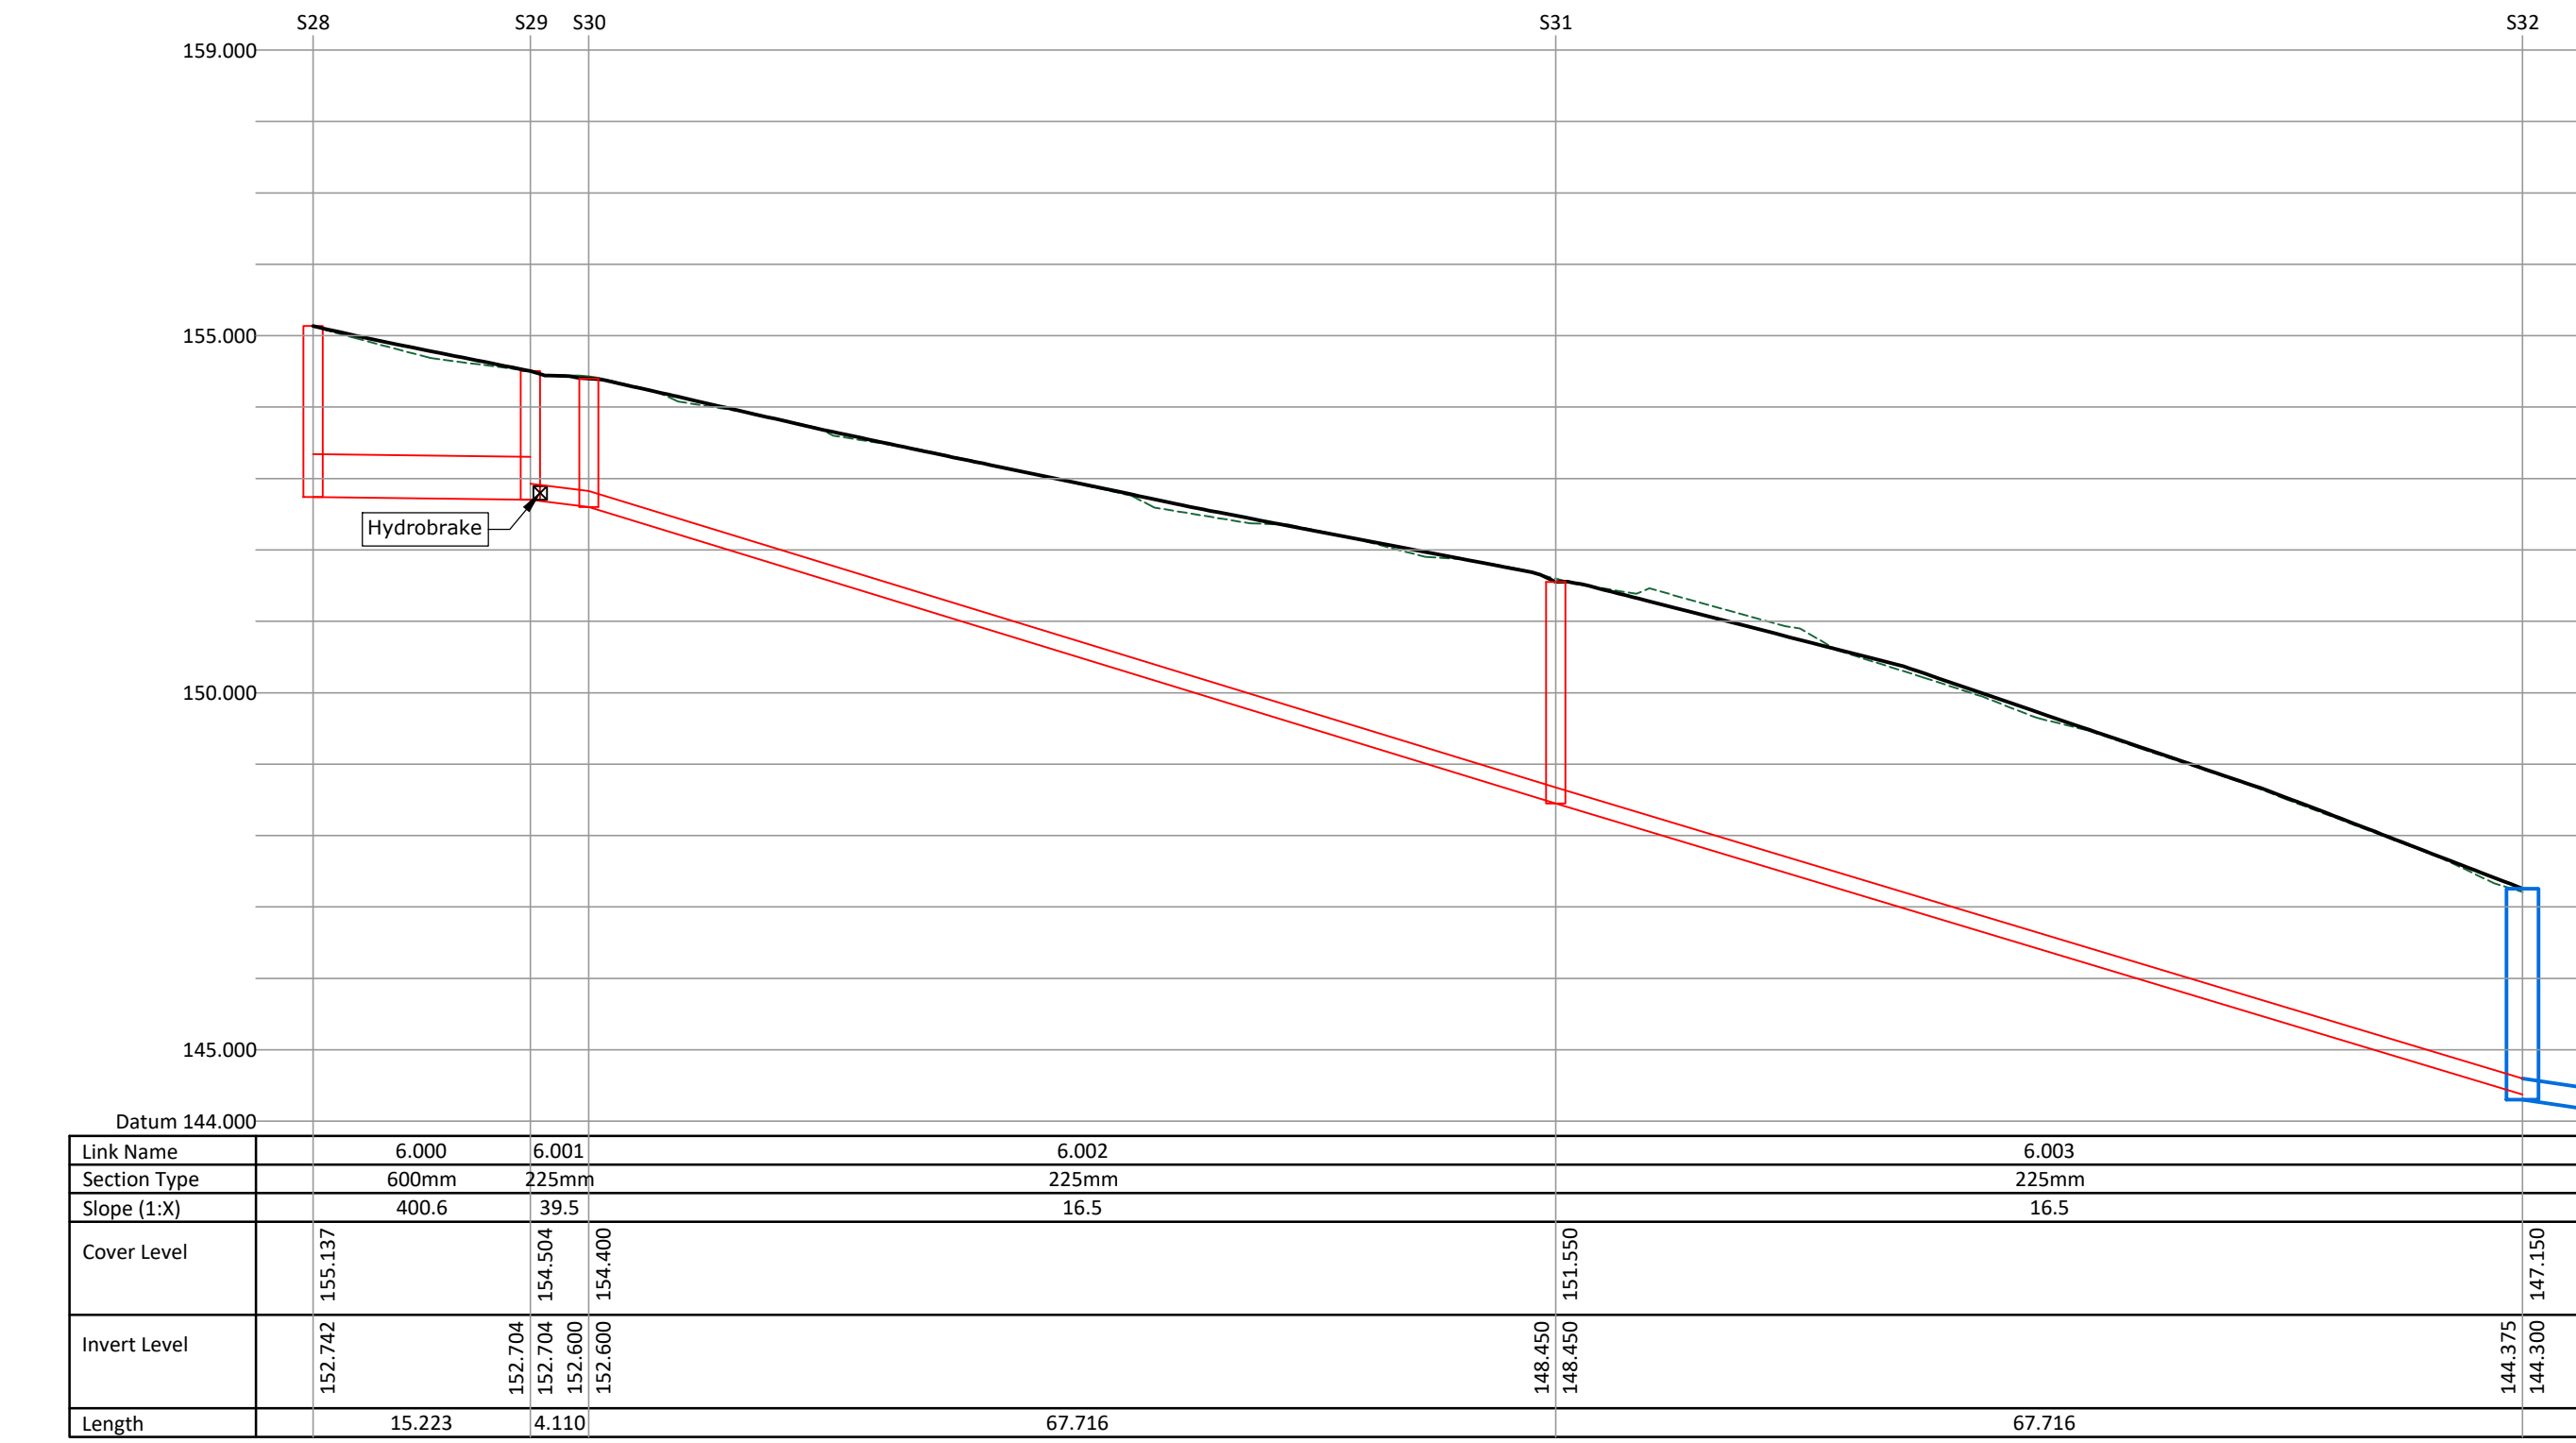

Surface Water Drainage Longitudinal Section - Run 06

(adopted highways drainage only)

Horizontal Scale 1:500
Vertical Scale 1:100

R G PARKINS
Kendal | 01539 729393 | Lancaster | 01524 32548

Client: **Seddons Homes**
Project: **Dinting Road, Glossop**
Drawing Title: **Surface Water Drainage Longitudinal Sections 2 of 2**

Scale @ A1: As shown
First Issue: 28/06/24
Office of Origin: Kendal
Drawn by: JB
Checked by: TM
Approved: TM
Project No: **K41015**
Drawing No: **33**
Rev: **-**
BIM No: **-**

A	Updated for latest drainage design. Run 06 changed for S38 adoption	23/07/24	JB	TM	TM
Rev	Description	Date	Revised by	Checked by	Approved
Issue Purpose: Approval					