




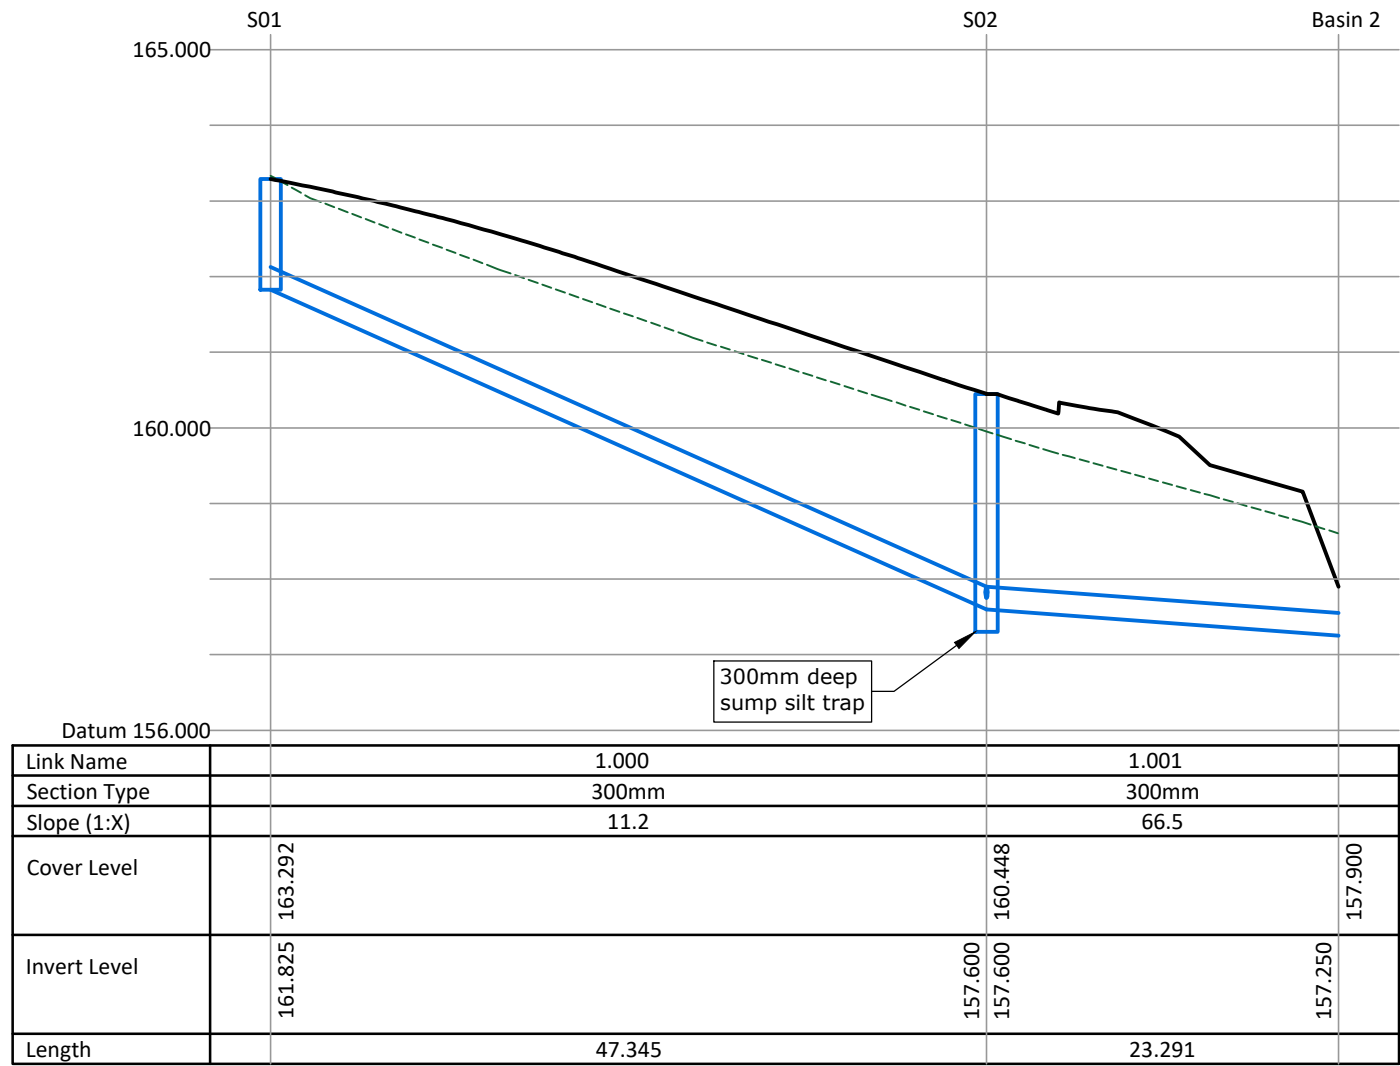


Surface Water Drainage Longitudinal Section - Run 01 to First Basin
Horizontal Scale 1:500
Vertical Scale 1:100

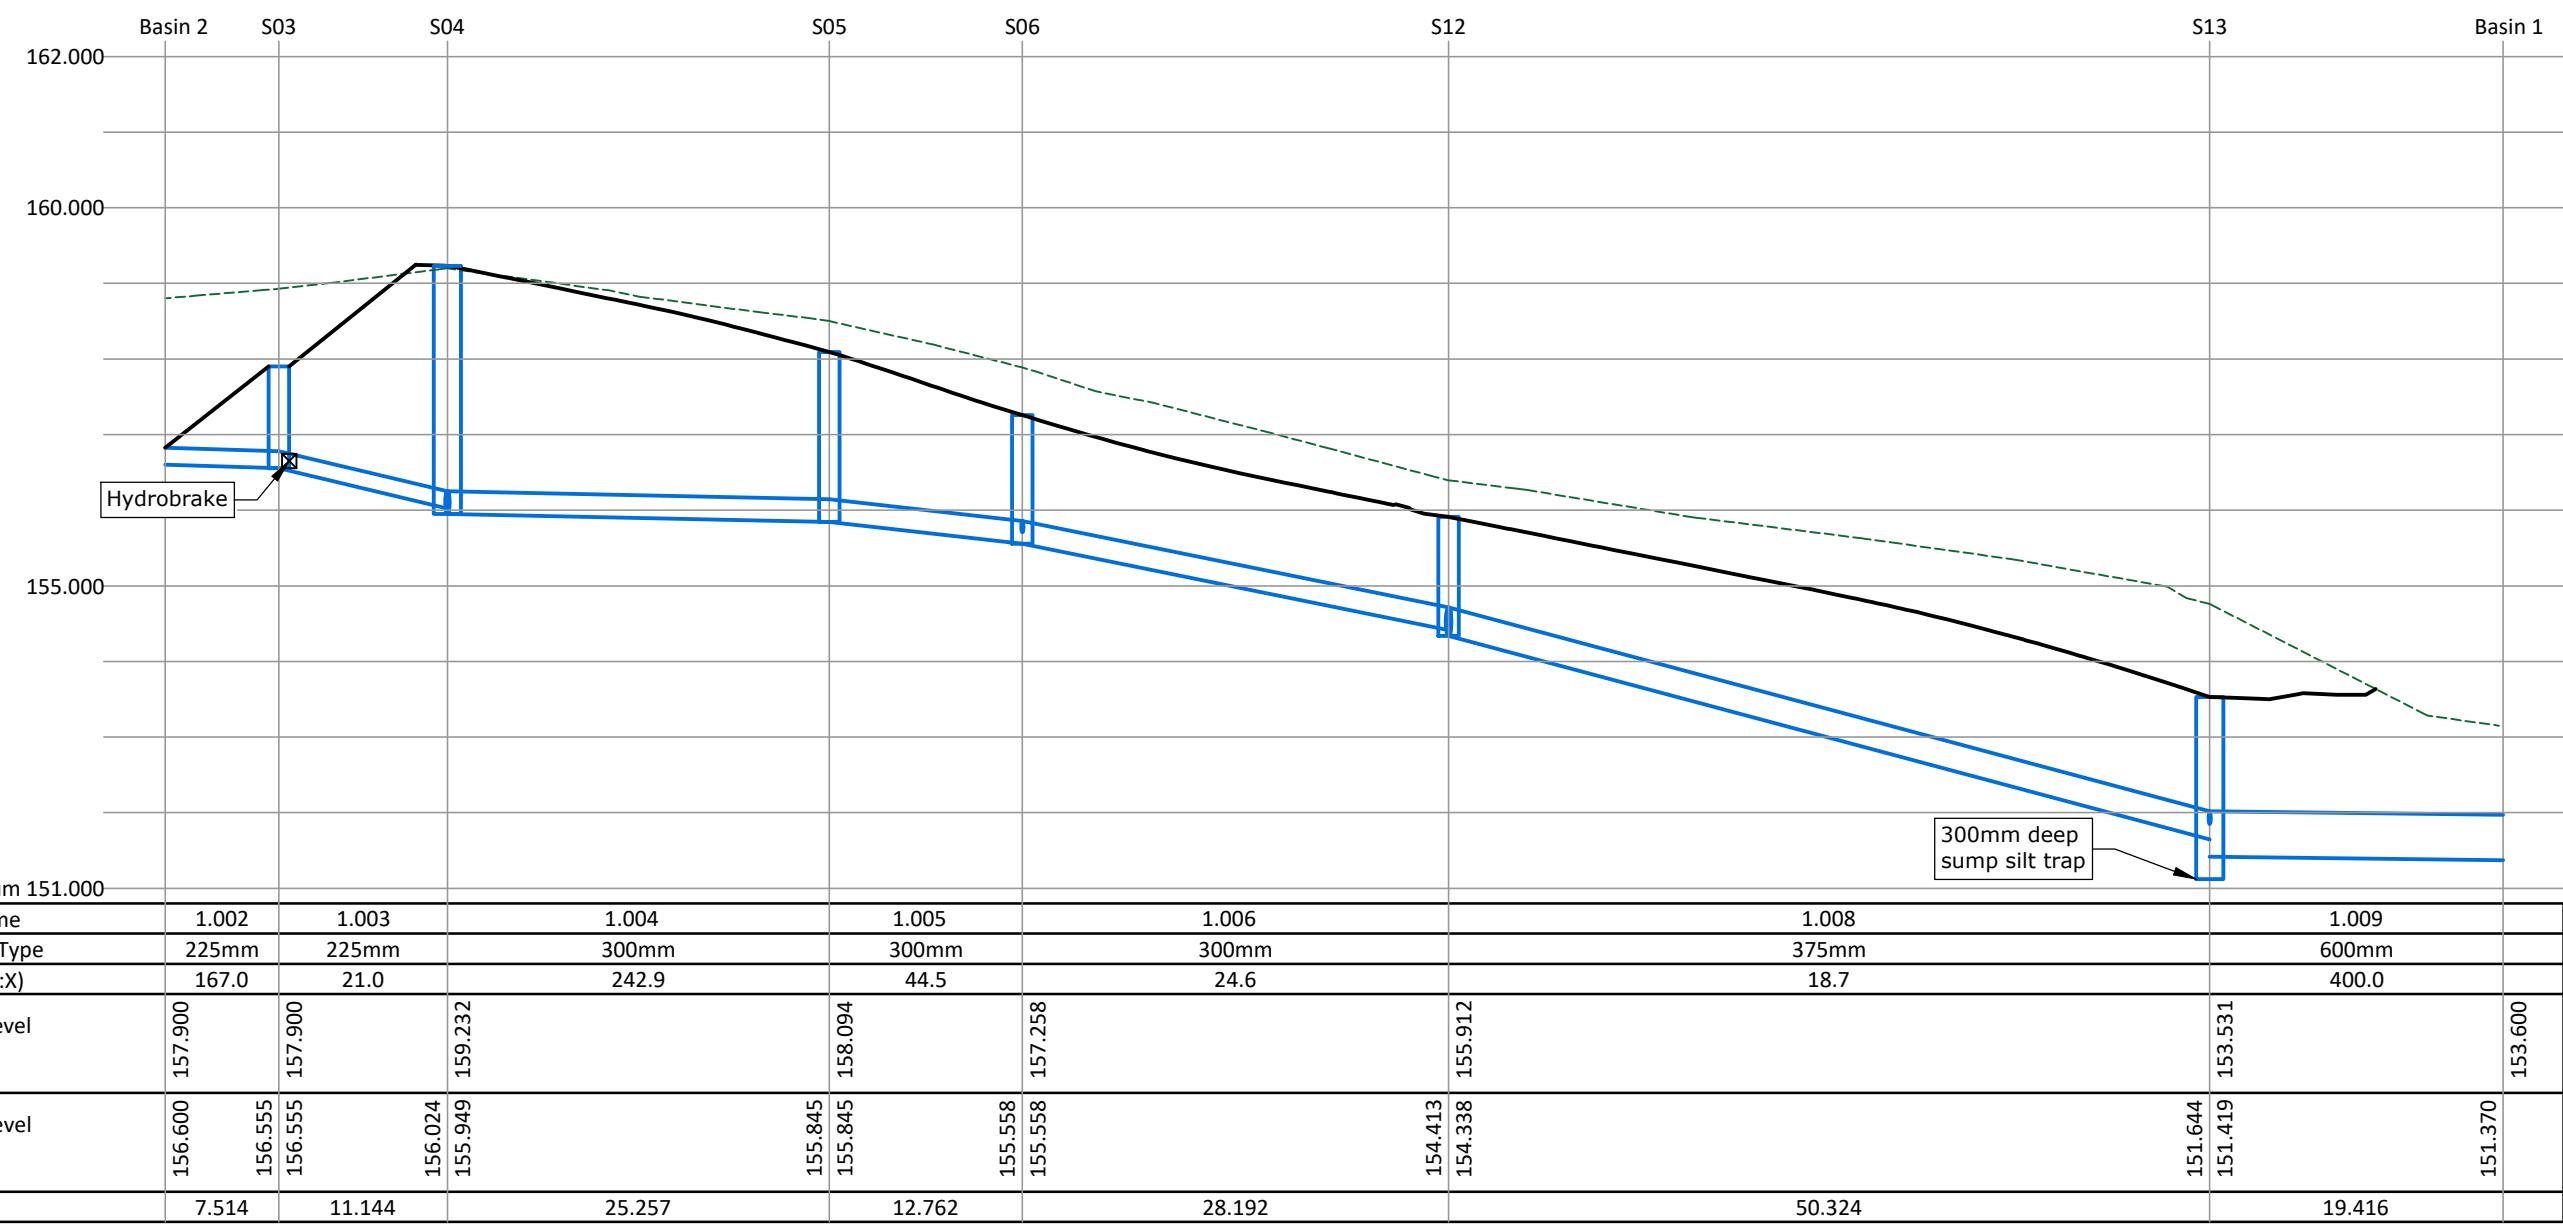

Surface Water Drainage Longitudinal Section - Run 01 - First Basin to Second Basin
Horizontal Scale 1:500
Vertical Scale 1:100

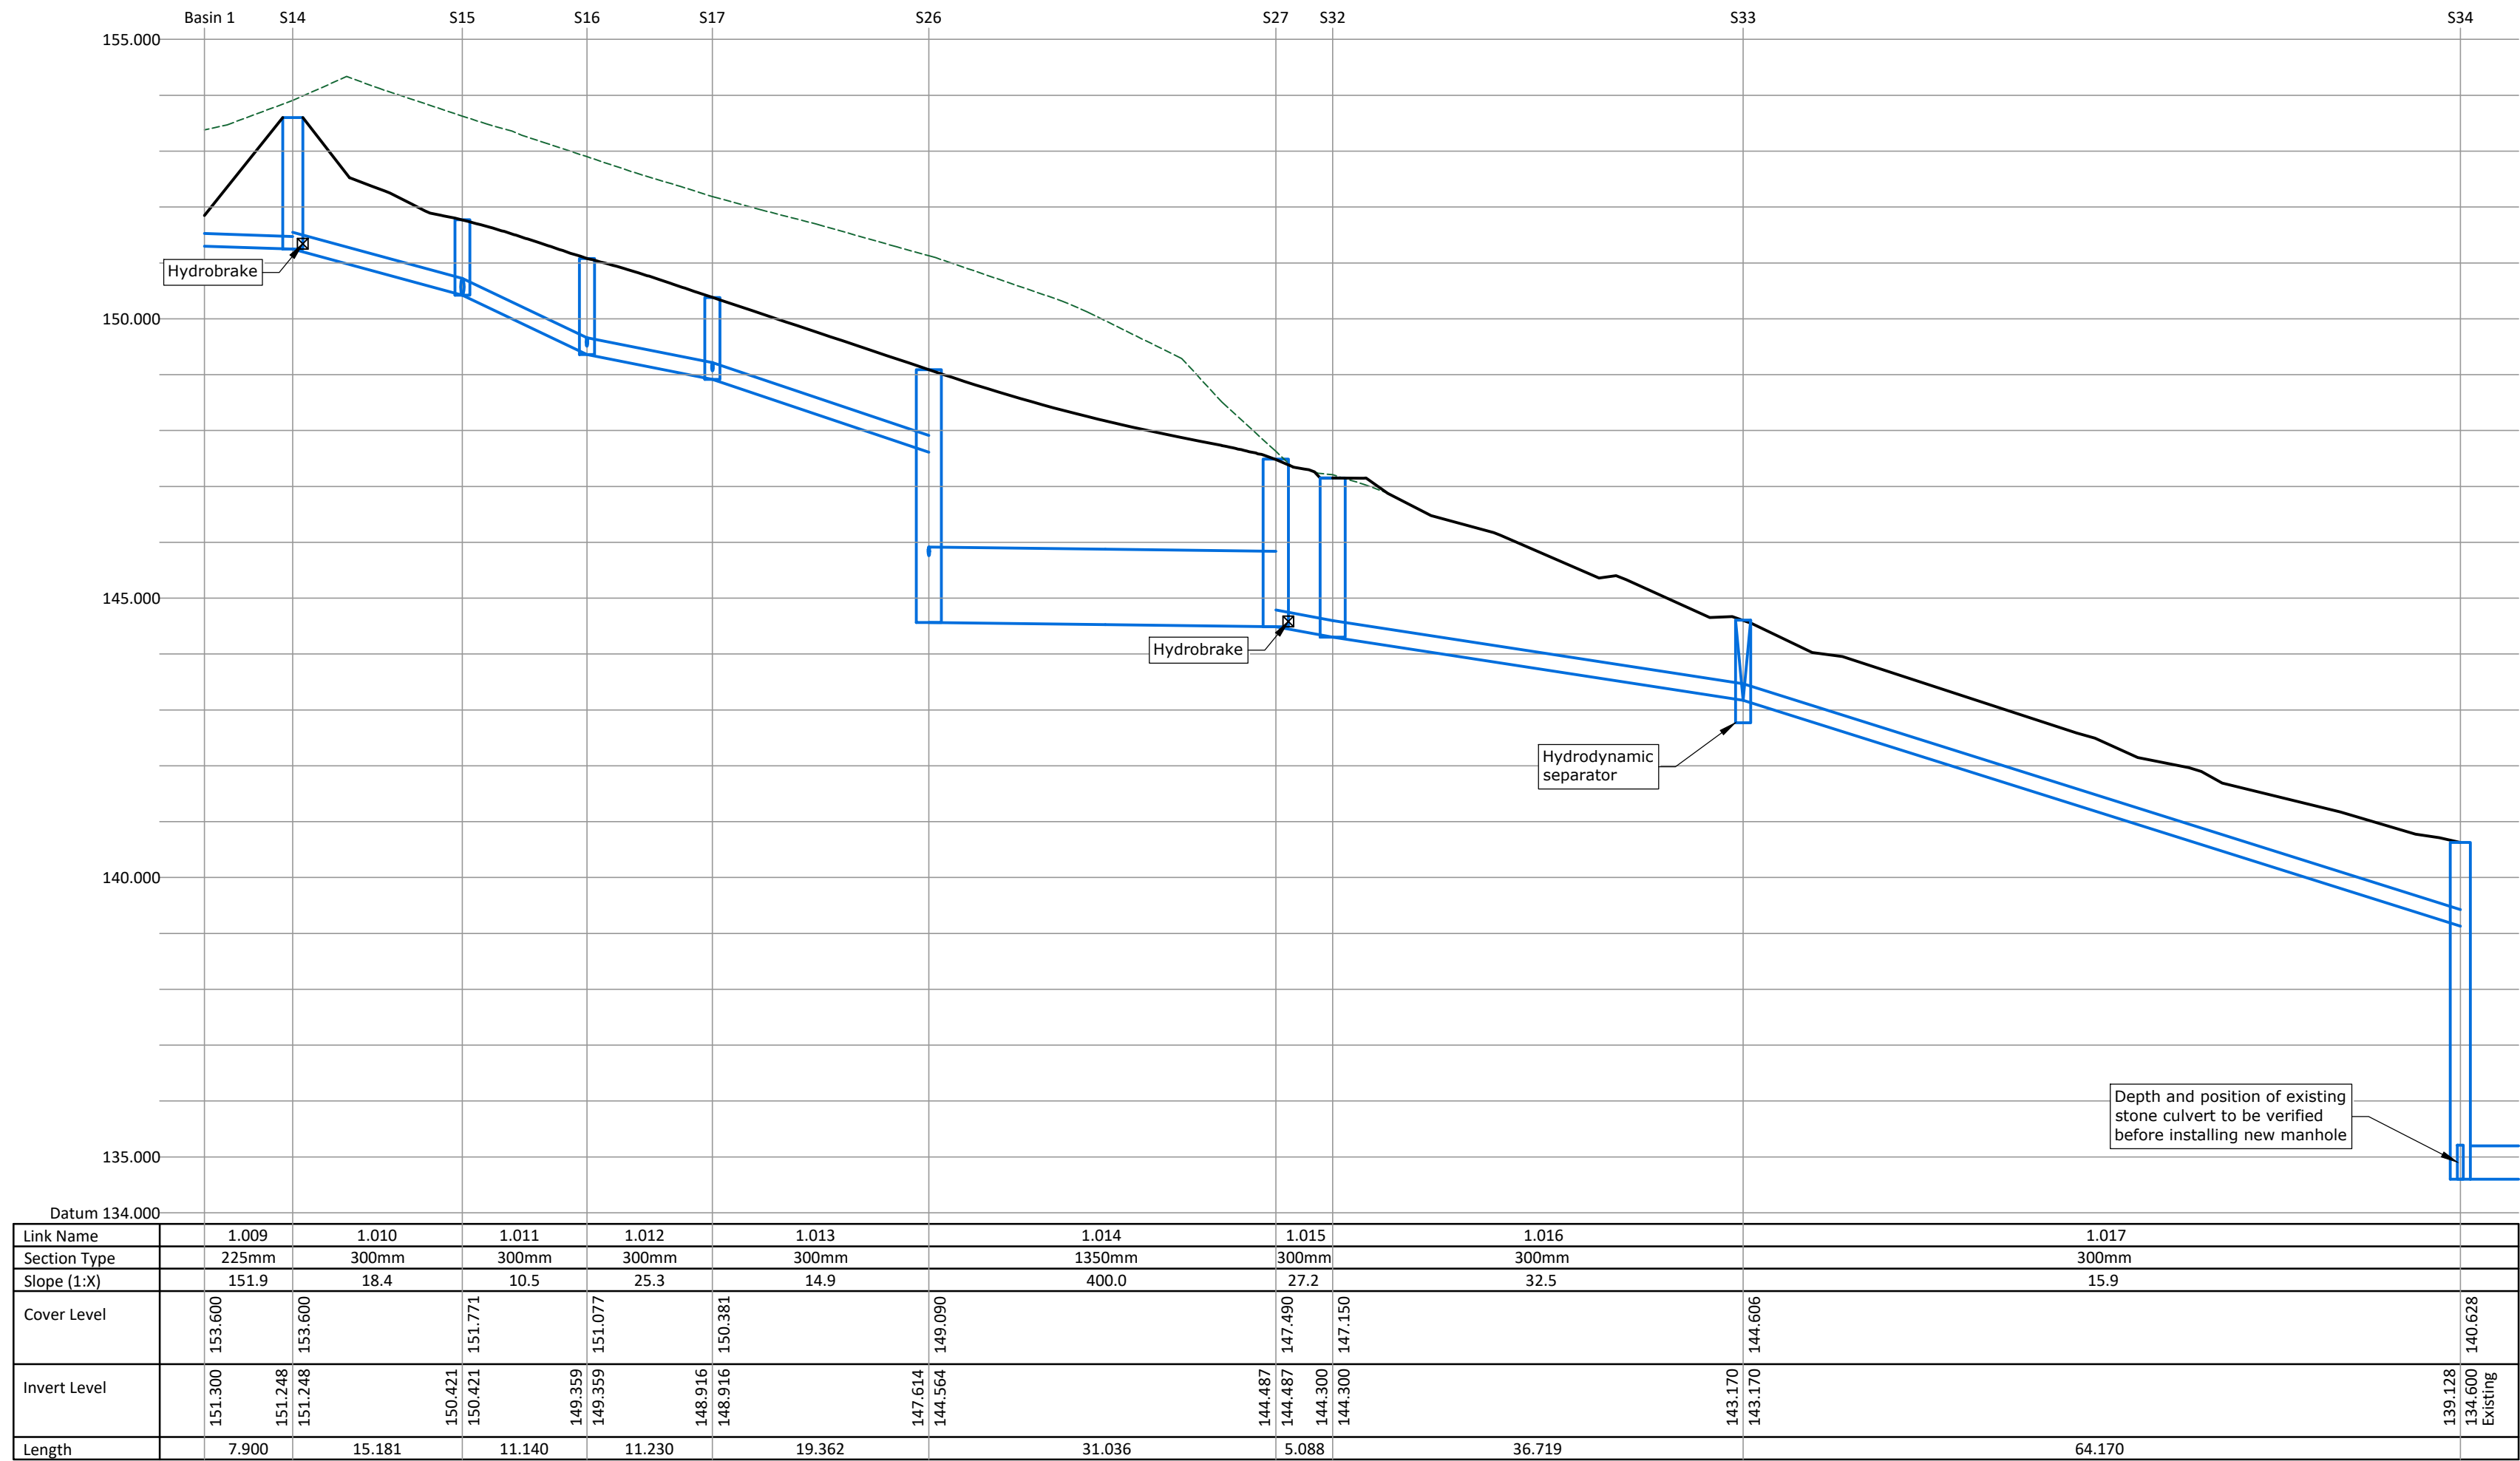

Surface Water Drainage Longitudinal Section - Run 01 - Second Basin to Discharge Point
Horizontal Scale 1:500
Vertical Scale 1:100

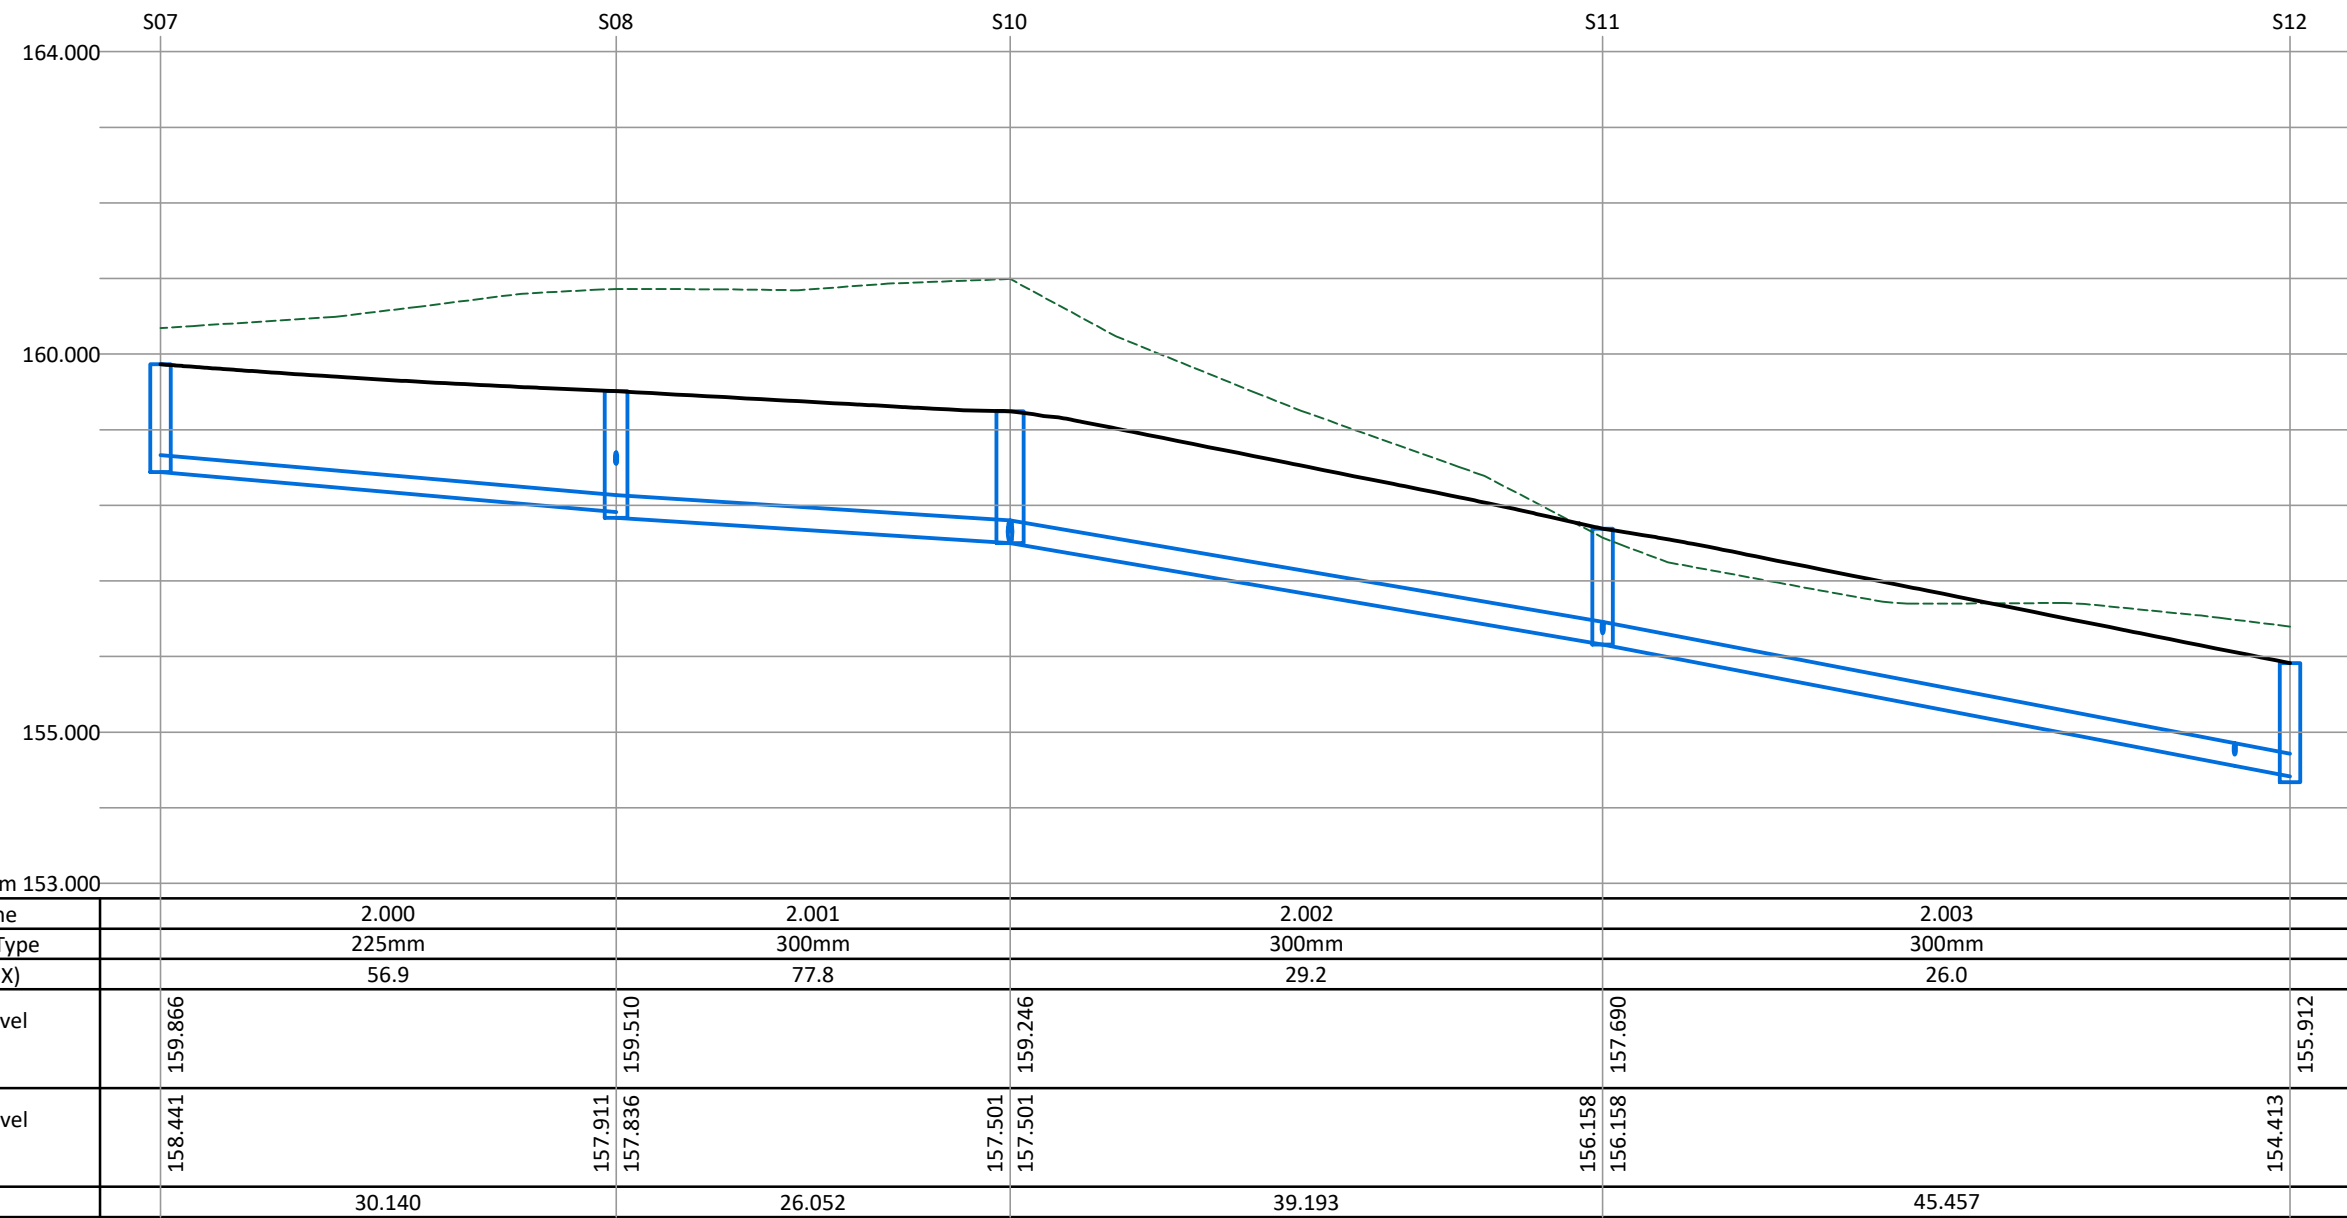

Surface Water Drainage Longitudinal Section - Run 02
Horizontal Scale 1:500
Vertical Scale 1:100



Client: Seddon Homes
Project: Dinting Road, Glossop
Drawing Title: Surface Water Drainage Longitudinal Sections 1 of 2

Scale @ A1: As shown
First Issue: 28/06/24
Office of Origin: Kendal
Drawn by: JB
Checked by: TM
Approved: TM
Project No: K41015
Drawing No: 32
Rev: A
BIM No: -

A	Updated for latest drainage design	23/07/24	JB	TM	TM
Rev	Description	Date	Revised by	Checked by	Approved
Issue Purpose: Approval					