


EXISTING ELEVATIONS 1:100

NORTH

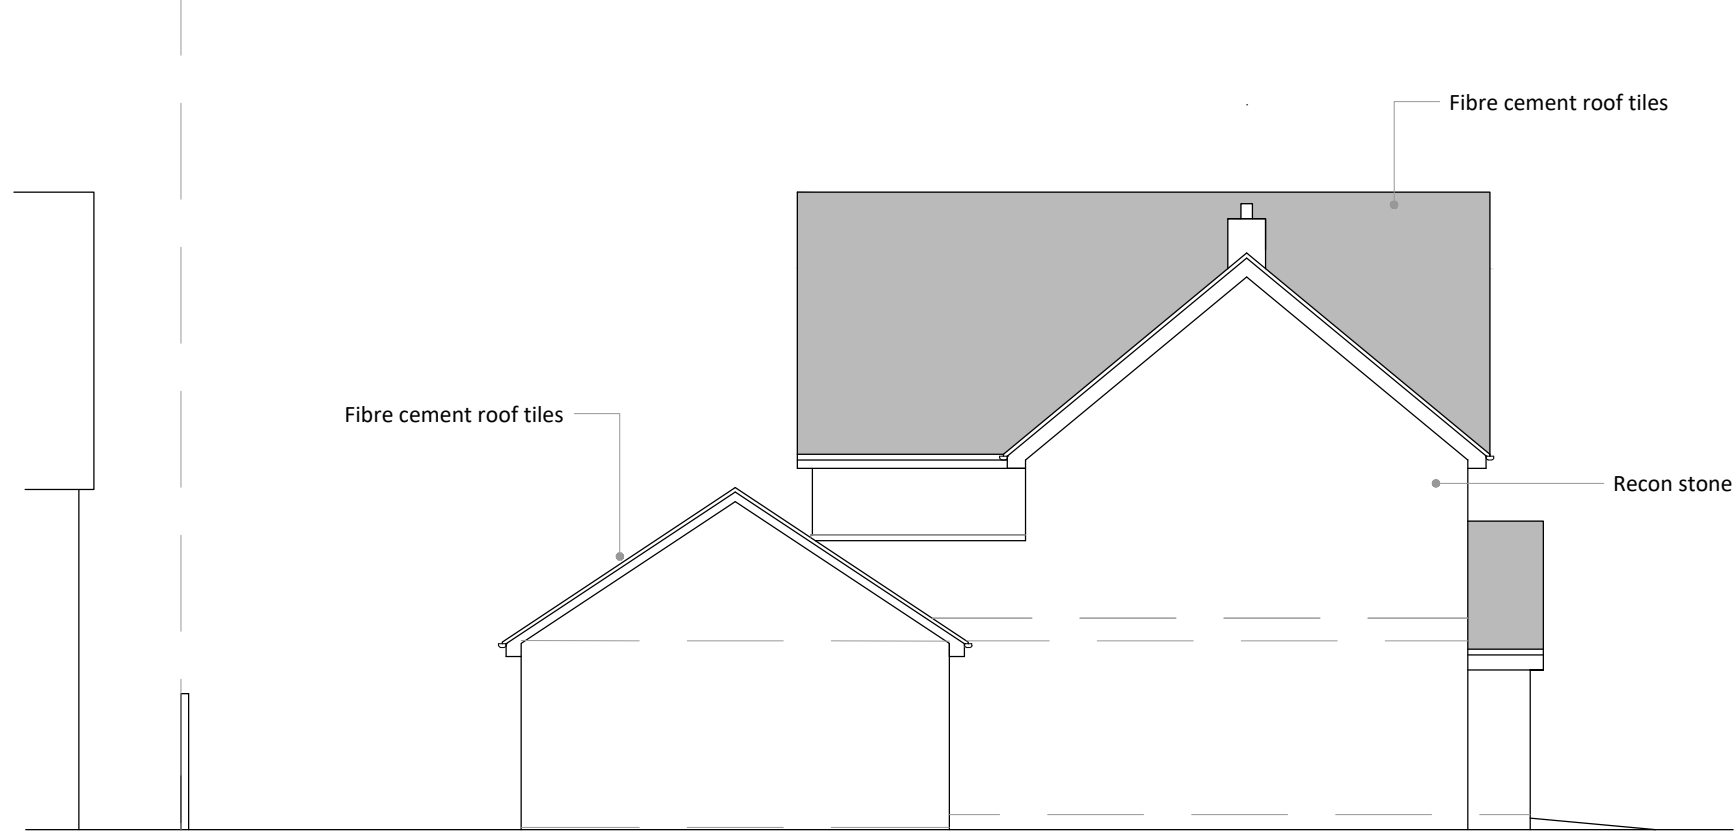

EAST



SOUTH



WEST



PROPOSED ELEVATIONS 1:100

NORTH



EAST




SOUTH





WEST



LOCATION PLAN 1:1250

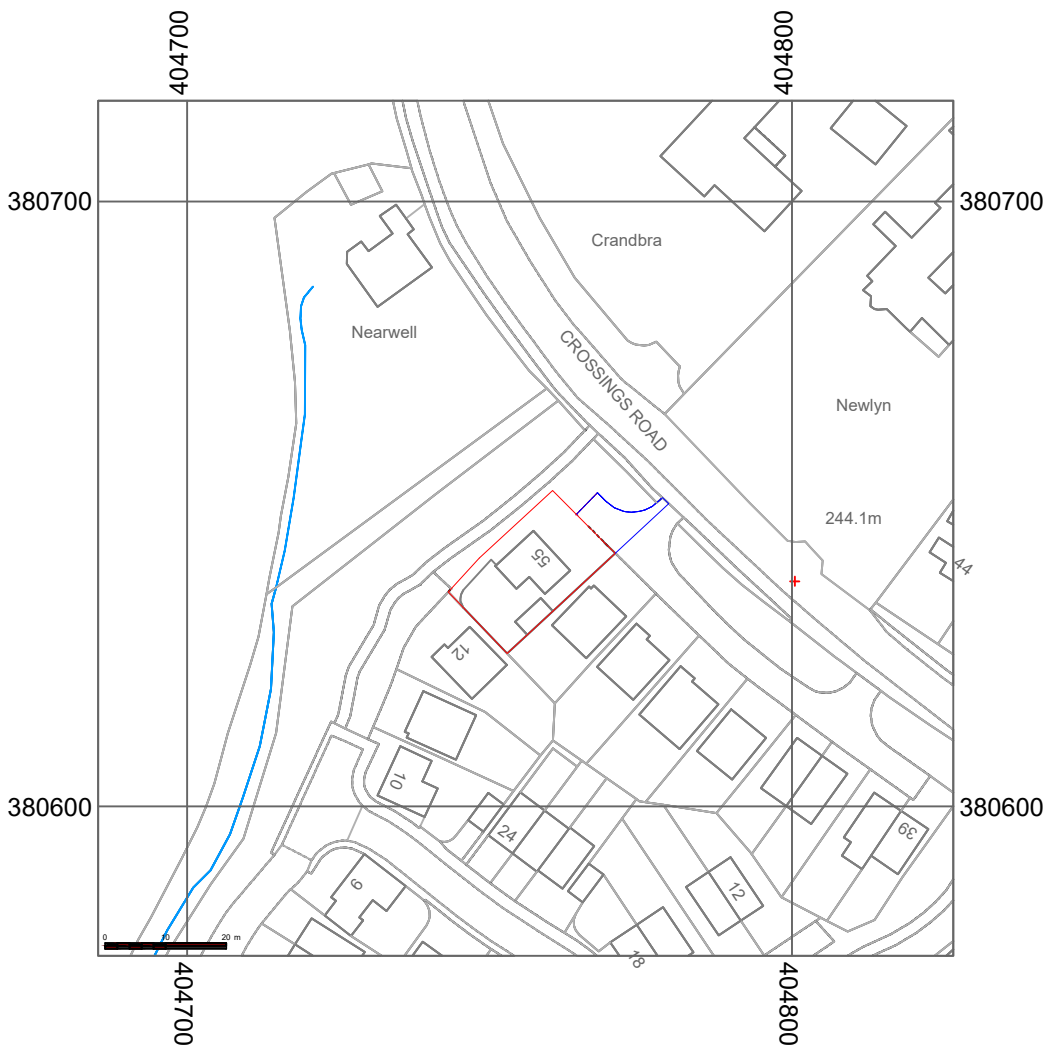

SITE PLAN 1:200

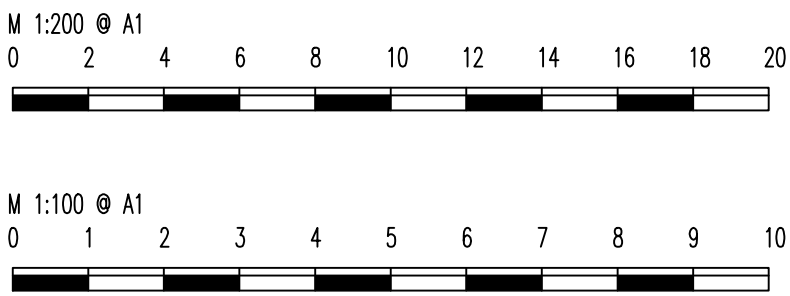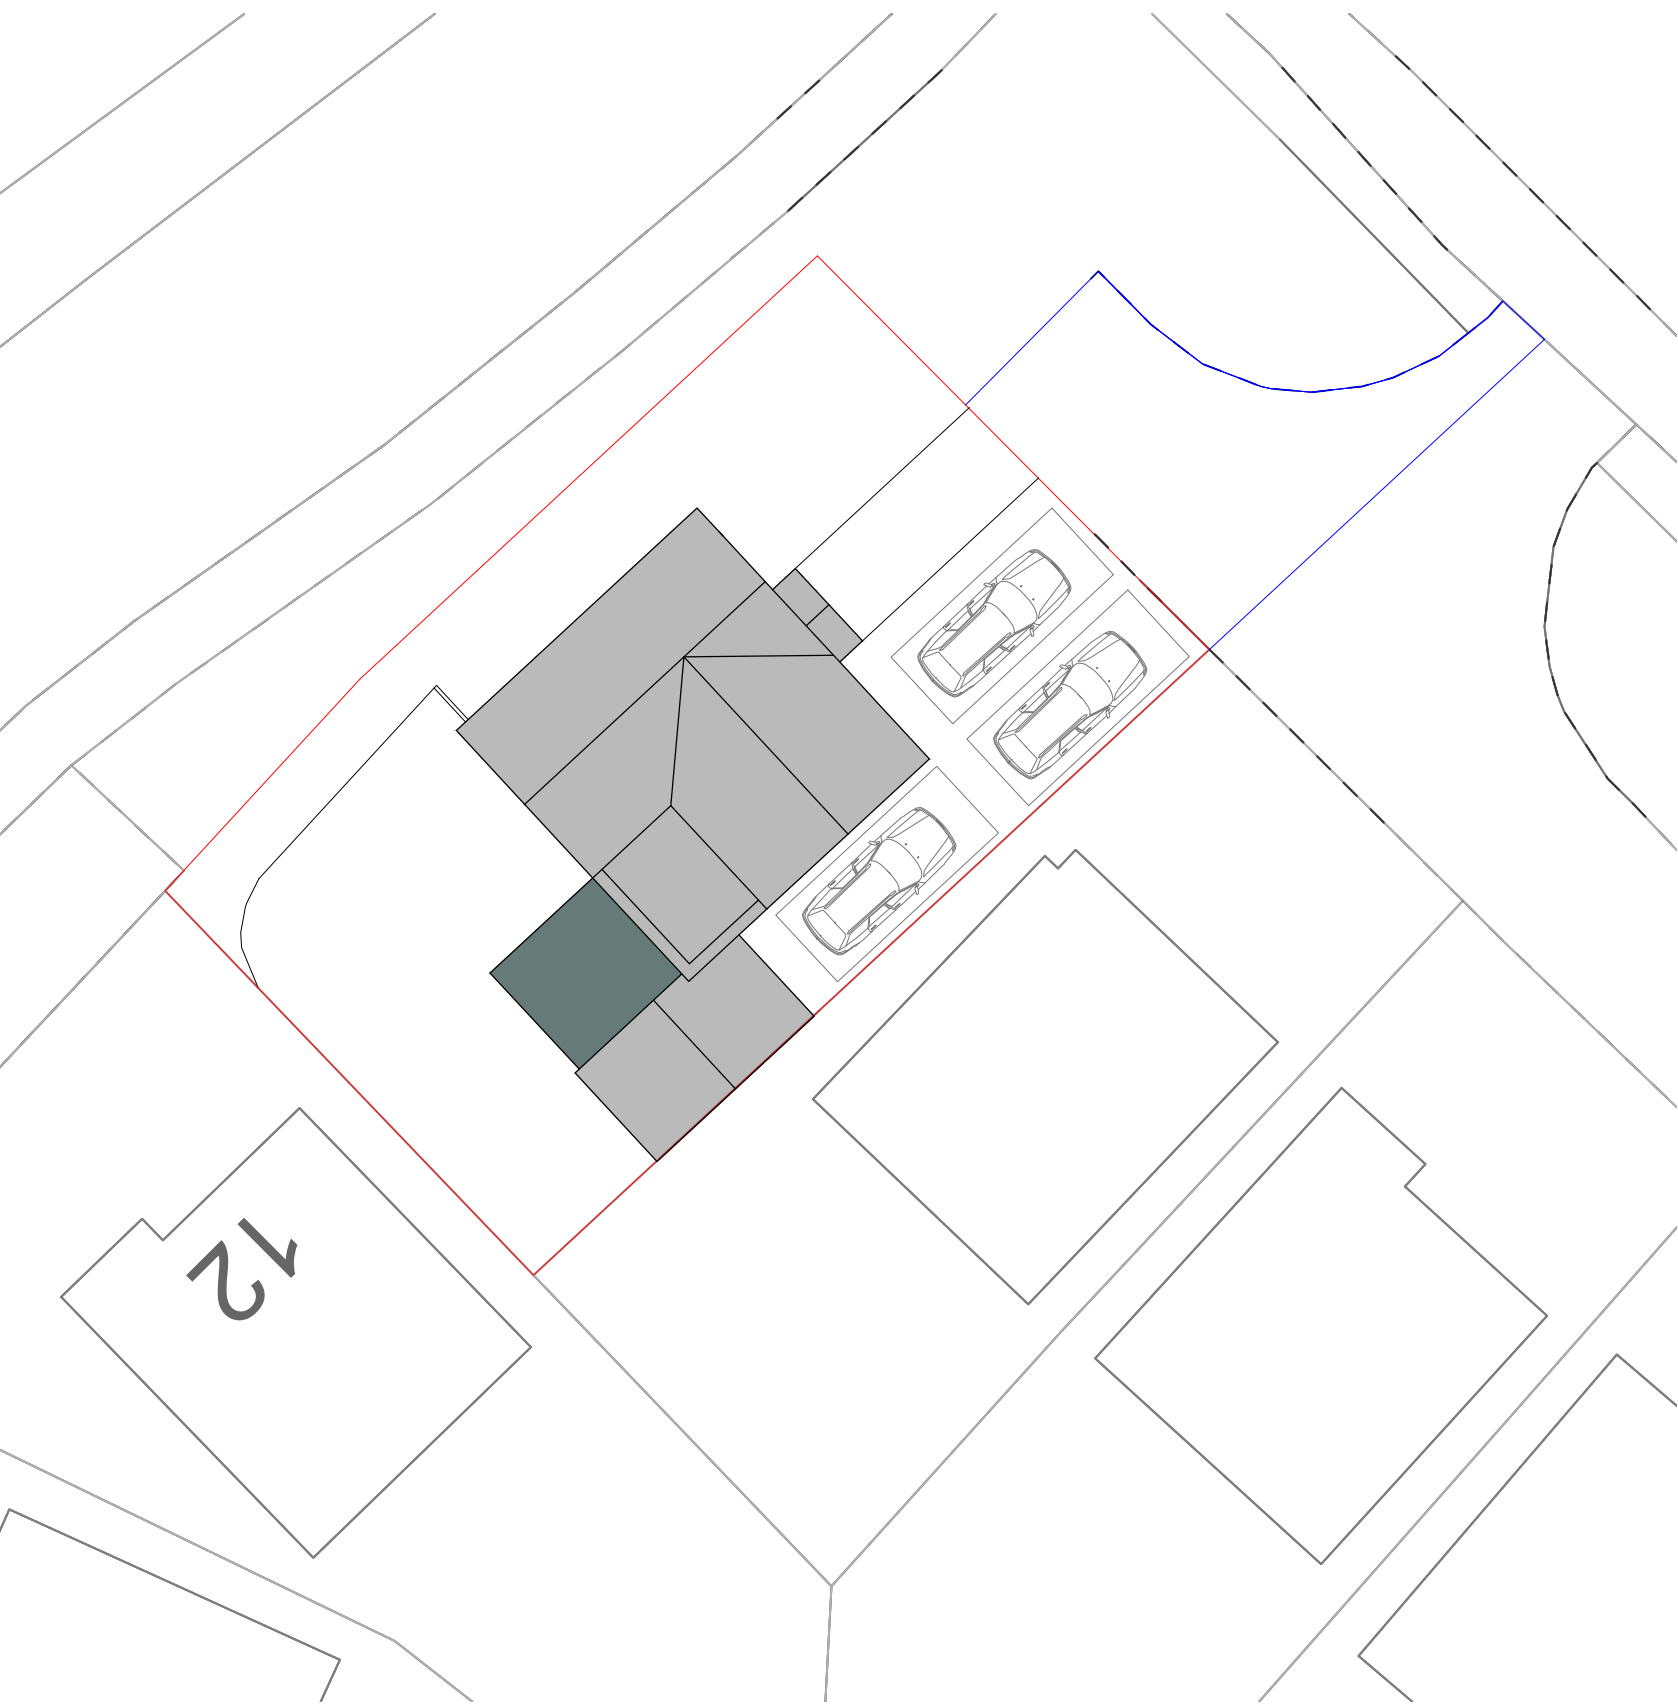

BUILDING REGULATION DRAWINGS

55 Crossings Road
Chapel en le Frith
High Peak
SK23 9RZ

Single Storey Rear Extension to Create
Dependent Relative Living Accommodation

Revision	Date
A - Resubmission	19.06.24
B - Location Plan	25.06.24
C - Glass Balustrade & Ext.	08.08.24

Drawing Ref
55CR/BR2/01/C

Date
April 2024

PLANS ARE TO BE READ IN CONJUNCTION WITH STRUCTURAL ENGINEERS DETAILS. IT IS THE RESPONSIBILITY OF THE CONTRACTOR TO CHECK ALL MEASUREMENTS ON SITE PRIOR TO WORK COMMENCING. IT IS THE RESPONSIBILITY OF THE OWNER TO ENSURE ALL ASPECTS OF THE PARTY WALL ETC ACT 1996 ARE MET. PLEASE CONTACT PLAN DRAWER IF ANY ON SITE AMENDMENTS ARE TO BE MADE.



18 Eccles Road
Chapel en le Frith
High Peak
SK23 9RG

07912 845 210

info@plansanddesign.co.uk