



EXISTING PLANS 1:100


GROUND FLOOR

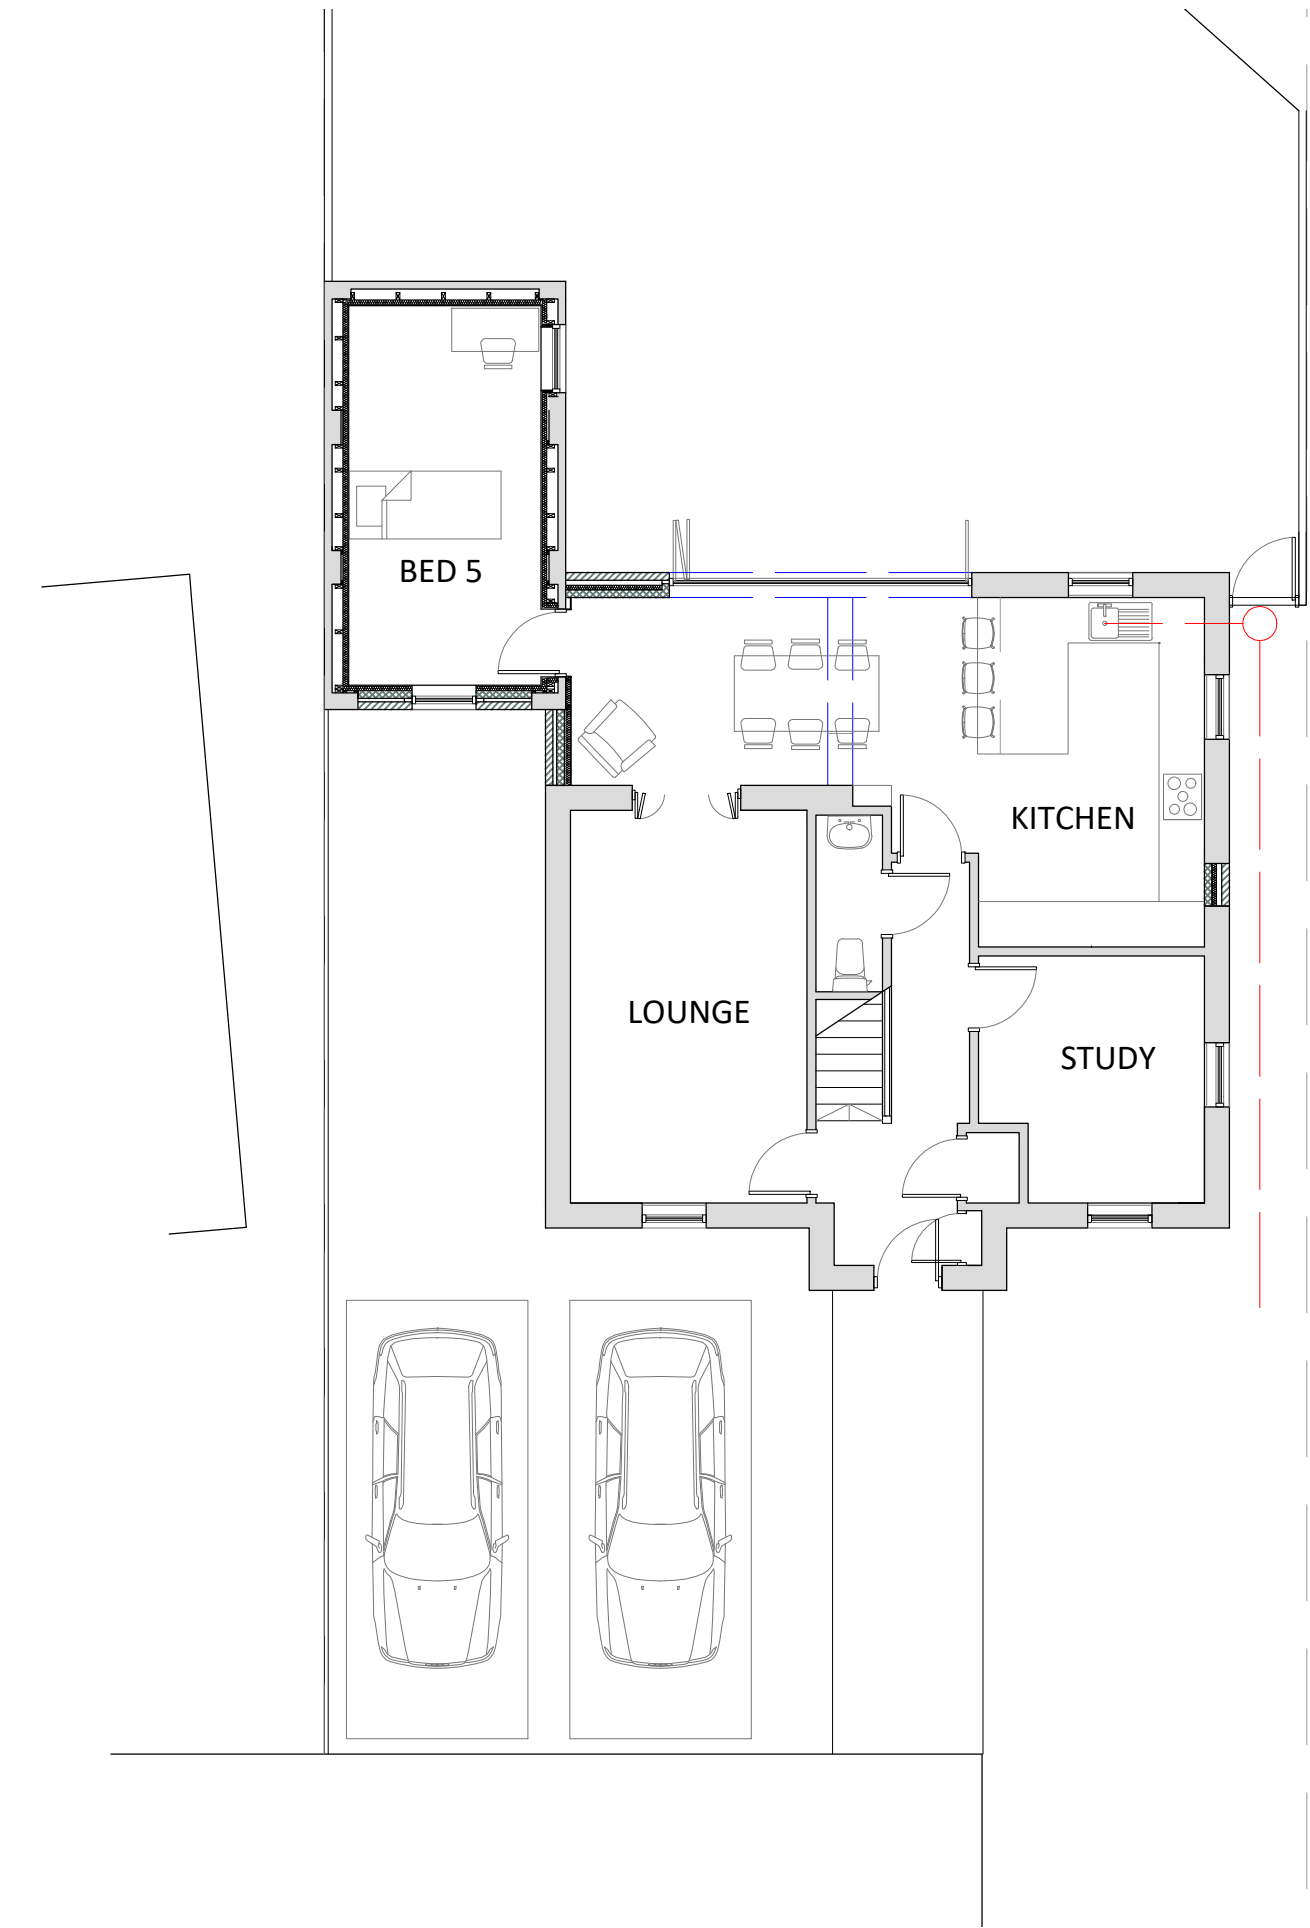

FIRST FLOOR

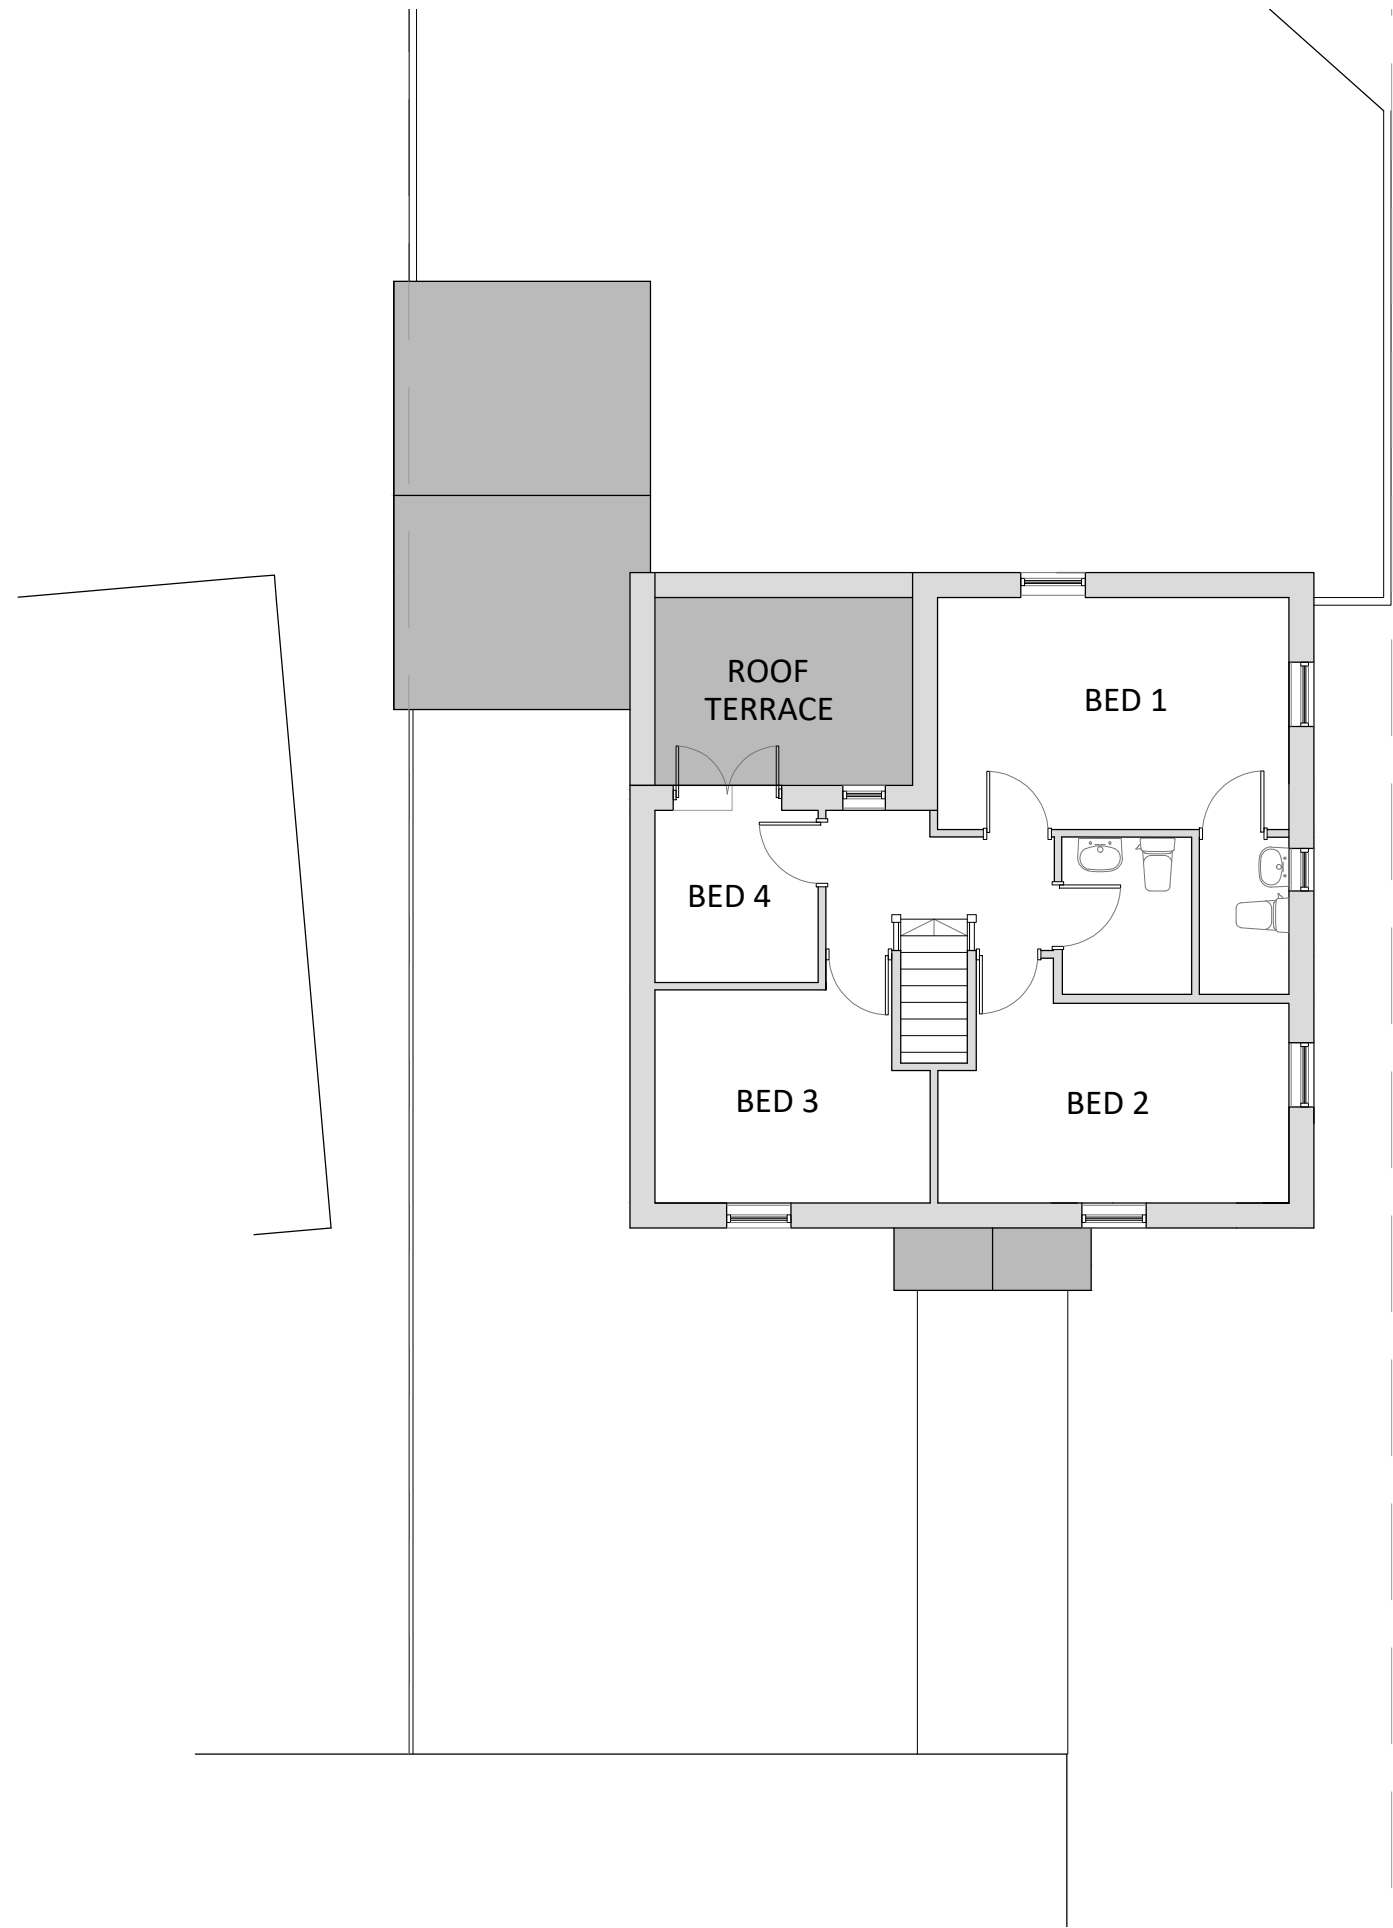


ROOF PLAN

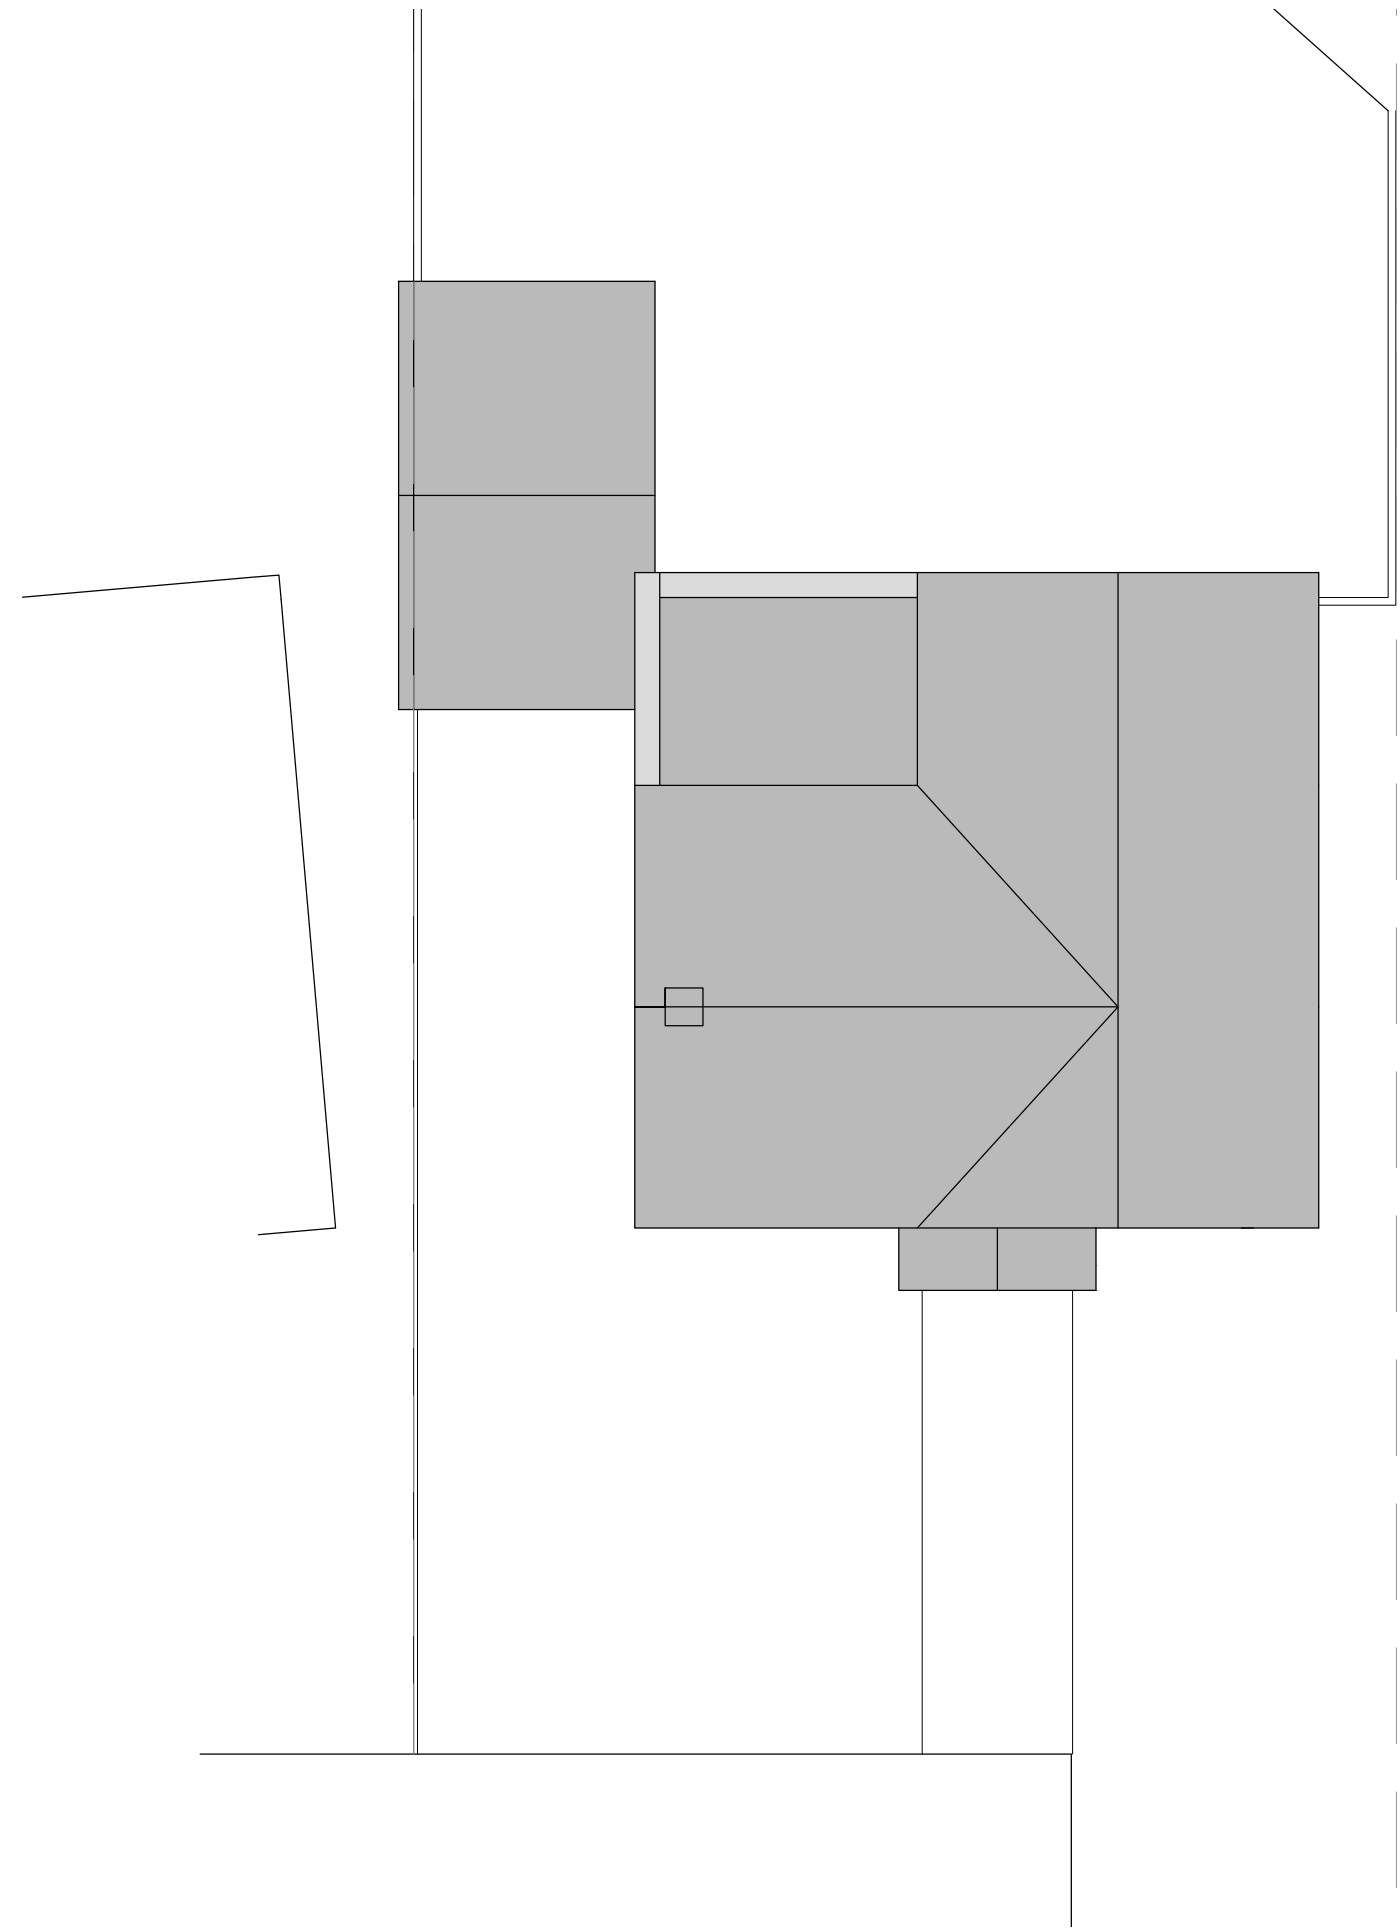


PROPOSED PLANS 1:100


GROUND FLOOR

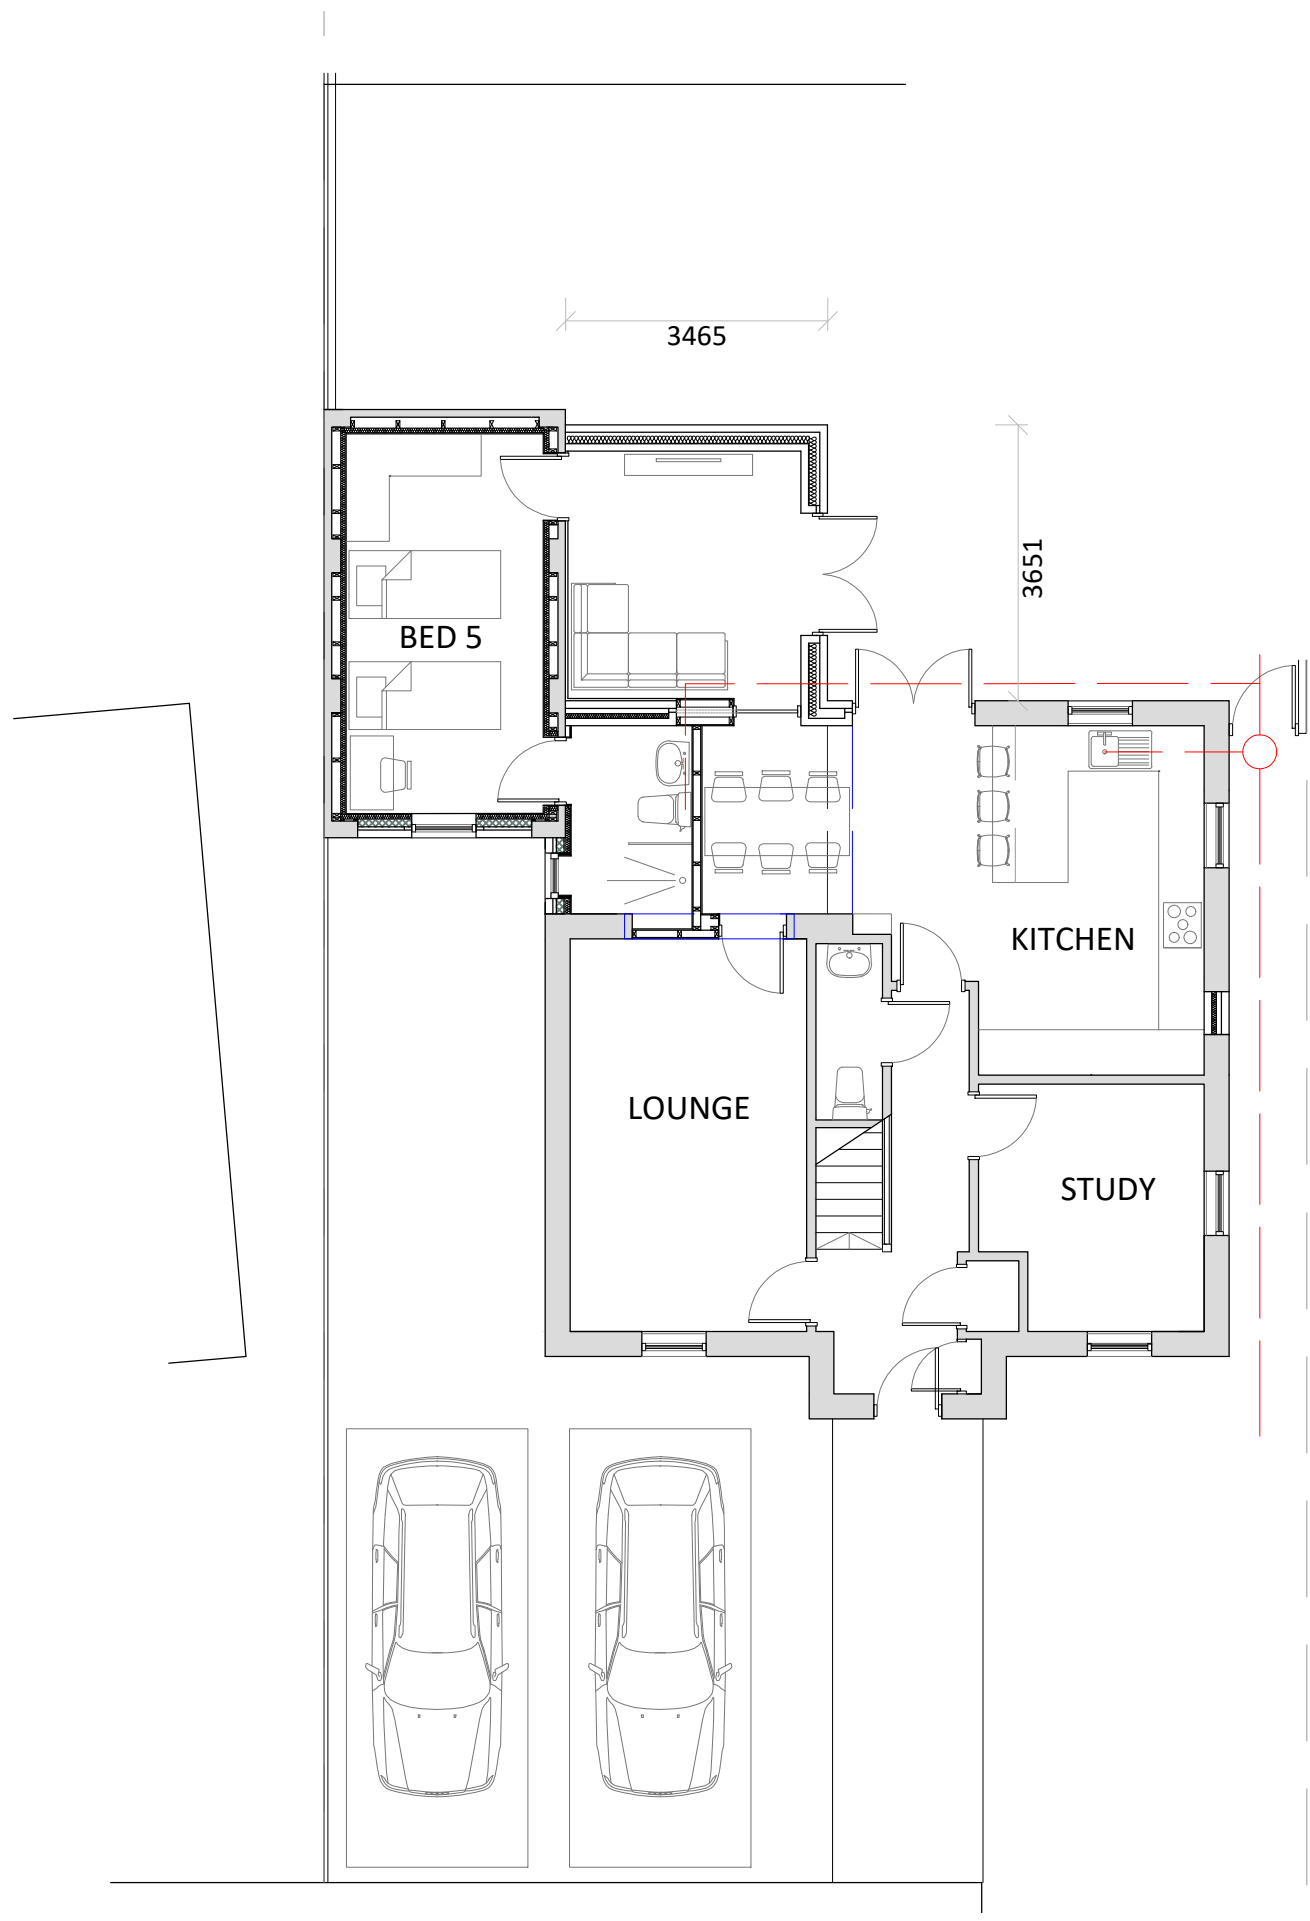

FIRST FLOOR

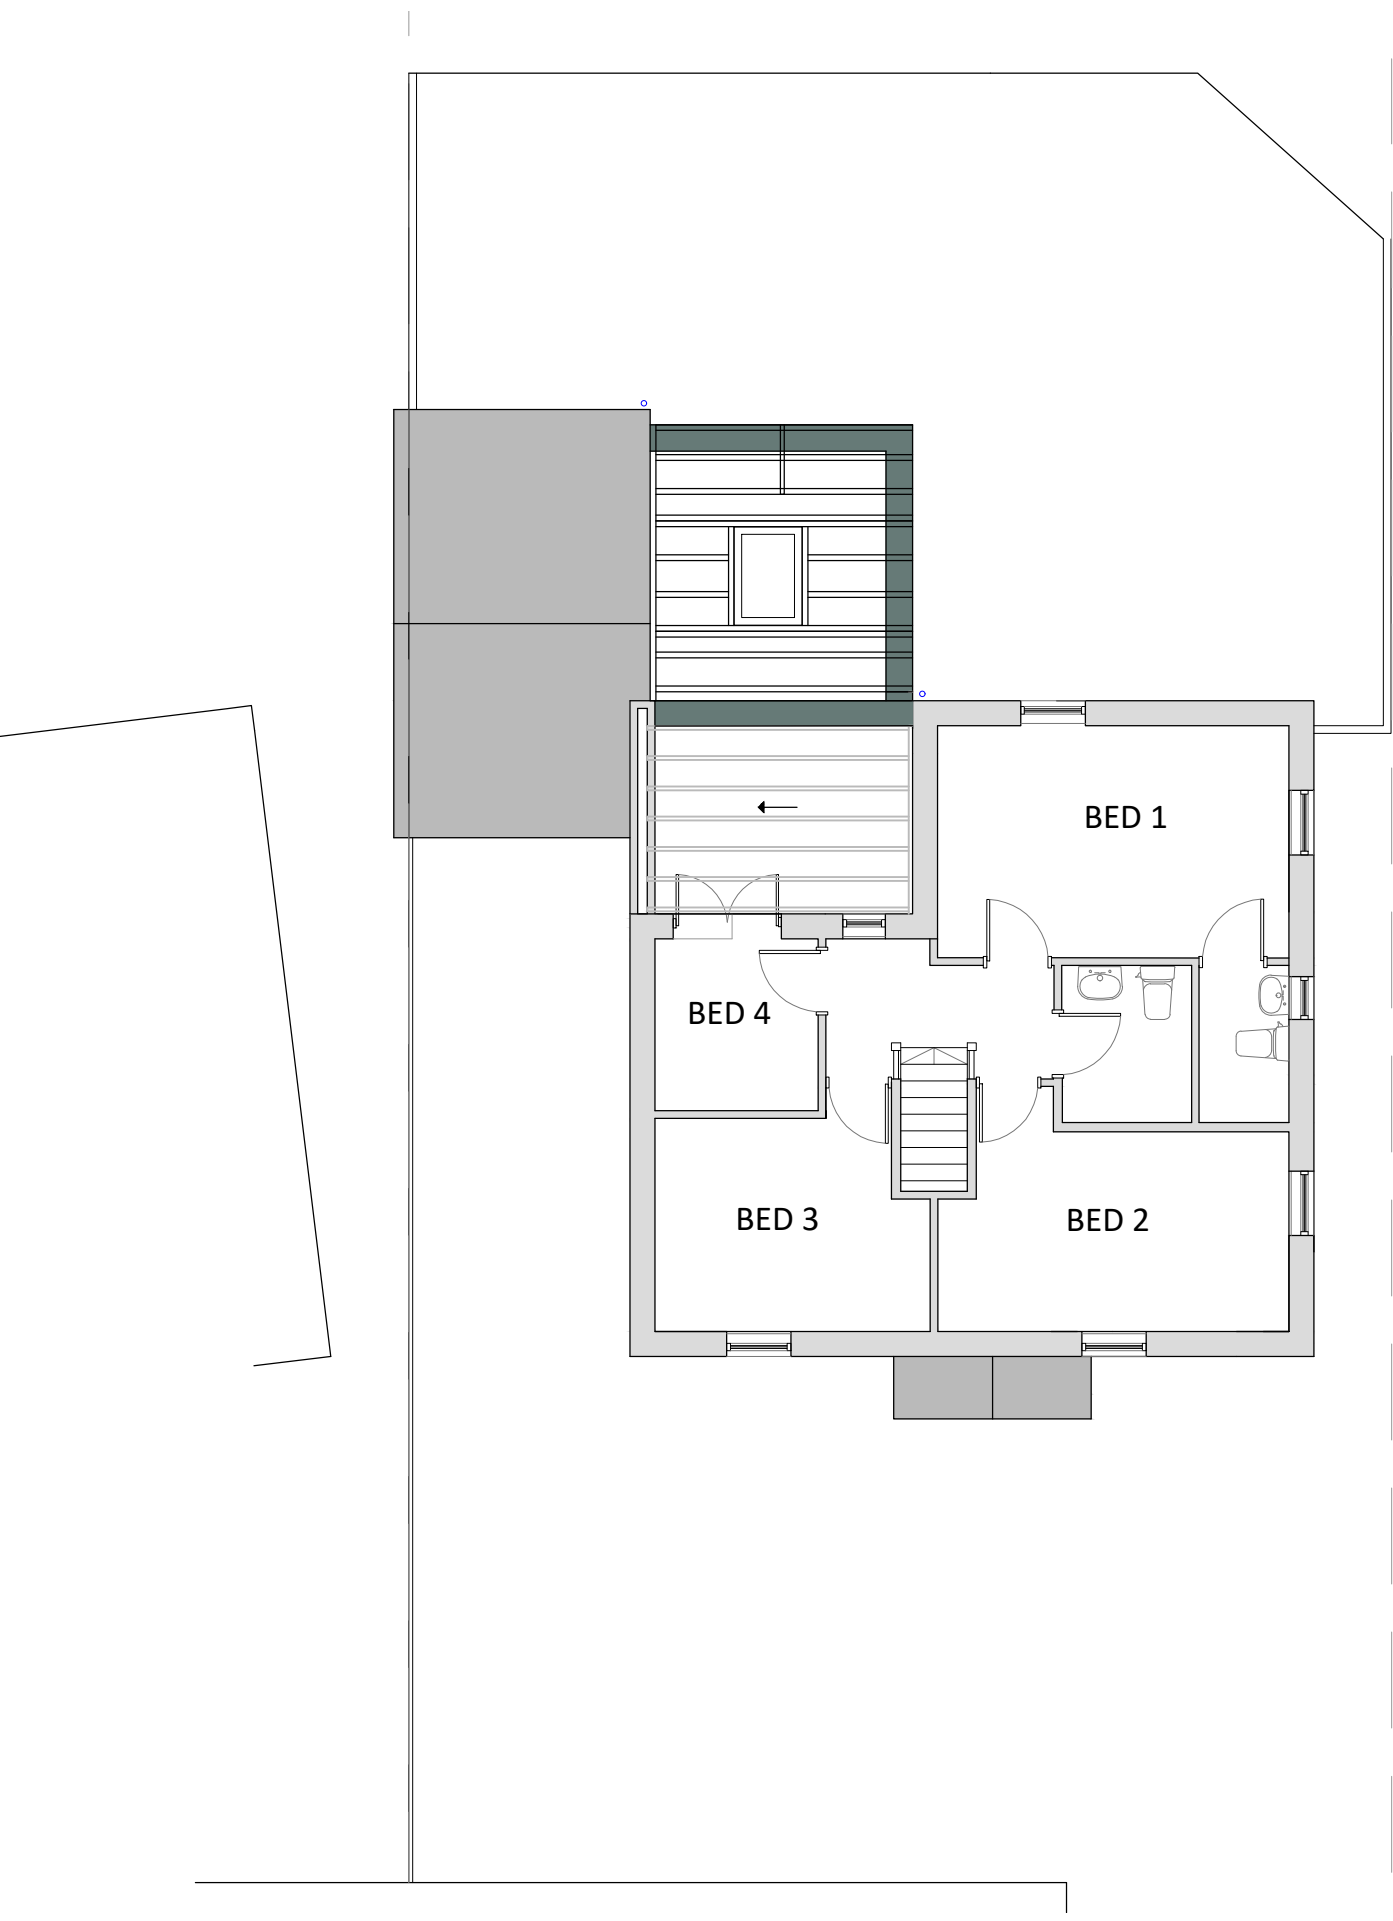

ROOF PLAN

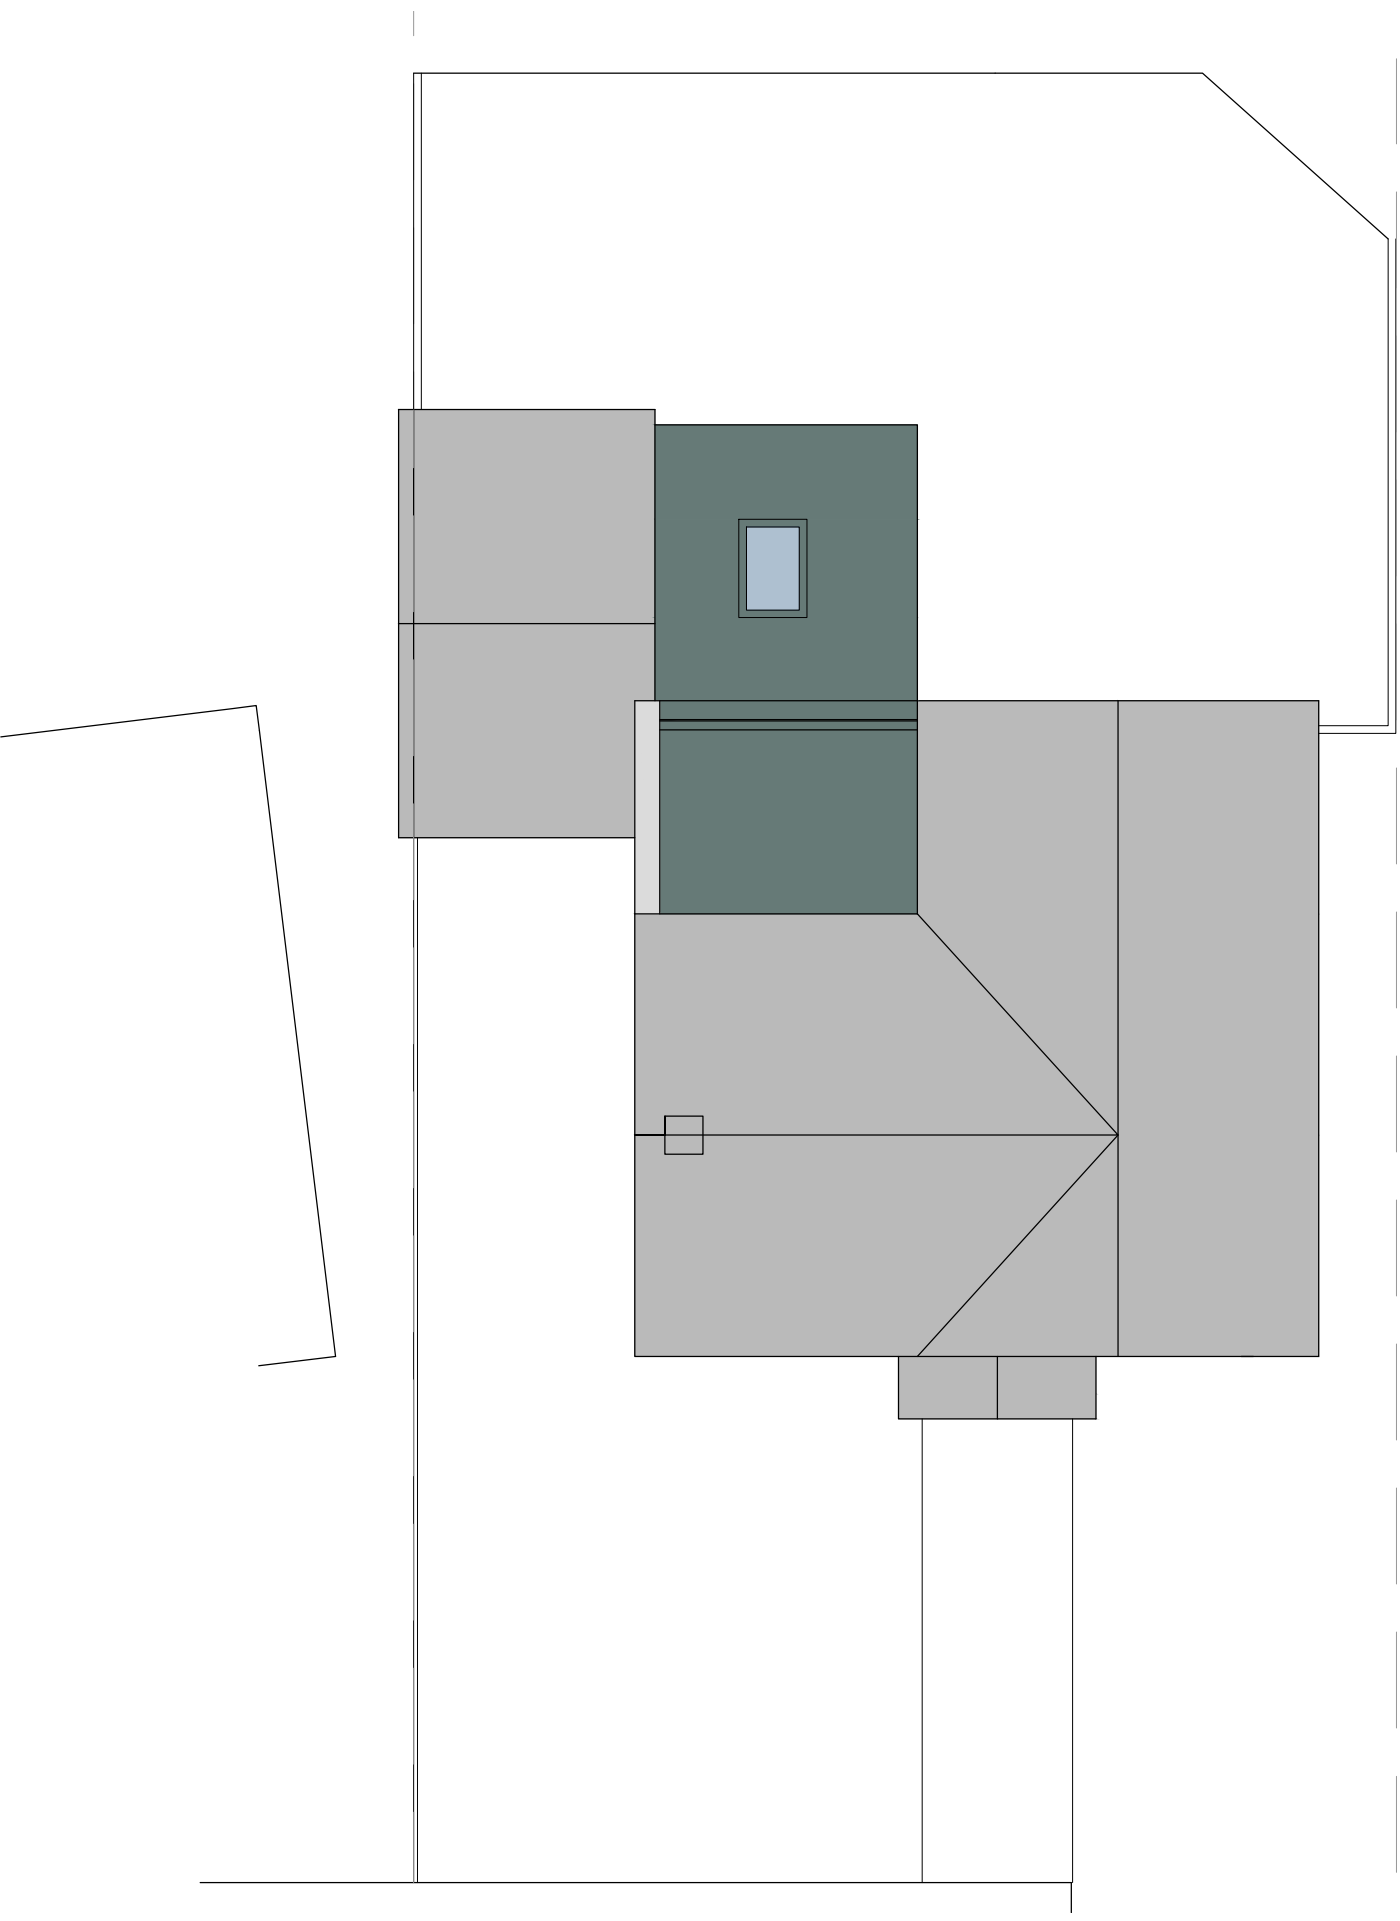

BUILDING REGULATION DRAWINGS

55 Crossings Road
Chapel en le Frith
High Peak
SK23 9RZ

Single Storey Rear Extensions to Create
Dependent Relative Living Accommodation

Revision	Date
A - Resubmission	19.06.24
B - Set Back	08.08.24

Drawing Ref
55CR/BR2/02/B

Date
April 2024

PLANS ARE TO BE READ IN CONJUNCTION WITH STRUCTURAL ENGINEERS DETAILS. IT IS THE RESPONSIBILITY OF THE CONTRACTOR TO CHECK ALL MEASUREMENTS ON SITE PRIOR TO WORK COMMENCING. IT IS THE RESPONSIBILITY OF THE OWNER TO ENSURE ALL ASPECTS OF THE PARTY WALL ETC ACT 1996 ARE MET. PLEASE CONTACT PLAN DRAWER IF ANY ON SITE AMENDMENTS ARE TO BE MADE.



18 Eccles Road
Chapel en le Frith
High Peak
SK23 9RG

07912 845 210
info@plansanddesign.co.uk

