





Front Elevation Proposed

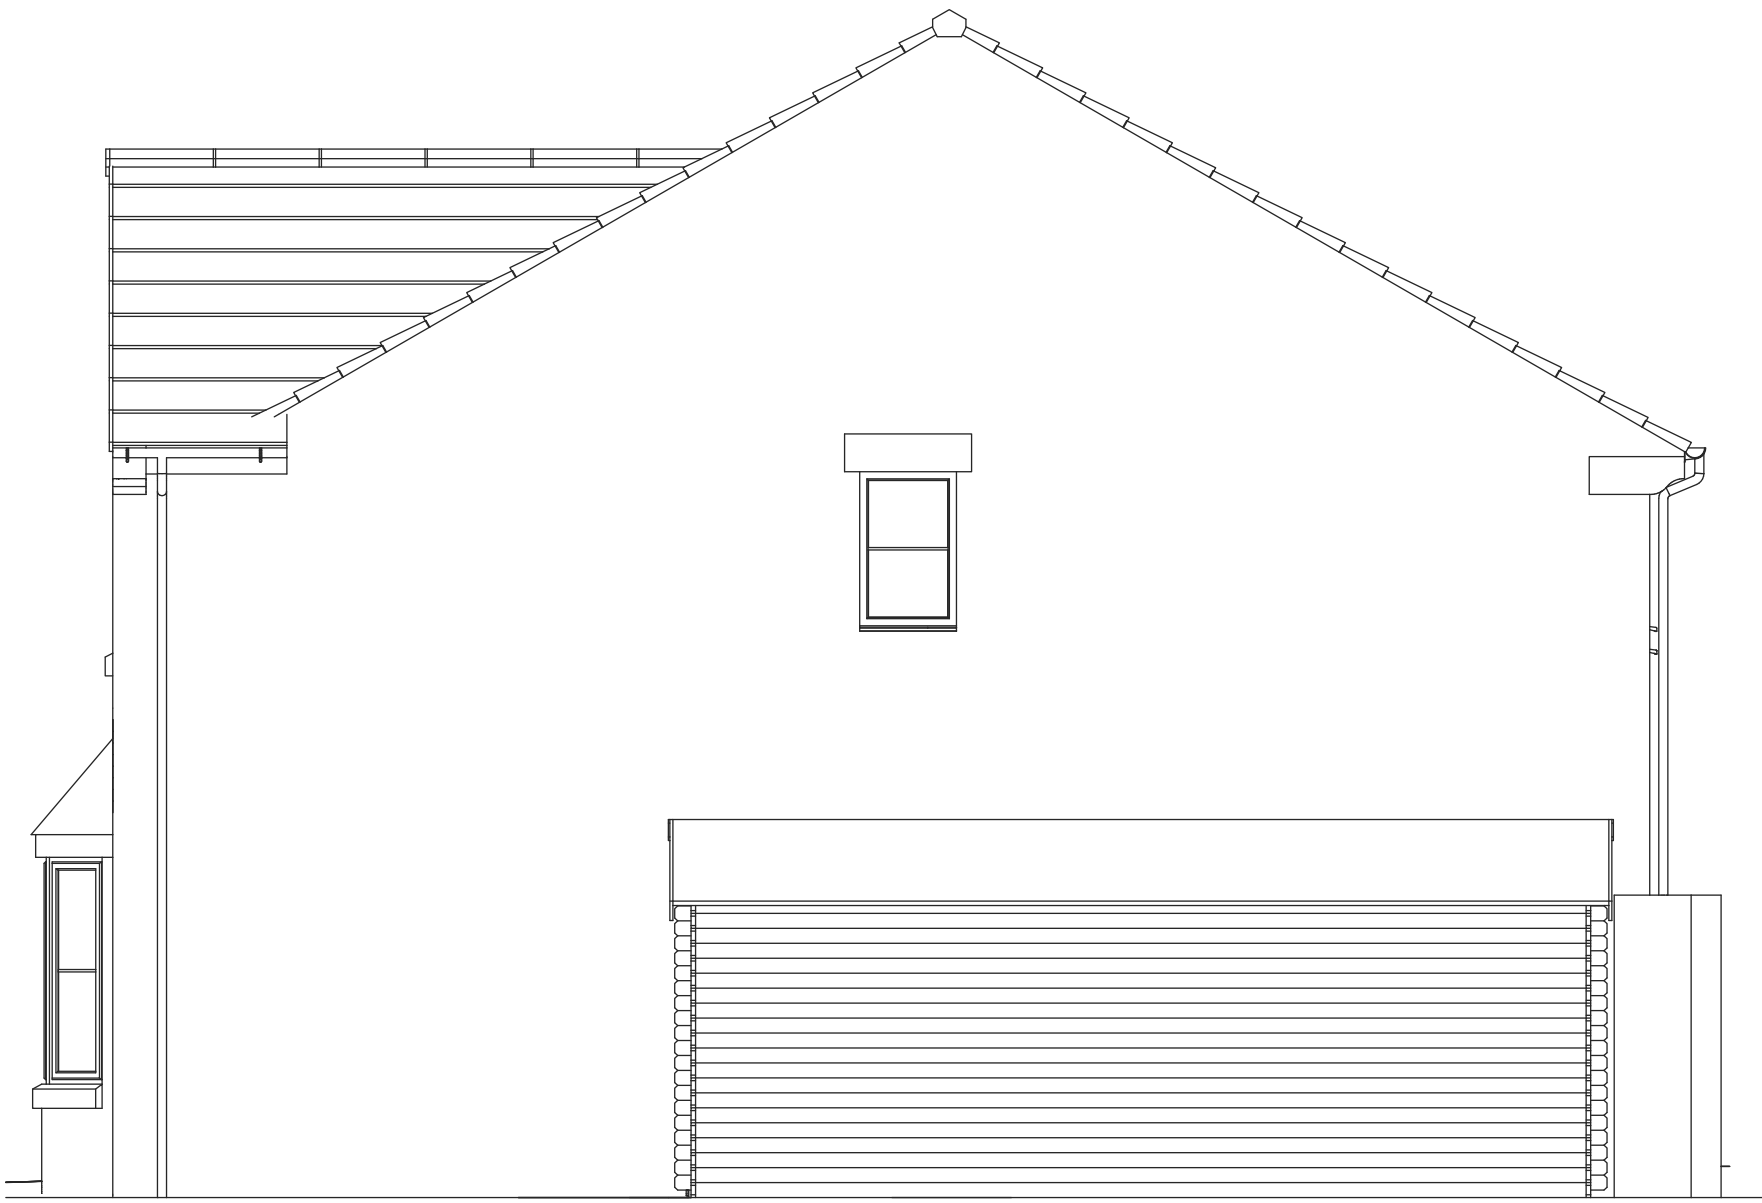

Right Elevation Proposed







Rear Elevation Proposed

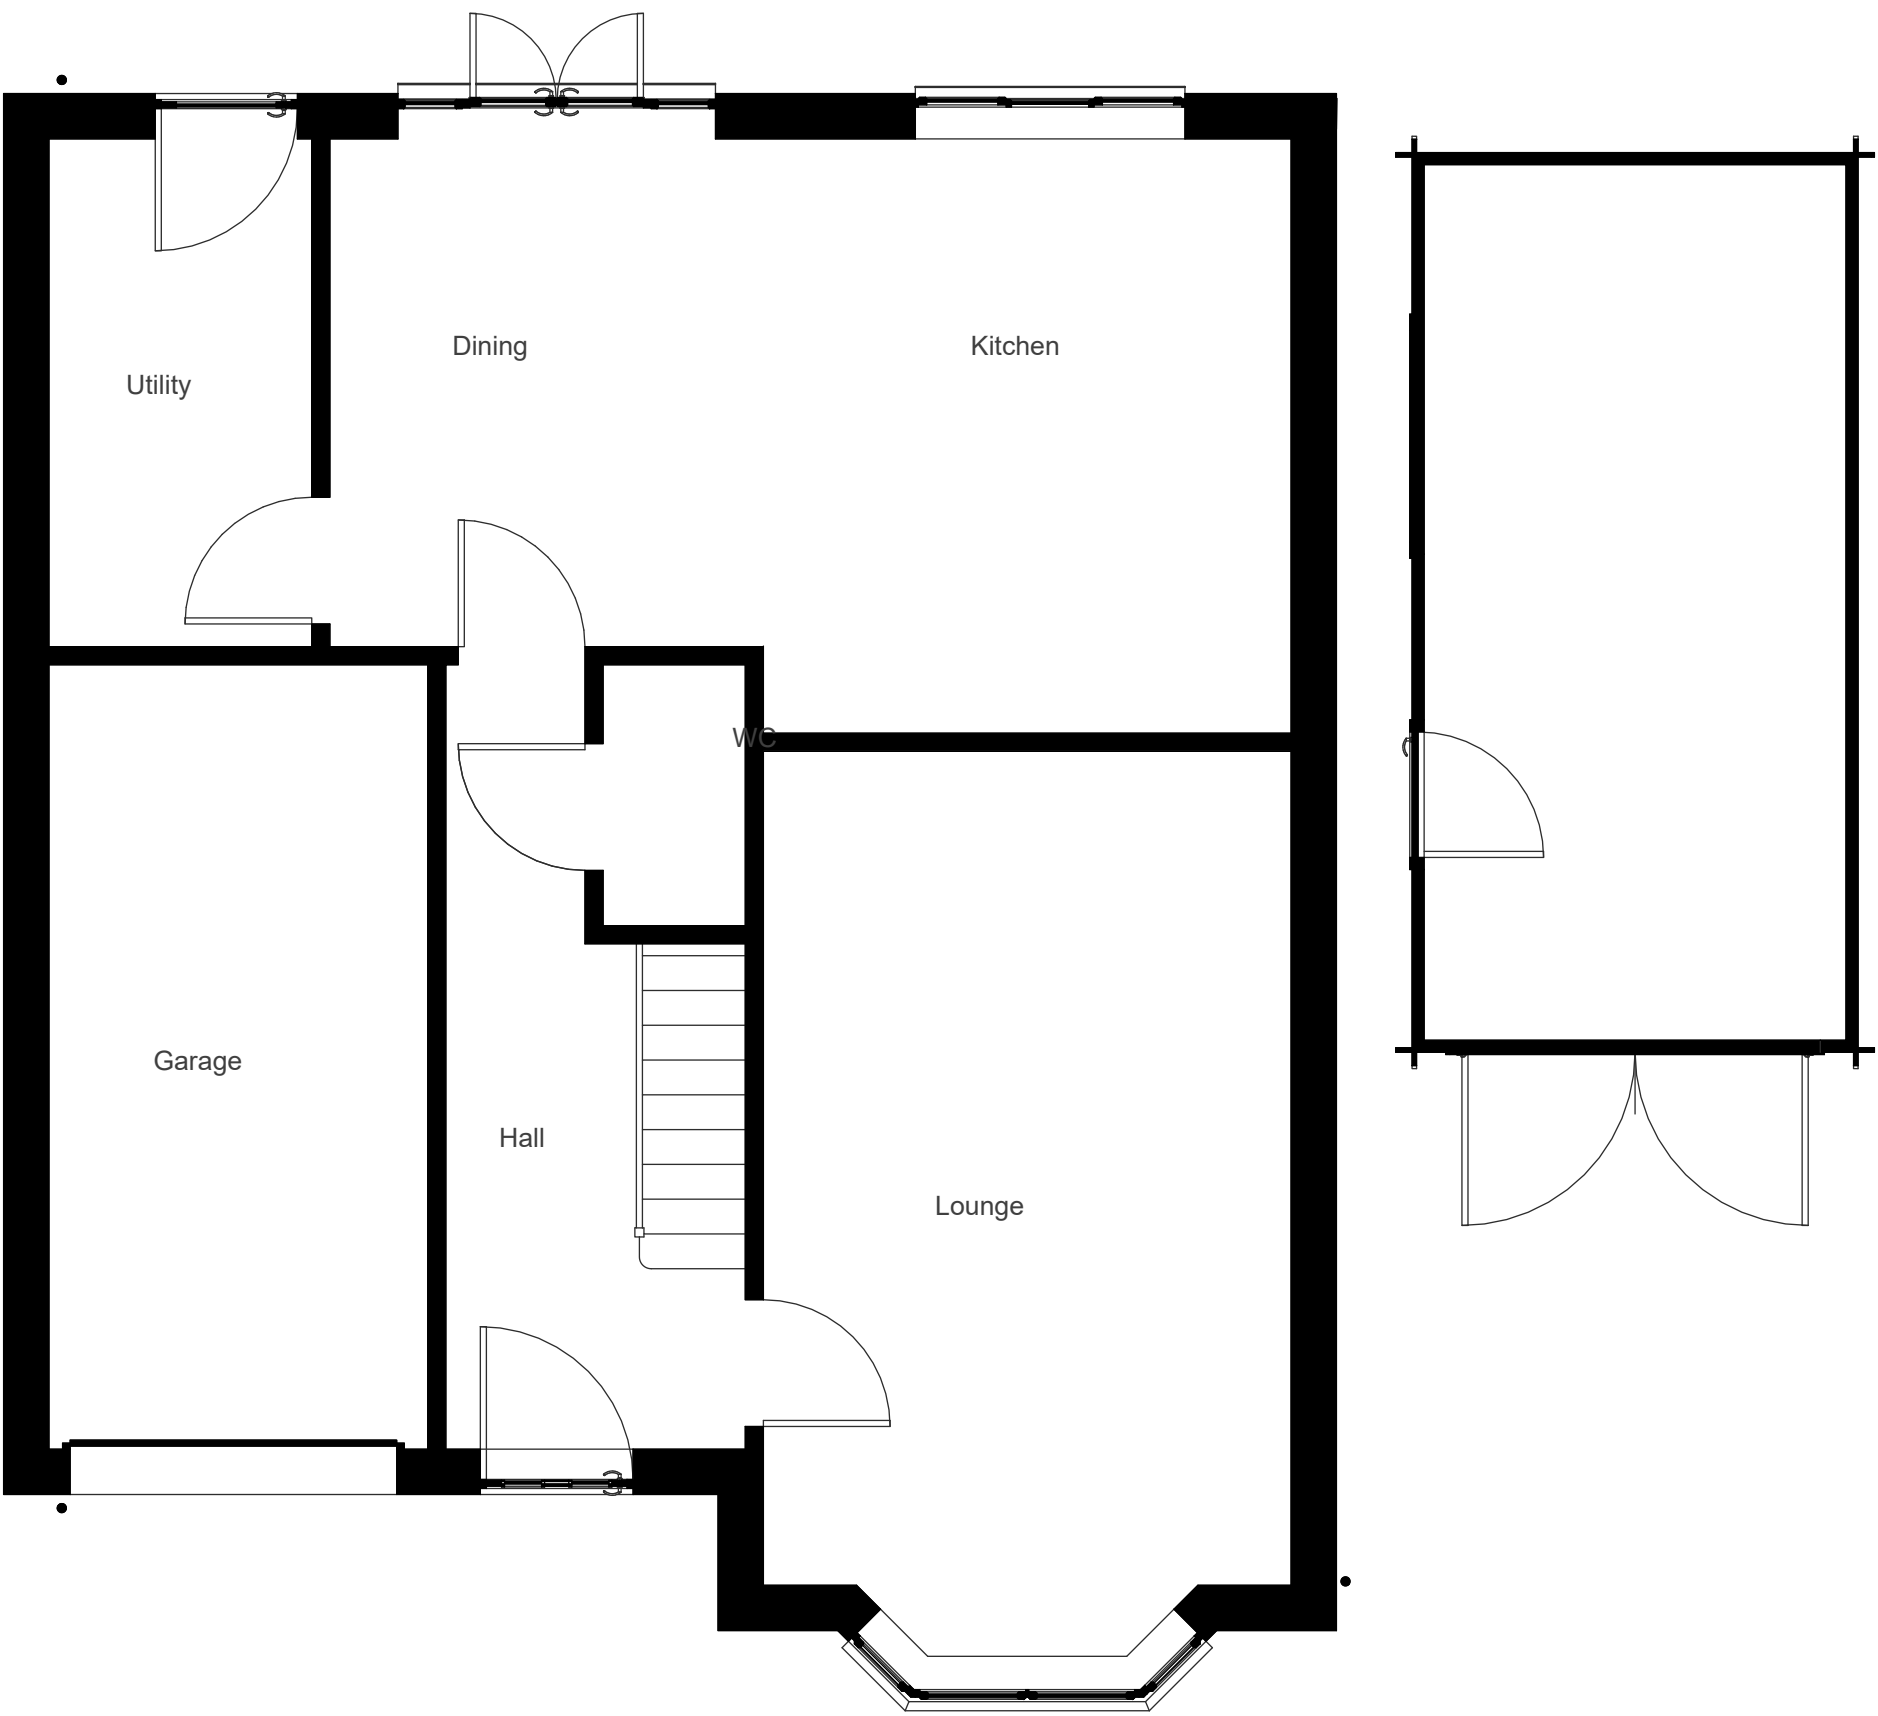

Ground Floor Plan Proposed

Garage dimensions

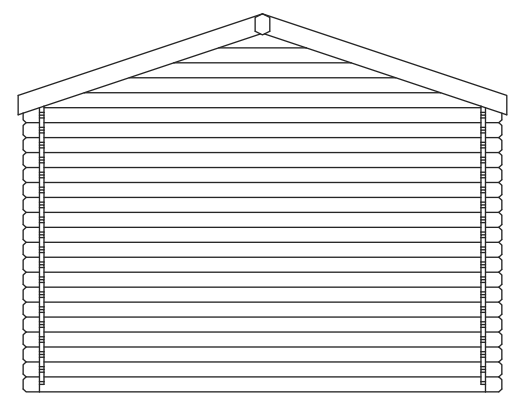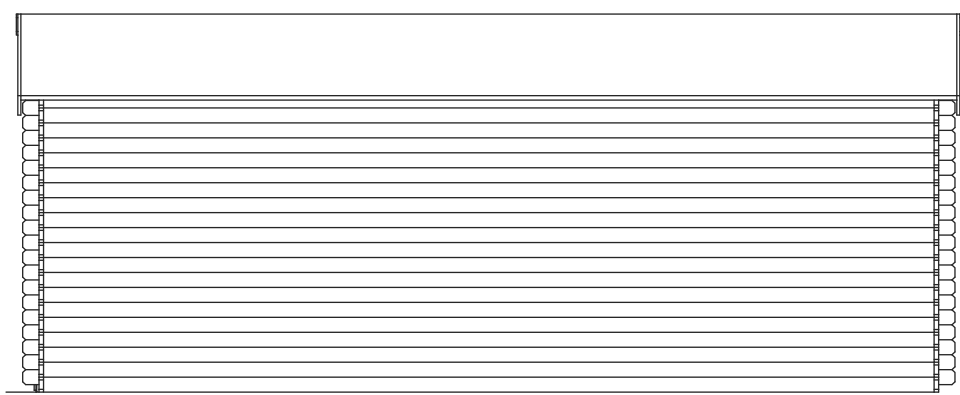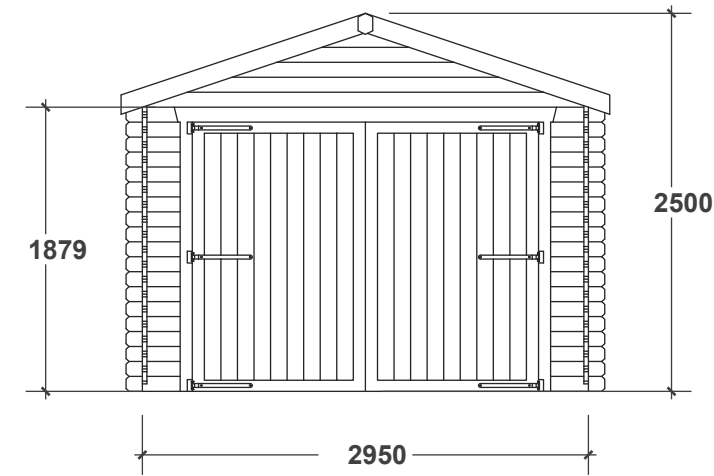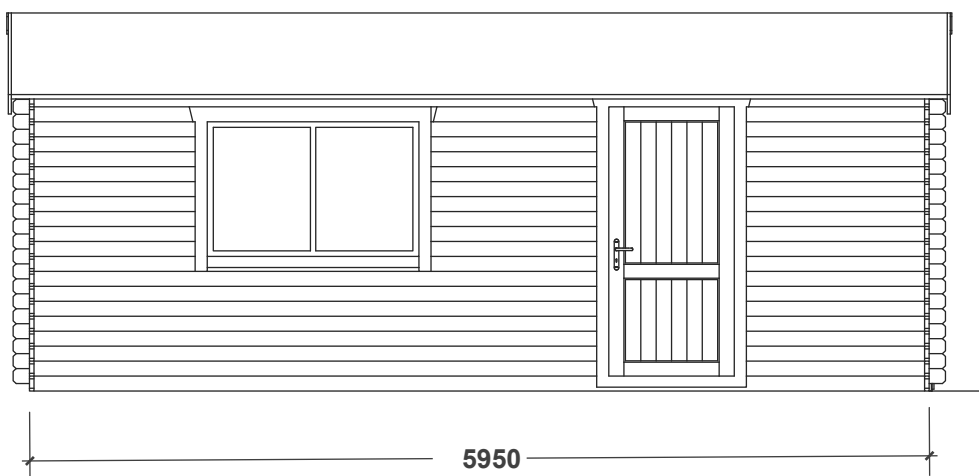

0 0.5m 1m 1.5m 2m 2.5m 3m

Dimensions in mm 1:50@A1

