



Responsibility is not accepted for errors made by others in scaling from this drawing.
All construction information should be taken from figured dimensions only.

GENERAL NOTES


- All dimensions indicative as surveyed on site.
- Contractor to verify site dimensions, ownership boundary and services before commencing works.

DRAWING KEY


- Site Boundary
- Existing building elements
- Area of demolition
- RWP Rainwater pipe (existing)
- SVP Soil vent pipe (existing)
- G Gully (existing)
- MH Manhole (existing)
- PV Photovoltaic panel (indicative)

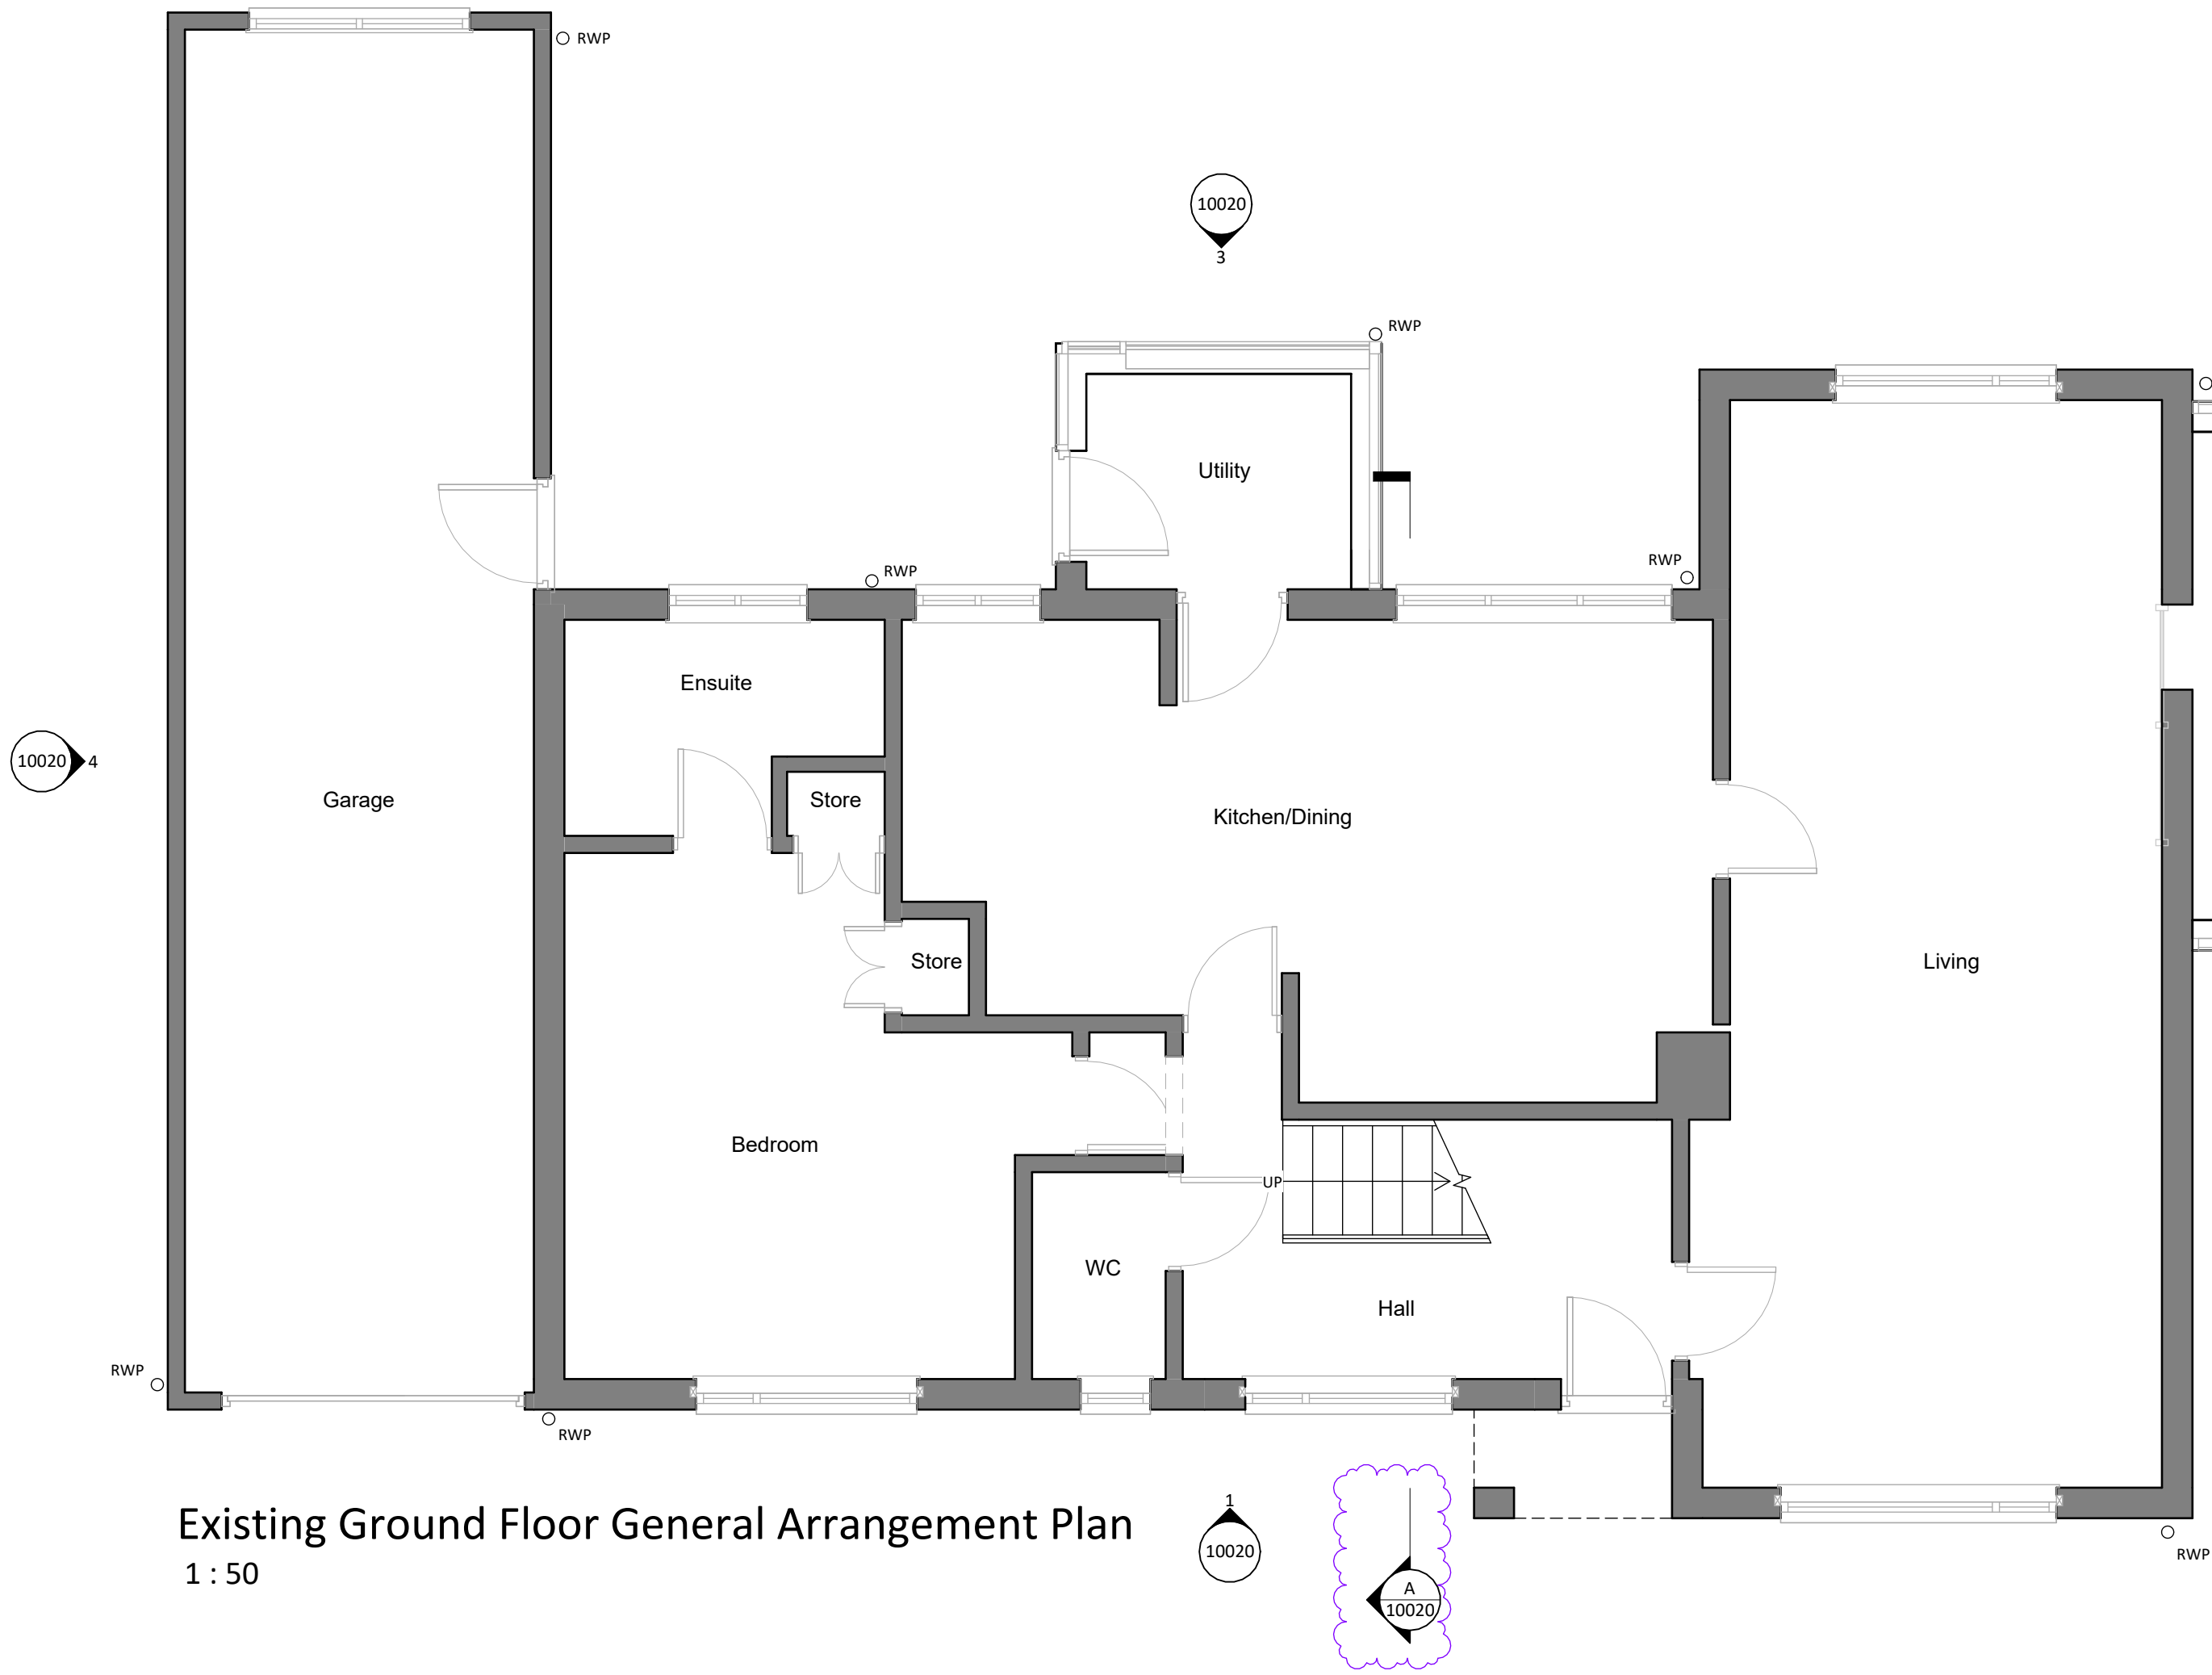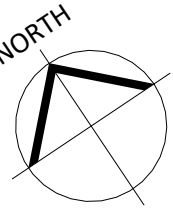

Existing Ground Floor General Arrangement Plan
1 : 50

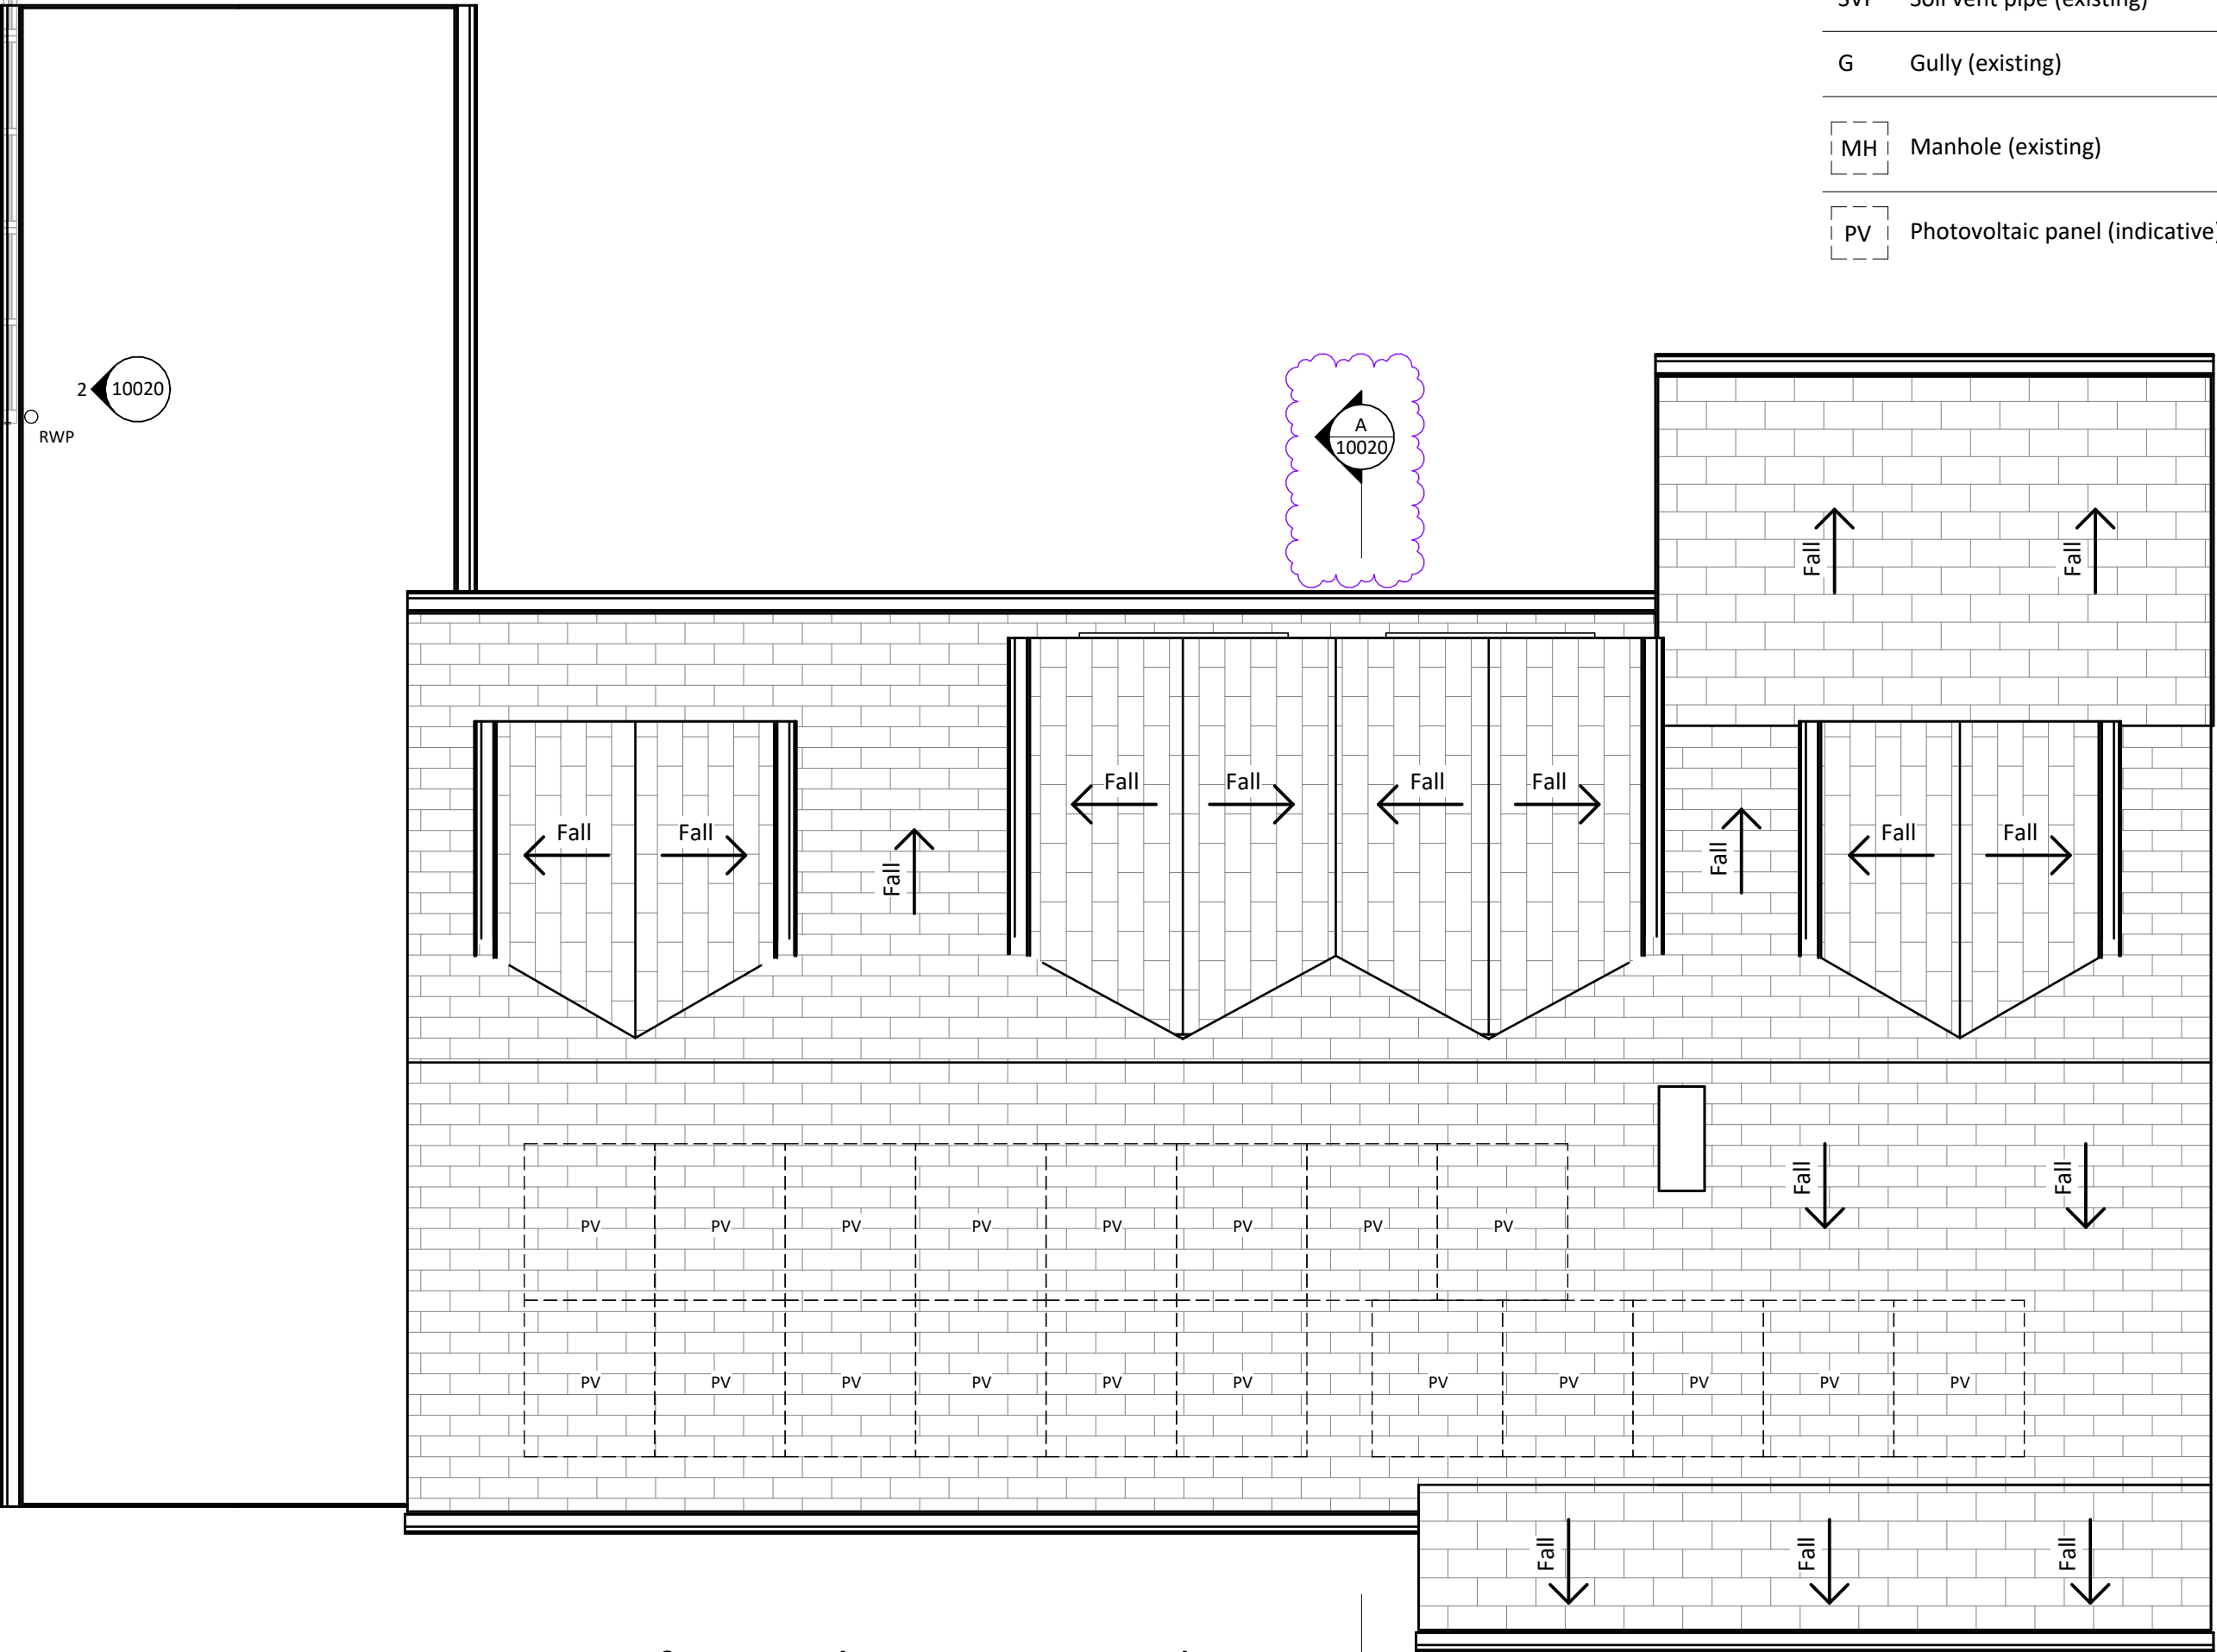

Existing Roof General Arrangement Plan
1 : 50

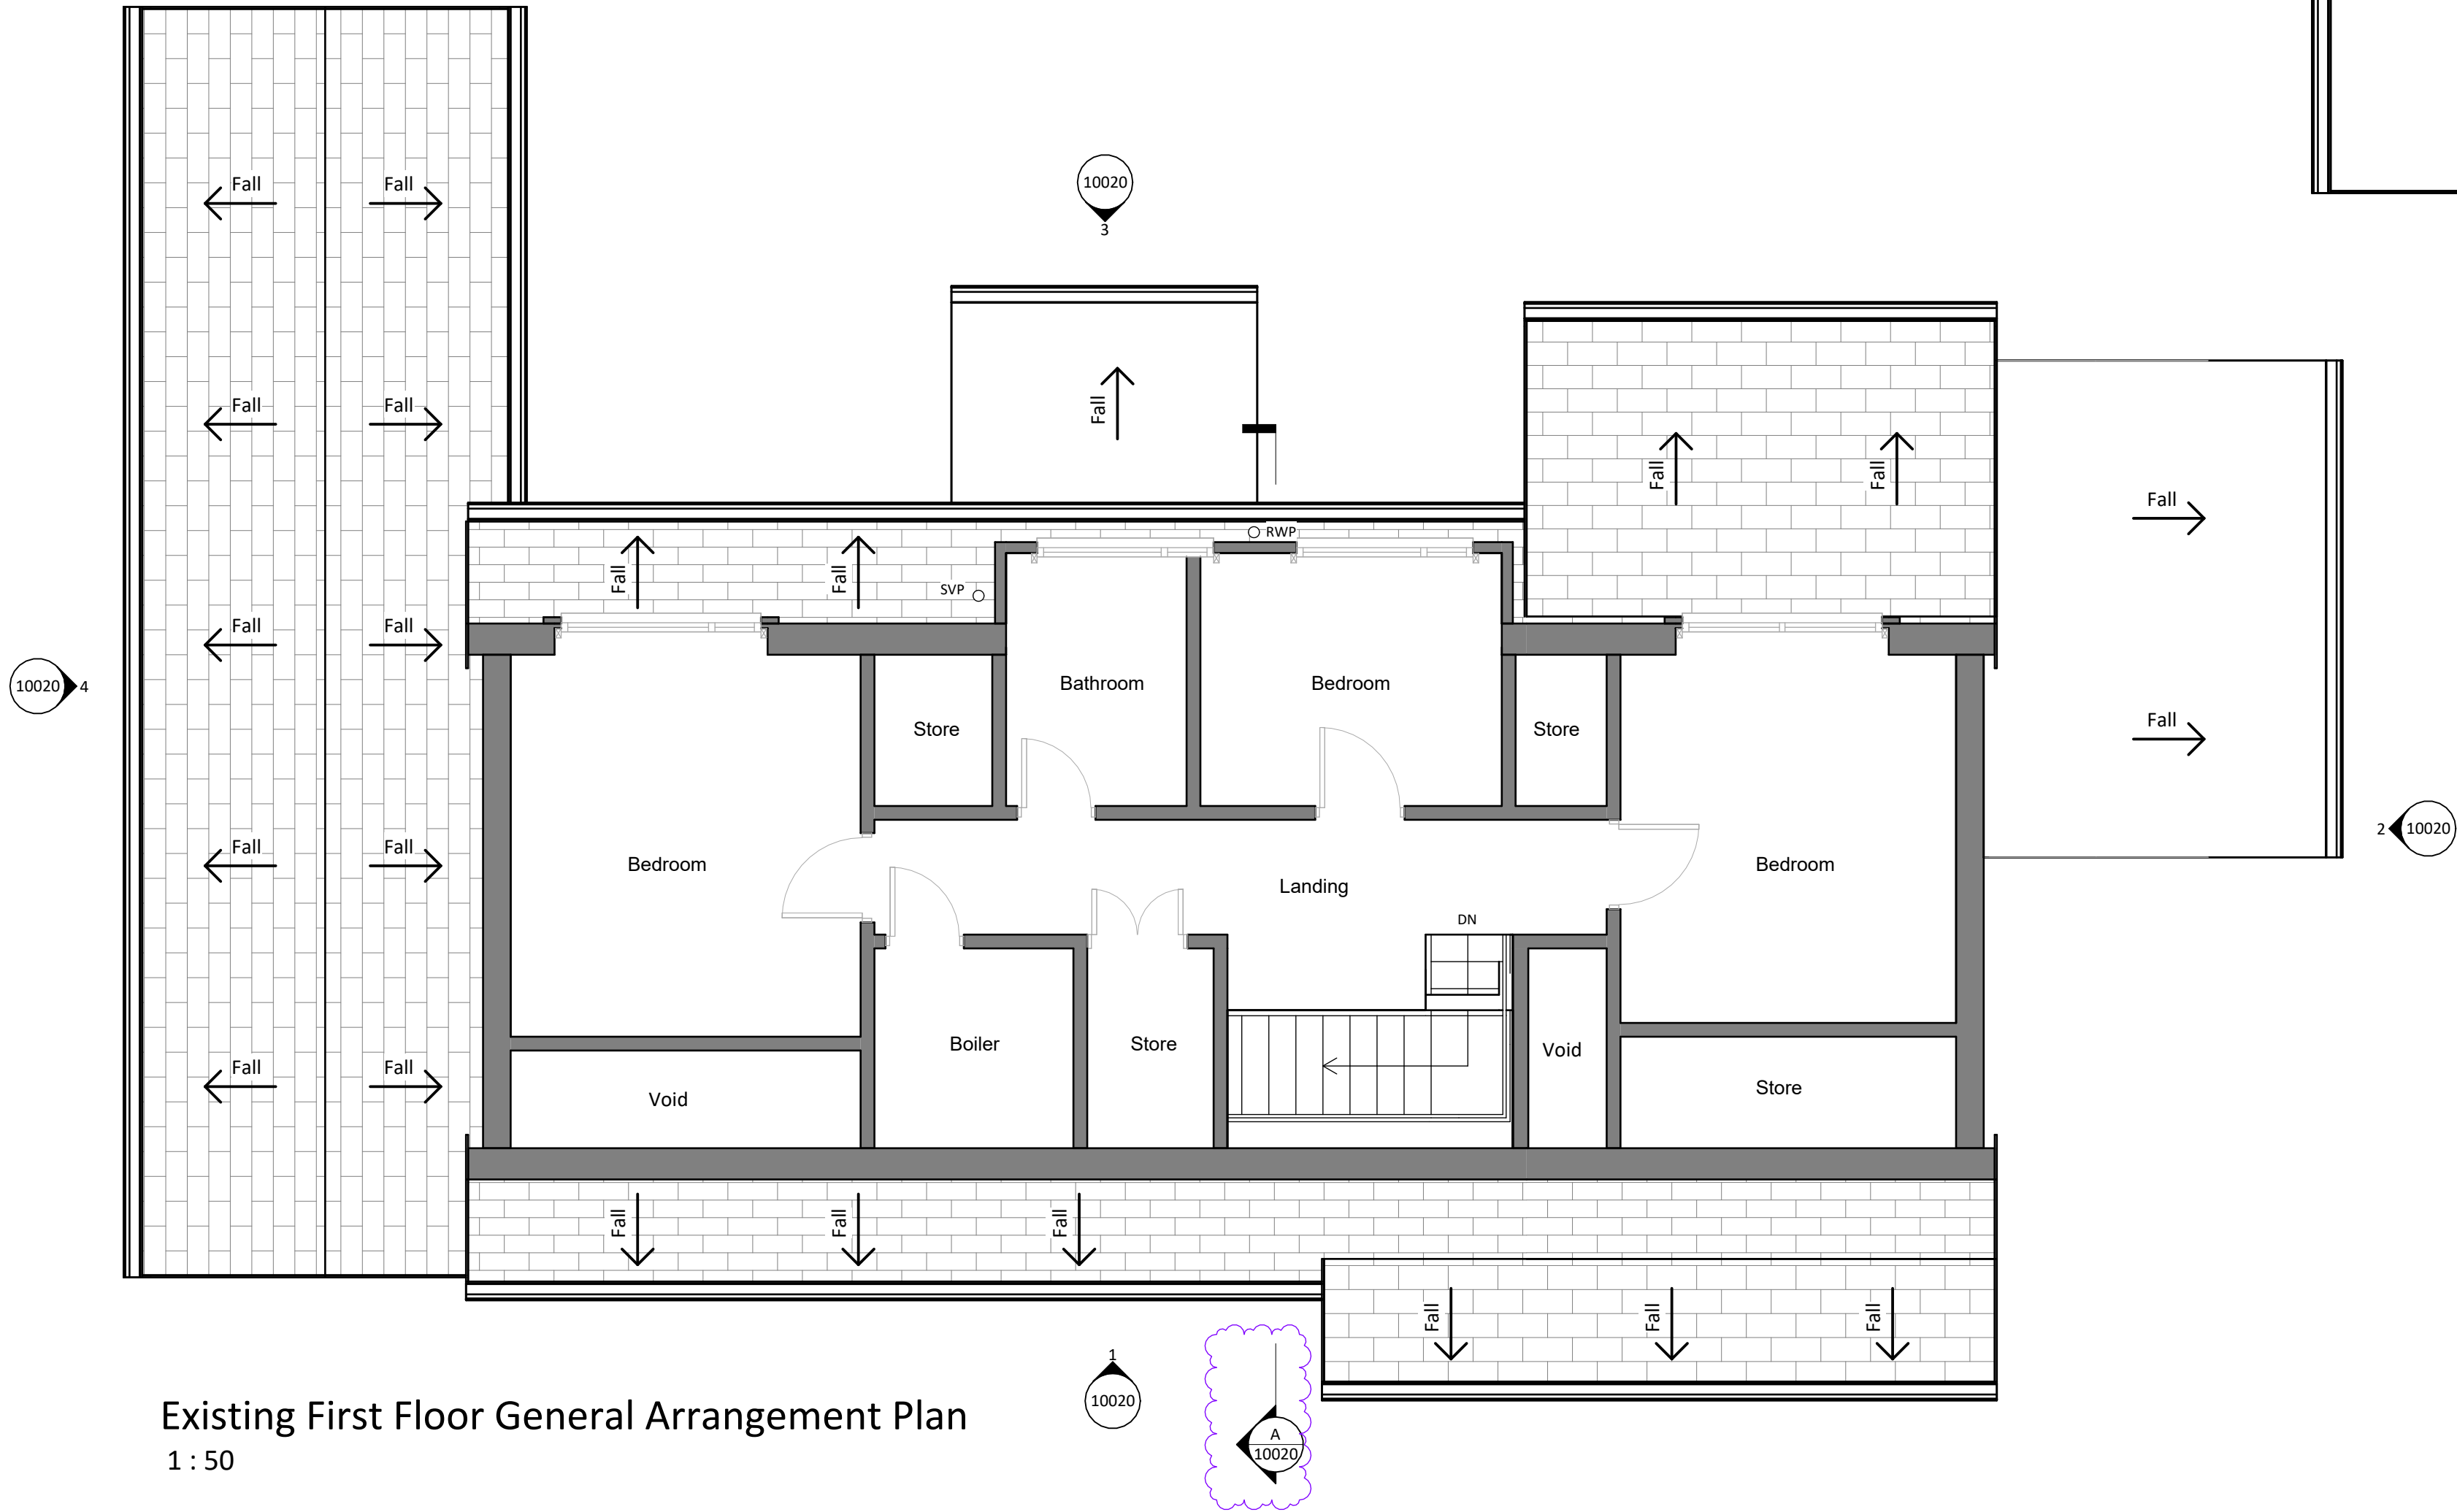

Existing First Floor General Arrangement Plan
1 : 50

S4	PL02	18/07/24	Stage 3 Drawing Issue - Site boundary line extended to public highway and headroom sections added as per LPA request.
S4	PL01	10/06/24	Stage 3 Drawing Issue
S4	P01	10/03/24	Stage 1 Drawing Issue
STATUS	REV	DATE	DESCRIPTION
CLIENT			REVISD BY PS
Padraig Davern			CHECKED BY SH
			ORIGINATOR NO 00024

CONSULTANT
studiopesa
www.studiopesa.co.uk © studio pesa LLP 2021
PROJECT
Green Acres
Gowhole, Furness Vale, SK23 7QE

DRAWING TITLE
Existing General Arrangement Plans

STATUS CODE	SCALE
S4 : Suitable for stage approval	As indicated@A1
DRAWING USAGE: EXISTING	
PROJECT - ORIGINATOR - VOLUME - LEVEL - TYPE - ROLE - NUMBER	STATUS _ REVISION _ CLASS.
00024-SP-XX-XX-DR-A-10010	S4_PL02_XXXX