




① Existing Front GA Elevation
1 : 50





② Existing Side Elevation 1
1 : 50



③ Existing Rear Elevation
1 : 50

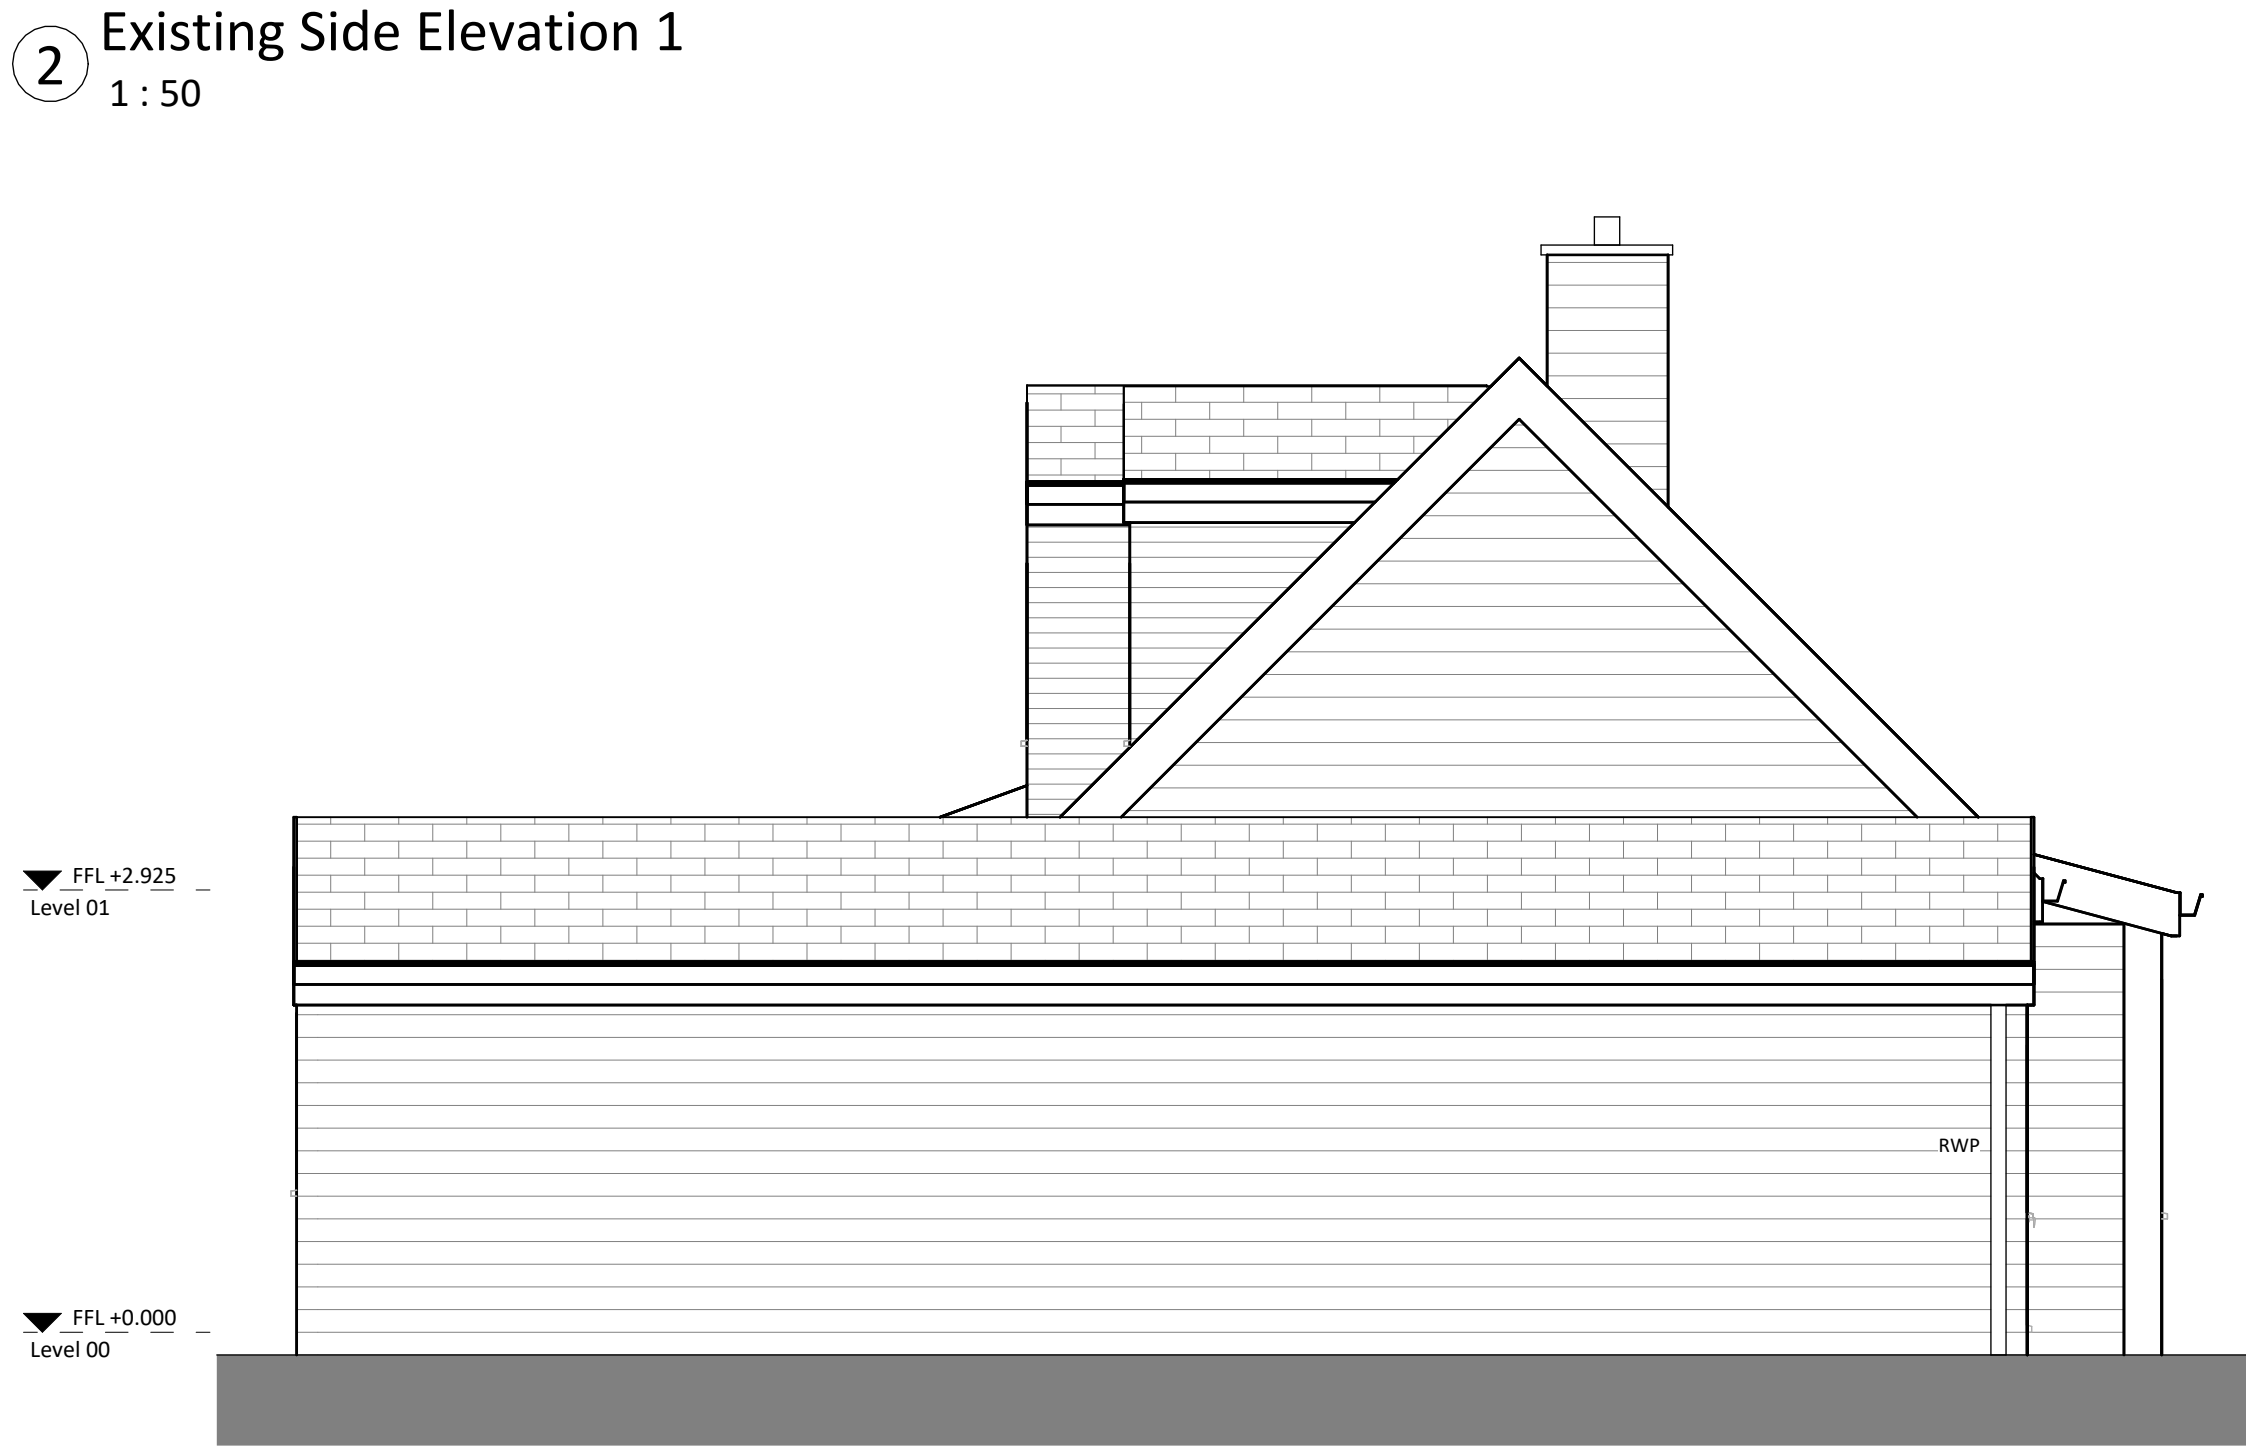

④ Existing Side Elevation 2
1 : 50

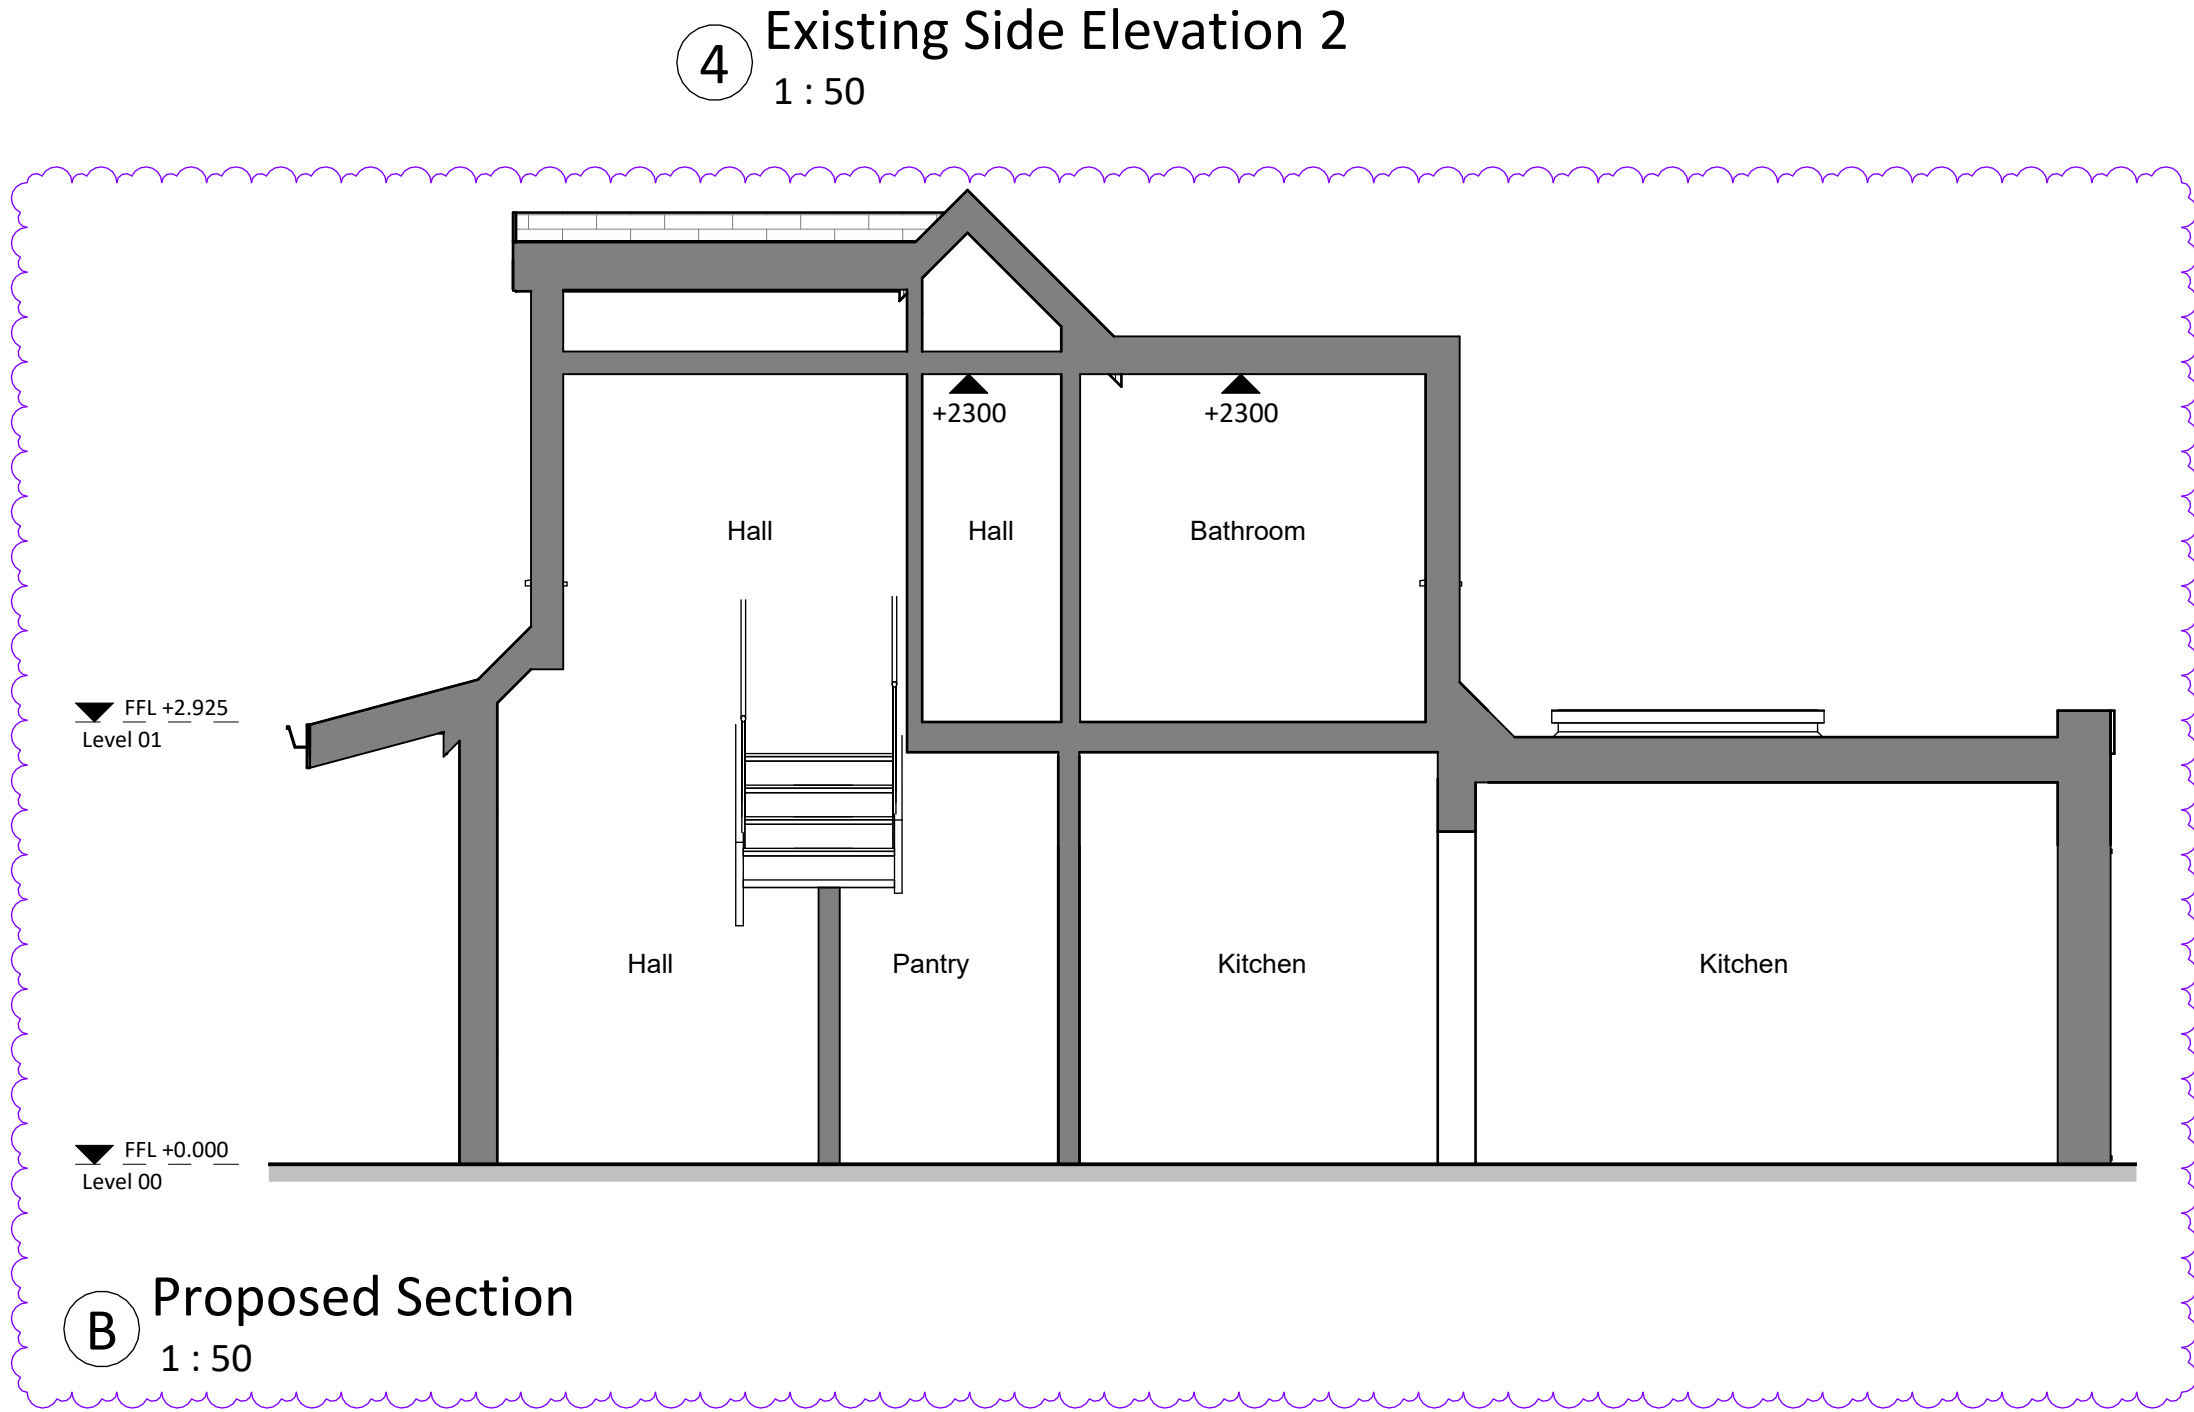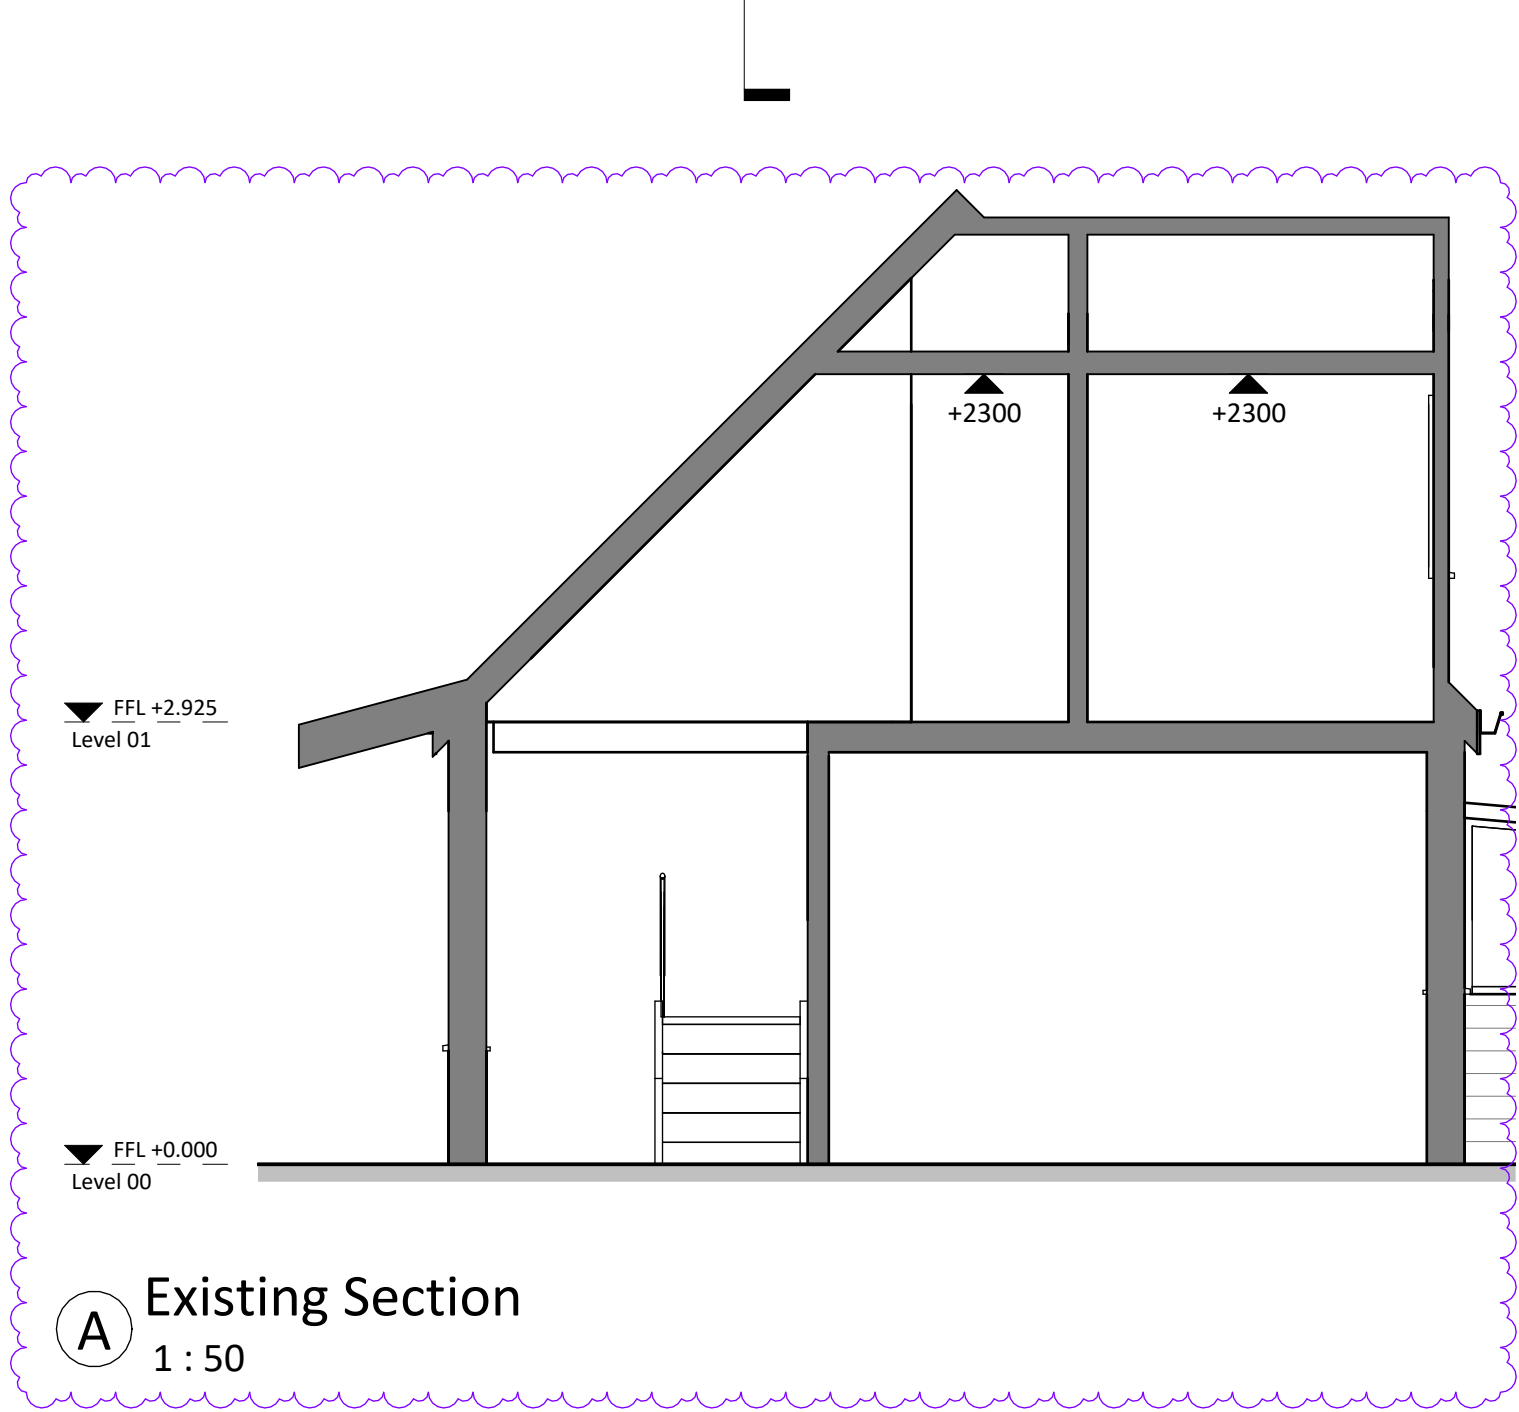

GENERAL NOTES	
- All dimensions indicative as surveyed on site.	
- Contractor to verify site dimensions, ownership boundary and services before commencing works.	
DRAWING KEY	
RWP	Rainwater pipe (existing)
SVP	Soil vent pipe (existing)

S4	PL02	18/07/24	Stage 3 Drawing Issue - Site boundary line extended to public highway and headroom sections added as per LPA request.
S4	PL01	10/06/24	Stage 3 Drawing Issue
S4	PL01	10/03/24	Stage 3 Drawing Issue
STATUS	REV	DATE	DESCRIPTION
CLIENT			REVISED BY PS
Padraig Davern			CHECKED BY SH
			ORIGINATOR NO 00024

CONSULTANT
studiopesa
www.studiopesa.co.uk © studio pesa LLP 2021
PROJECT
Green Acres
Gowhole, Furness Vale, SK23 7QE

DRAWING TITLE	
Existing General Arrangement Elevations	
STATUS CODE	
S4 : Suitable for stage approval	As indicated@A1
DRAWING USAGE: EXISTING PLANS	
PROJECT - ORIGINATOR - VOLUME - LEVEL - TYPE - ROLE - NUMBER	STATUS _ REVISION _ CLASS.
00024-SP-XX-XX-DR-A-10020	S4_PL02_XXXX