



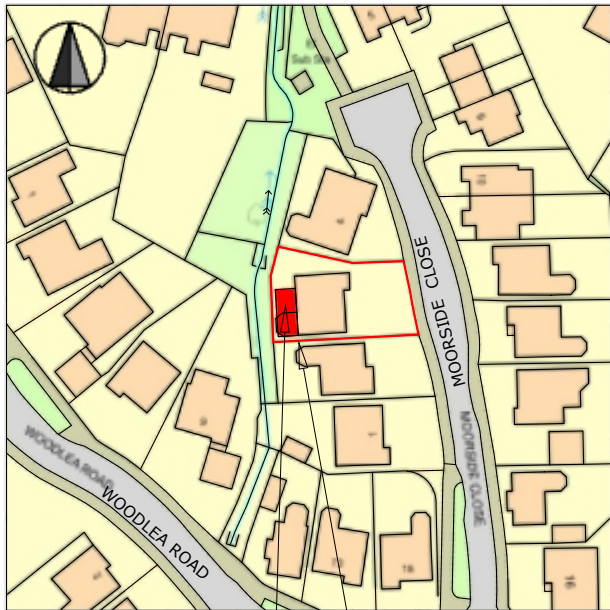

Location Plan (1:1250)

Site Outlined in Red

Proposed Singe Storey Rear
Extension Filled in Red

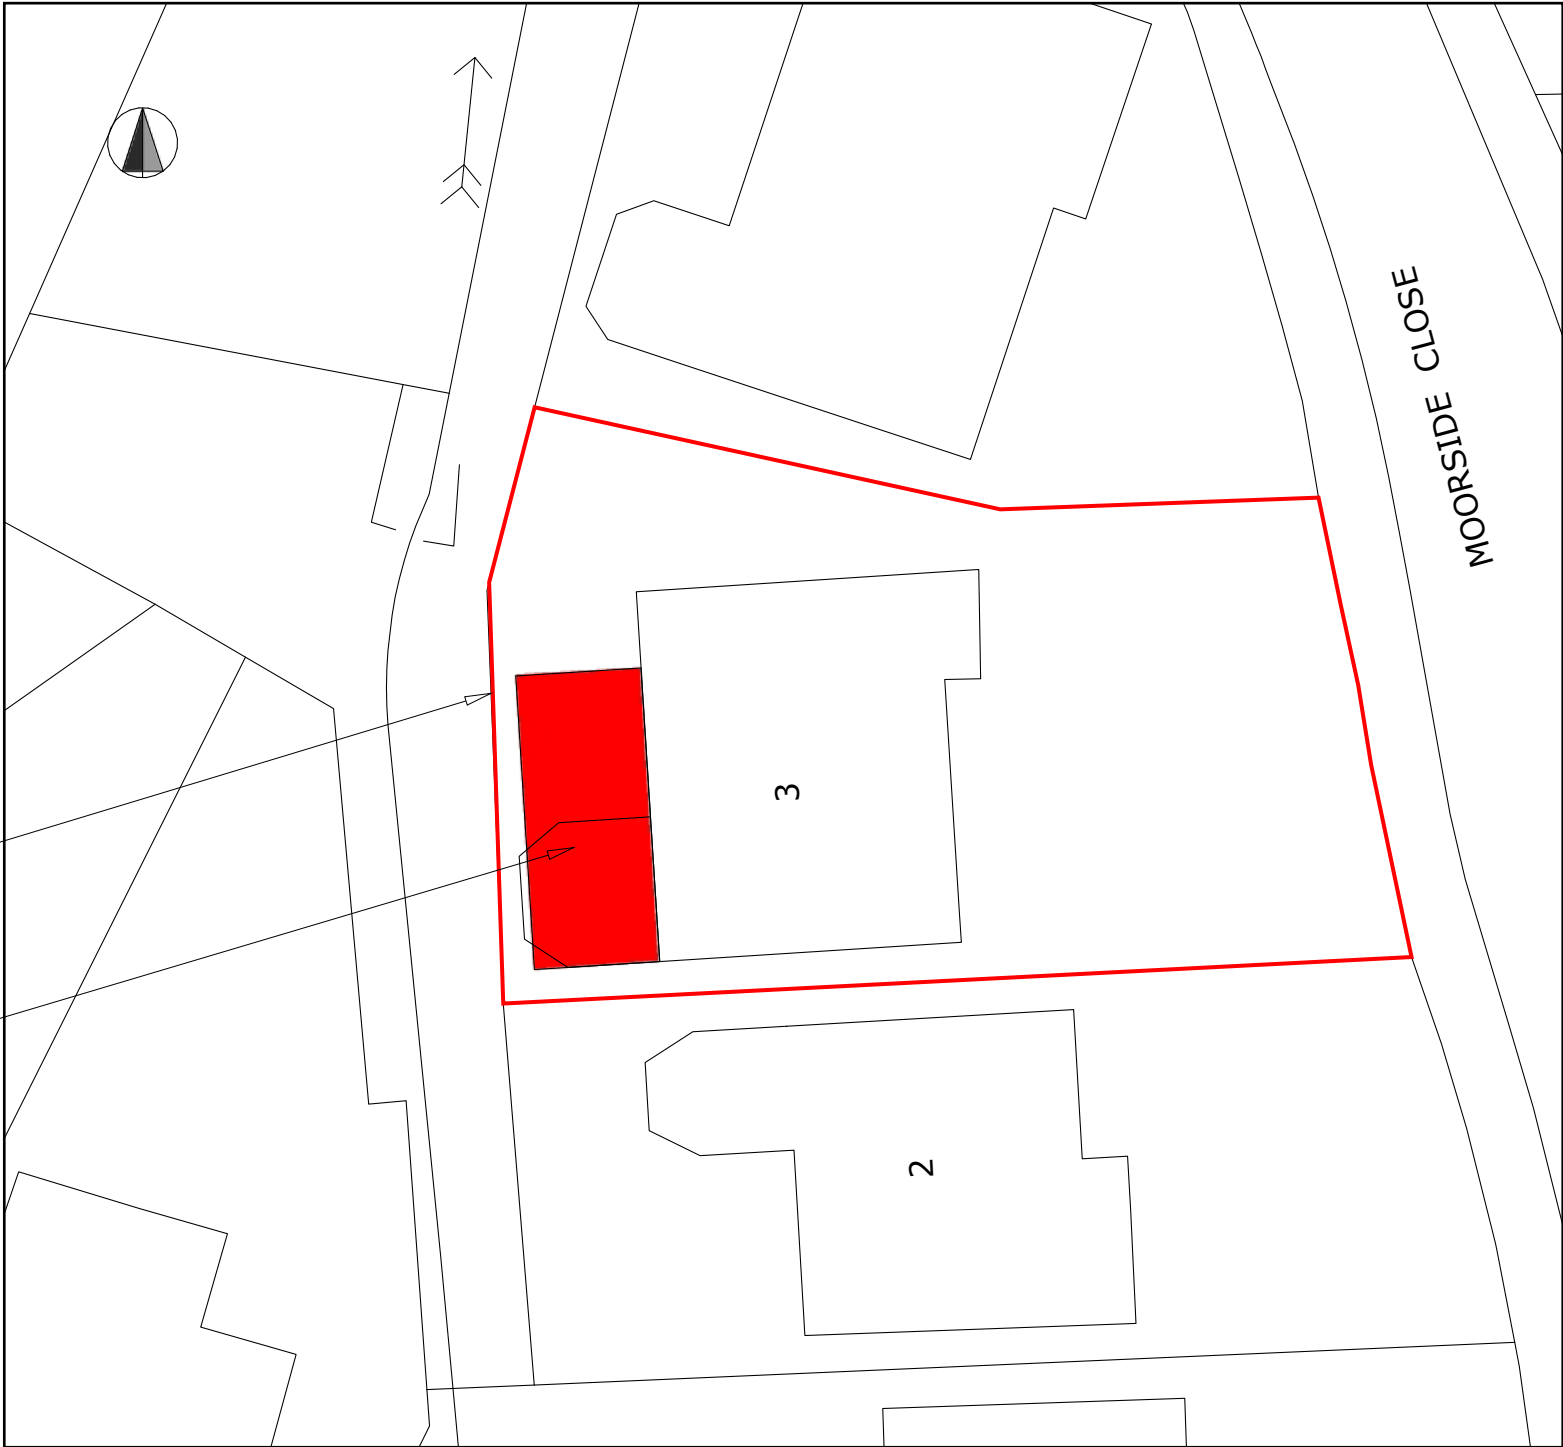

Site Plan (1:200)

© Crown copyright and database rights 2024 Ordnance Survey 0100031673

Planman3D

c

a

d

Telephone 01457 866952

Mobile 0784 105 5491

Demolition of existing conservatory and a proposed first storey rear extension.

1134 Planning Submission

3 Moorside Close, Simmondley, Glossop. SK13 6PN

Location & Site Plans

Client: Mr & Mrs Kenny

Reference: A3/PM3D 1134

Date Issued: June 27, 2024

Page No: 06

Rev

0