




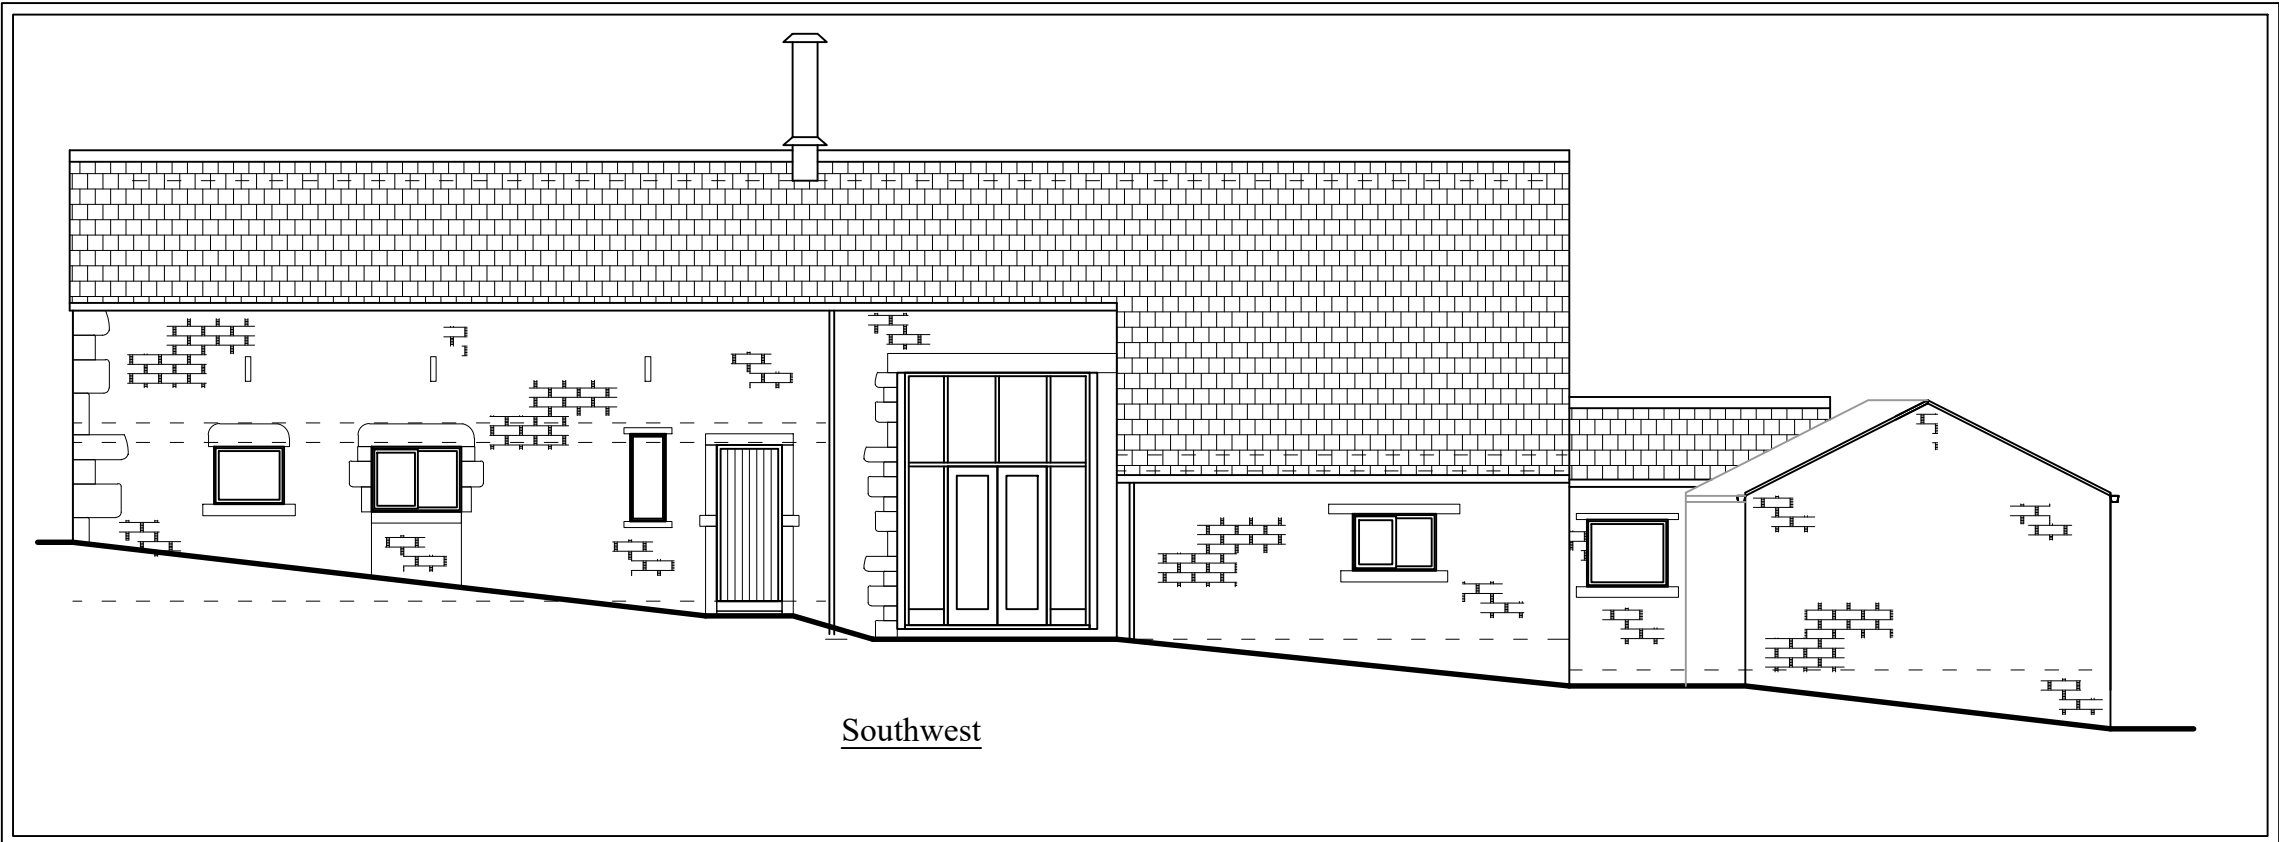

Southwest

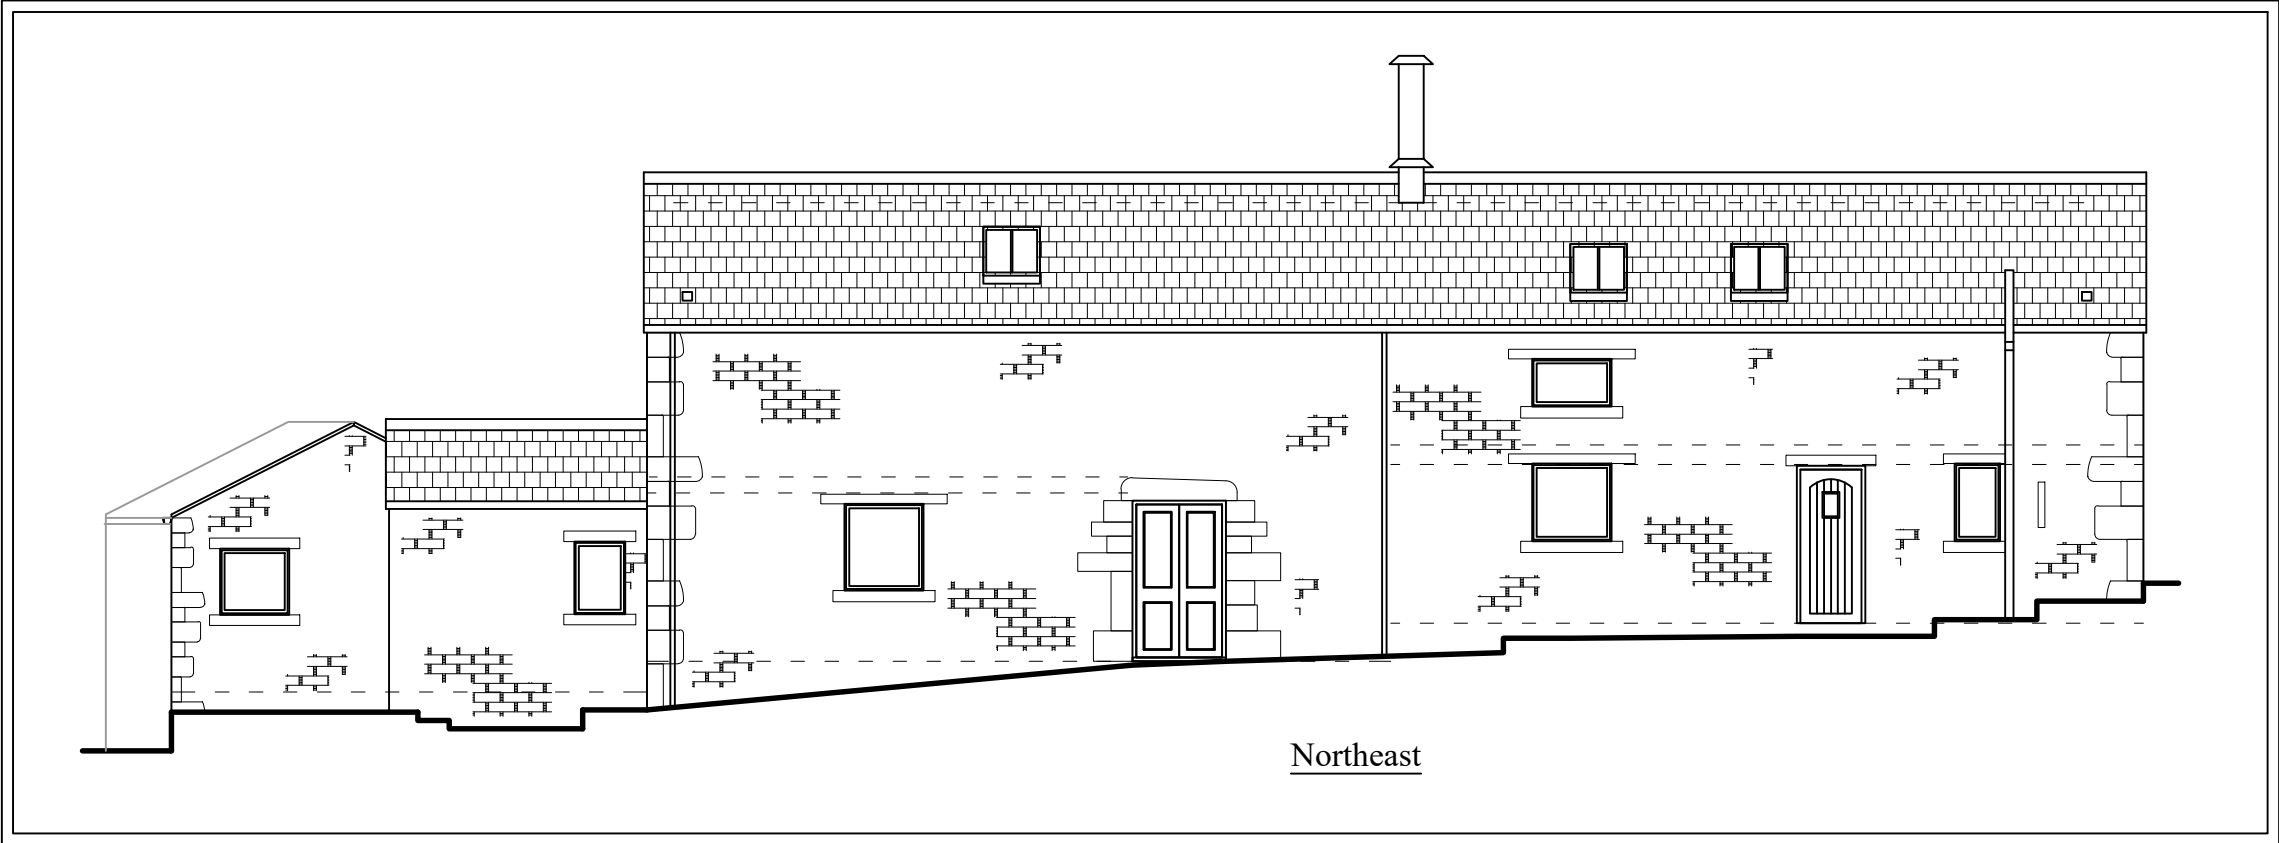

Northeast

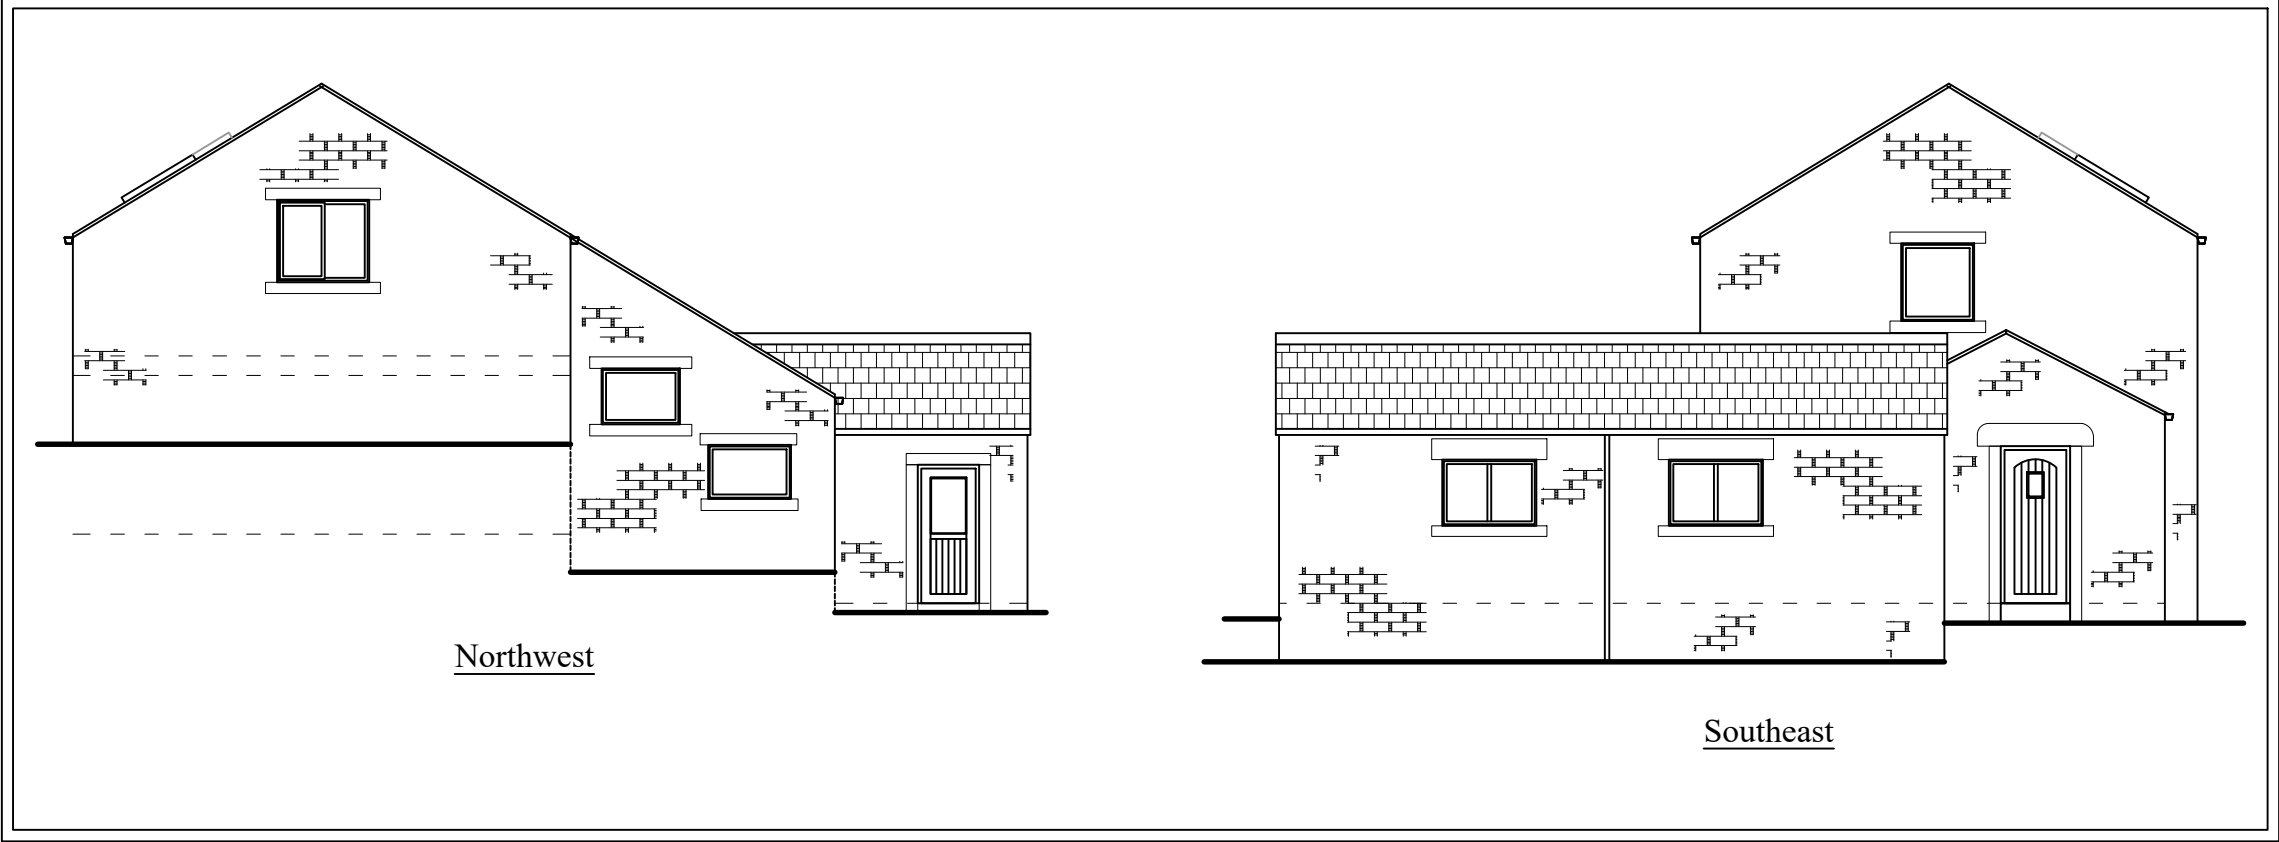

Northwest

Southeast

Planning

This drawing is the Copyright of SJ Design Limited.  
All dimensions must be checked on site.  
All materials and workmanship are to be in accordance with prevailing British Standards, Codes of Practice, Building Regulations, manufacturers and federation recommendations and all to the complete satisfaction of SJ Design Limited.

|  |  |  |
|--|--|--|
|  |  |  |
|  |  |  |
|  |  |  |
|  |  |  |



**Building Design & Surveying Consultants**  
The Old Co-Op Building, Church Street,  
Hayfield, High Peak SK22 2JE  
Tel:01663 742903 Fax:01663 751247  
Mobile: 07984 007 087 Email: info@sjdesign.net  
www.sjdesign.net

Client  
Chris and Alison Beale

Job Title  
Proposed alterations at  
The Long Barn  
Whittle Fold  
New Mills  
High Peak  
SK22 4EF

Drawing Title  
Elevations amd Sections  
As Proposed

Scale  
1:100 at A2 or as marked

Date  
April 2024

Drawn by  
SJ

|                    |      |
|--------------------|------|
| Drawing No.<br>200 | Rev. |
|--------------------|------|