


Schedule of External Materials


- (A) Natural slate
- (B) Facing brick
- (C) Grey upvc windows & doors
- (D) reconstituted stone cills
- (E) solid oak doors

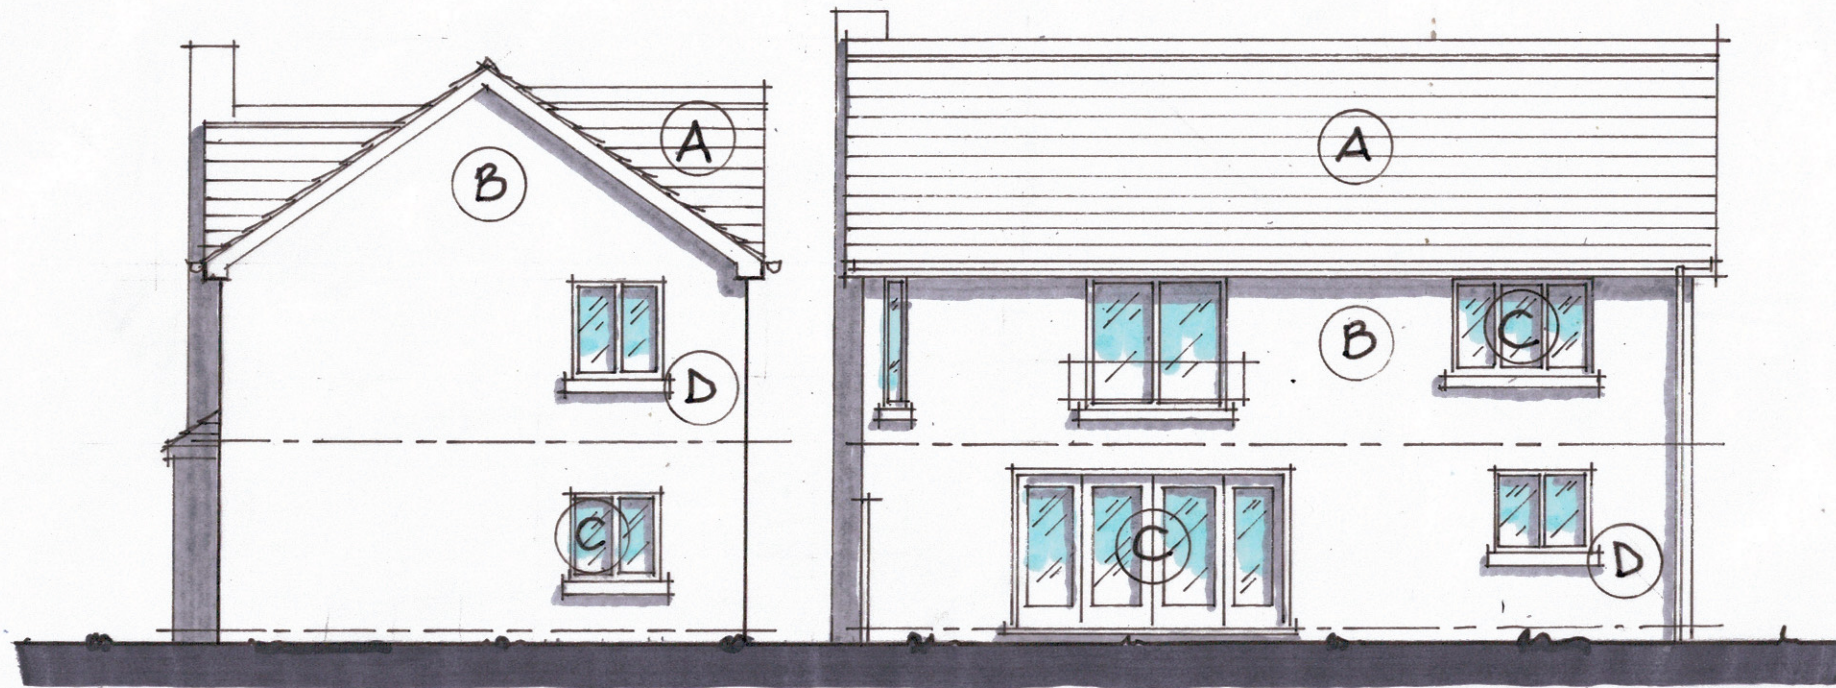

House A

House B

East

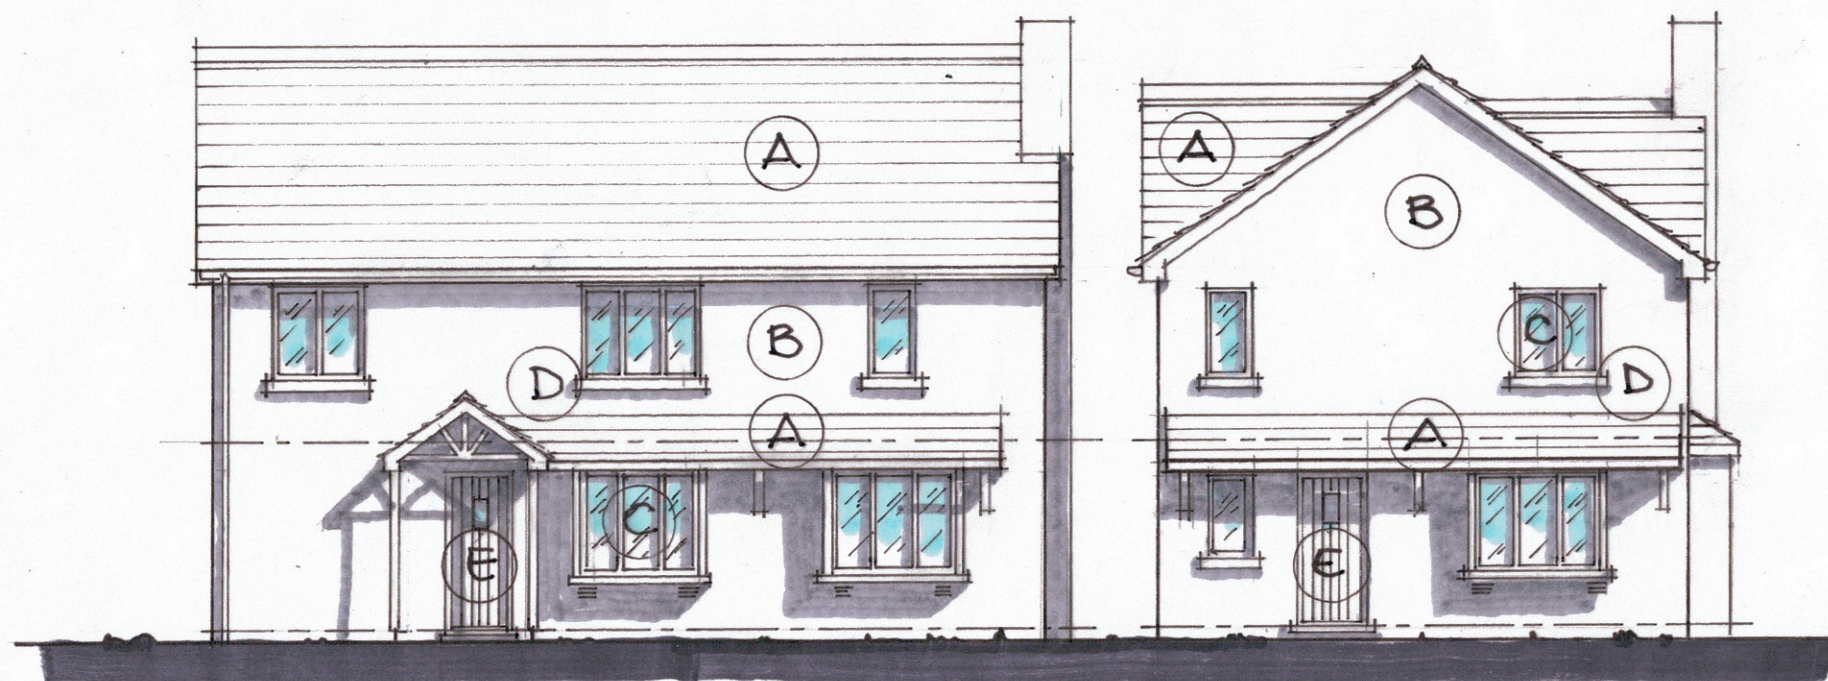

House B

House A

West

proposed two detached
houses on land adjacent to
149 High Hill Road
New Mills
for
Terry Green Builders Ltd
East & West
Elevations
date: August 24
scale: 1:100 @ A3
dwg no: 5480-04

Still
House
design

Still House design Ltd
16 Georges Road East
Poynton
SK12 1NP

T: 07970674815
E: crussell@stillhousedesign.co.uk