


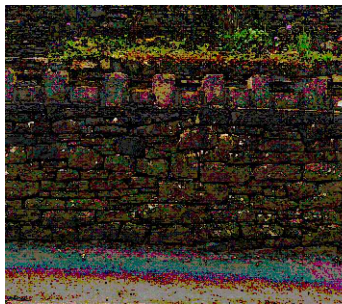
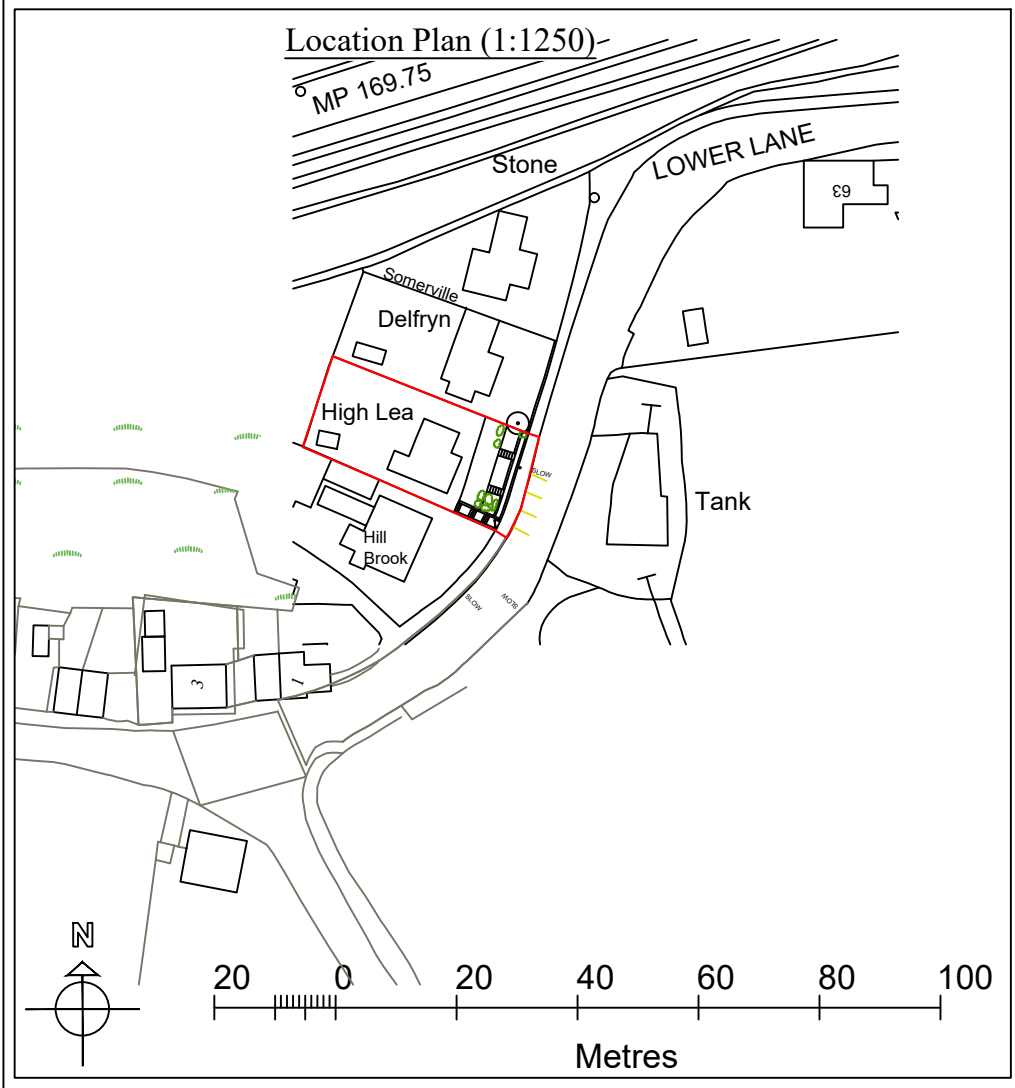


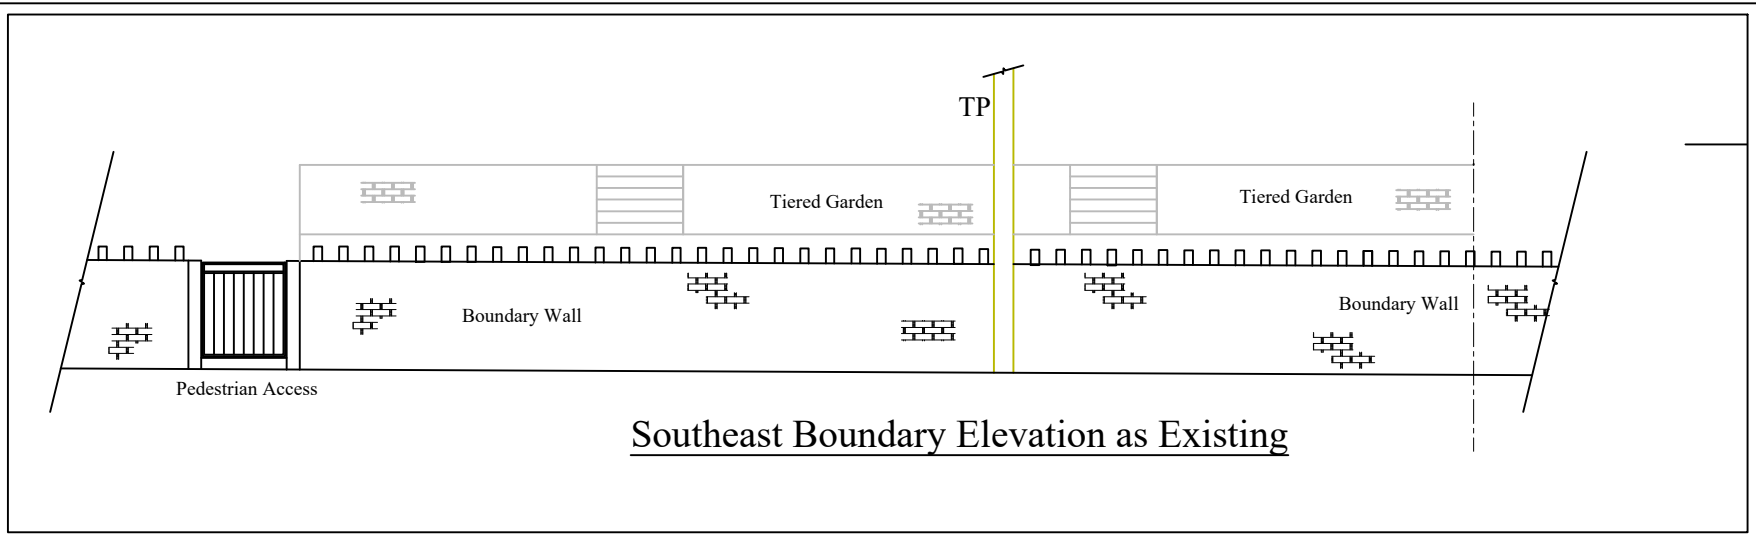


Existing boundary wall stone

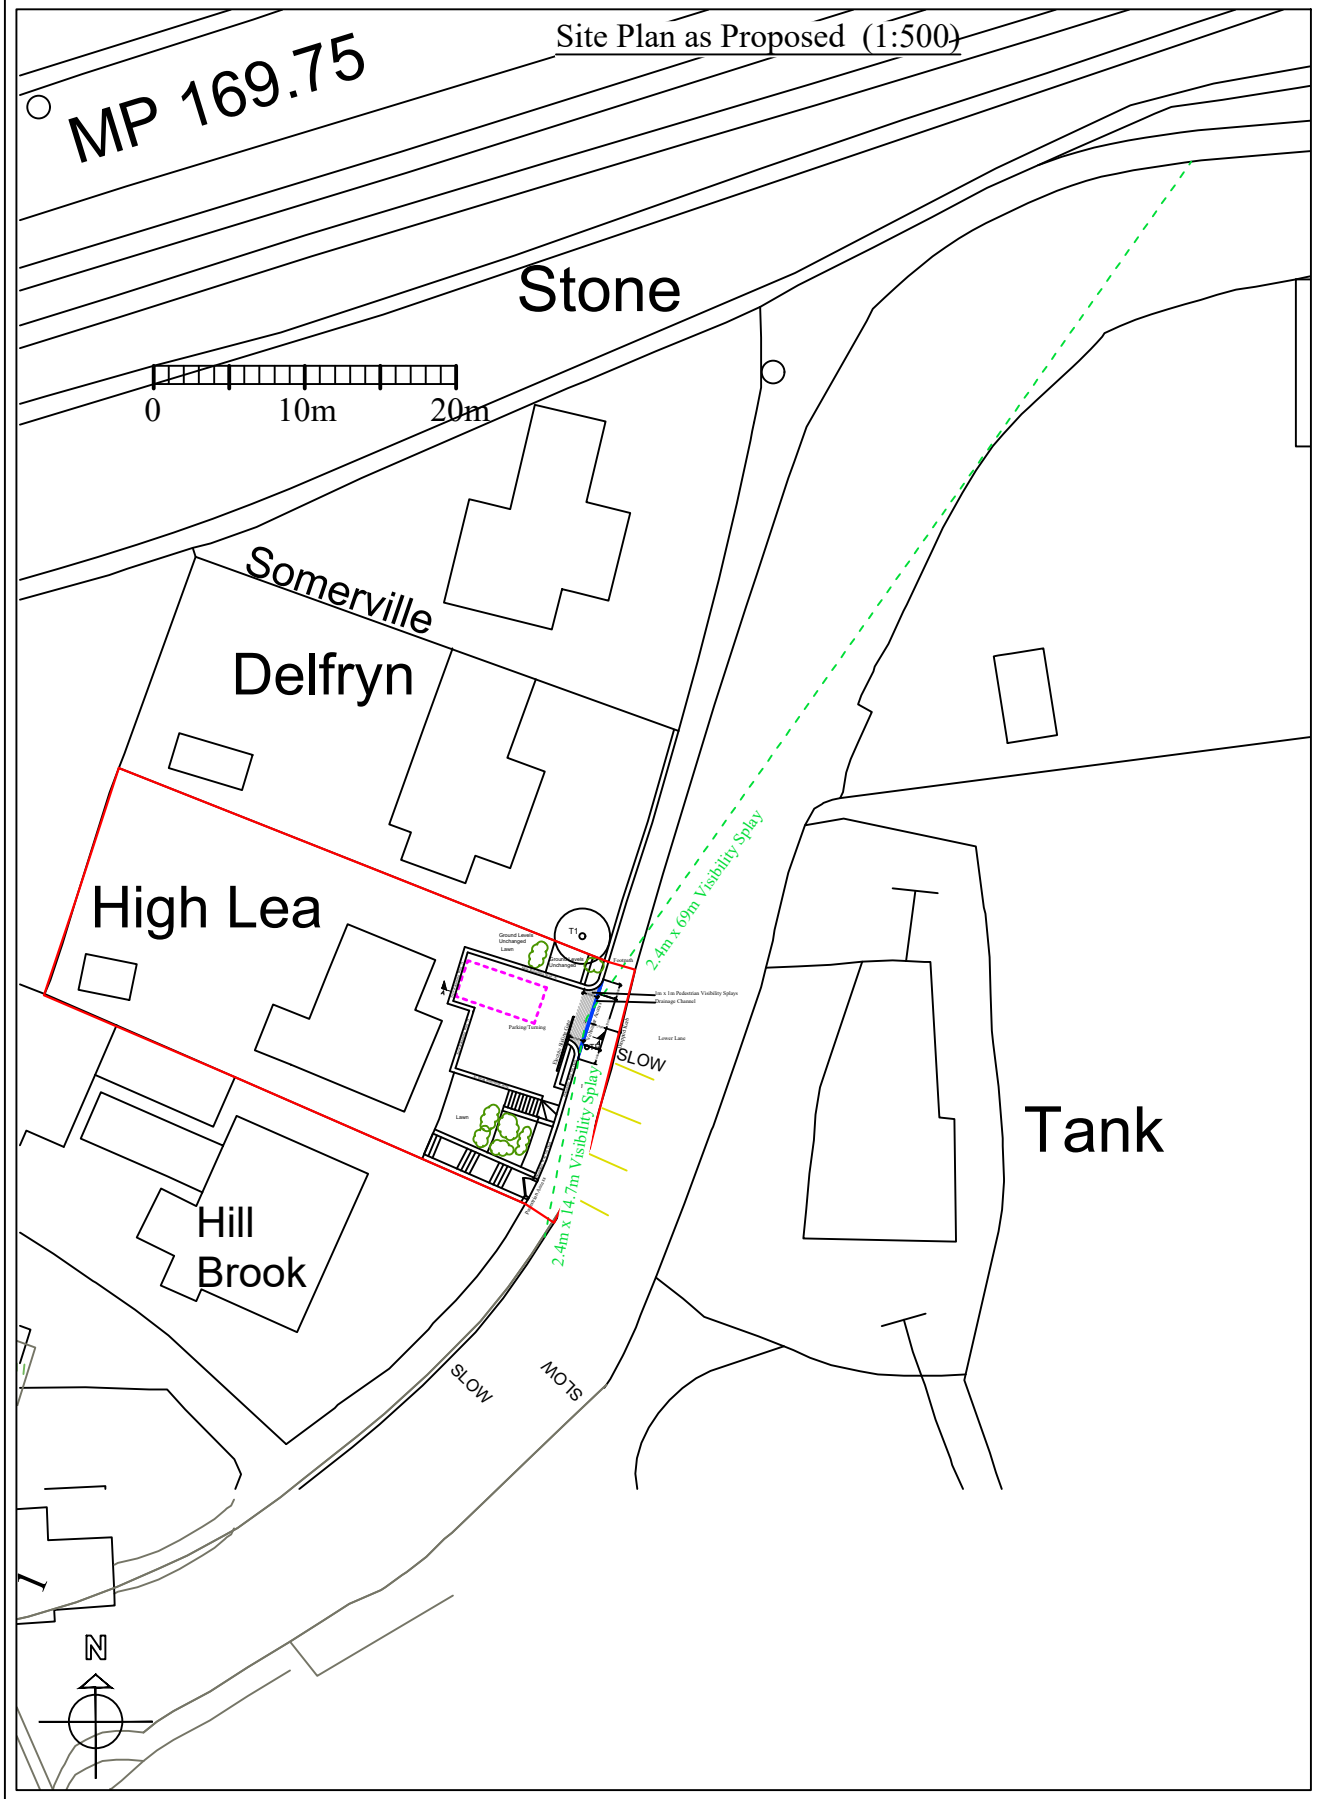


New retaining walls 'A' stone sample

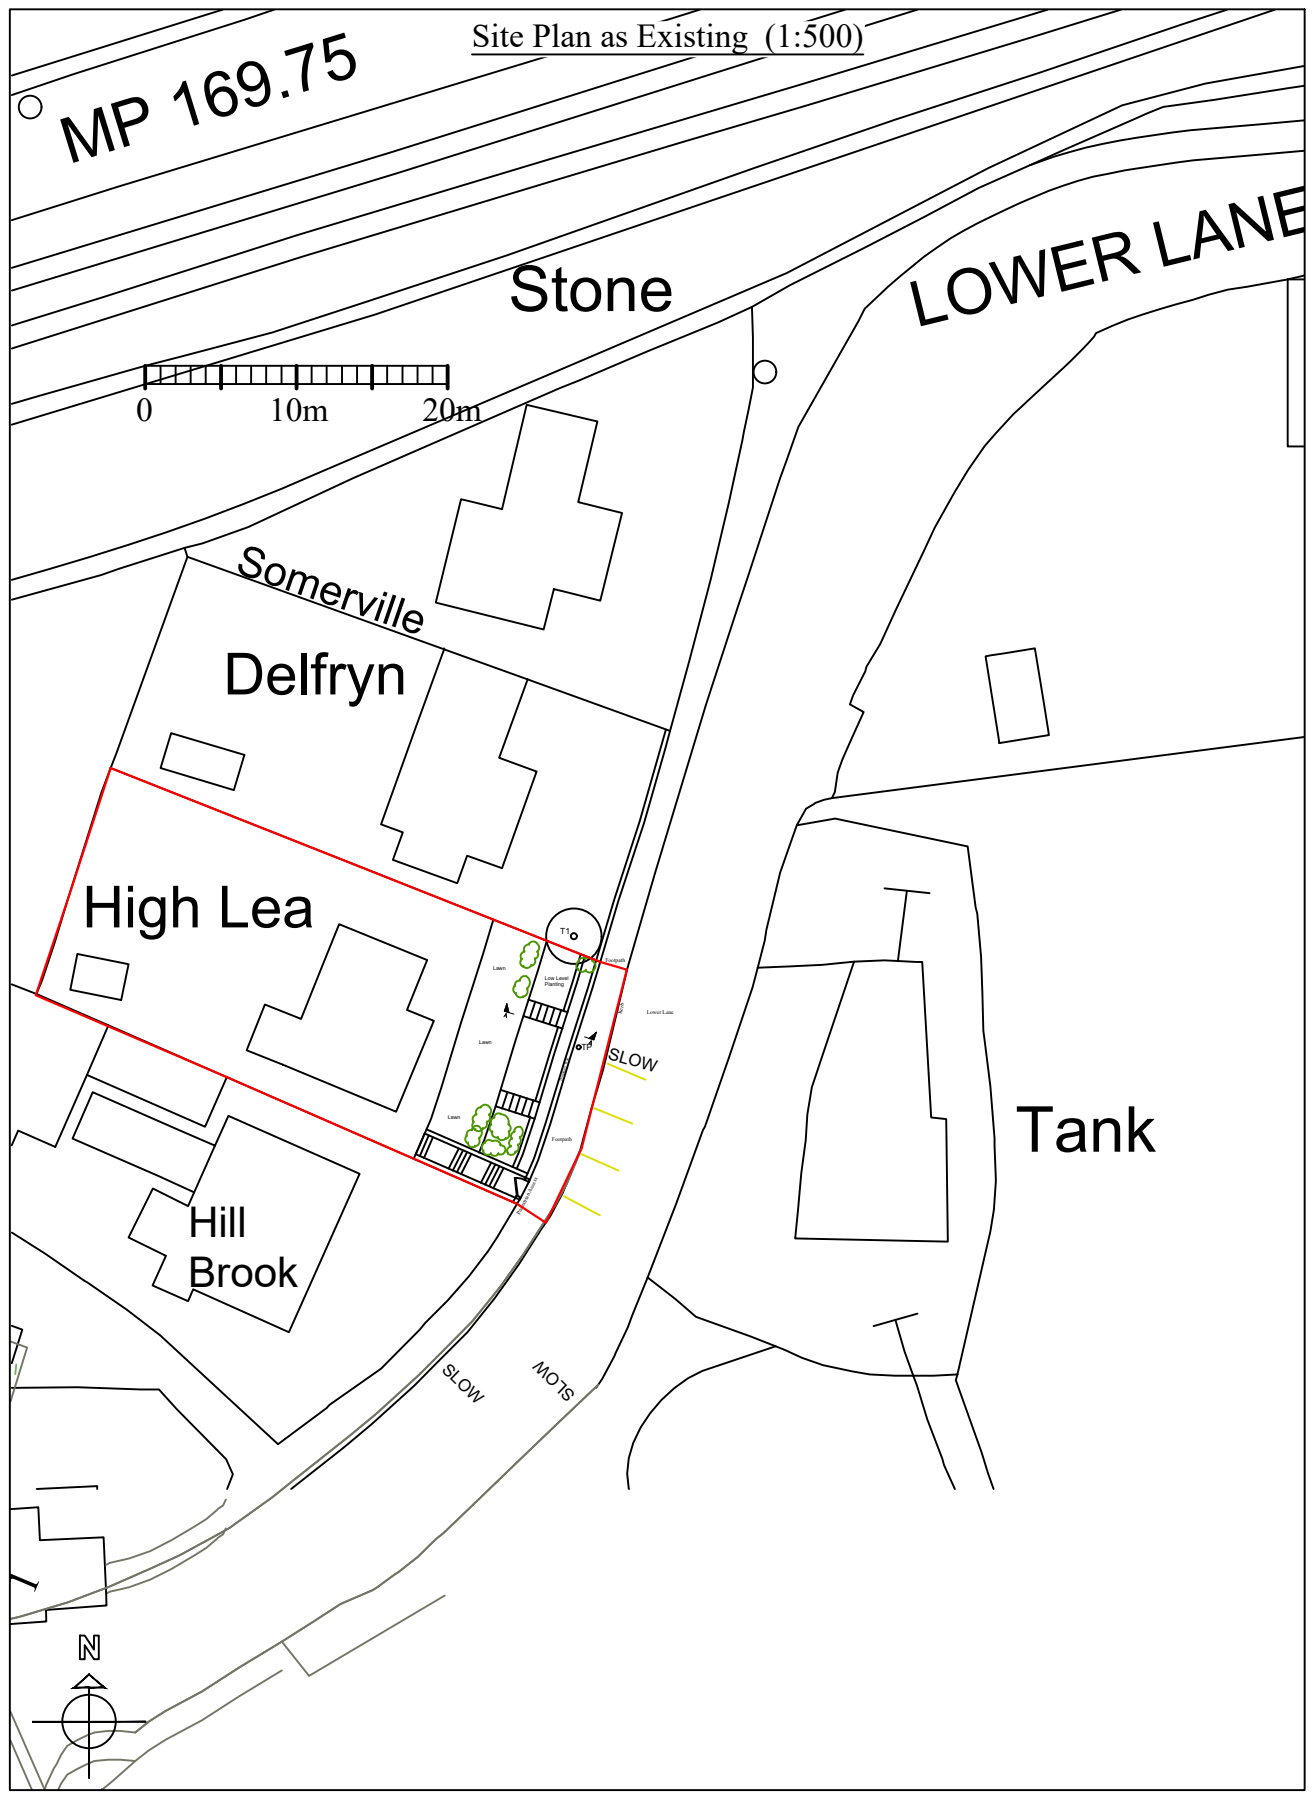


Southeast Boundary Elevation as Existing

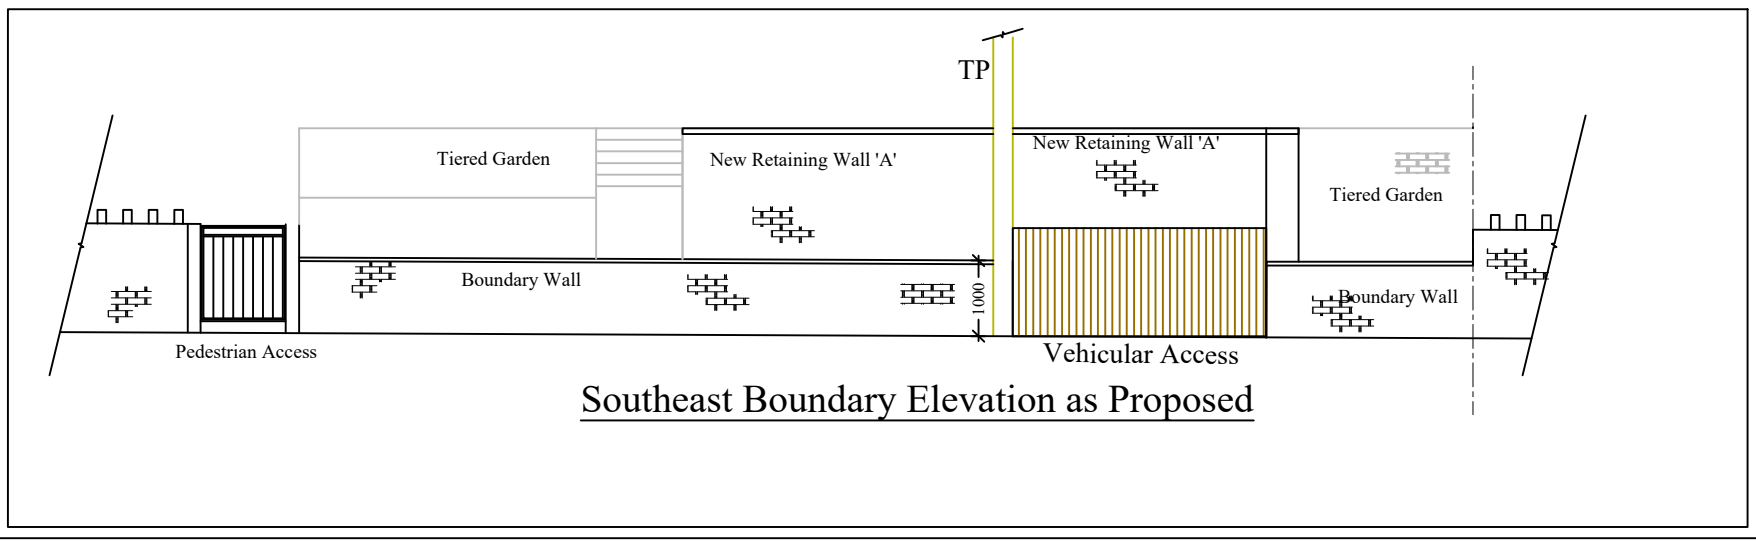

Southeast Boundary Elevation as Proposed

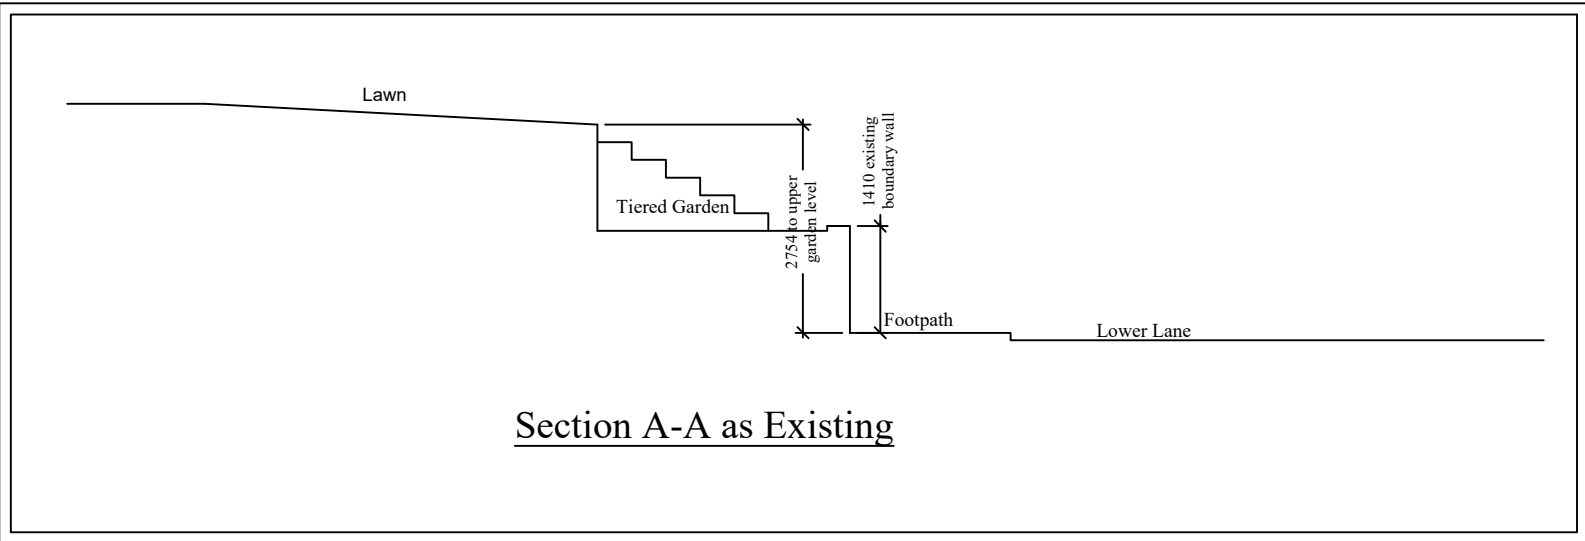

Section A-A as Existing

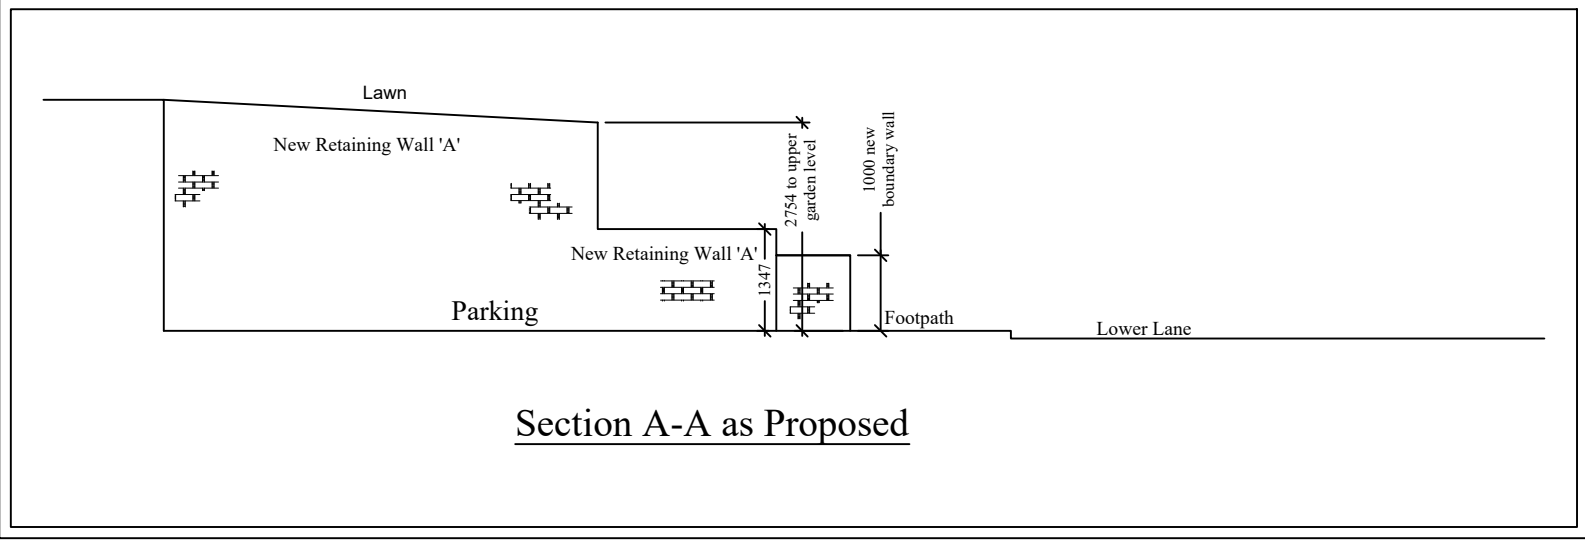

Section A-A as Proposed

Planning

This drawing is the Copyright of SJ Design Limited.
All dimensions must be checked on site.
All materials and workmanship are to be in accordance with prevailing British Standards, Codes of Practice, Building Regulations, manufacturers and federation recommendations and all to the complete satisfaction of SJ Design Limited.

A	20.05.24	Red line added
B	29.08.24	Following HPBC comments



DESIGN LTD

Building Design & Surveying Consultants
The Old Co-Op Building, Church Street,
Hayfield, High Peak SK22 2JE
Tel:01663 742903 Fax:01663 751247
Mobile: 07984 007 087 Email: info@sjdesign.net
www.sjdesign.net

Client
Paula Porter

Job Title
Proposed new vehicular access at
High Lea
Leaden Knowle
Chinley
High Peak
SK23 6DA

Drawing Title
Location, Site, Boundary
Elevation and Section as
Existing and as Proposed

Scale
As marked at A2

Date
April 2024

Drawn by
SJ

Drawing No.
100

Rev.
B