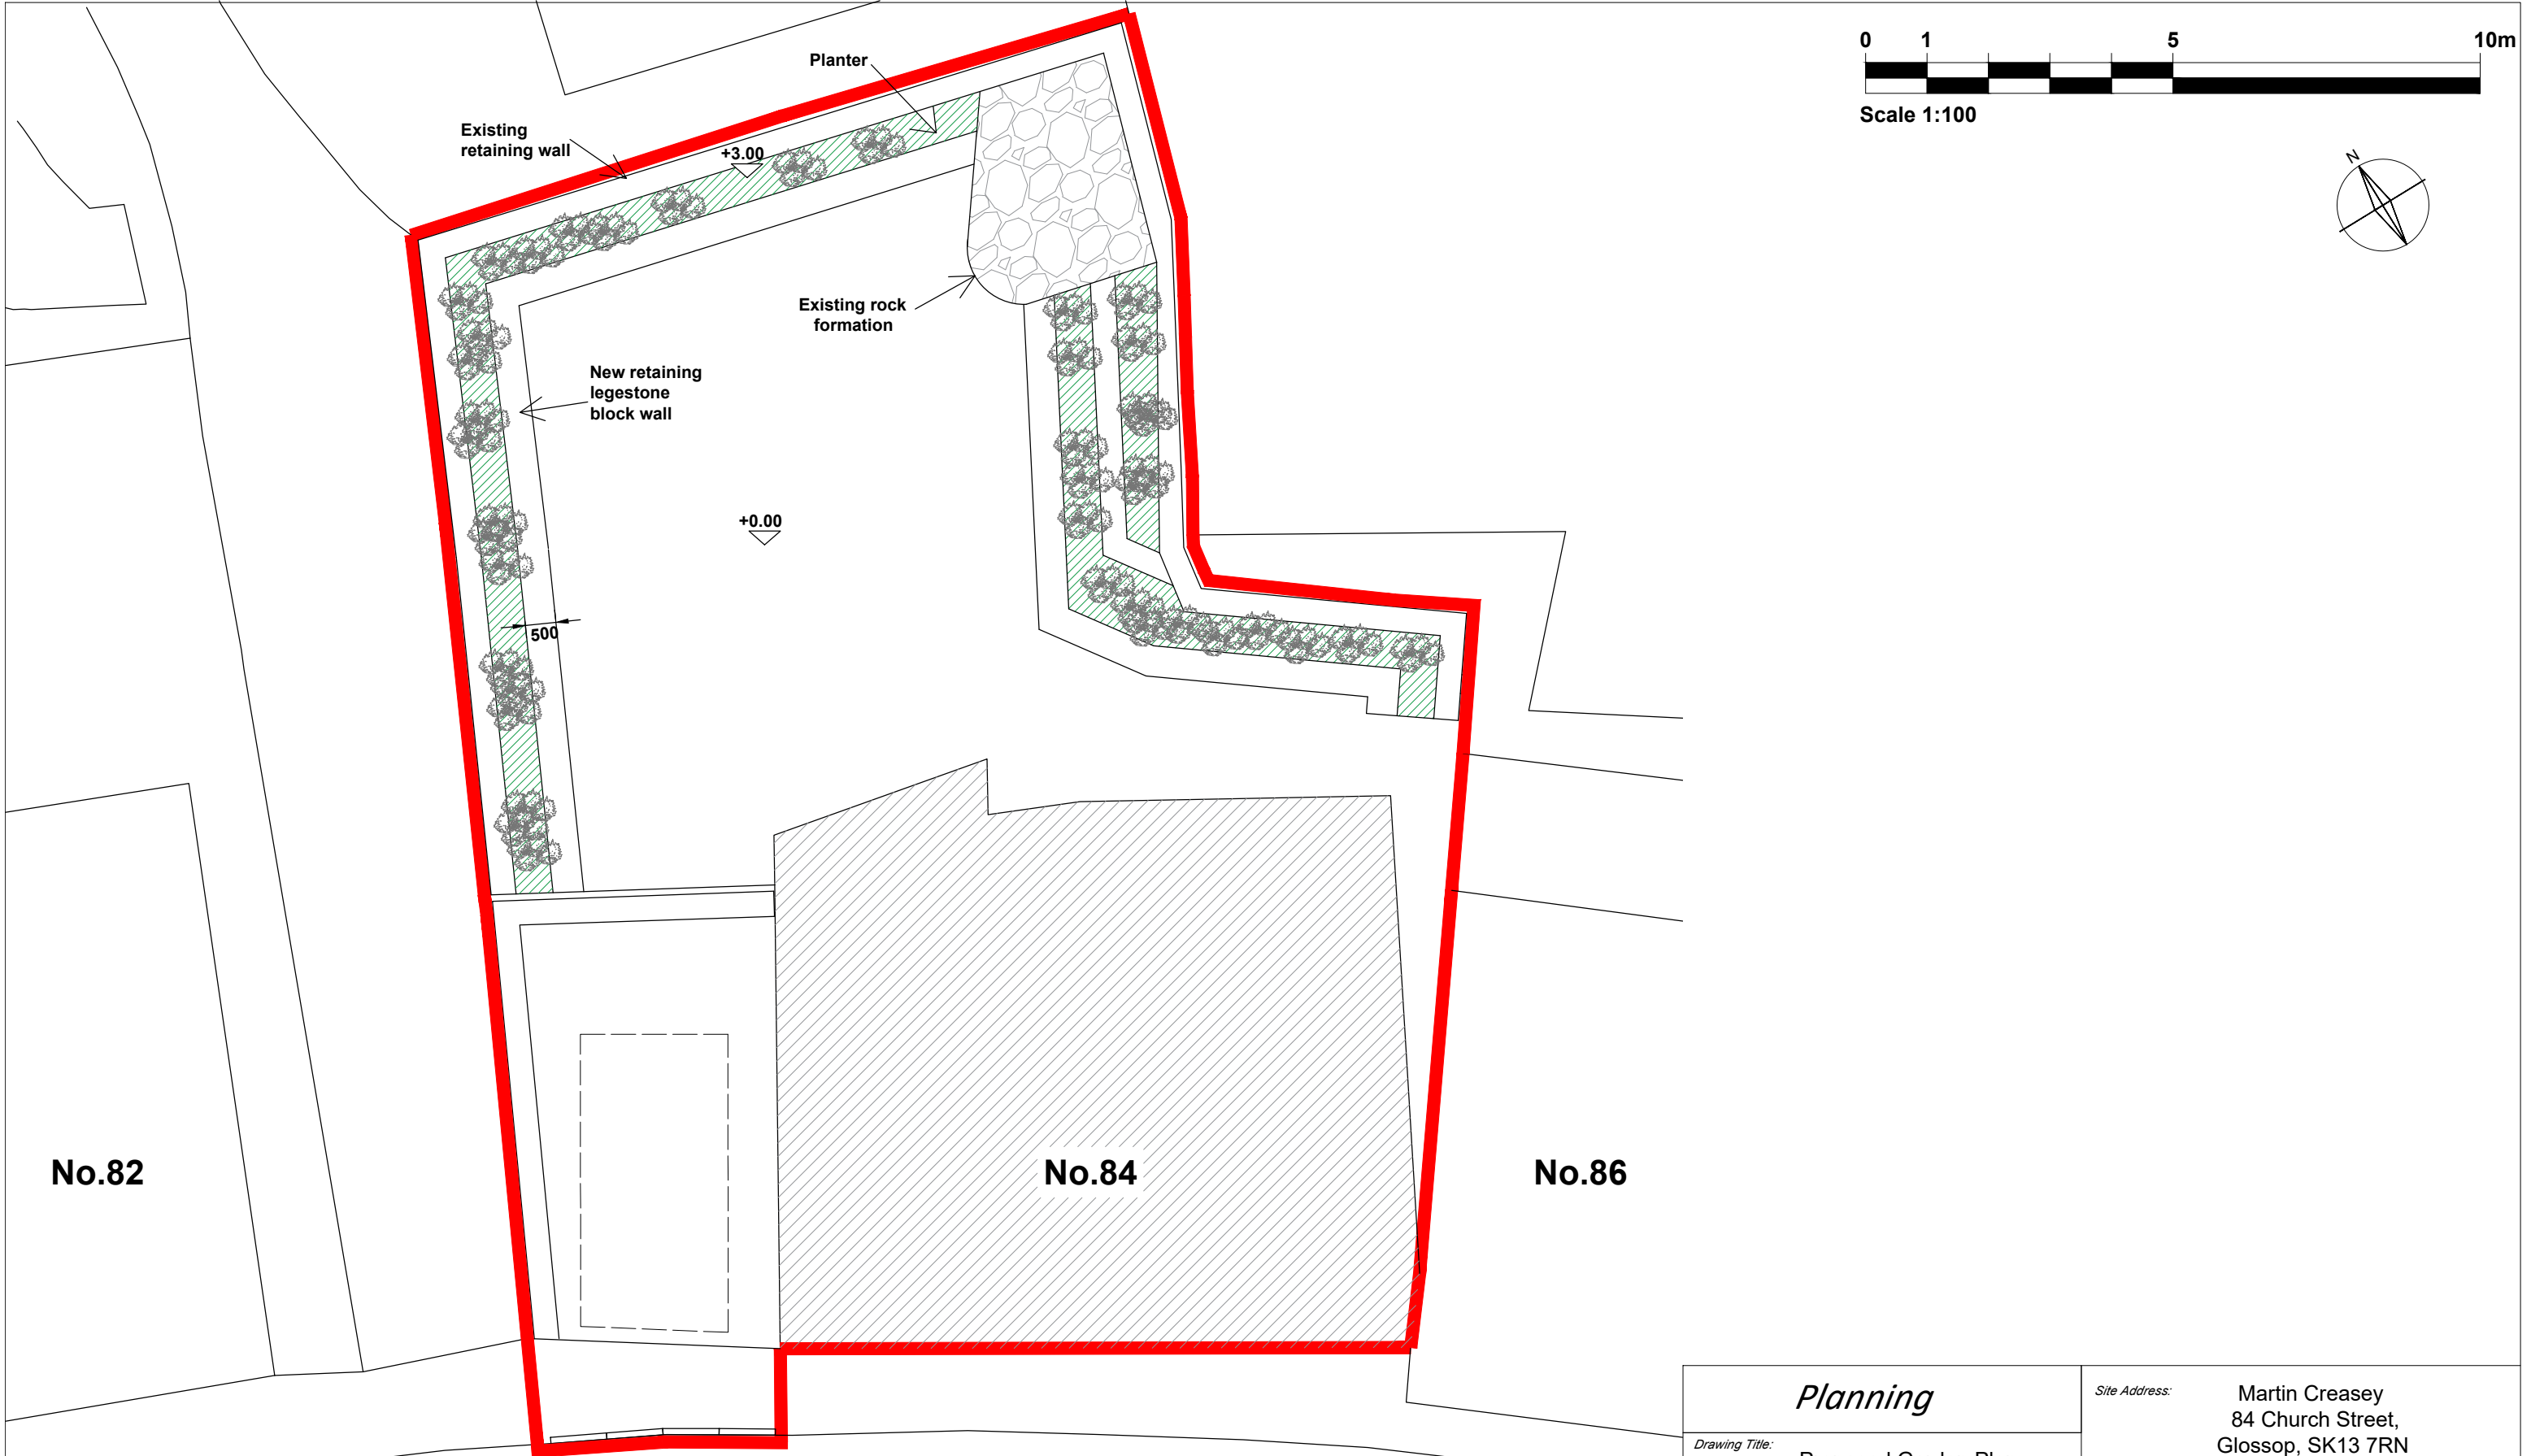


No.82

No.84

No.86

Planning

Drawing Title: Proposed Garden Plan

Site Address: Martin Creasey
84 Church Street,
Glossop, SK13 7RN



www.planning-by-design.co.uk
rosalind@planning-by-design.co.uk T: 07930866598

Project & Drawing Number:
24.84CS.P03

Rev	Date	Description	Drn By
-	-	-	-
-	-	-	-
-	-	-	-

Rev:	Scale:	Sheet size:	Date:
-	1:100	A3	June 24