




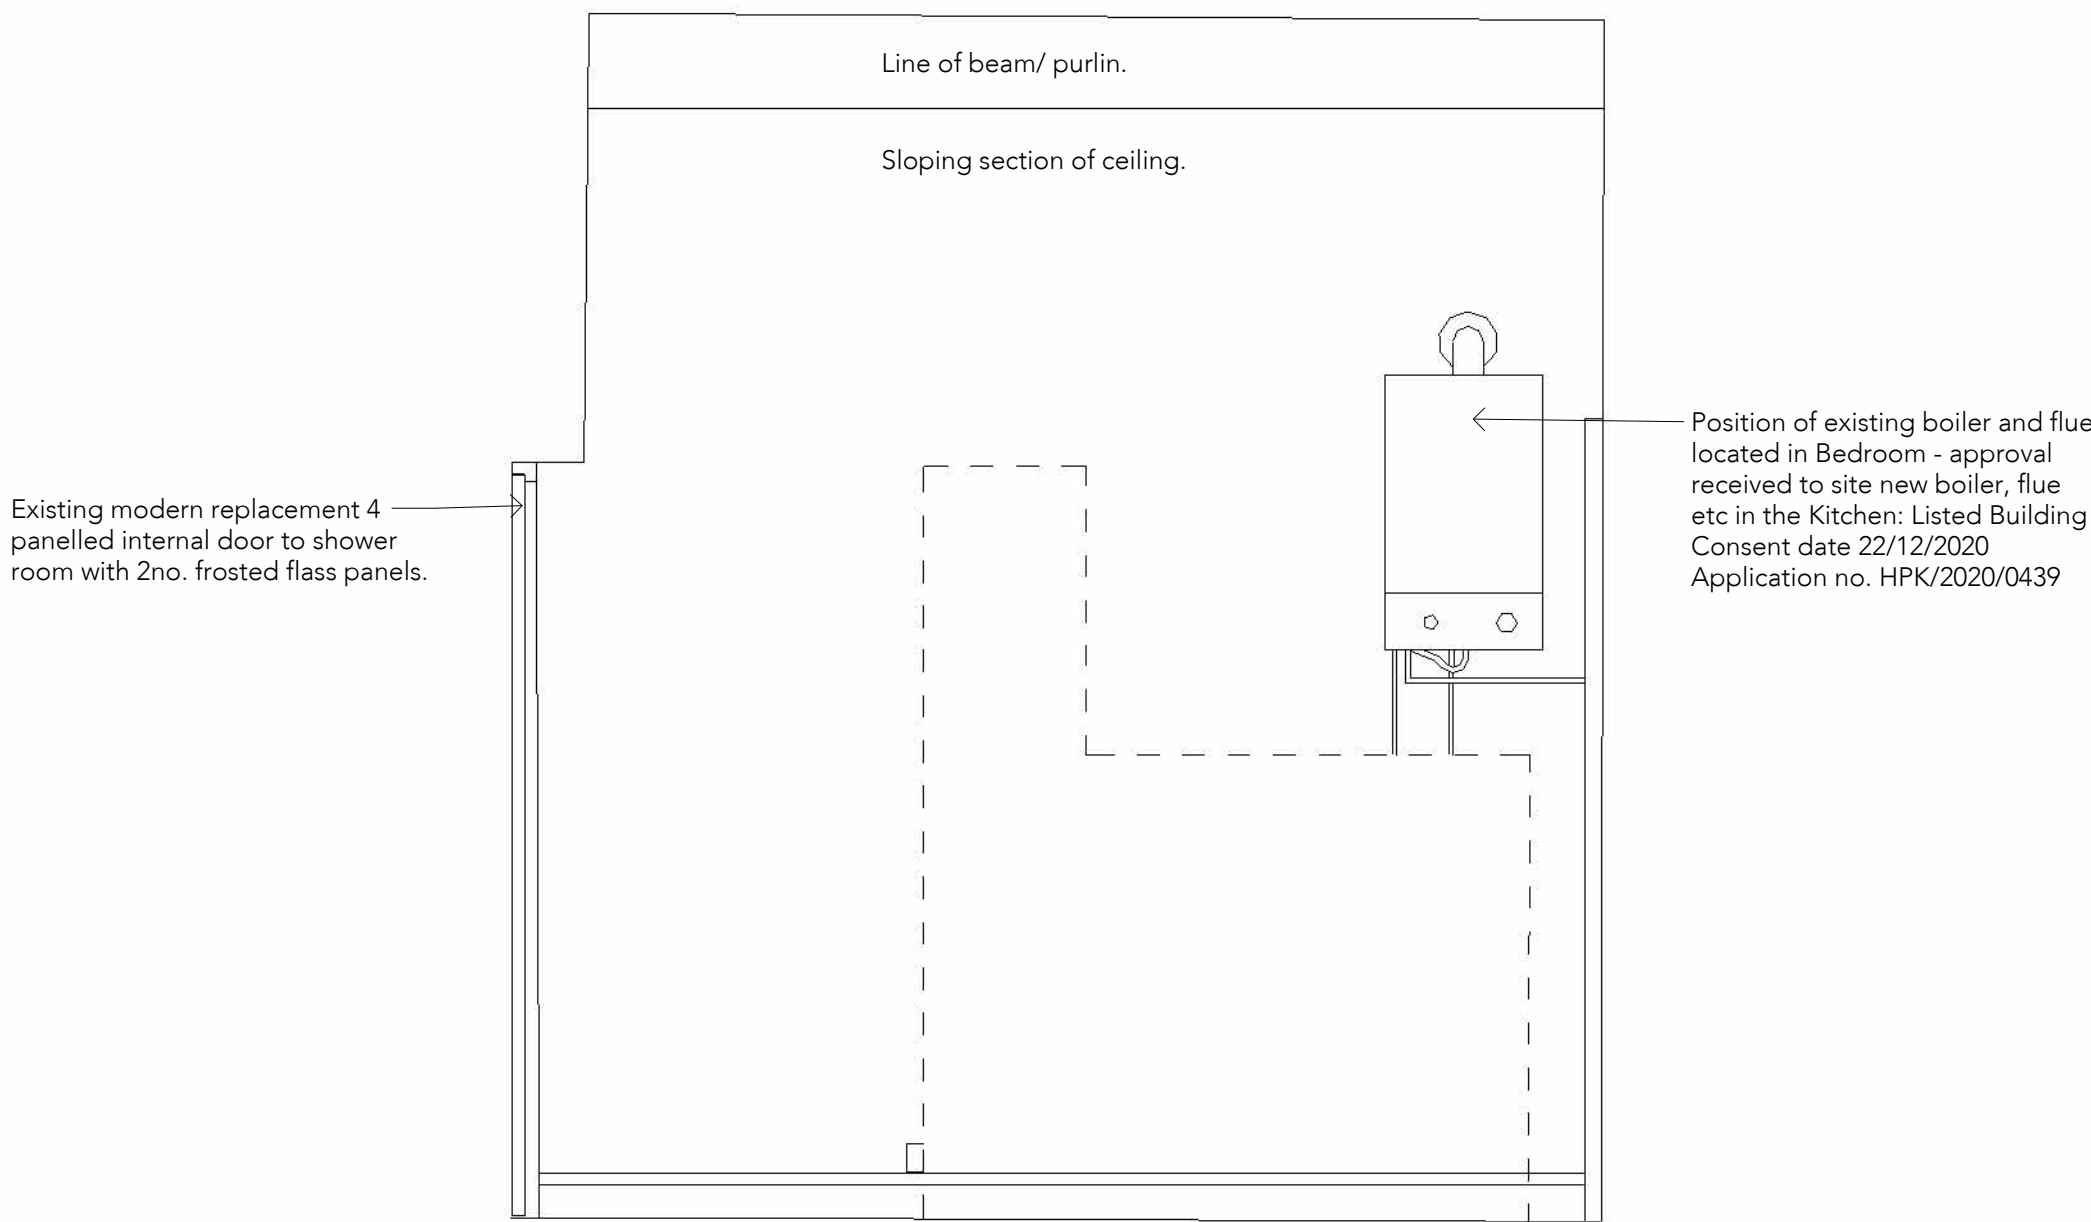


Note:
Drawing portrays design intent for planning purposes only and not for construction.
Scale noted in title block applicable at print size specified.
Dimensions are to be checked on site.
If in doubt please ask.

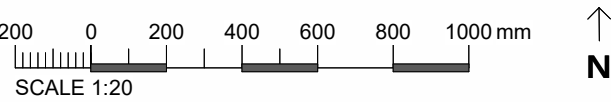


Elevation A
U1-01-A

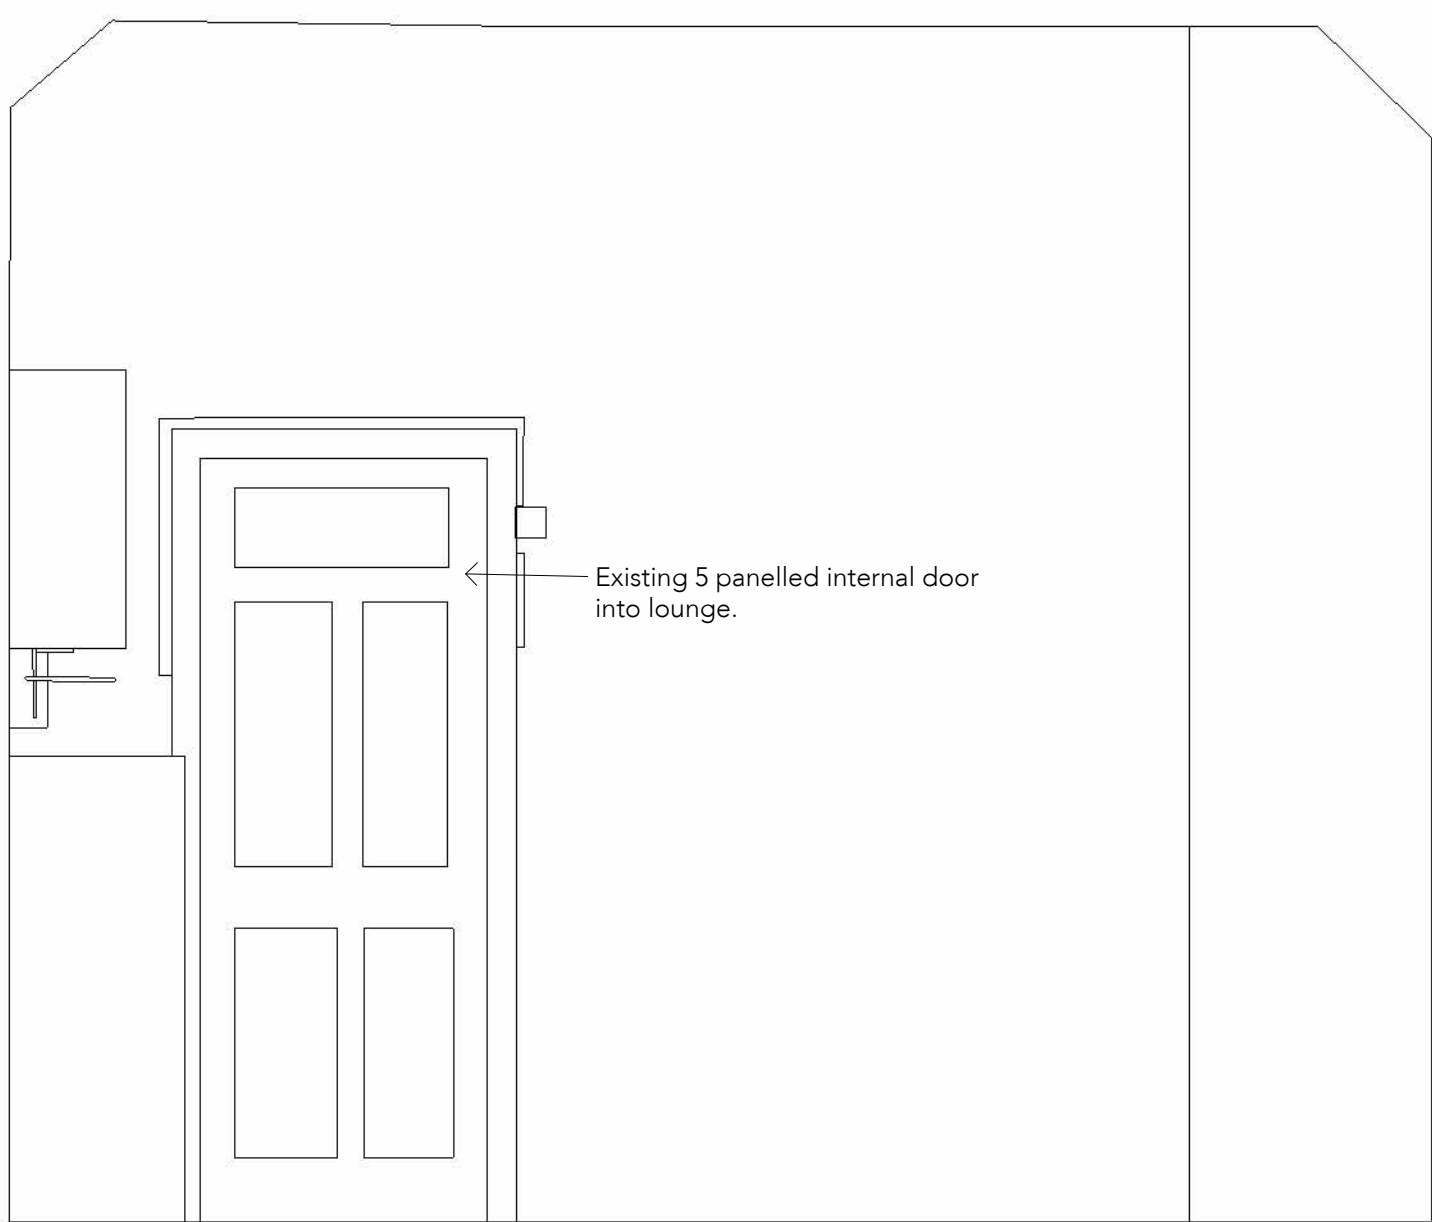


Elevation B
U1-01-B

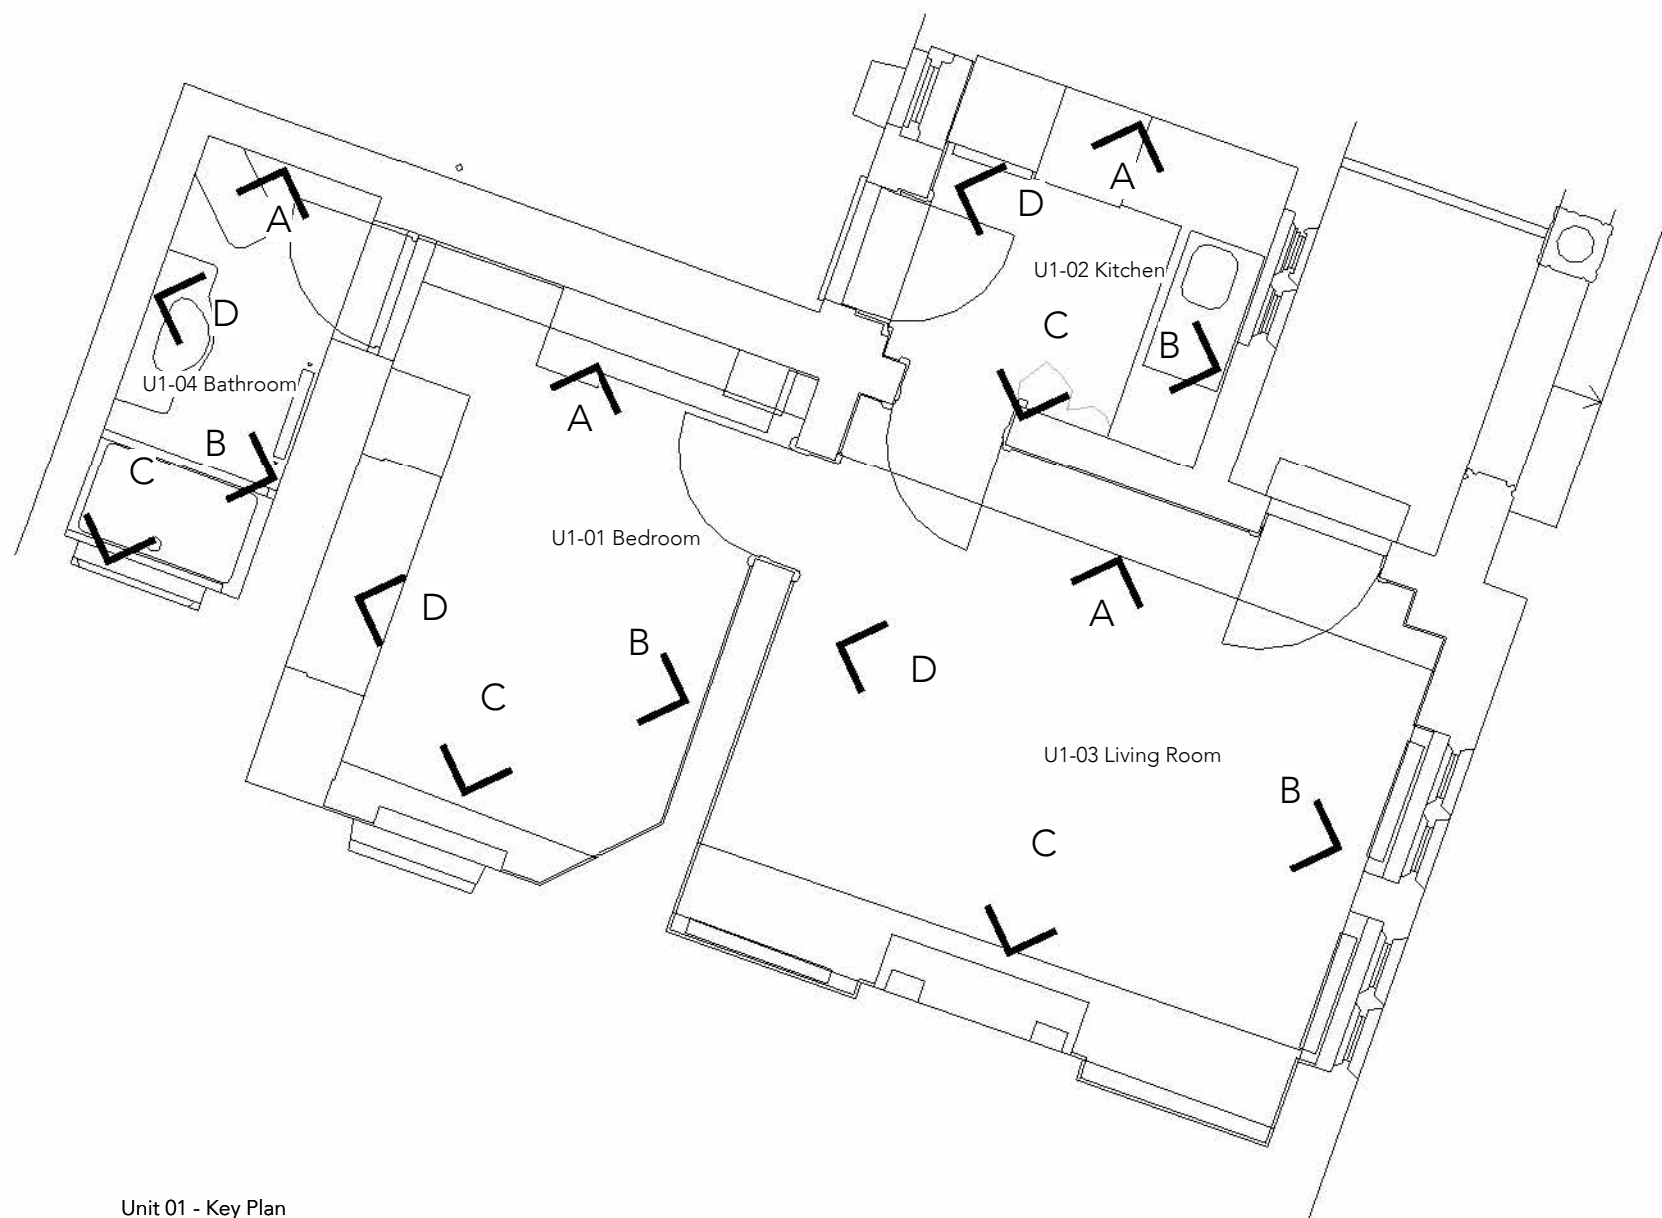

Unit 01 - Key Plan
1:50

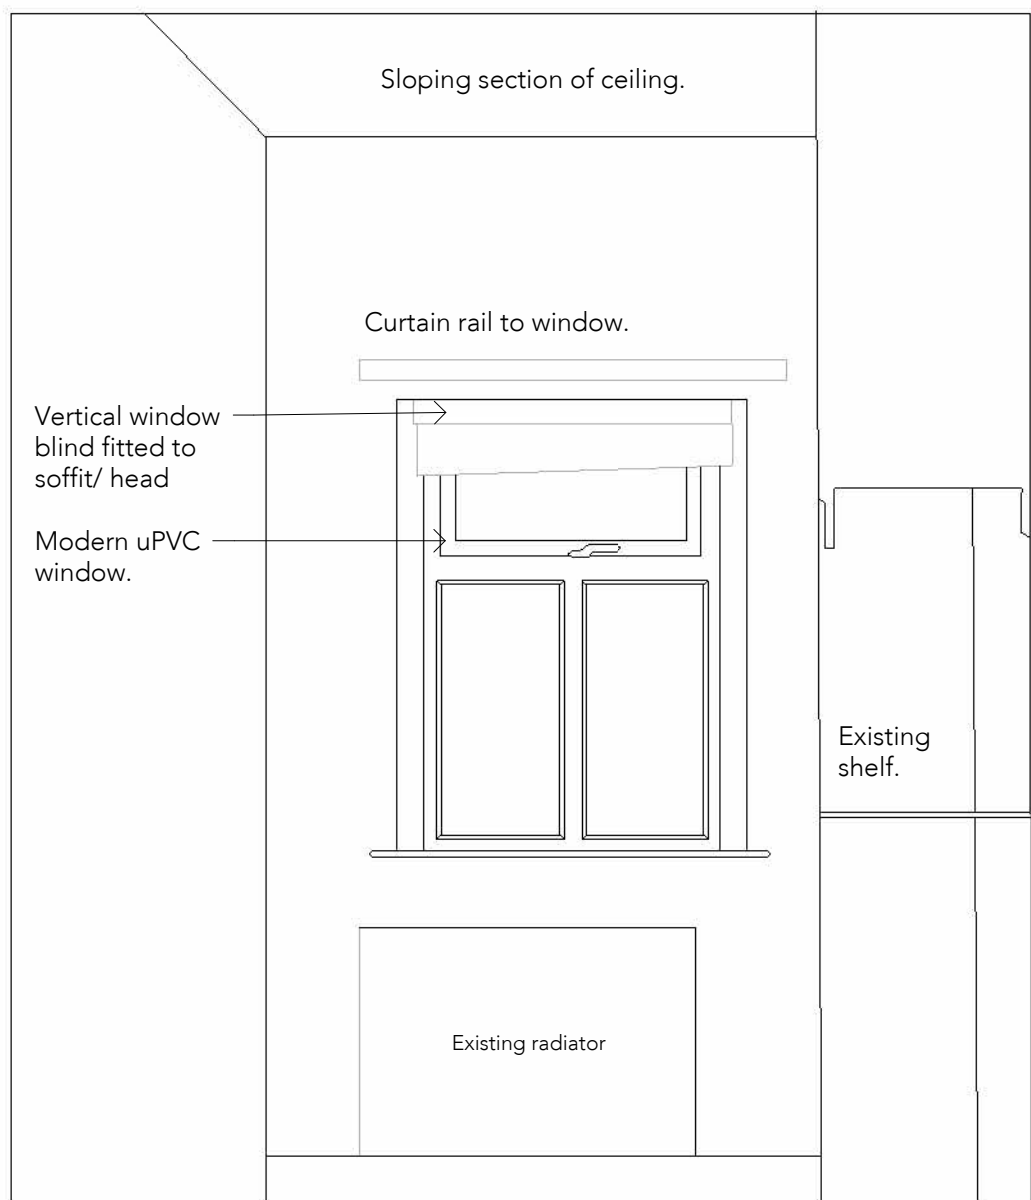

Elevation C
U1-01-C

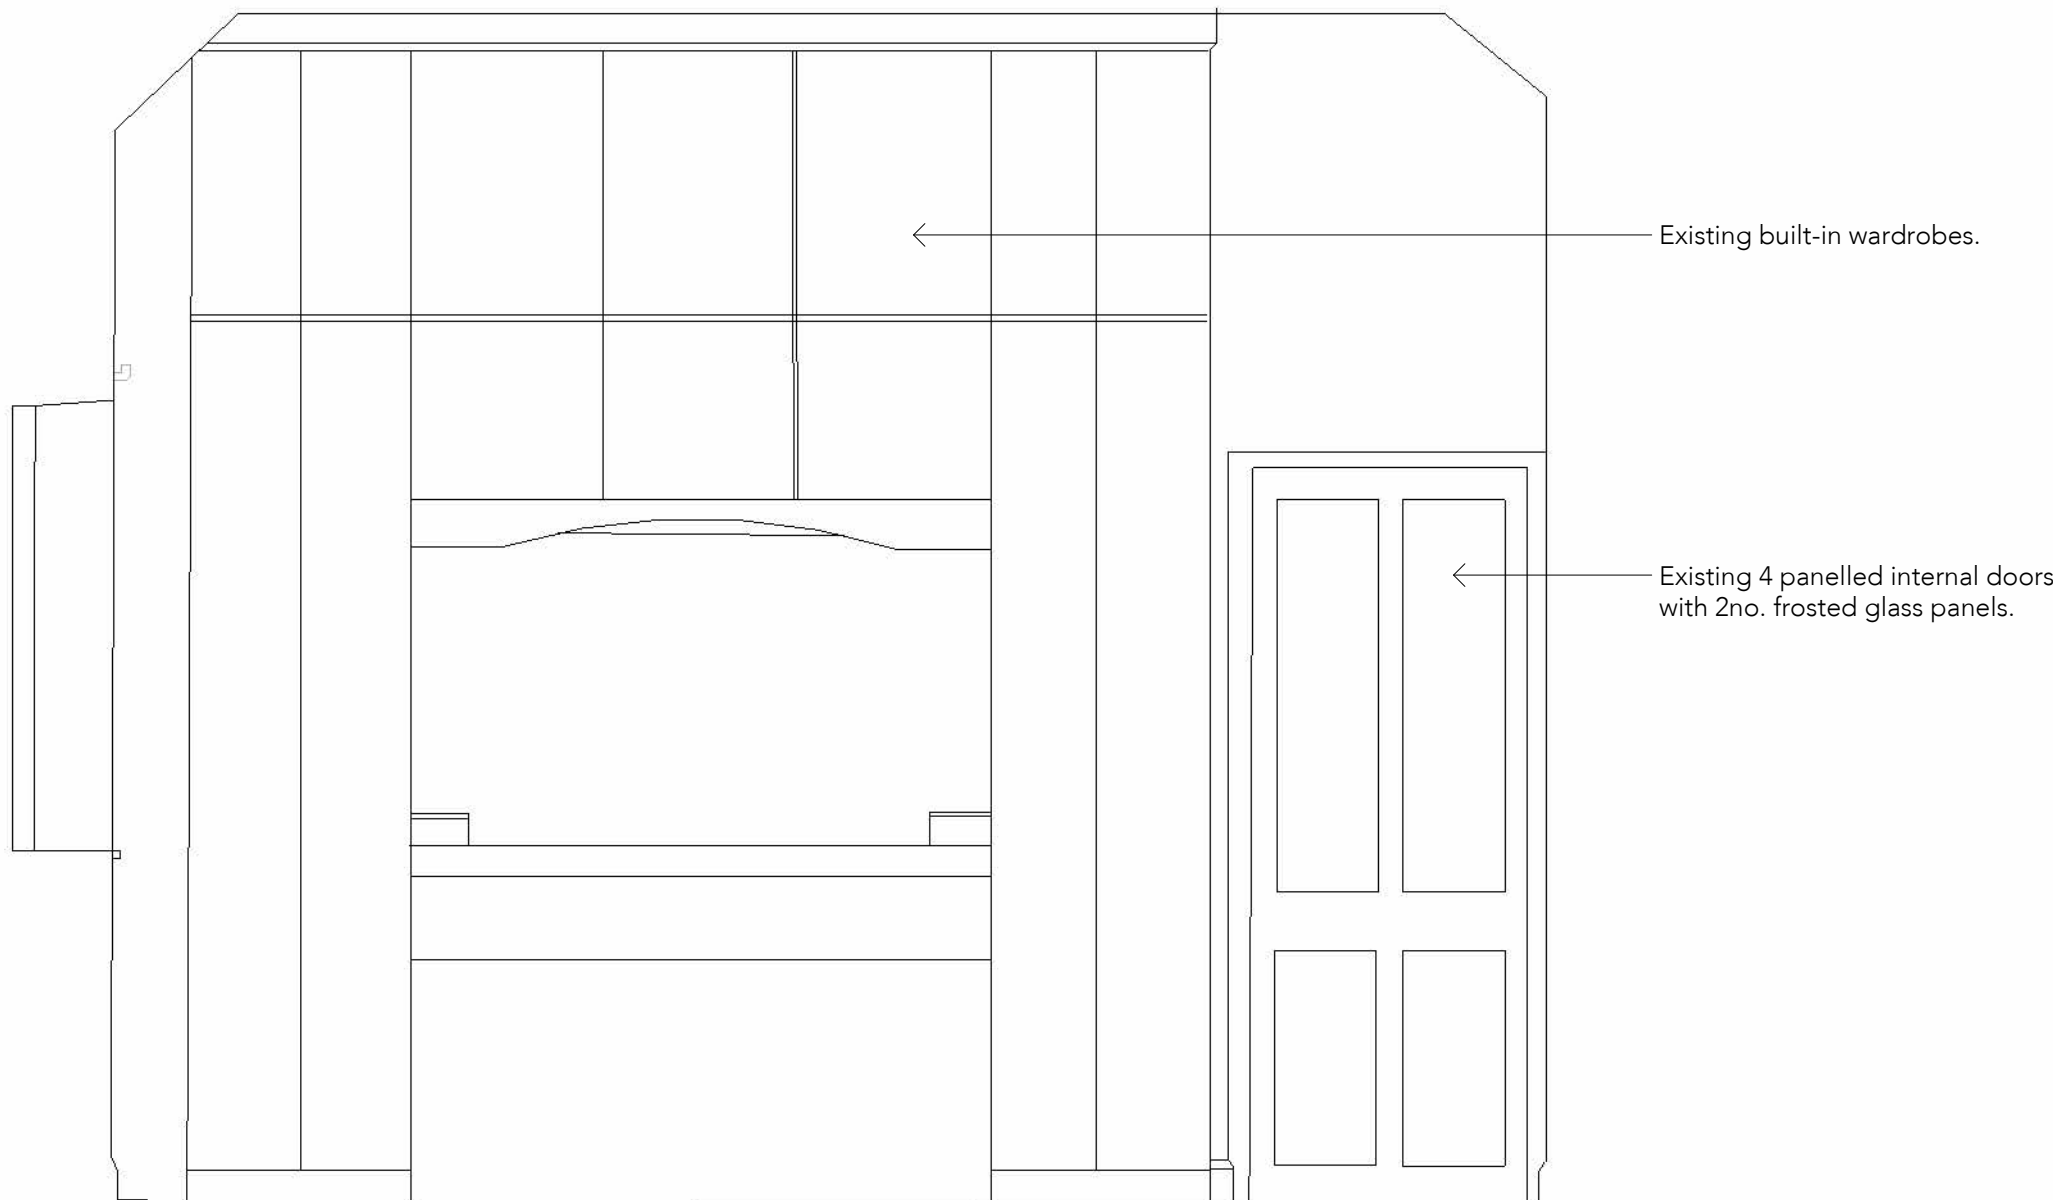

No. 1 Bedroom D
U1-01-D

Existing decorations/ finishes:
Walls - wallpaper painted cream/ off white.
Ceiling - wallpaper painted cream/ off white.
Floor - carpet plain beige.
Stone window/ surround - non breathable paint - white/ off white.
Radiators - white
Window board - none, painted plaster.
Skirtings, architraves, doors and frame - off-white gloss paint.

Notes:
1. This drawing is to be read in conjunction with existing layout drawing no. 01001, and proposed layout drawing no. 05010 .
2. Assumed fittings, fixtures and joinery behind obstructed data.

P03	Aug 2024	LB	'Do Not Scale' Omitted
P02	Aug 2024	LB	Submitted
P01	July 2024	LB	For Approval

Rev	Date	Intls	Details
-----	------	-------	---------

© The moral rights of the author are hereby asserted.
This drawing and design is the sole property of Buttress Ltd and must not be reproduced without permission.
Buttress Ltd is Registered in England and Wales: 536373

Buttress

Manchester
41 Bengal Street
Manchester
M4 6AF
0161 236 3303
www.buttress.net

Leeds
Clockwise, Yorkshire House
Greek Street, Leeds
LS1 5SH
0113 539 7965

Certified

Corporation

Project Title Inghams Almshouse
Client Edward Mayes Trust
Location New Mills

Drawing ref Unit 1 - Existing Internal Room Elevations - Bedroom

Date 13/08/2024 14:02:55 **Scale** As indicated

Checker LB **Size** A1

Job No: 9848 **Status** S3 Suitable for Review and Comments

Project	Origin	Volume	Level	Type	Role	Number	Rev
INGHM-BUT-XX-XX-DR-A-02010-P03							

Unit 1 - Existing Internal Room Elevations - Bedroom

1:20