




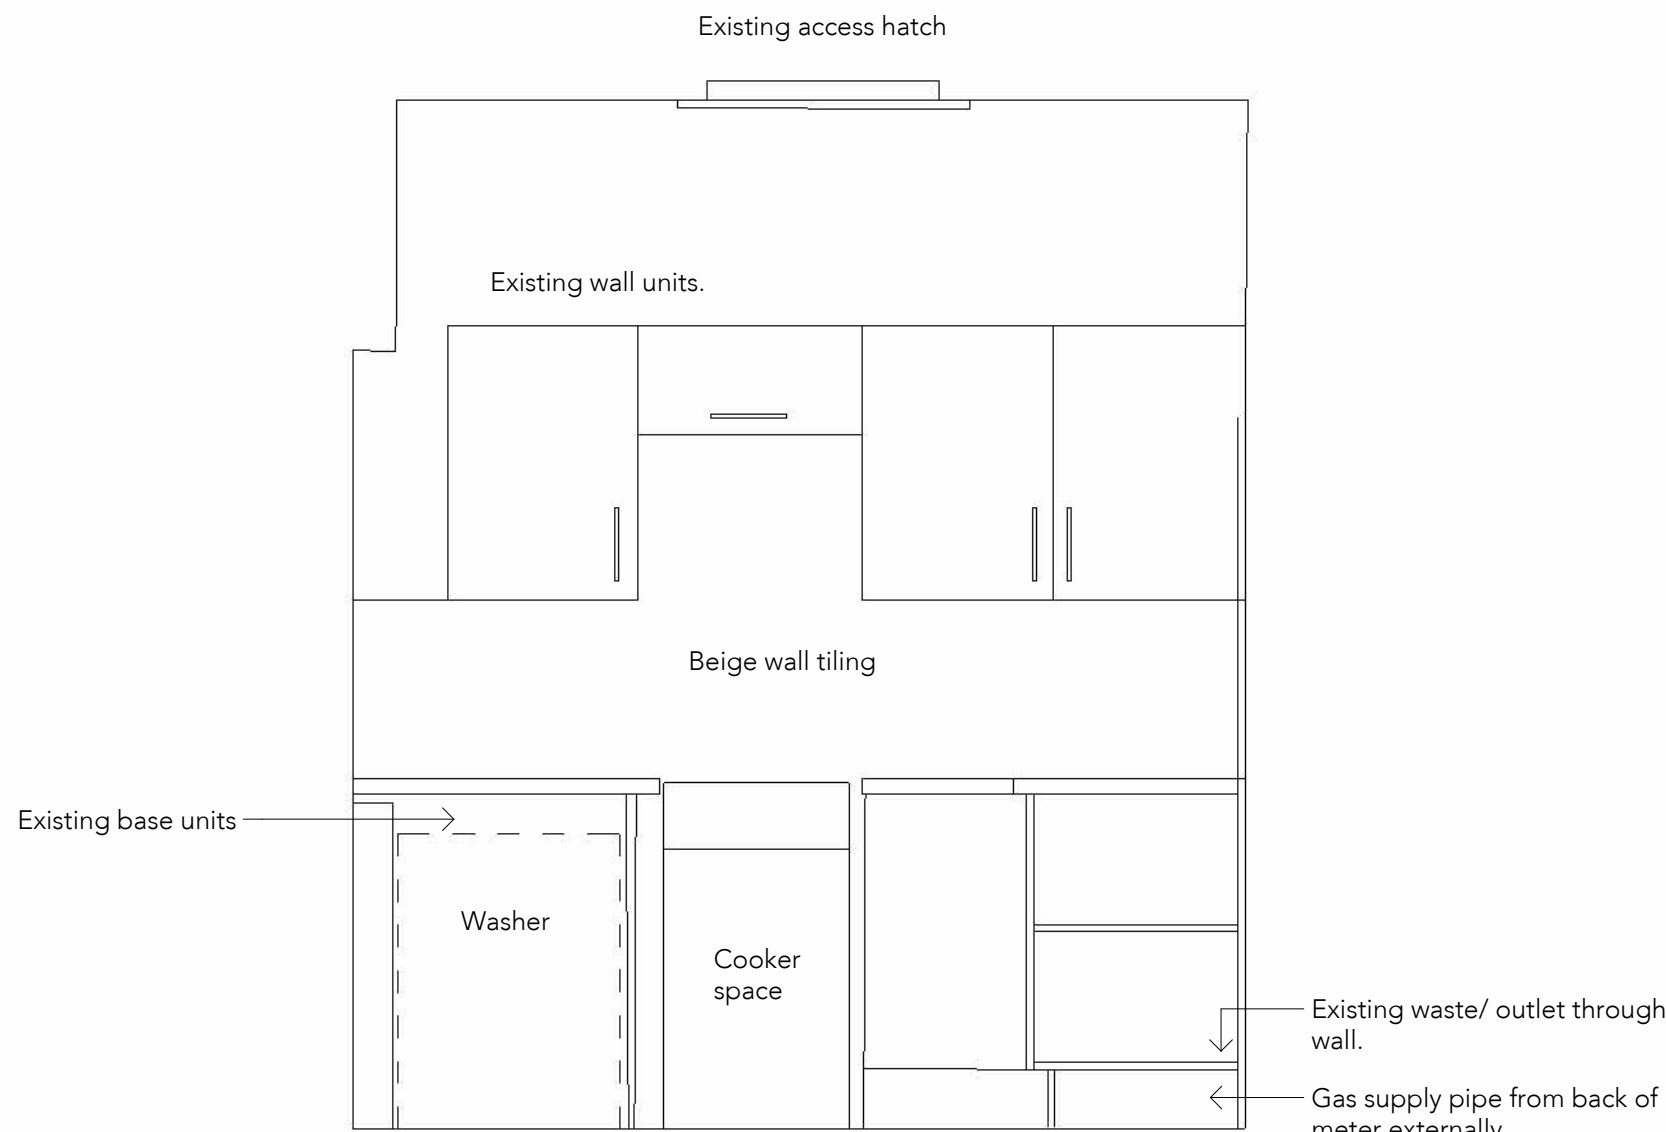


Note:
Drawing portrays design intent for planning purposes only and not for construction.
Scale noted in title block applicable at print size specified.
Dimensions are to be checked on site.
If in doubt please ask.

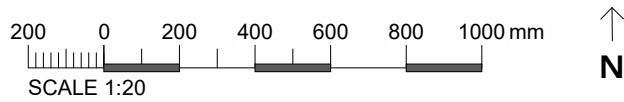


No.3 Kitchen A
U3-02-A

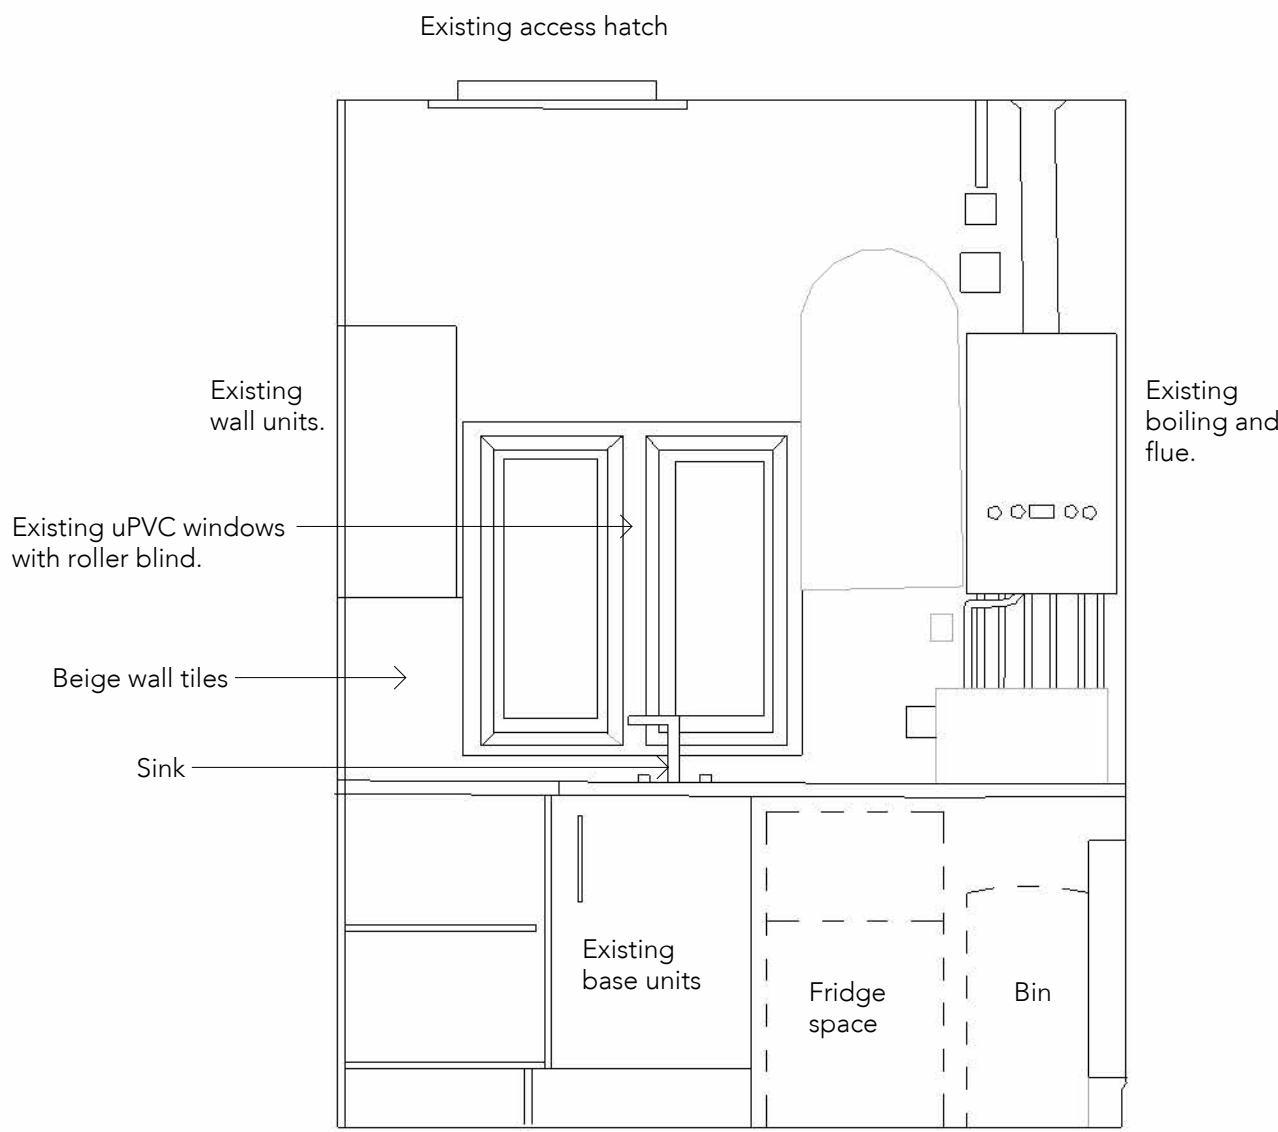


No.3 Kitchen B
U3-02-B

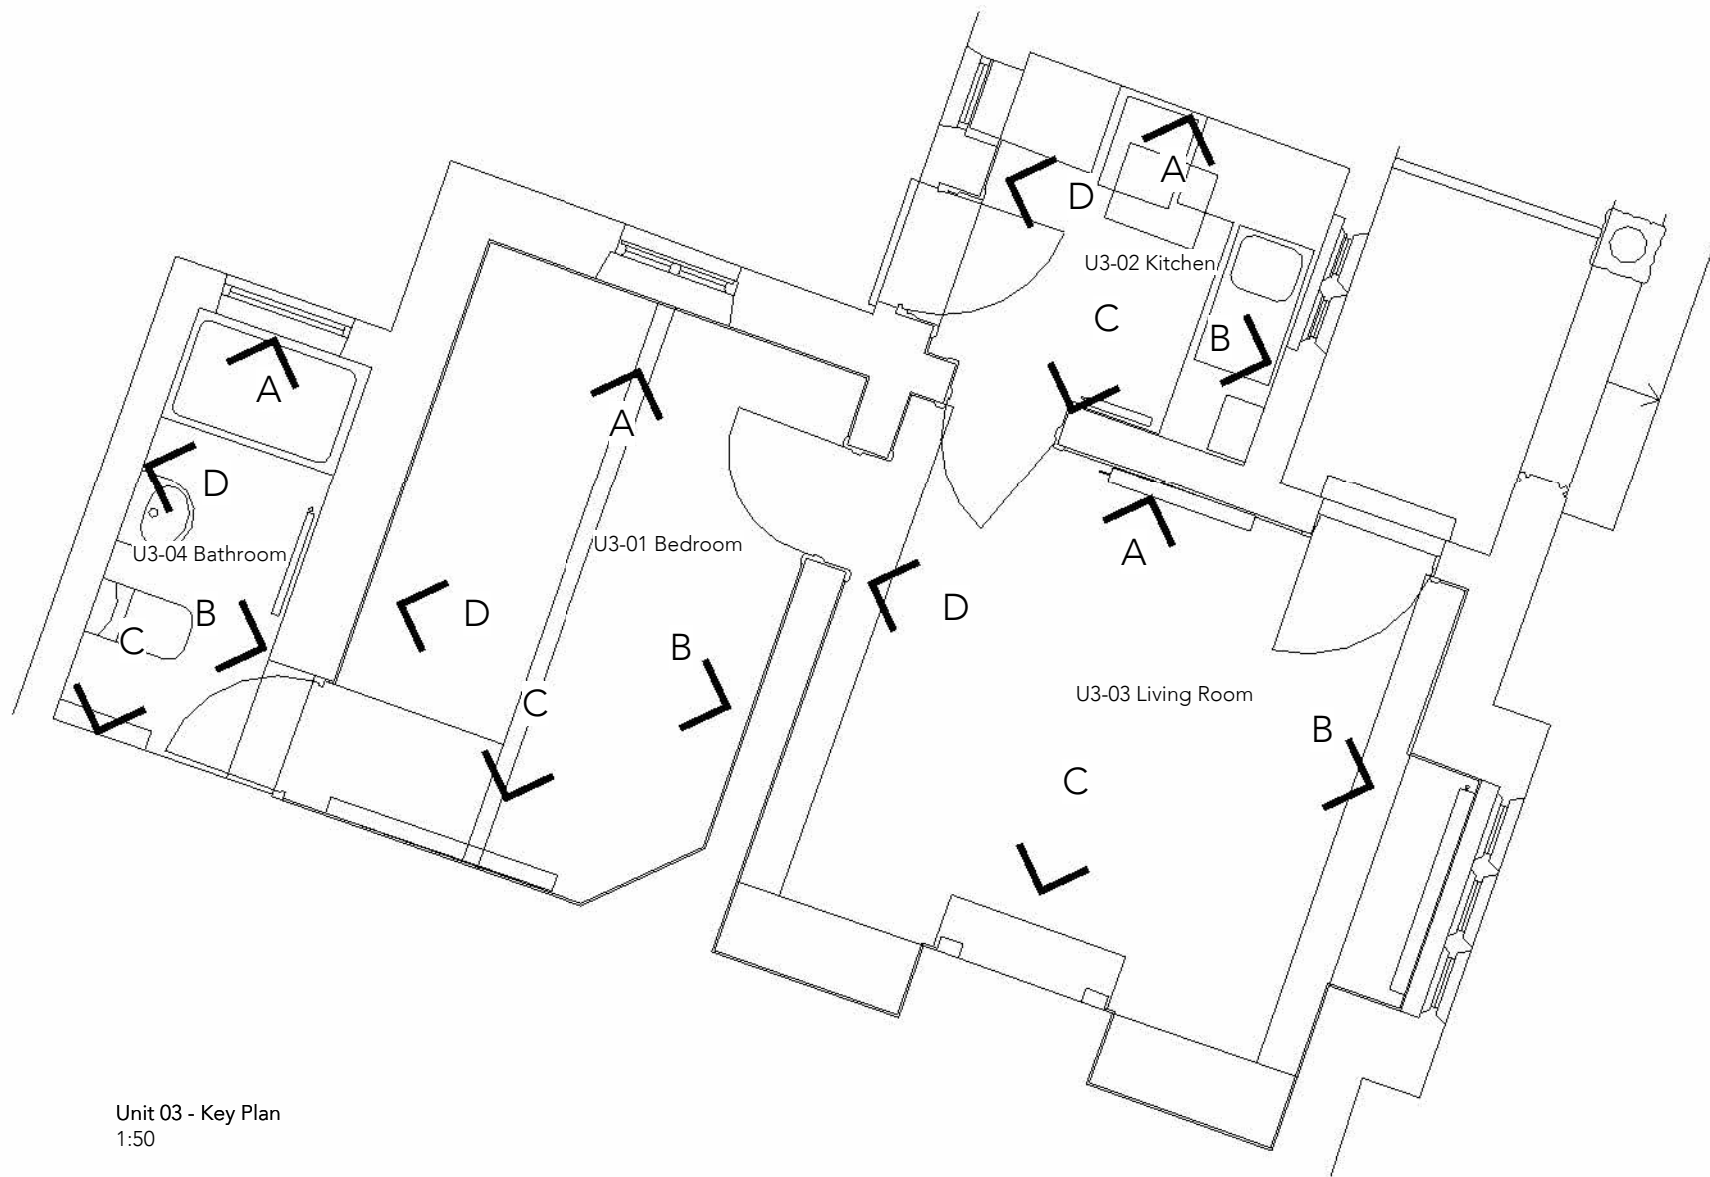

Unit 03 - Key Plan
1:50

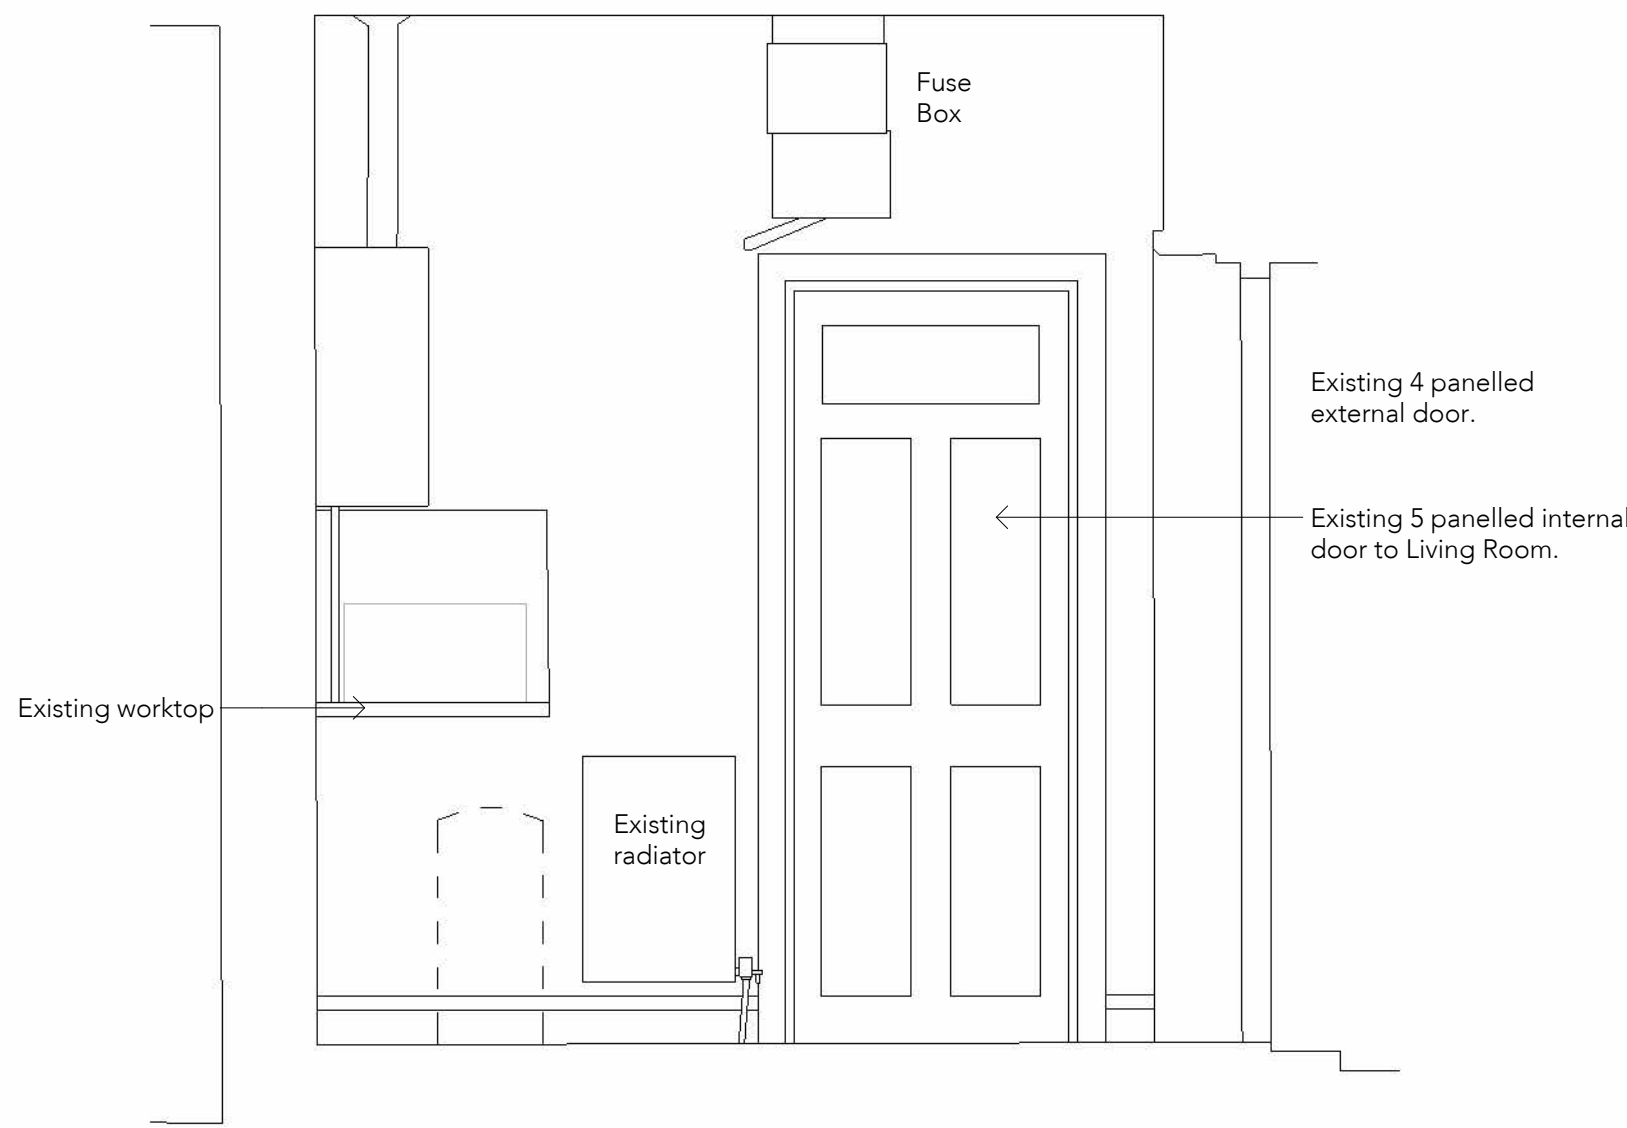

No.3 Kitchen C
U3-02-C

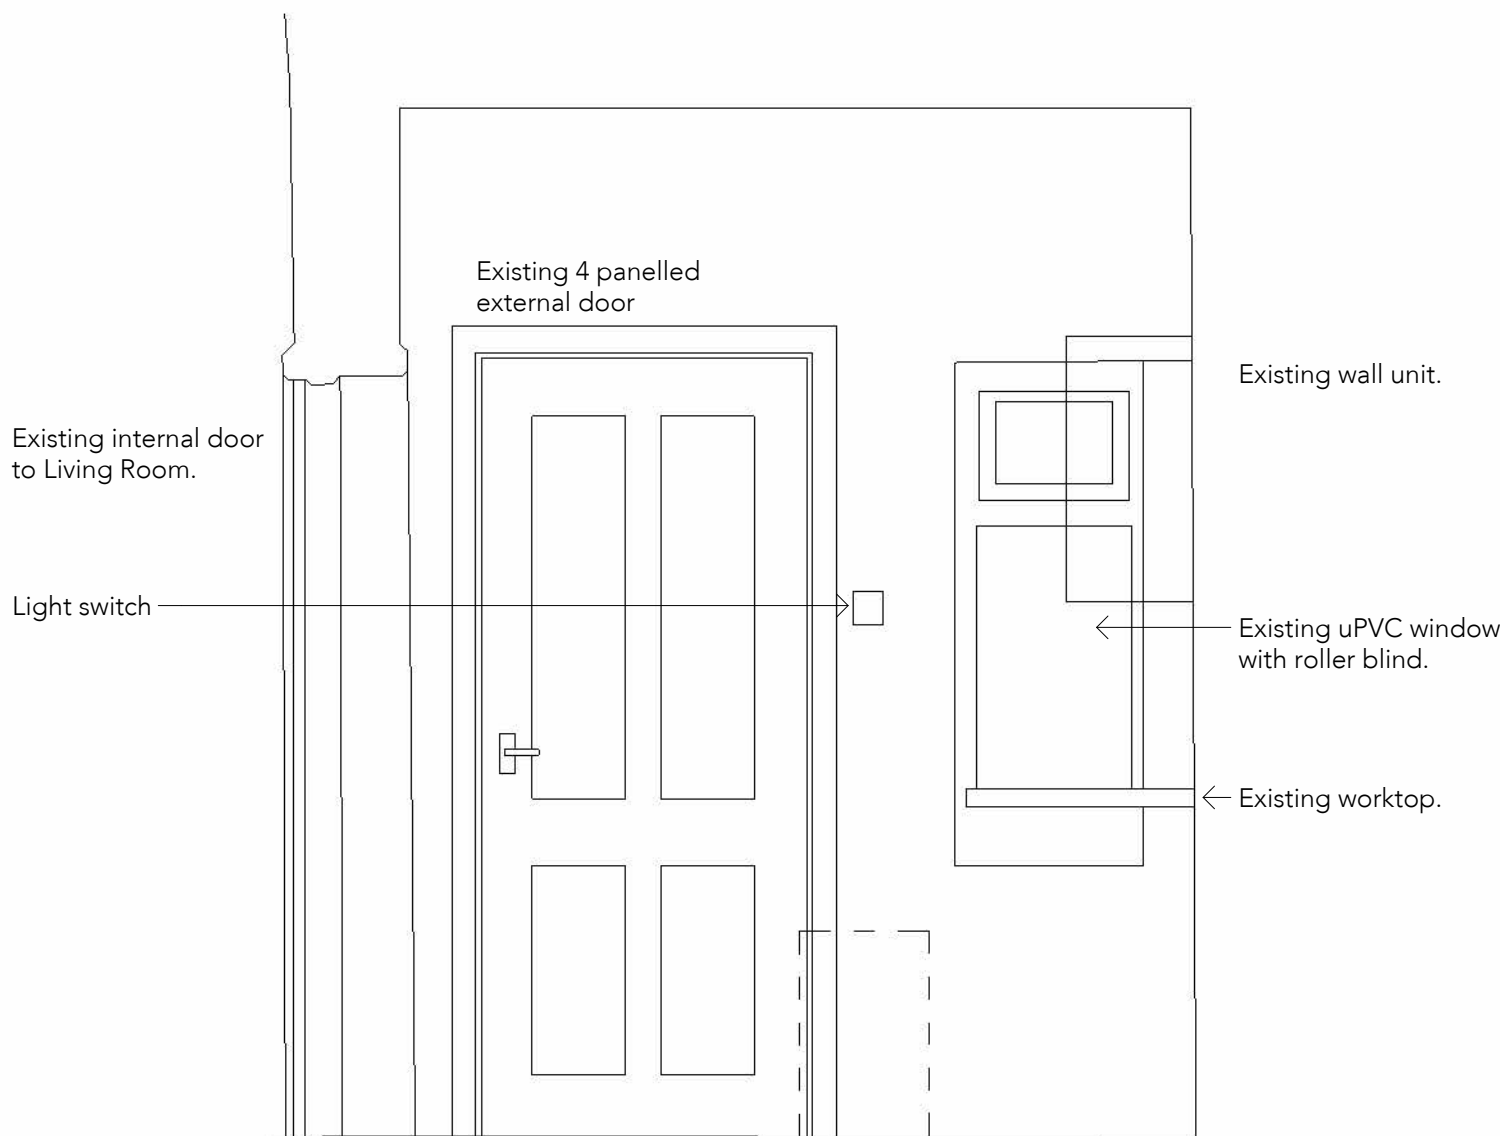

No.3 Kitchen D
U3-02-D

Notes:
1. This drawing is to be read in conjunction with existing layout drawing no. 01001, and proposed layout drawing no. 05015.
2. Assumed fittings, fixtures and joinery behind obstructed data.

P03 Aug 2024 LB 'Do Not Scale' Omitted
P02 Aug 2024 LB Submitted
P01 July 2024 LB For Approval

Rev	Date	Intls	Details
© The moral rights of the author are hereby asserted.			
This drawing and design is the sole property of Buttress Ltd and must not be reproduced without permission.			
Buttress Ltd is Registered in England and Wales: 536373			

Buttress

Manchester	Leeds	Certified
41 Bengal Street Manchester M4 6AF 0161 236 3303 www.buttress.net	Clockwise, Yorkshire House Greek Street, Leeds LS1 5SH 0113 539 7965	

Project Title Inghams Almshouse
Client Edward Mayes Trust
Location New Mills

Drawing ref Unit 3 - Existing Internal Room Elevation - Kitchen

Date	13/08/2024 14:03:27	Scale	As indicated
Checker	LB	Size	A1
Job No:	9848	Status	S3 Suitable for Review and Comments

Project	Origin	Volume	Level	Type	Role	Number	Rev
INGHM-BUT-XX-XX-DR-A-02015-P03							

Unit 3 - Existing Internal Room Elevations - Kitchen

1:20

Existing decorations/ finishes:
Walls - painted yellow to plaster
Ceiling - painted white gloss.
Floor - tile effect laminate flooring.
Wall tiles - rows of beige tiles to the height of the underside of wall units.
Stone window/ surround - non breathable paint - white/ off white.
Radiators - white
Window board - none, painted plaster.
Skirtings, architraves, doors and frame, ceiling access hatch - painted white gloss, and black gloss externally with white gloss panels.

Note - there is no mechanical extract to this room.