




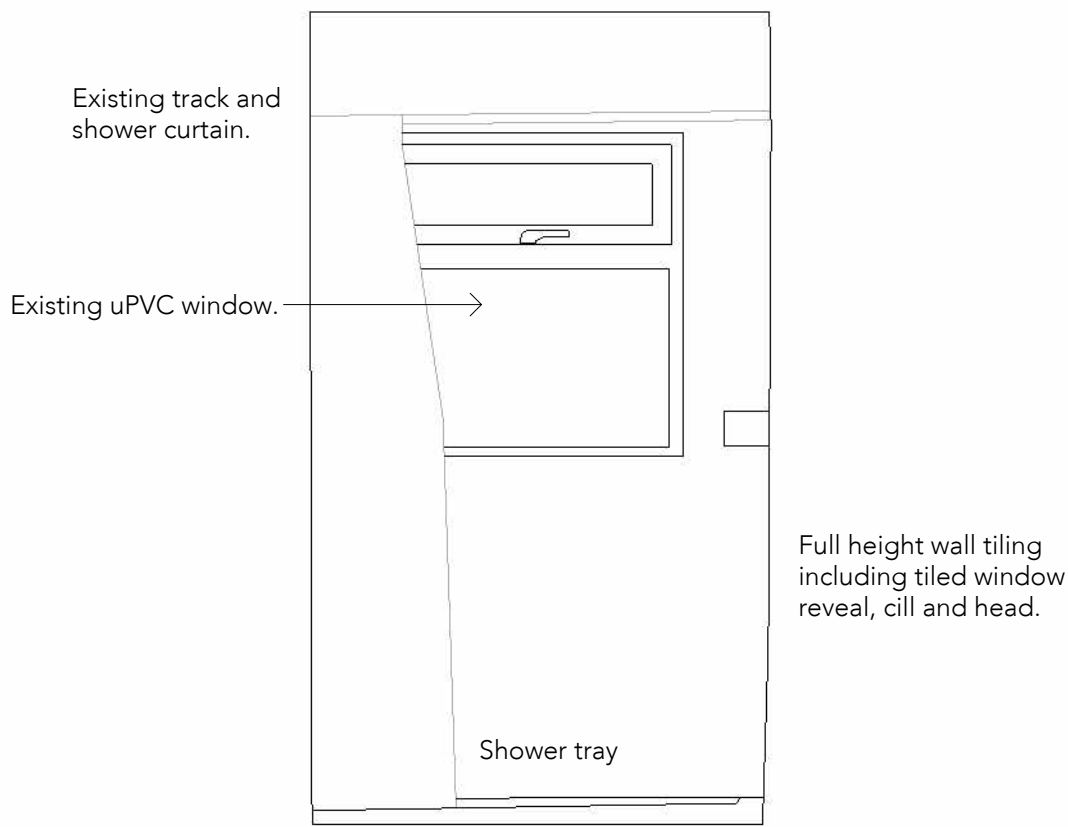


Elevation A
U3-04-A

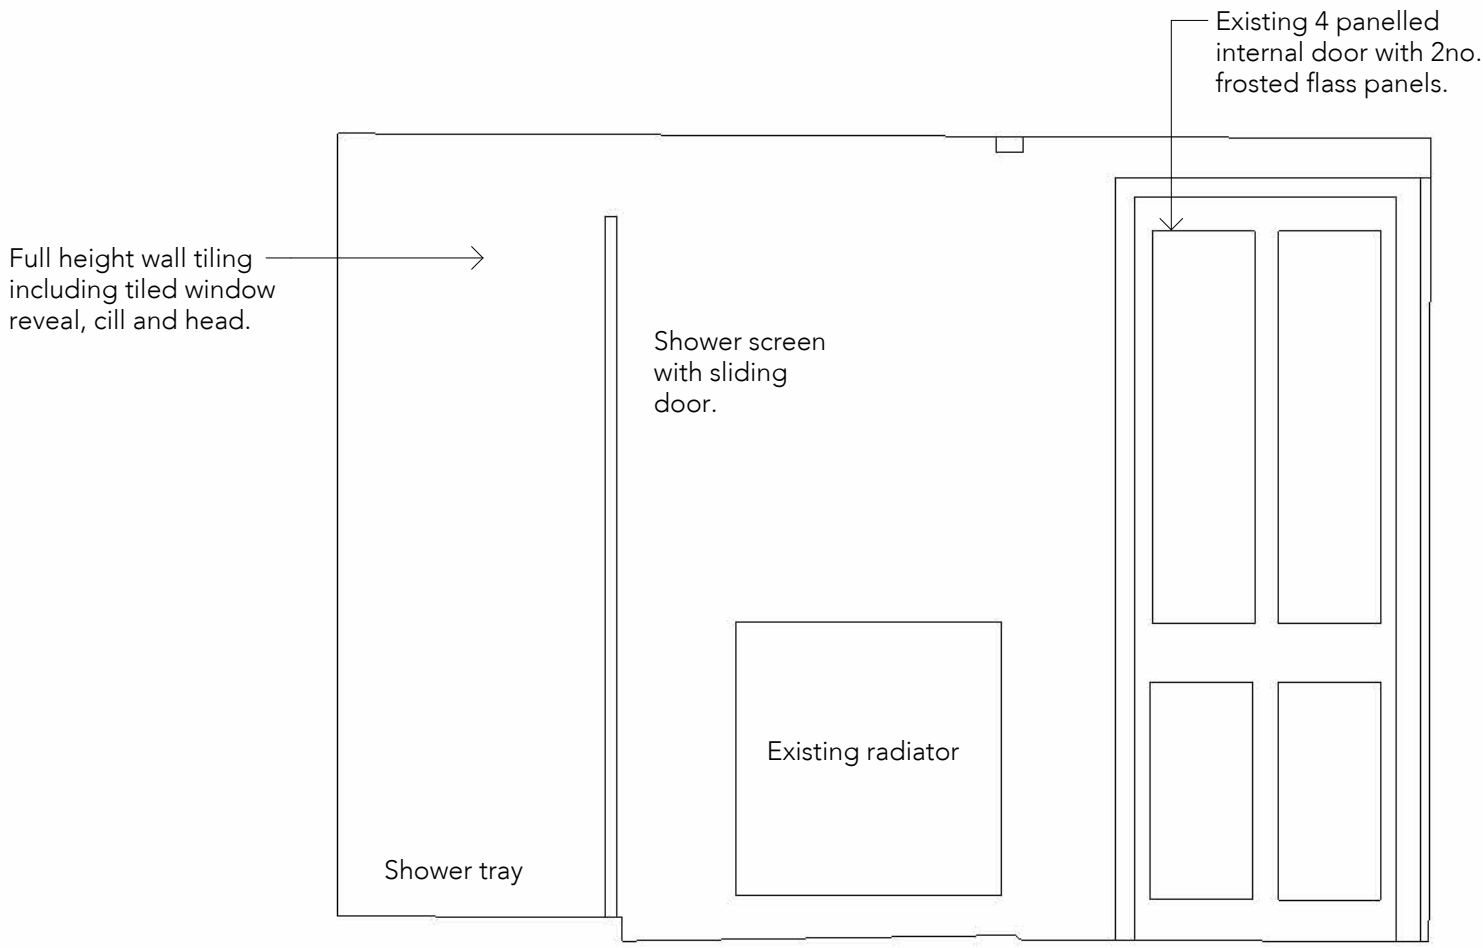

Elevation B
U3-04-B

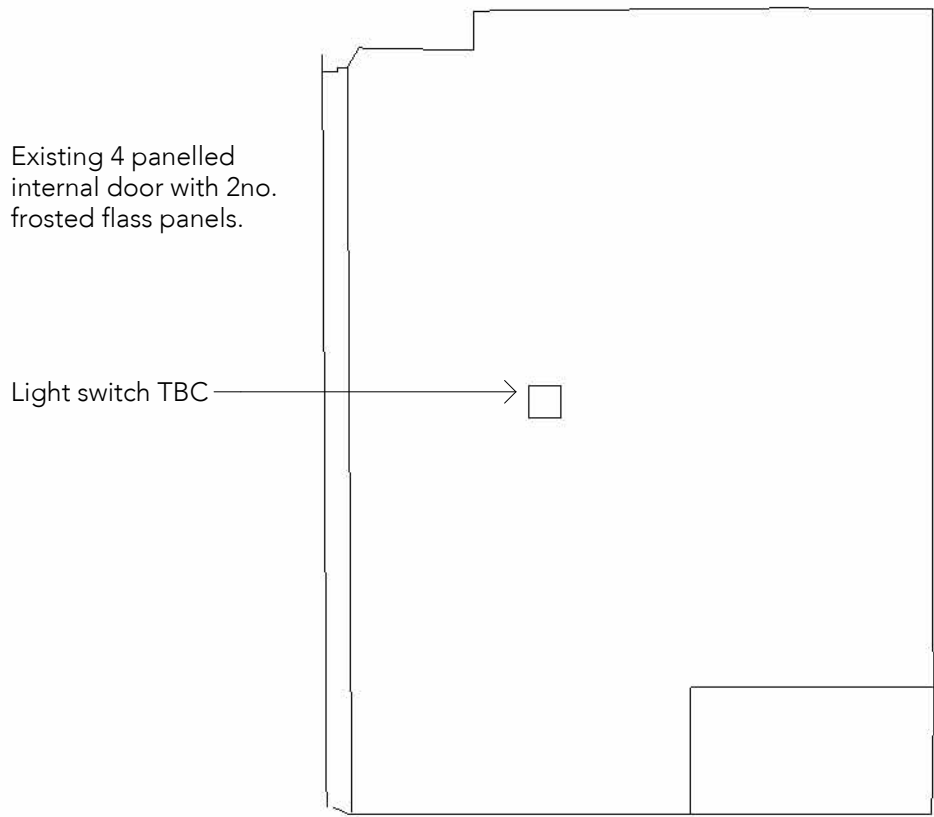


Elevation C
U3-04-C

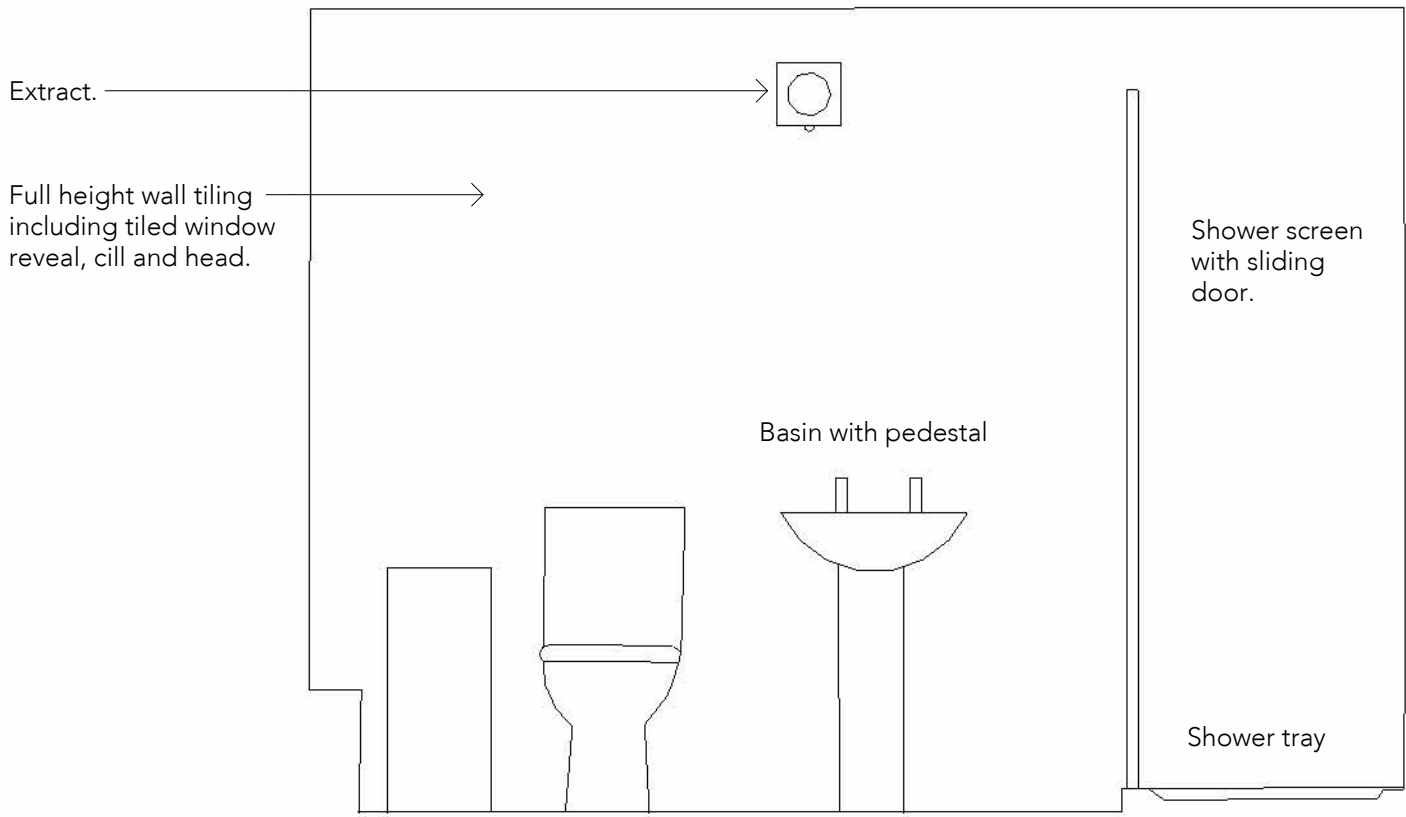

Elevation D
U3-04-D

Existing decorations/ finishes:
Walls - full height beige wall tiling including tiled window reveal, cill and head.
Ceiling - painted
Floor - stone effect vinyl.
Stone window/ surround - non breathable paint - white/ off white.
Radiators - white
Window board - none, painted plaster.
Architraves- painted white gloss
Keep doors and frames

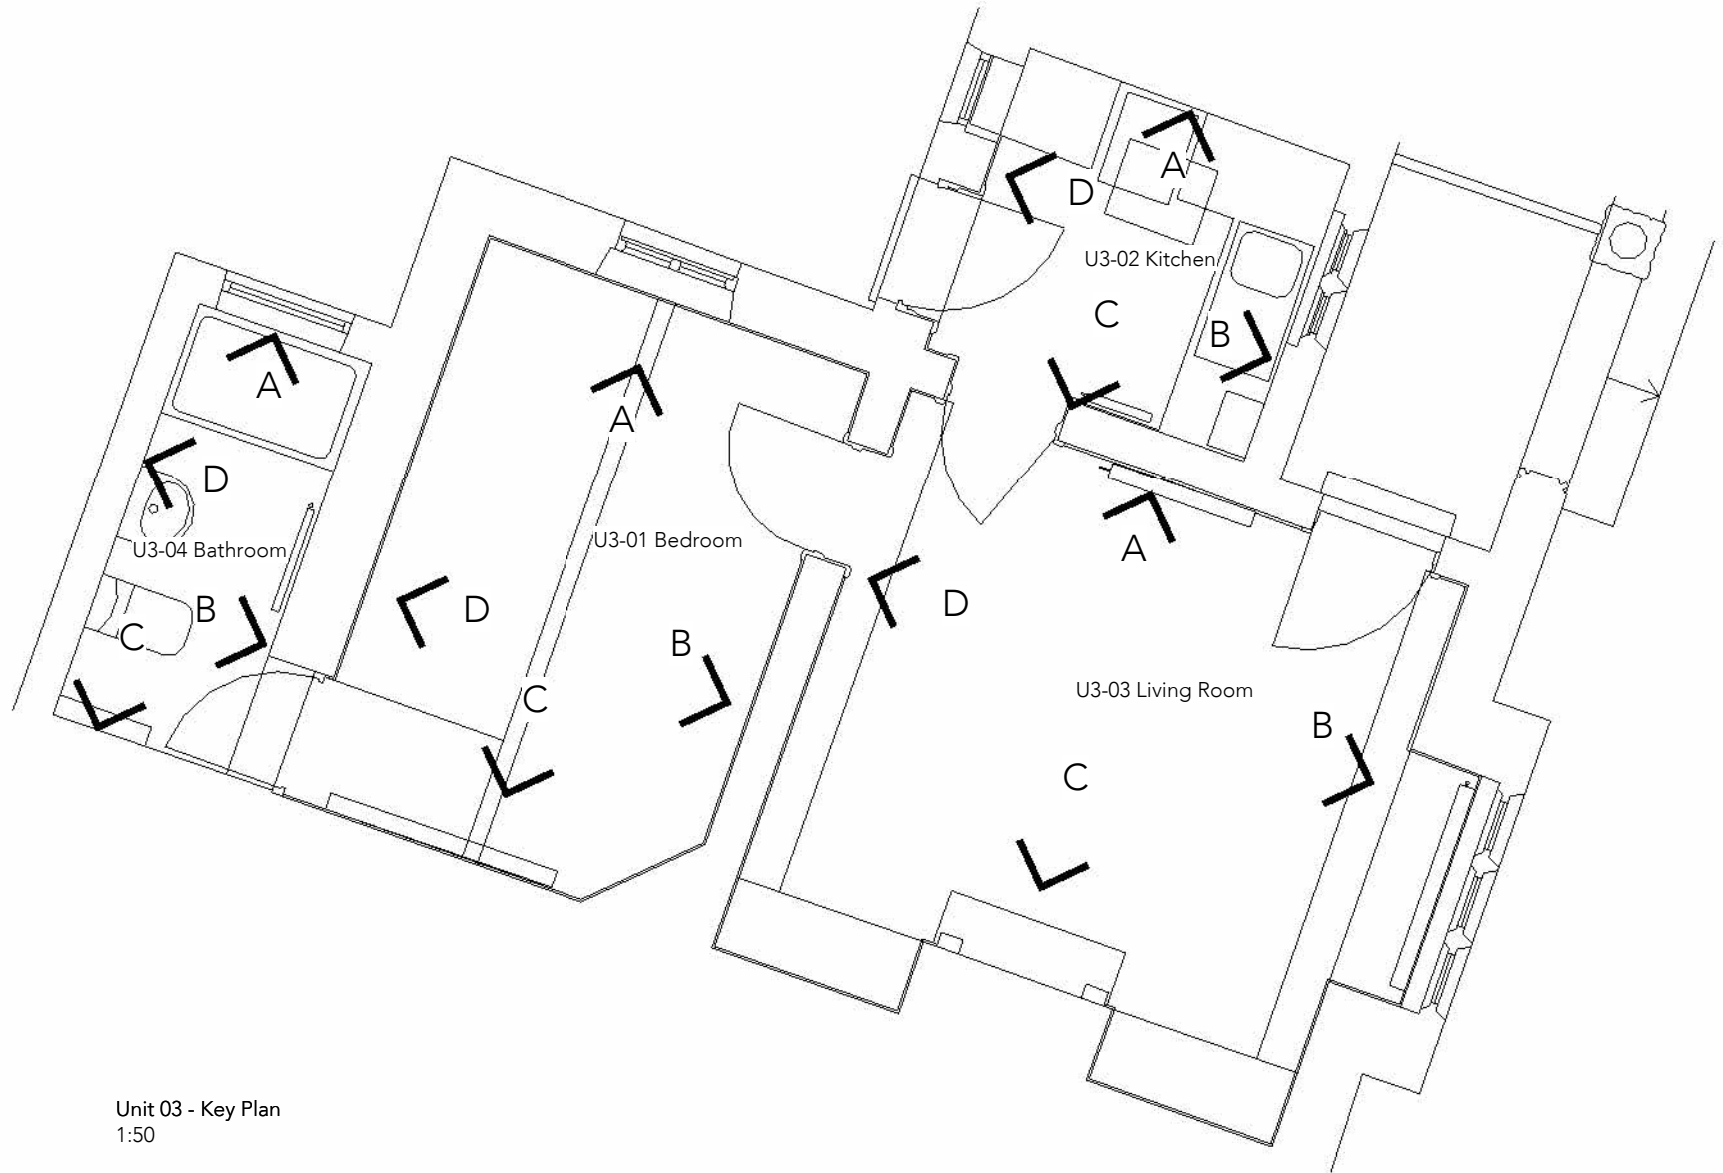

Unit 03 - Key Plan
1:50

Notes:
1. This drawing is to be read in conjunction with existing layout drawing no. 01001, and proposed layout drawing no. 05017.
2. Assumed fittings, fixtures and joinery behind obstructed data.

P03	Aug 2024	LB	'Do Not Scale' Omitted
P02	Aug 2024	LB	Submitted
P01	July 2024	LB	For Approval

Rev	Date	Intis	Details
© The moral rights of the author are hereby asserted. This drawing and design is the sole property of Buttress Ltd and must not be reproduced without permission. Buttress Ltd is Registered in England and Wales: 536373			

Buttress

Manchester
41 Bengal Street
Manchester
M4 6AE
0161 236 3303
www.buttress.net

Leeds
Clockwise, Yorkshire House
Greek Street, Leeds
LS1 5SH
0113 539 7965

Certified
Corporation

Project Title Inghams Almshouse
Client Edward Mayes Trust
Location New Mills

Drawing ref Unit 3 - Existing Internal Room Elevation - Bathroom

Date 13/08/2024 14:03:40
Checker LB
Job No: 9848
Status S3
Scale As indicated
Size A1
Project Inghams Almshouse
Volume 1
Level 1
Type 1
Role 1
Number 1
Rev: 1
INGHM-BUT-XX-XX-DR-A-02017-P03