


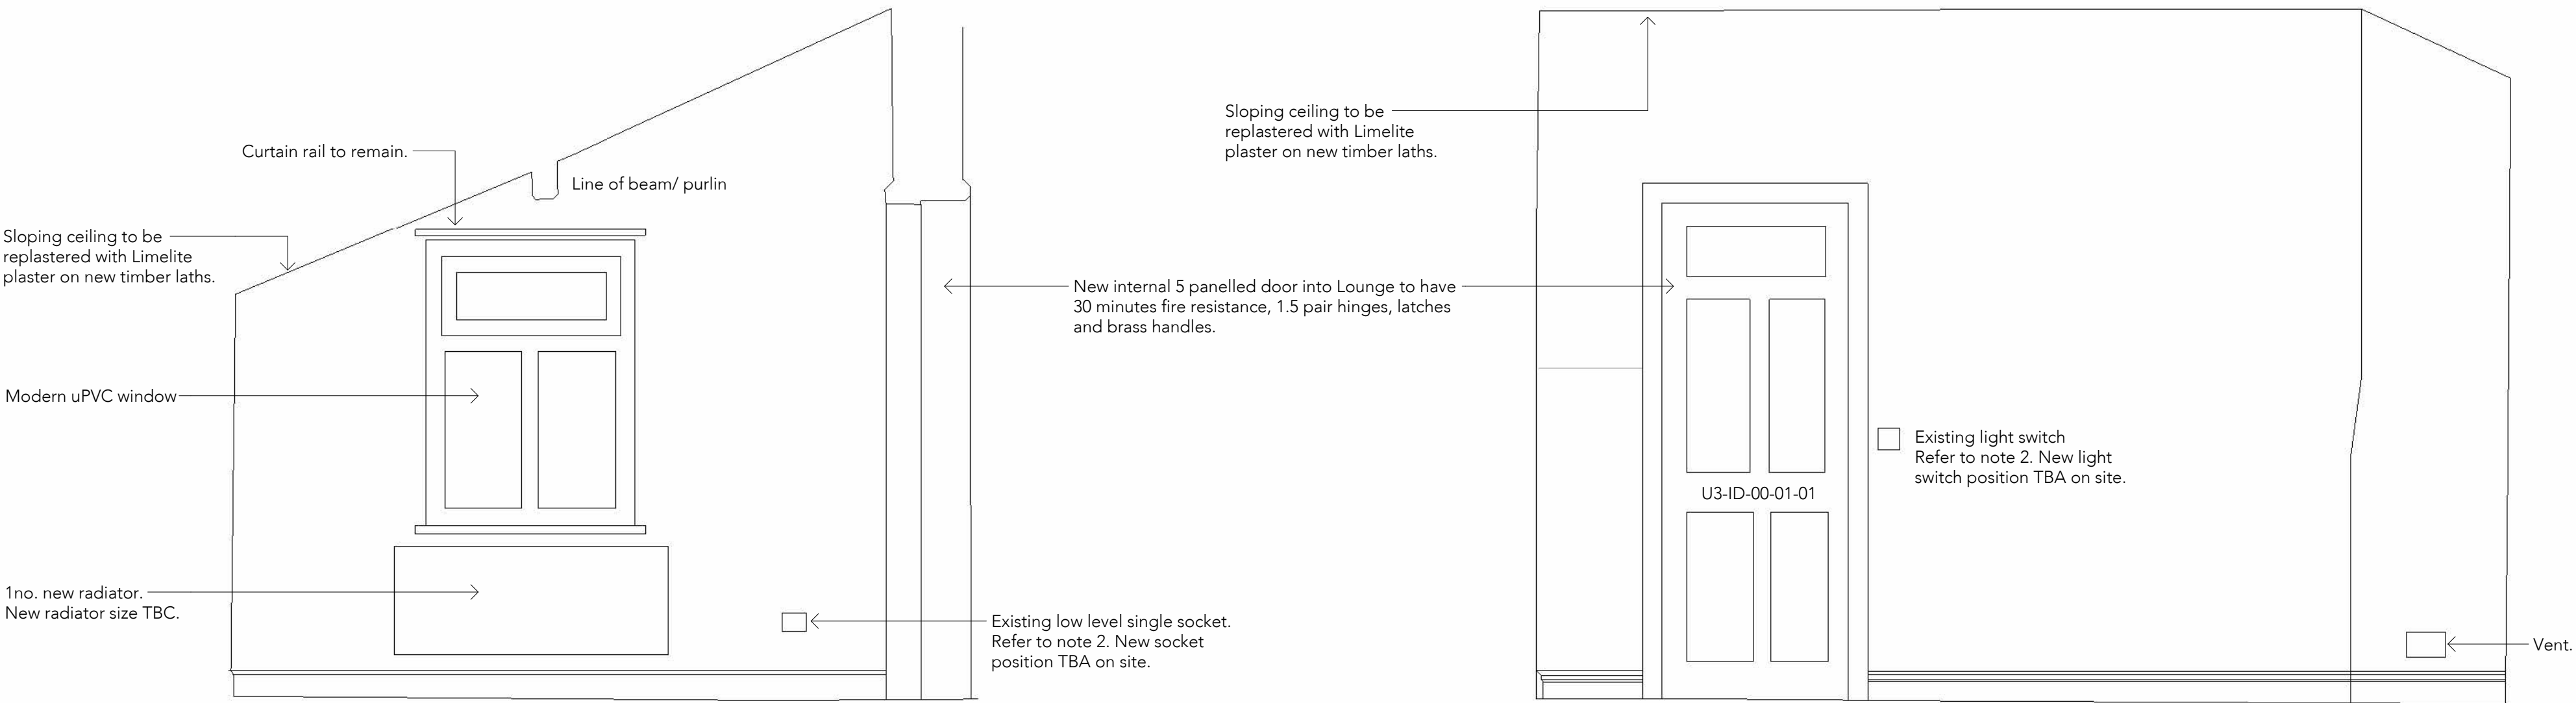


Elevation A
U3-01-A

Elevation B
U3-01-B



Unit 03 - Key Plan
1:50

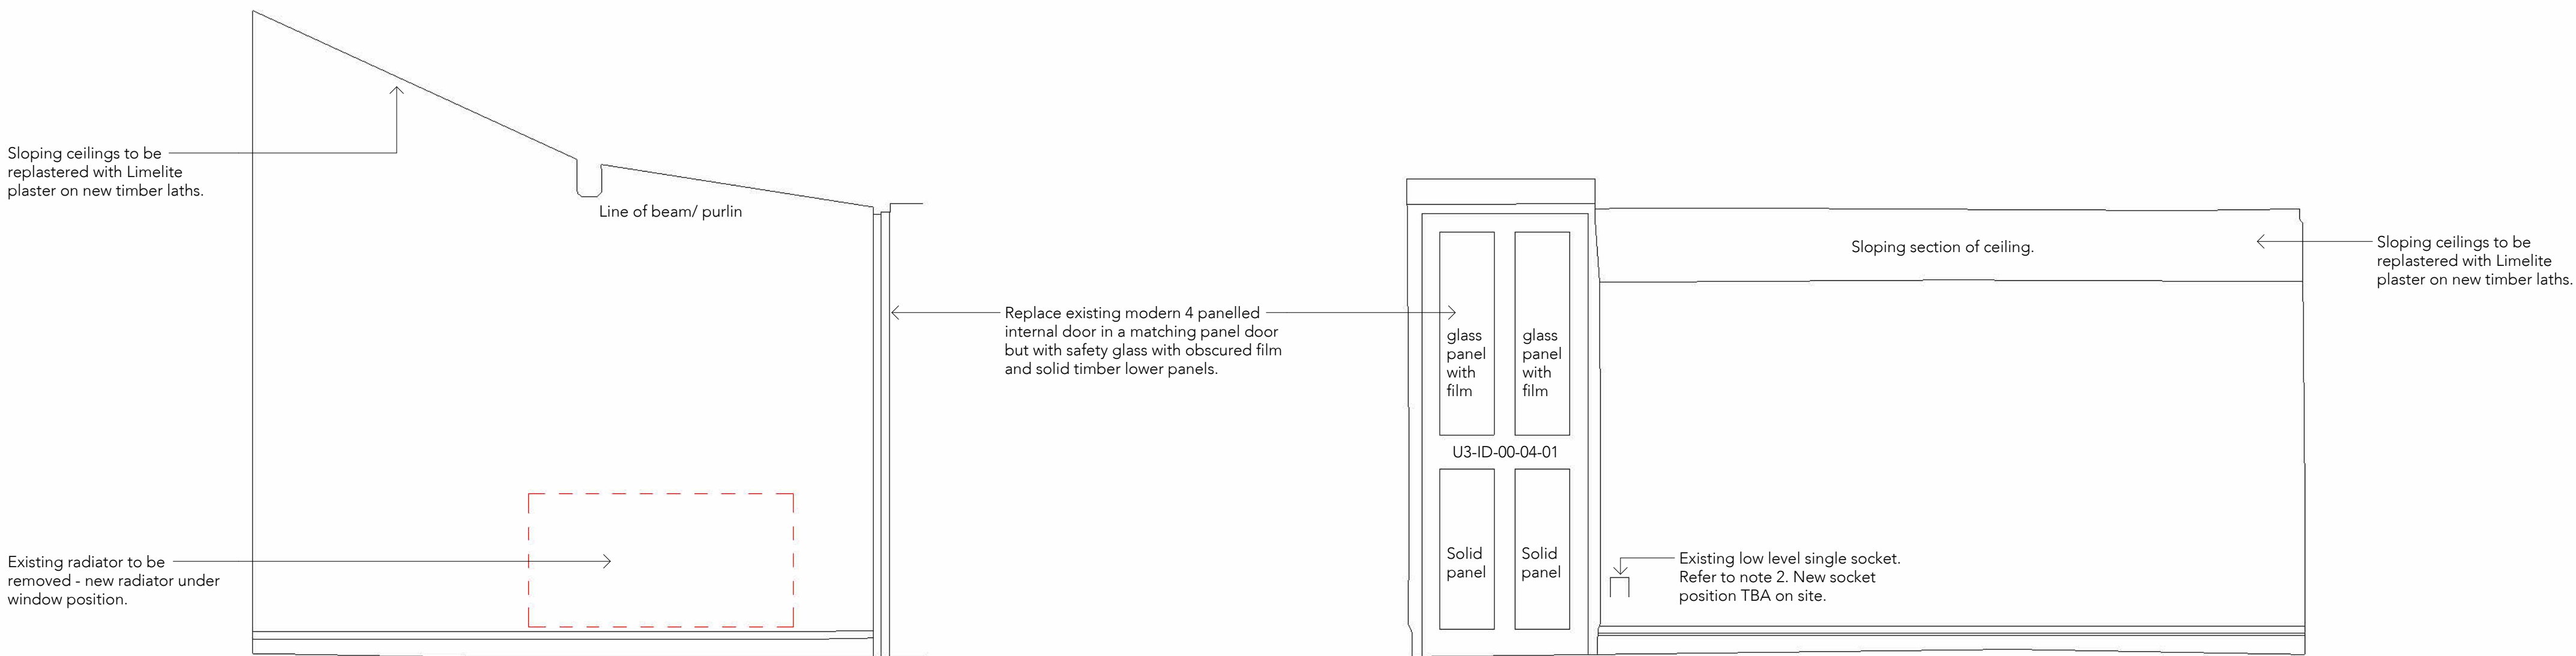

Elevation C
U3-01-C

Elevation D
U3-01-D

Notes:
1. This drawing is to be read in conjunction with existing layout drawing no. 01001, and proposed layout drawing no. 05014.
2. Assumed fittings, fixtures and joinery behind obstructed data.

P03	Aug 2024	LB	'Do Not Scale' Omitted
P02	Aug 2024	LB	Submitted
P01	July 2024	LB	For Approval

Rev	Date	Intls	Details
-----	------	-------	---------

© The moral rights of the author are hereby asserted.
This drawing and design is the sole property of Buttress Ltd and must not be reproduced without permission.
Buttress Ltd is Registered in England and Wales: 5363273

Buttress

Manchester
41 Bengal Street
Manchester
M4 6AF
0161 236 3303
www.buttress.net

Leeds
Clockwise, Yorkshire House
Greek Street, Leeds
LS1 5SH
0113 539 7965

Certified
B
Corporation

Project Title Inghams Almshouse
Client Edward Mayes Trust
Location New Mills

Drawing ref Unit 3 - Proposed Internal Room Elevation - Bedroom

Date 13/08/2024 14:05:33
Checker LB
Job No: **9848**
Status **S3** Suitable for Review and Comments

Scale As indicated
Size A1
Rev

Project **Origin** **Volume** **Level** **Type** **Role** **Number**

INGHM-BUT-XX-XX-DR-A-05014-P03

Unit 3 - Proposed Internal Room Elevations - Bedroom

1:20

Notes:
1. Contractor to carry out area of trial ceiling removal (200mm sq) to confirm sloping ceiling material.
2. All electrical fittings and wiring to be renewed to current IEE regulations, including consumer unit. Make good any disturbed plaster finishes with Limelite breathable plaster.
3. Bedroom to be redecorated. Prior to decoration work remove all surface mould to wall and ceiling finishes. Remove existing wallpaper to walls and ceiling and repair any damaged plaster with Limelite as necessary. Hang new lining paper on existing plastered walls which are then to receive painted finishes.
4. Existing skirtings, architraves, frames and door linings to remain.
5. Resident to provide: window blinds/ curtains and carpets.
6. Remove of existing floor finishes and dispose of from site.