


Unit 1- Proposed Plan - Bathroom

1:20

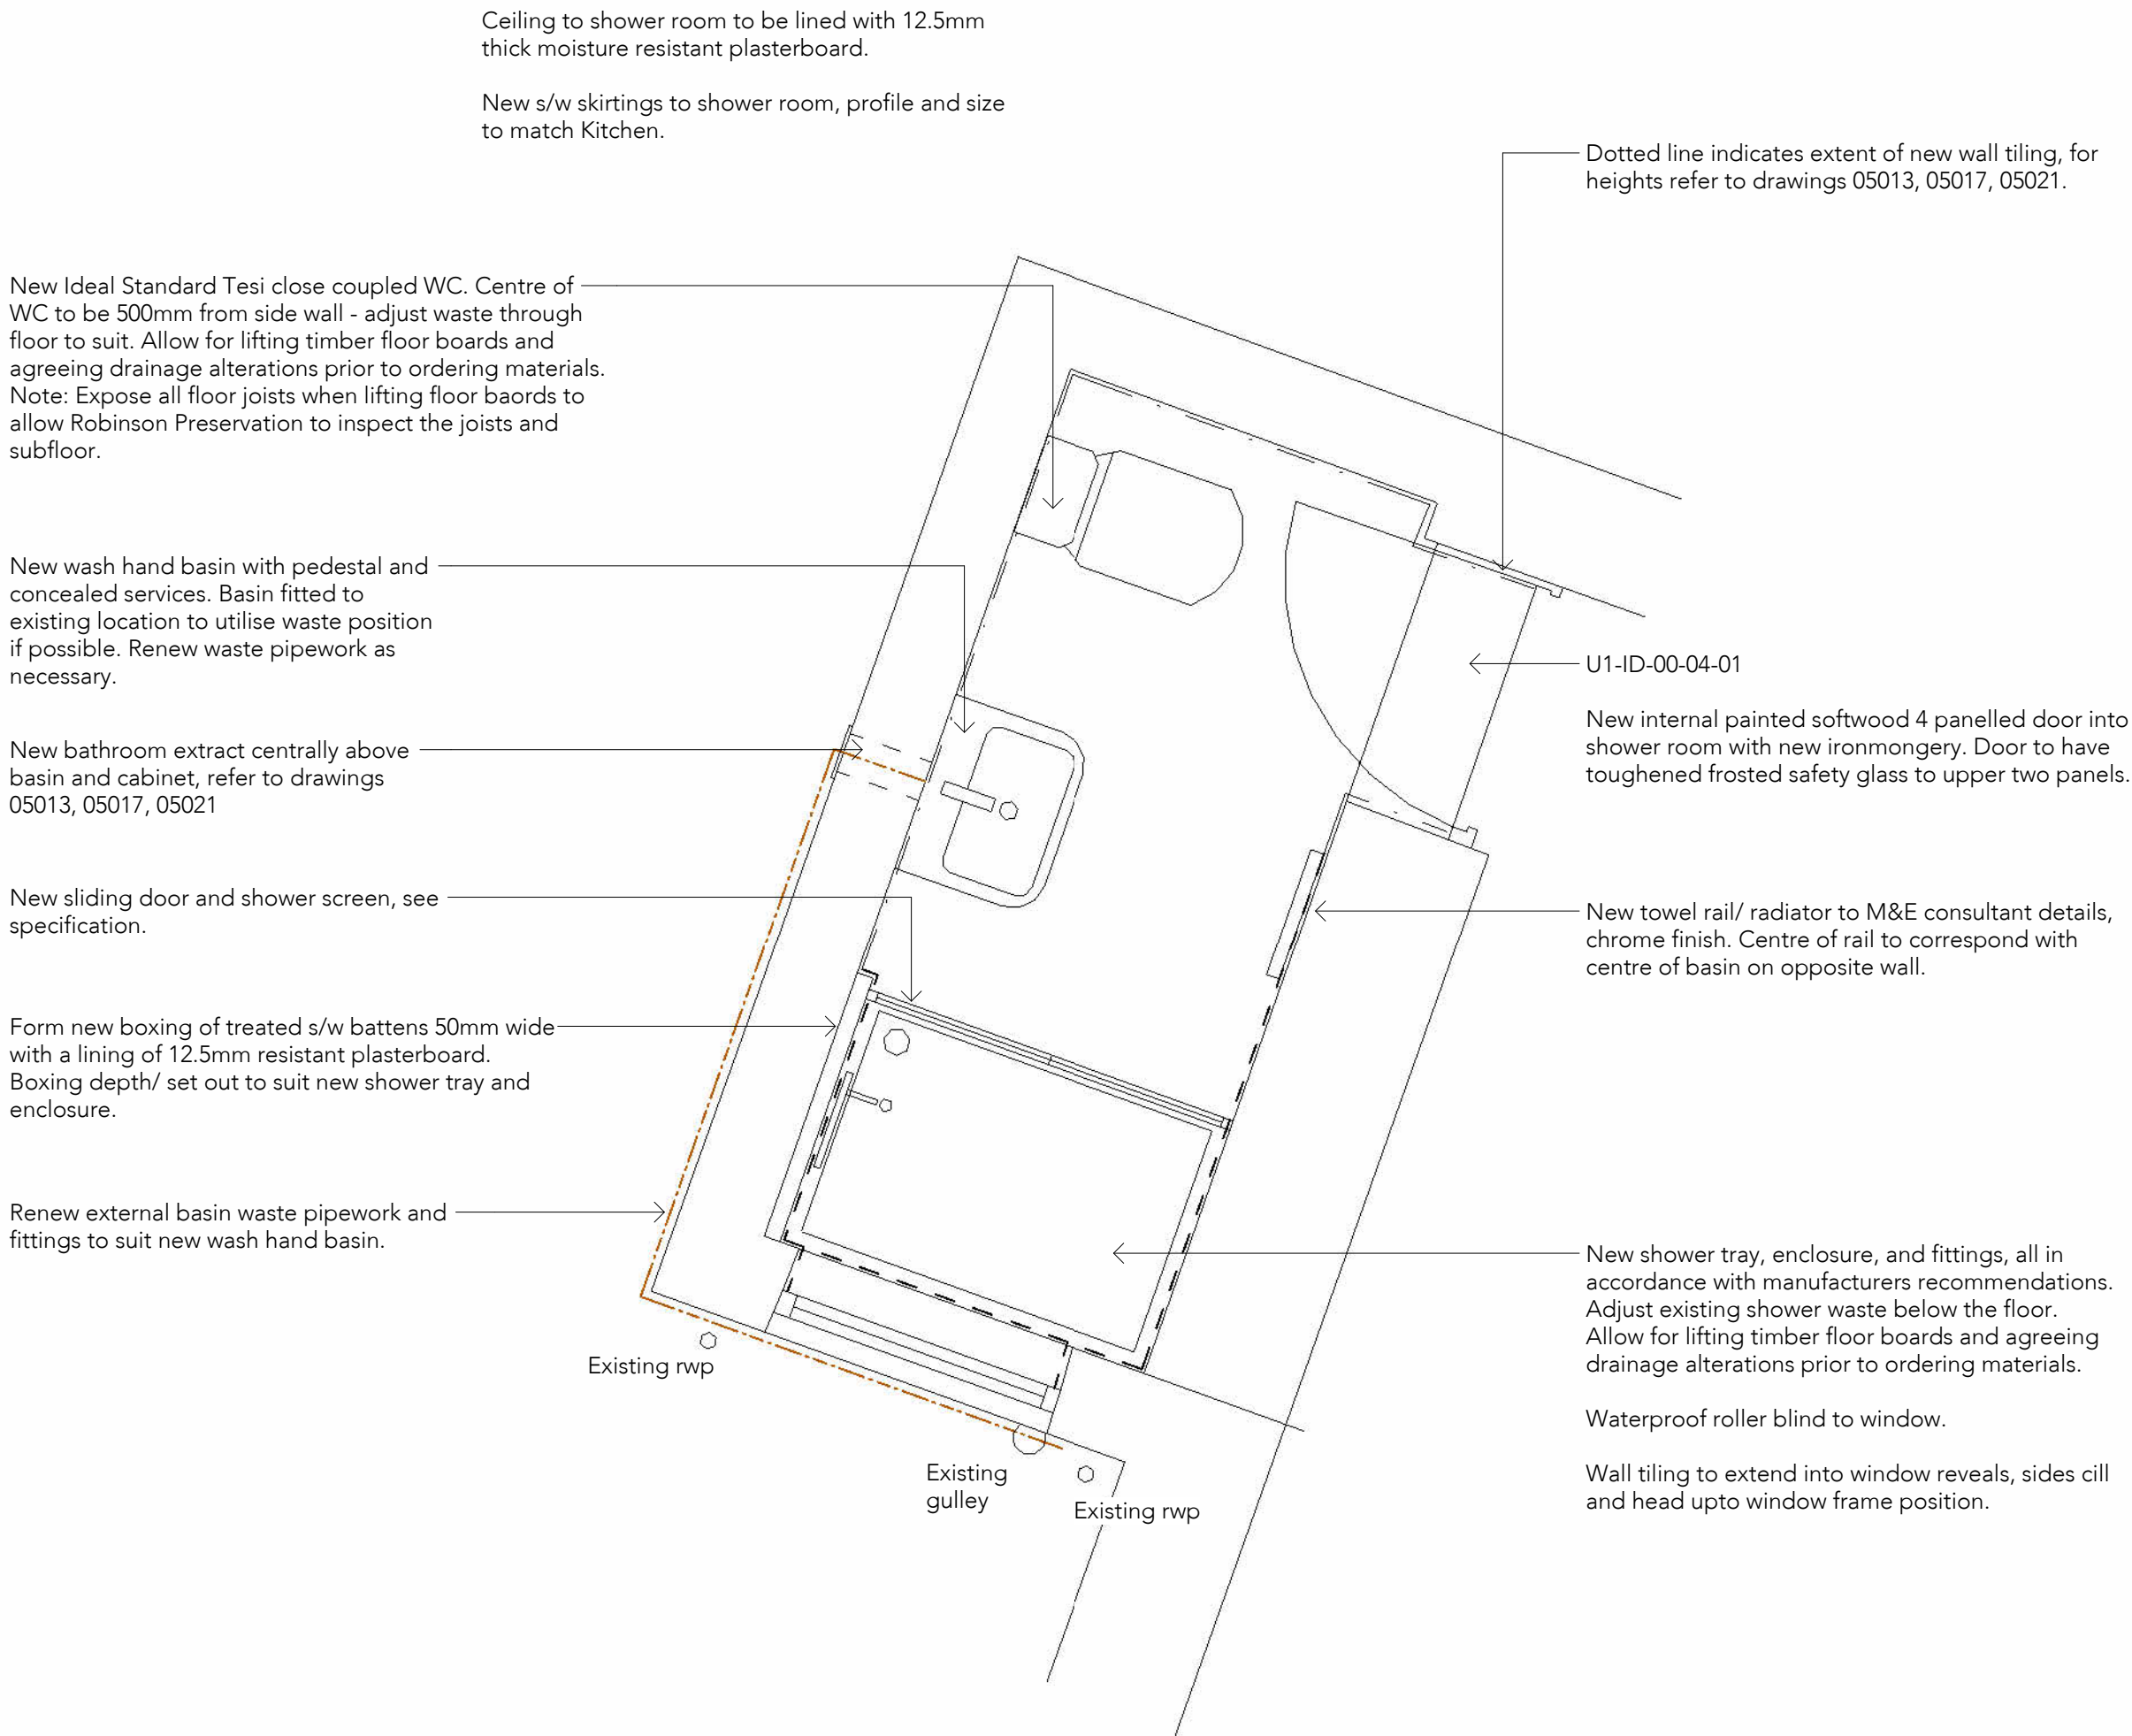

Notes:

1. All electrical fittings and wiring to be renewed to current IEE regulations, including consumer unit. Make good any disturbed plaster finishes with Limelite breathable plaster.
2. Bathroom to be redecorated. Prior to decoration work remove by cleaning all surface mould to wall and ceiling finishes. To all walls renew any damaged plaster using Limelite breathable plaster.
3. Fix new 50mm dia wastes to basin and shower with 75mm seal to bottle trap. Sink waste to connect into existing waste pipe externally, if necessary renew pipework.
4. Existing architraves, frame and door lining to remain except where noted otherwise. Skirtings to be new softwood, size and profile to match Kitchen.
5. Polyflor Polysafe Quattro PUR sheet vinyl suitable for barefoot areas to Bathroom. New gold coloured aluminium door threshold strip into Bedroom.
6. Renew floor boards and timber joists affected by timber decay, sizes to match existing.
7. Indicates walls with part height wall tiling- refer to drawing 05013

Note:
Drawing portrays design intent for planning purposes only and not for construction.
Scale noted in title block applicable at print size specified.
Dimensions are to be checked on site.
If in doubt please ask.

200 0 200 400 600 800 1000 mm
SCALE 1:20



Key:

- Half-height wall tiling
- Full-height wall tiling
- External waste pipework

Notes:

1. This drawing is to be read in conjunction with existing layout drawing no. 01004, and existing layout drawing no. 05013.

P03	Aug 2024	LB	'Do Not Scale' Omitted
P02	Aug 2024	LB	Submitted
P01	July 2024	LB	For Approval

Rev	Date	Intls	Details
-----	------	-------	---------

© The moral rights of the author are hereby asserted.
This drawing and design is the sole property of Buttress Ltd and must not be reproduced without permission.
Buttress Ltd is Registered in England and Wales: 5363573

Buttress

Manchester	Leeds	Certified
41 Bengal Street Manchester M4 6AF 0161 236 3303 www.buttress.net	Clockwise, Yorkshire House Greek Street, Leeds LS1 5SH 0113 539 7965	

Project Title	Inghams Almshouse
Client	Edward Mayes Trust
Location	New Mills

Drawing ref Unit 1 - Proposed Plan - Bathroom

Date 13/08/2024 14:04:49 Scale 1 : 20

Checker LB Size A1

Job No: 9848 Status S3 Suitable for Review and Comments

Project Origin Volume Level Type Role Number Rev
INGHM-BUT-XX-00-DR-A-04013-P03