



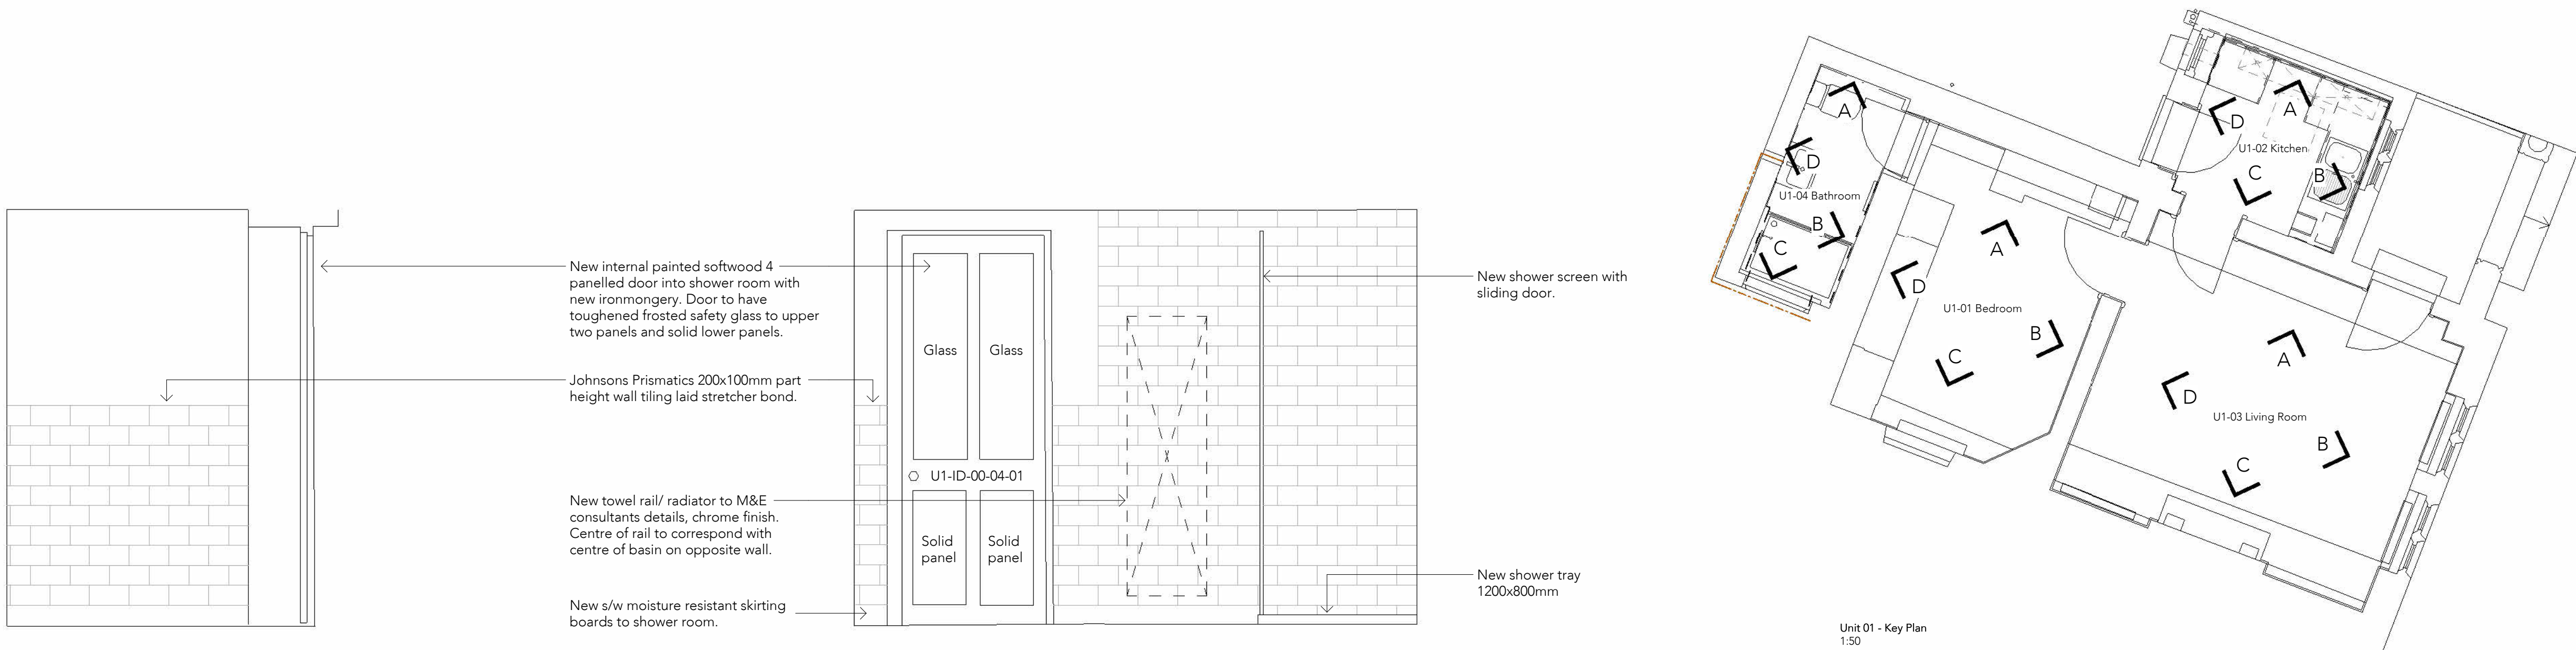

Elevation A
U1-01-A

Elevation B
U1-04-B

Unit 01 - Key Plan
1:50

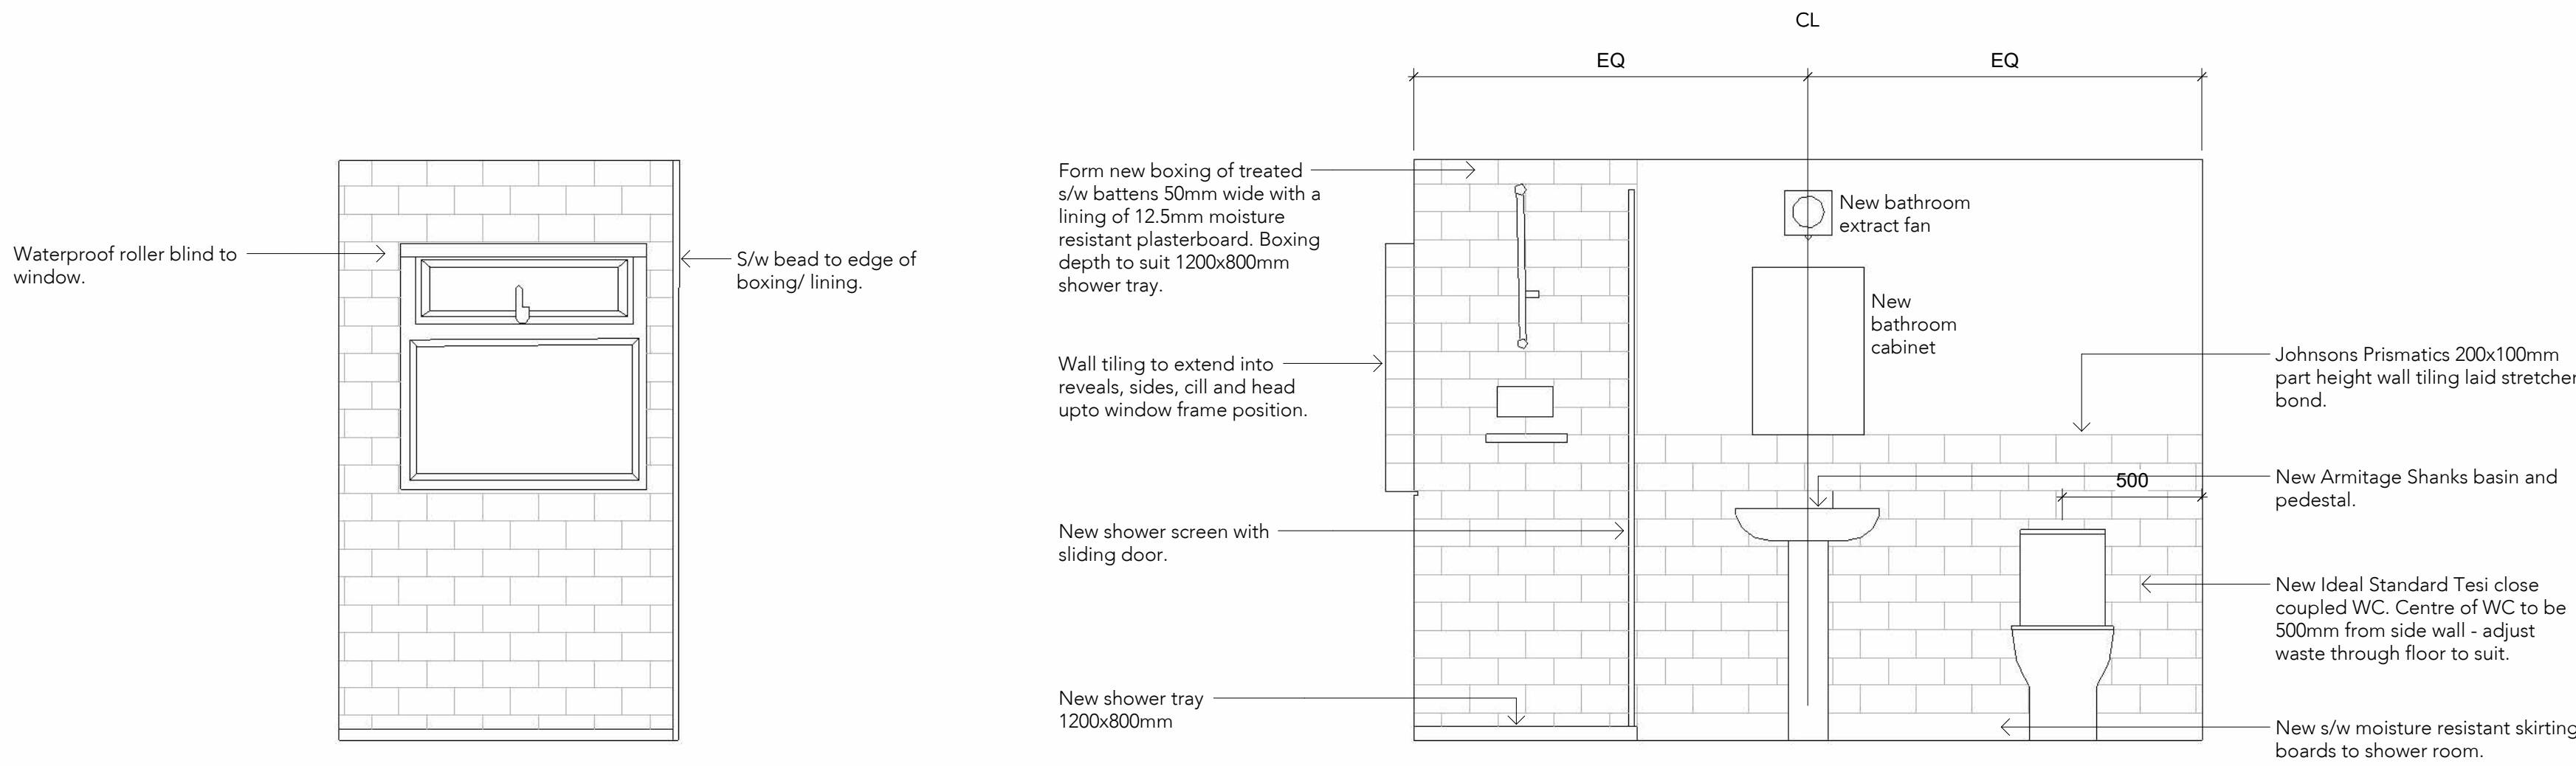

Elevation C
U1-04-C

Elevation D
U1-04-D

Notes:
1. This drawing is to be read in conjunction with existing layout drawing no. 01001, and proposed layout drawing no. 05013.
2. Assumed fittings, fixtures and joinery behind obstructed data.

P03	Aug 2024	LB	'Do Not Scale' Omitted
P02	Aug 2024	LB	Submitted
P01	July 2024	LB	For Approval

Rev	Date	Intls	Details
© The moral rights of the author are hereby asserted.			
This drawing and design is the sole property of Buttress Ltd and must not be reproduced without permission.			
Buttress Ltd is Registered in England and Wales: 536373			

Buttress

Manchester
41 Bengal Street
Manchester
M4 6AF
0161 236 3303
www.buttress.net

Leeds
Clockwise, Yorkshire House
Greek Street, Leeds
LS1 5SH
0113 539 7965

Certified
B
Corporation

Project Title Inghams Almshouse
Client Edward Mayes Trust
Location New Mills

Drawing ref Unit 1 - Proposed Internal Room Elevation - Bathroom

Date 13/08/2024 14:05:26 **Scale** As indicated

Checker LB **Size** A1

Job No: **9848** **Status** **S3** Suitable for Review and Comments

Project Origin Volume Level Type Role Number Rev
INGHM-BUT-XX-XX-DR-A-05013-P03

- Notes:
- To existing Bathroom: strip out existing sanitary ware and fittings, wall tiling, floor finishes, door, shower curtain and track over window, radiator, shelf and mirror along with wall lining supporting shower unit.
 - Ceiling to shower room to be lined with 12.5mm thick moisture resistant plasterboard.
 - All electrical fittings and wiring to be renewed to current IEE regulations. Make good any disturbed plaster finishes with Limelite breathable plaster.
 - Bathroom to be redecorated. Prior to decoration work clean all surface mould to wall and ceiling finishes. To all walls renew any damaged plaster using Limelite breathable plaster.
 - Fix new 50mm dia wastes to basin and shower with 75mm seal to bottle trap. Sink waste to connect into existing waste pipe externally, if necessary renew pipework.
 - Existing architraves, frame and door lining to remain except where noted otherwise. New bullnose skirting boards to be moisture resistant.
 - Polyflor Polysafe Quattro PUR sheet vinyl suitable for barefoot areas to Bathroom. New gold coloured aluminium door threshold strip into Bedroom.
 - Renew floor boards and timber joists affected by timber decay, sizes to match existing.
 - Vertical and horizontal tiling setting out to be agreed on-site with Architect prior to installation.