

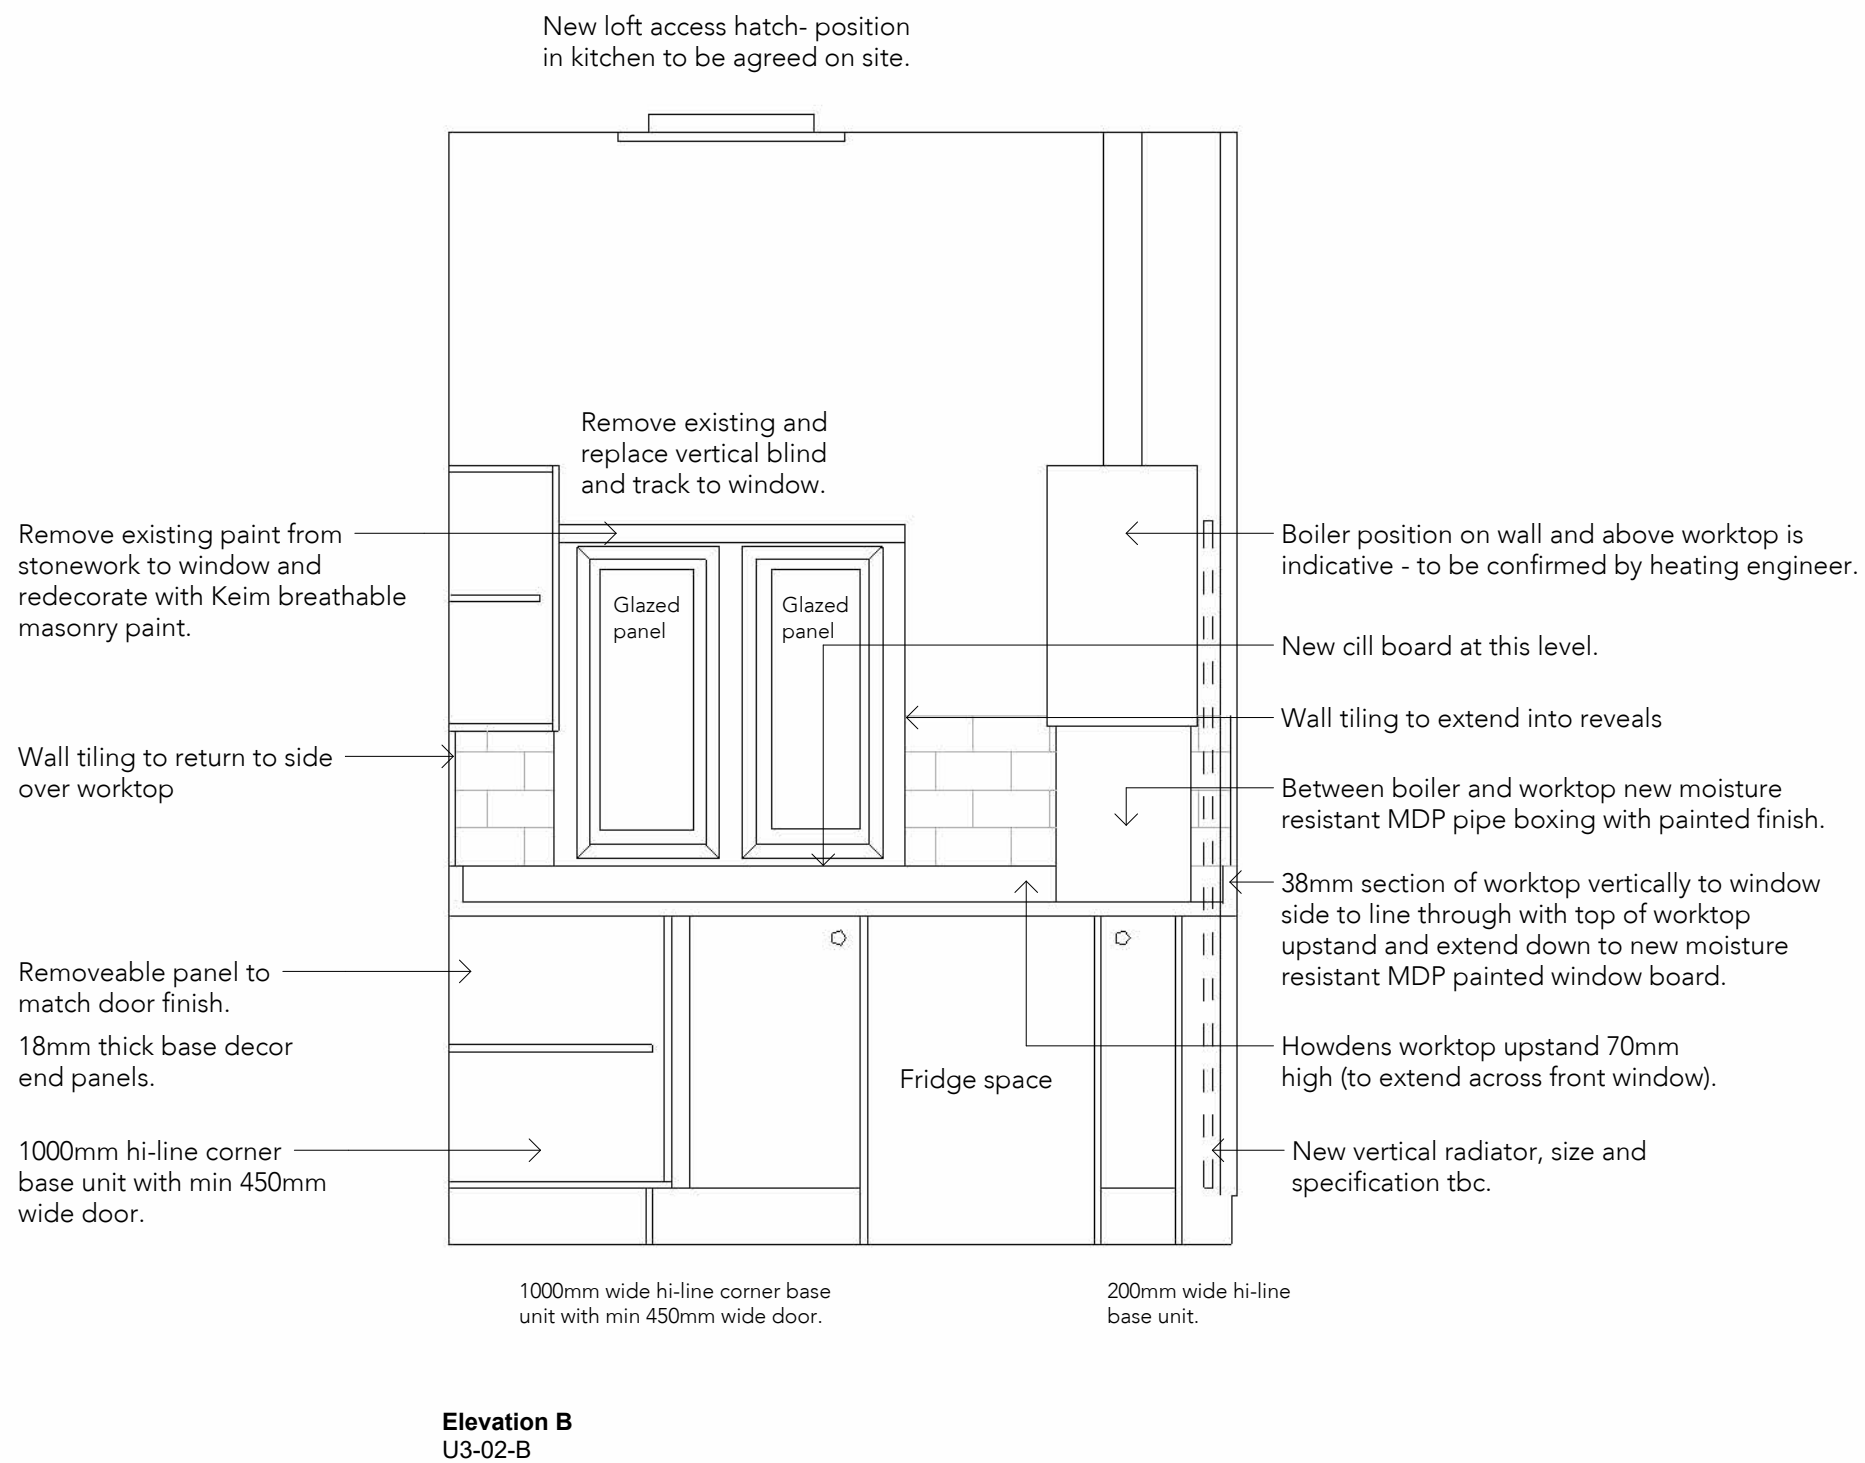


Kitchen:  
Carefully remove the lower 1000mm of plaster to the kitchen walls and replace with 3 coat Limelite plaster. Remove polystyrene ceiling tiles and existing access hatch. Replaster ceiling with Limelite plaster on new timber laths. Specification tbc following removal of tiles.

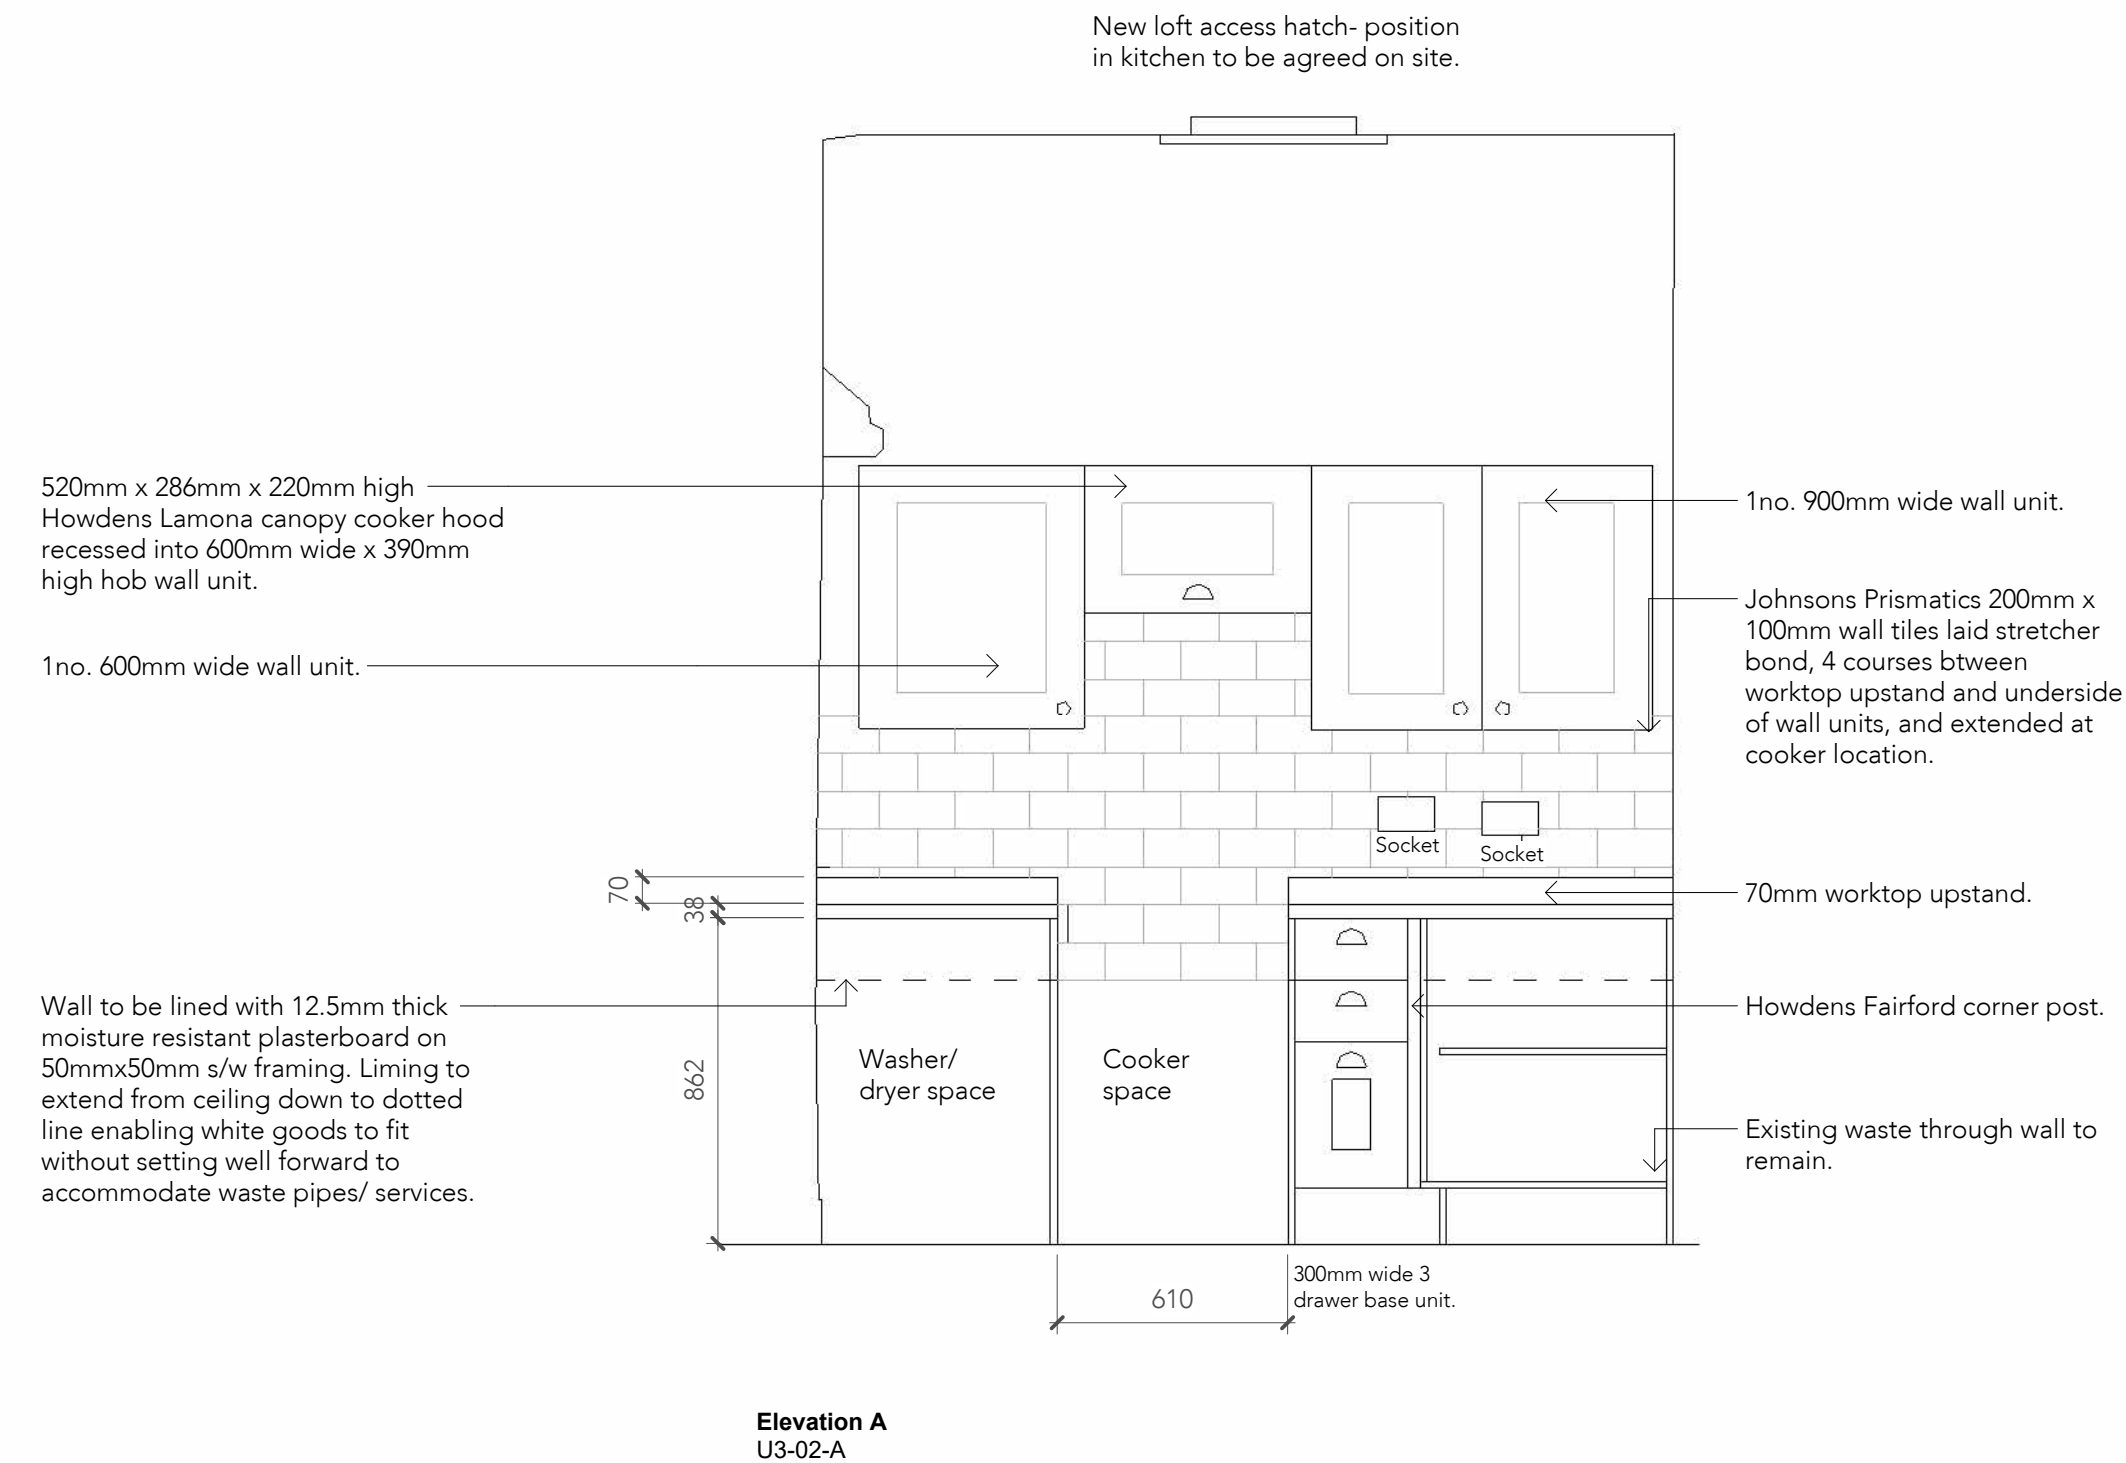

Existing Kitchen sink waste to be replaced with new below new boxing line. Include for providing new waste connection into the pipe. Replace water and heating pipework below new boxing line.

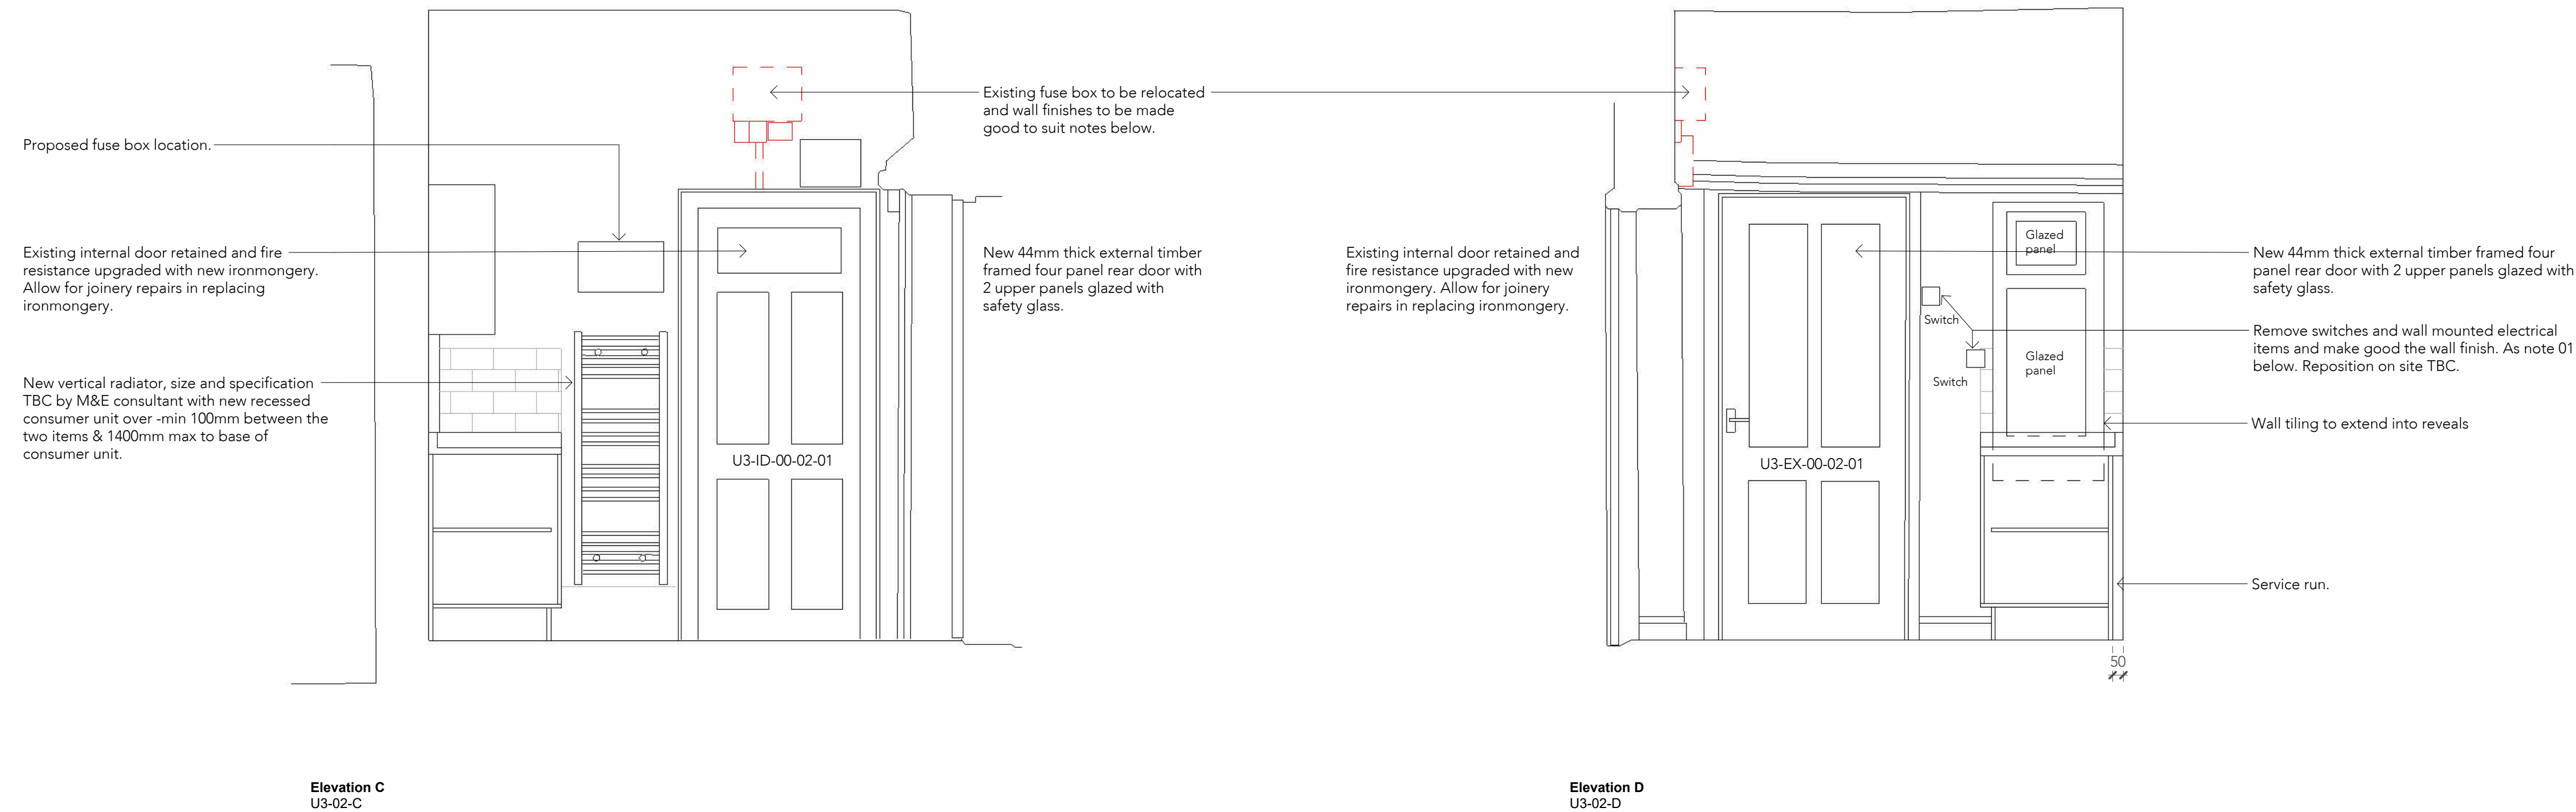

## Unit 3 - Proposed Internal Room Elevations - Kitchen

1:20


### Notes:

- All electrical fittings and wiring to be renewed to current IEE regulations, including consumer unit. Make good any disturbed plaster finishes with Limelite breathable plaster, including works in connection with new boiler installation in kitchen.
- Kitchen to be redecorated. Prior to decoration work remove by cleanmimg all surface mould to any finishes.
- Fix new 50mm dia waste to sink and 75mm seal to bottle trap.
- Howdens will provide layout drawings from site measurements prior to ordering materials. Contractor to arrange for a site measure.
- Existing skirtings are to be removed and replaced with new, profile and size to match existing.

- Chelford Shaker style kitchen units by Howdens with 38mm thick x 616mm deep aminate faced square edge worktops with 70mm high x 20mm matching upstand. All doors hi-line except where shown/ noted as drawer units. Pre-built rigid cabinets 18mm thick with adjustable legs and soft close hinges.
- All base units with end panels - worktops to extend over panel. Continuous plinths to base units.
- Wall units to be 290mm deep with Howdens square profile cornice/ pelmet to top and bottom.
- Resident to provide: window blinds and white goods including cooker.
- Polyflor Polysafe Verona Original PUR sheet vinyl to Kitchen, to extend into washer, cooker and fridge spaces. New gold coloured aluminium door threshold strip into Lounge.
- Form new ceiling access hatch min clear opening 600mm x 600mm including trimming of joists etc, position in kitchen to be agreed on site. Supply and lay new Rockwool insulation above the Kitchen and Lounge ceilings, replacing the existing mineral wool.
- Visible heating and water supply pipework to be boxed in/ concealed where practical.



Note:  
Drawing portrays design intent for planning purposes only and not for construction.  
Scale noted in title block applicable at print size specified.  
Dimensions are to be checked on site.  
If in doubt please ask.

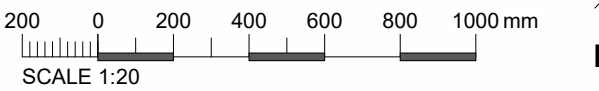

### Notes:

- This drawing is to be read in conjunction with existing layout drawing no. xxxx, and proposed layout drawing no. xxxx .
- Existing boiler located in Bedroom - approval received to site new boiler, flue etc in the Kitchen: Listed Building Consent date 22/12/2020 Application no. HPK/2020/0439

|     |           |    |                        |
|-----|-----------|----|------------------------|
| P03 | Aug 2024  | LB | 'Do Not Scale' Omitted |
| P02 | Aug 2024  | LB | Submitted              |
| P01 | July 2024 | LB | For Approval           |

| Rev | Date | Intls | Details |
|-----|------|-------|---------|
|-----|------|-------|---------|

© The moral rights of the author are hereby asserted.  
This drawing and design is the sole property of Buttress Ltd and must not be reproduced without permission.  
Buttress Ltd is Registered in England and Wales: 5363573

# Buttress

| Manchester                                                                    | Leeds                                                                         | Certified |
|-------------------------------------------------------------------------------|-------------------------------------------------------------------------------|-----------|
| 41 Bengal Street<br>Manchester<br>M4 6AF<br>0161 236 3303<br>www.buttress.net | Clockwise, Yorkshire House<br>Greek Street, Leeds<br>LS1 5SH<br>0113 539 7965 |           |

|               |                    |
|---------------|--------------------|
| Project Title | Inghams Almshouse  |
| Client        | Edward Mayes Trust |
| Location      | New Mills          |

Drawing ref Unit 3 - Proposed Internal Room Elevation - Kitchen

Date 13/08/2024 14:05:41 Scale As indicated

Checker LB Size A1

Job No. 9848

Status S3

Suitable for Review and Comments

Project Origin Volume Level Type Role Number Rev  
INGHM-BUT-XX-XX-DR-A-05015-P03