
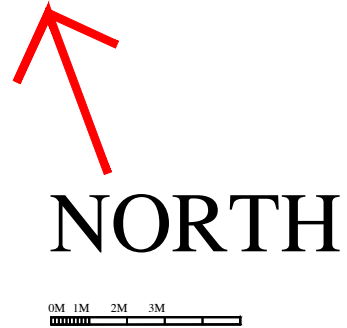


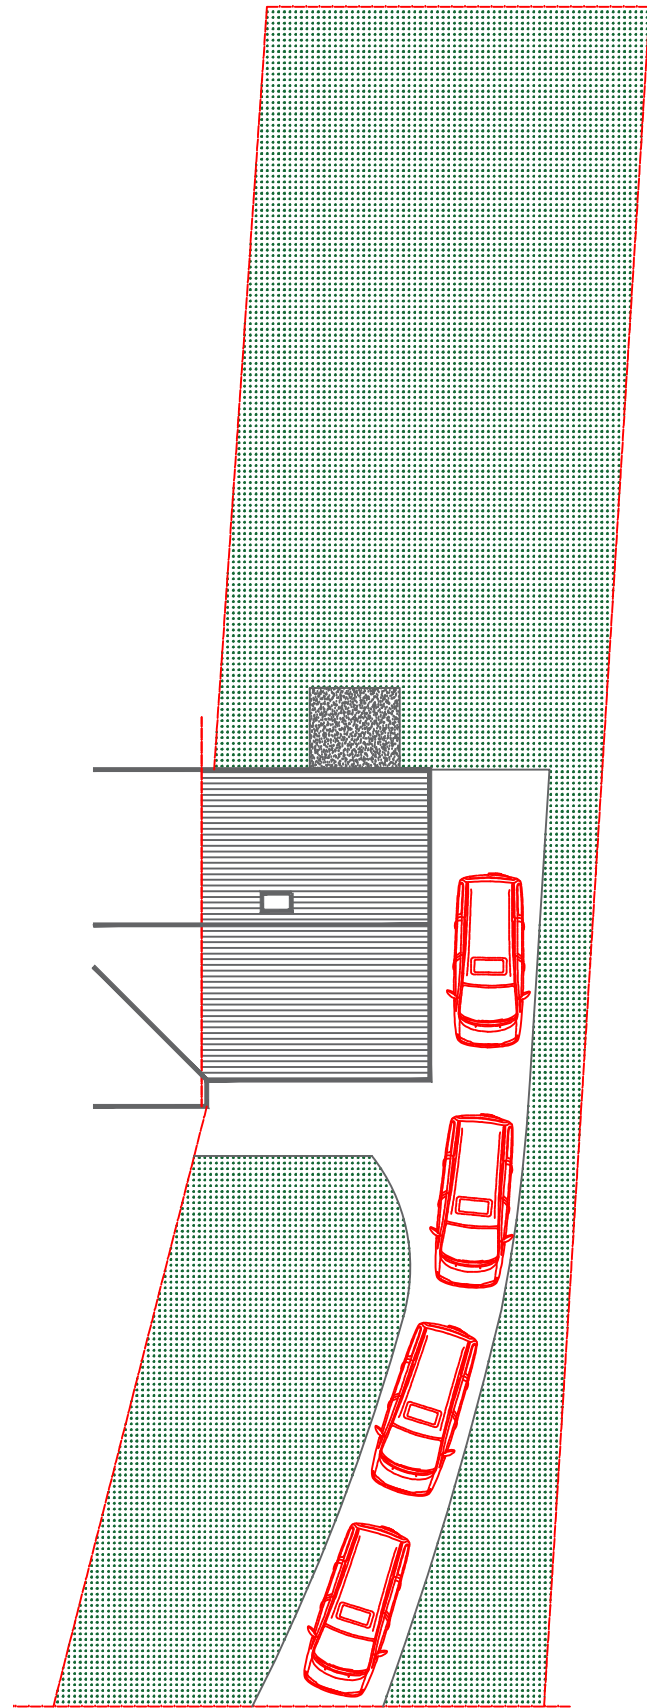

EXISTING BLOCK PLAN 1:200

34 PARK ROAD, BUXTON

DWG: EXISTING
34 PARK ROAD
BUXTON

REVISIONS:

1:200	CHECKED:
DATE: JUNE 24	DRAWN:

©THIS DRAWING AND THE BUILDING WORKS DEPICTED ARE THE COPYRIGHT OF AJS ARCHITECTURE AND MAY NOT BE REPRODUCED OR AMENDED EXCEPT BY WRITTEN PERMISSION. NO LIABILITY WILL BE ACCEPTED FOR AMENDMENTS MADE BY OTHER PERSONS.

A.J.S ARCHITECTURE

32 carr road.
buxton.
derbyshire.
sk17 6wf.

h: 01298 26062
m: 07794 400237

BLOCK PLAN 01

34 PARK ROAD