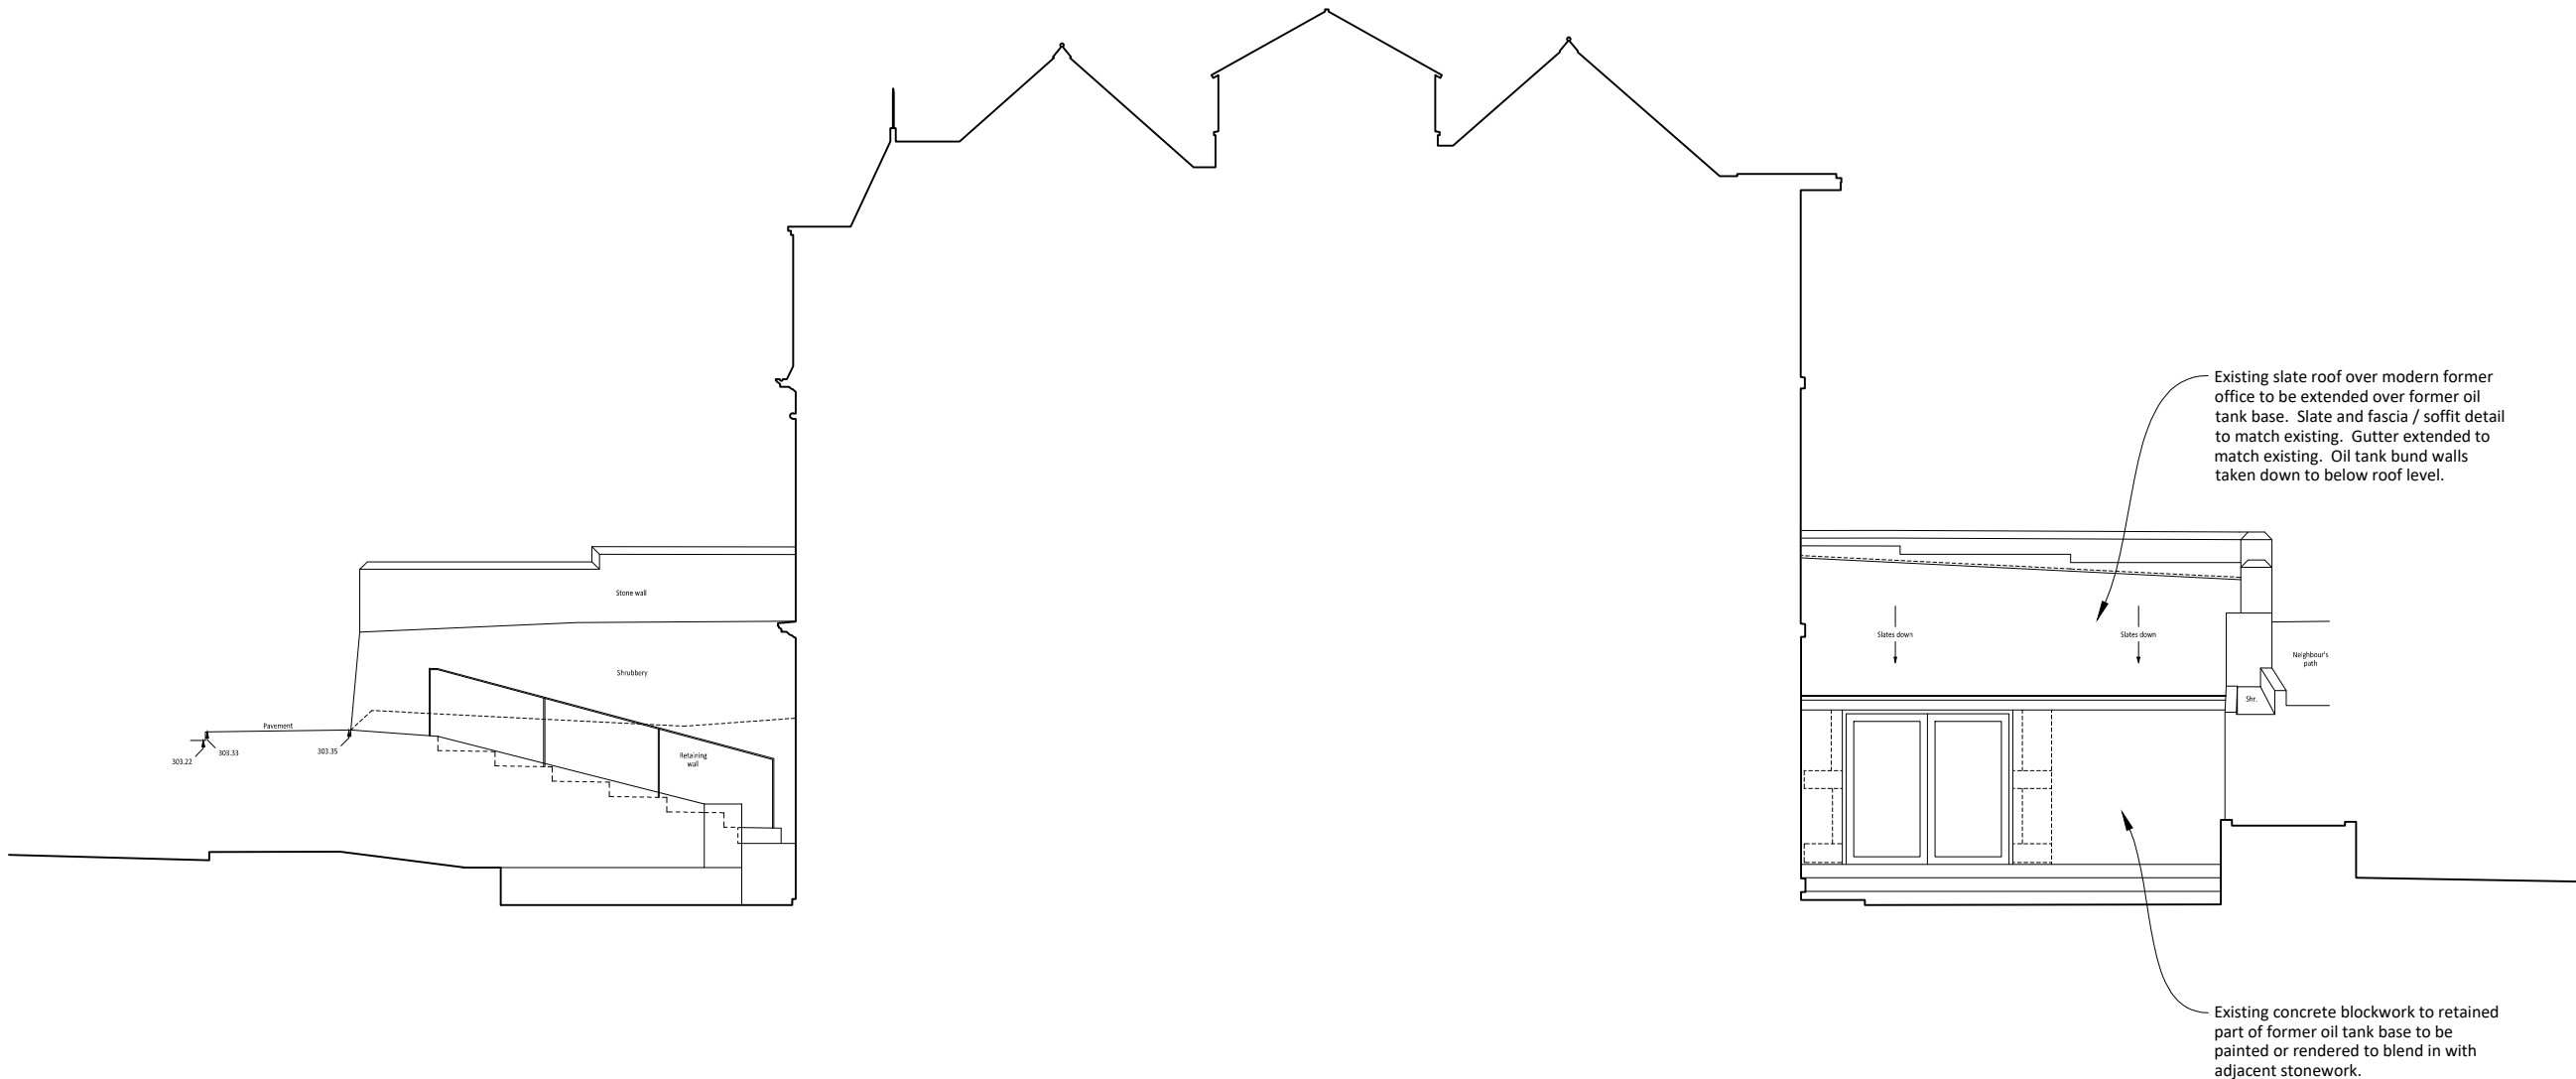
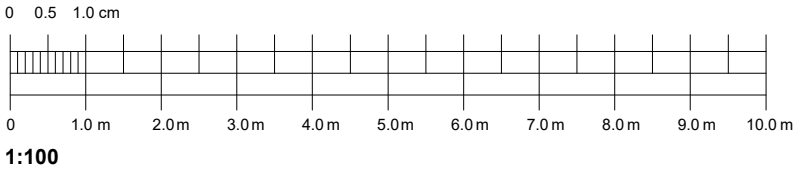


23 TERRACE ROAD
BUXTON
DERBYSHIRE
SK17 6DU
TEL: 01298-23991
info@bencharchitects.co.uk

ARCHITECTURE
HISTORIC BUILDING REPAIR
THE AUTHENTIC INTERIOR

PROJECT:

Derby House
12 Broad Walk
Buxton
Derbyshire SK17 6JS

CLIENT:

SVBS Construction Ltd

SUBJECT:

PROPOSED
SECTION D-D
LOOKING EAST

PRELIMINARY

DRAWING NO:

19208-P-144

DATE:

August 2024

Revisions:

.

SCALE:

1:100 @ A3

©This drawing and the building works depicted are the copyright of the Architect and may not be reproduced without written permission.