




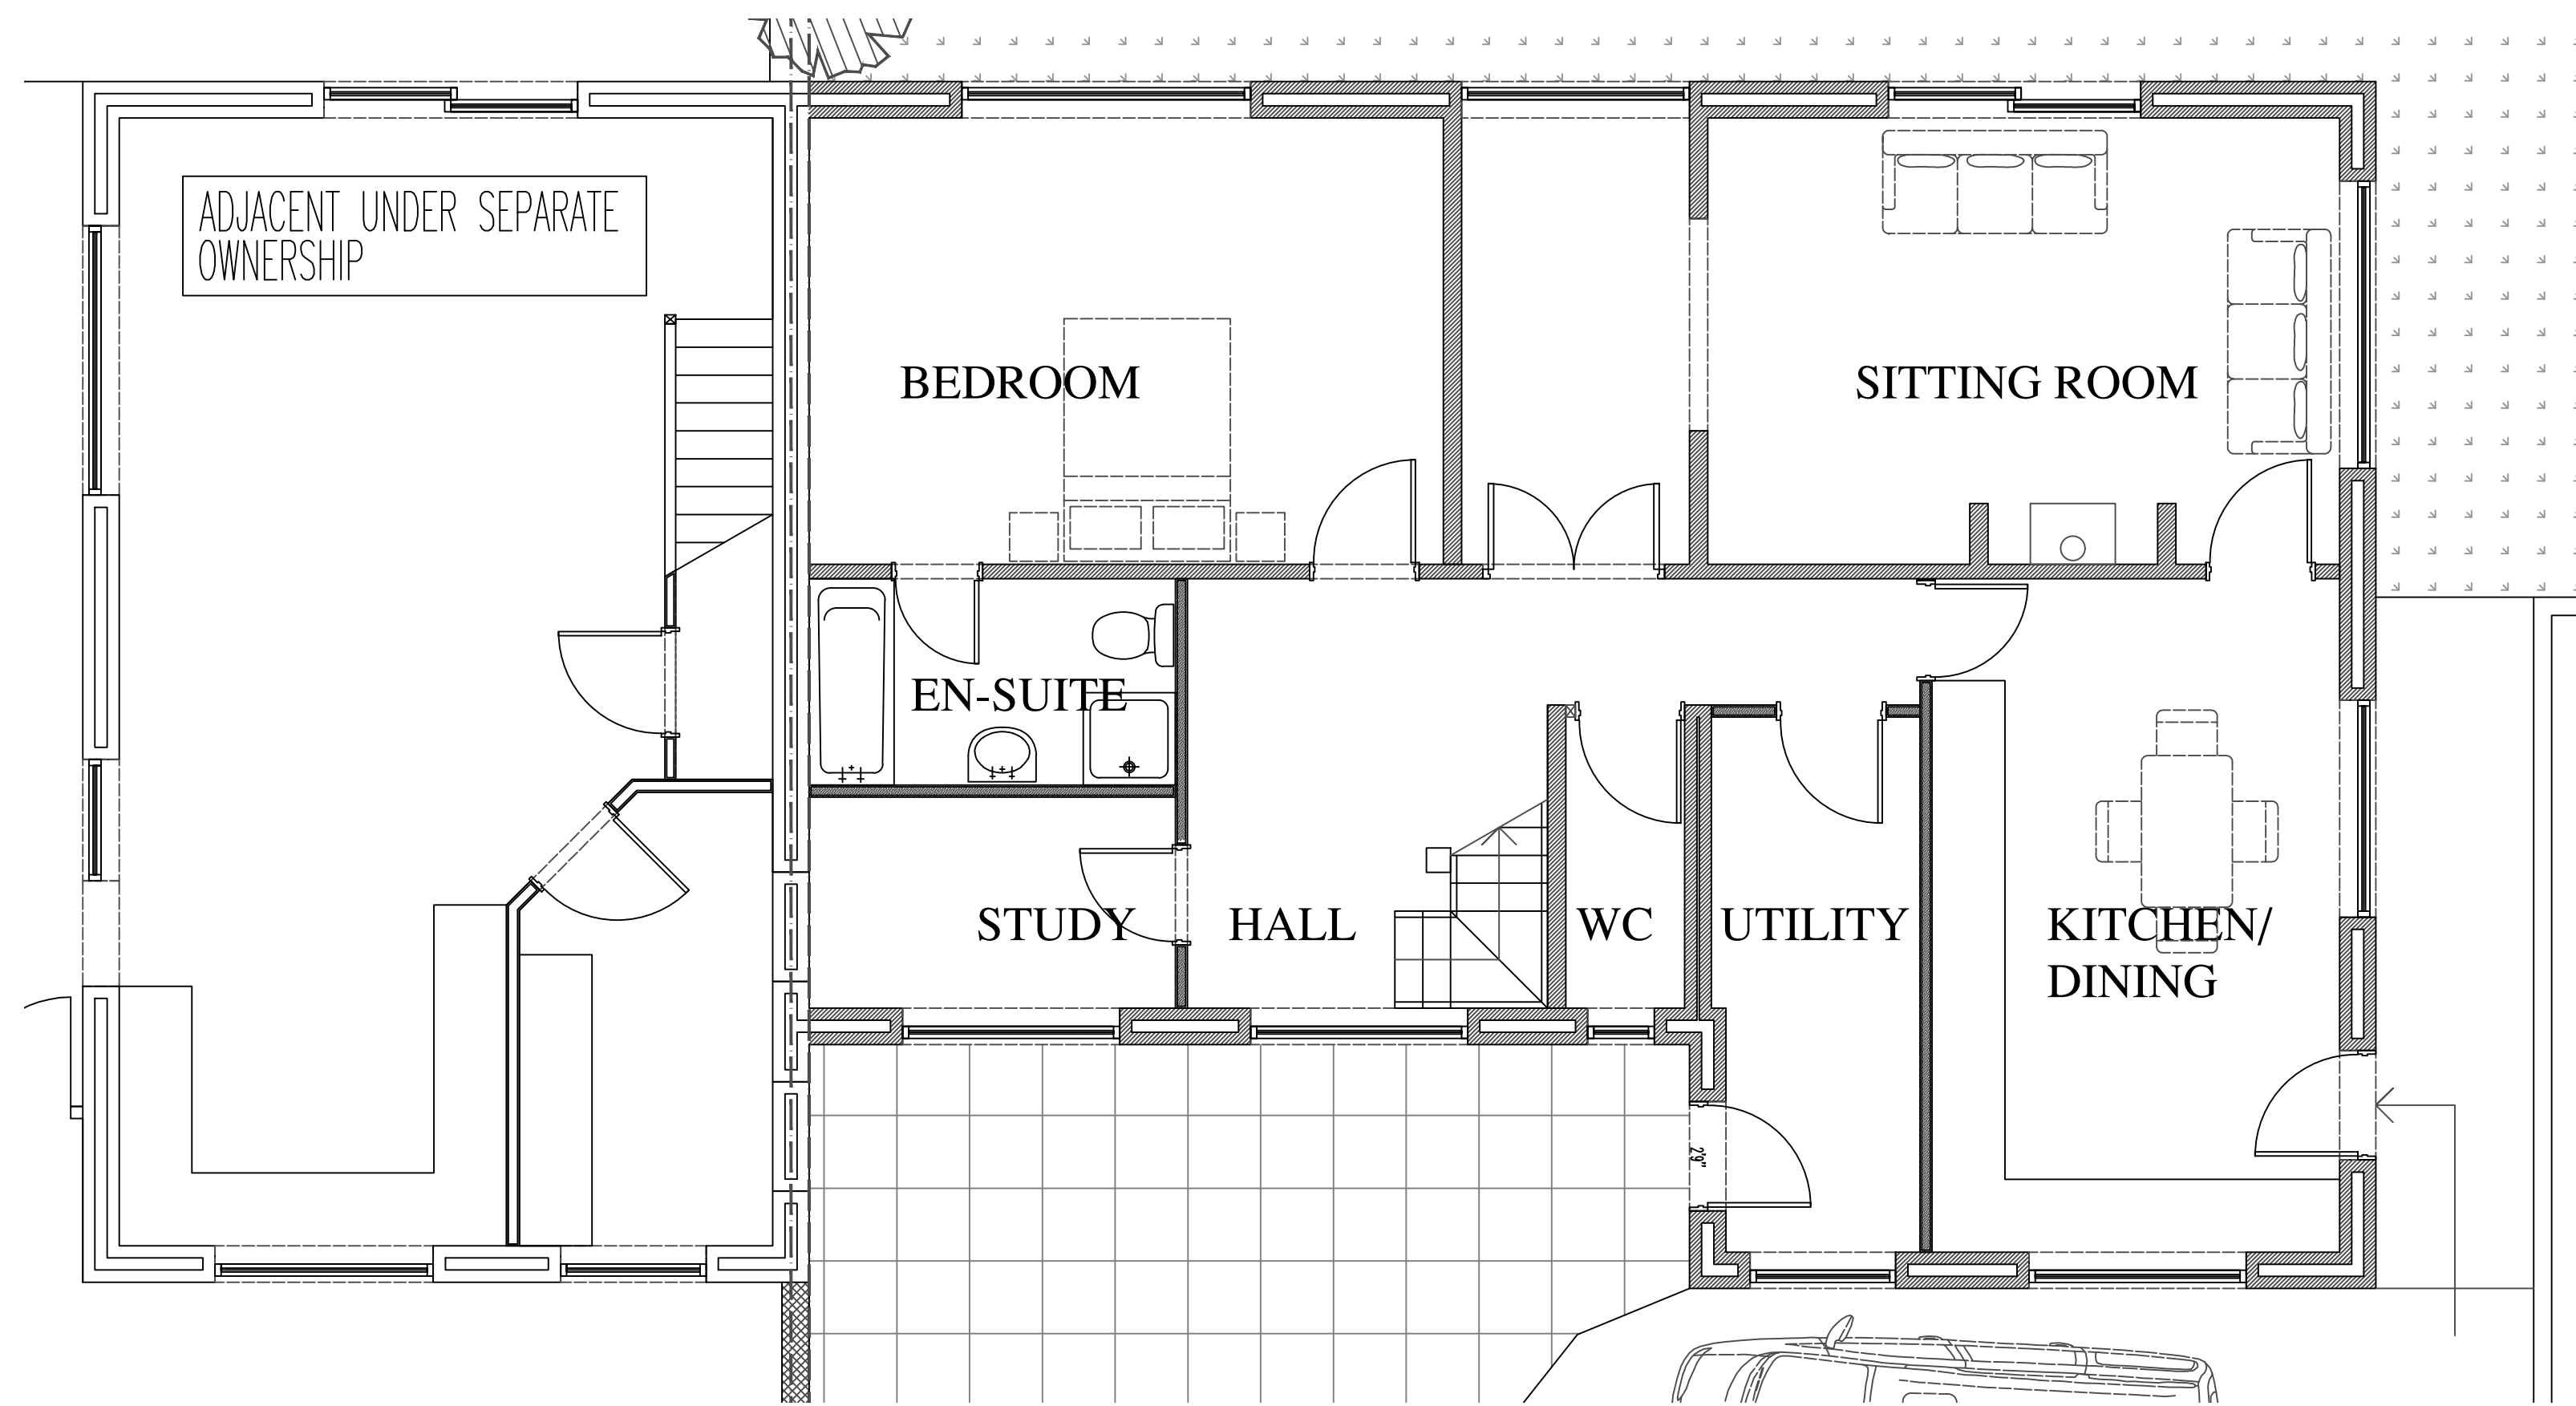


GROUND FLOOR AND FIRST FLOOR AS EXISTING 1:50

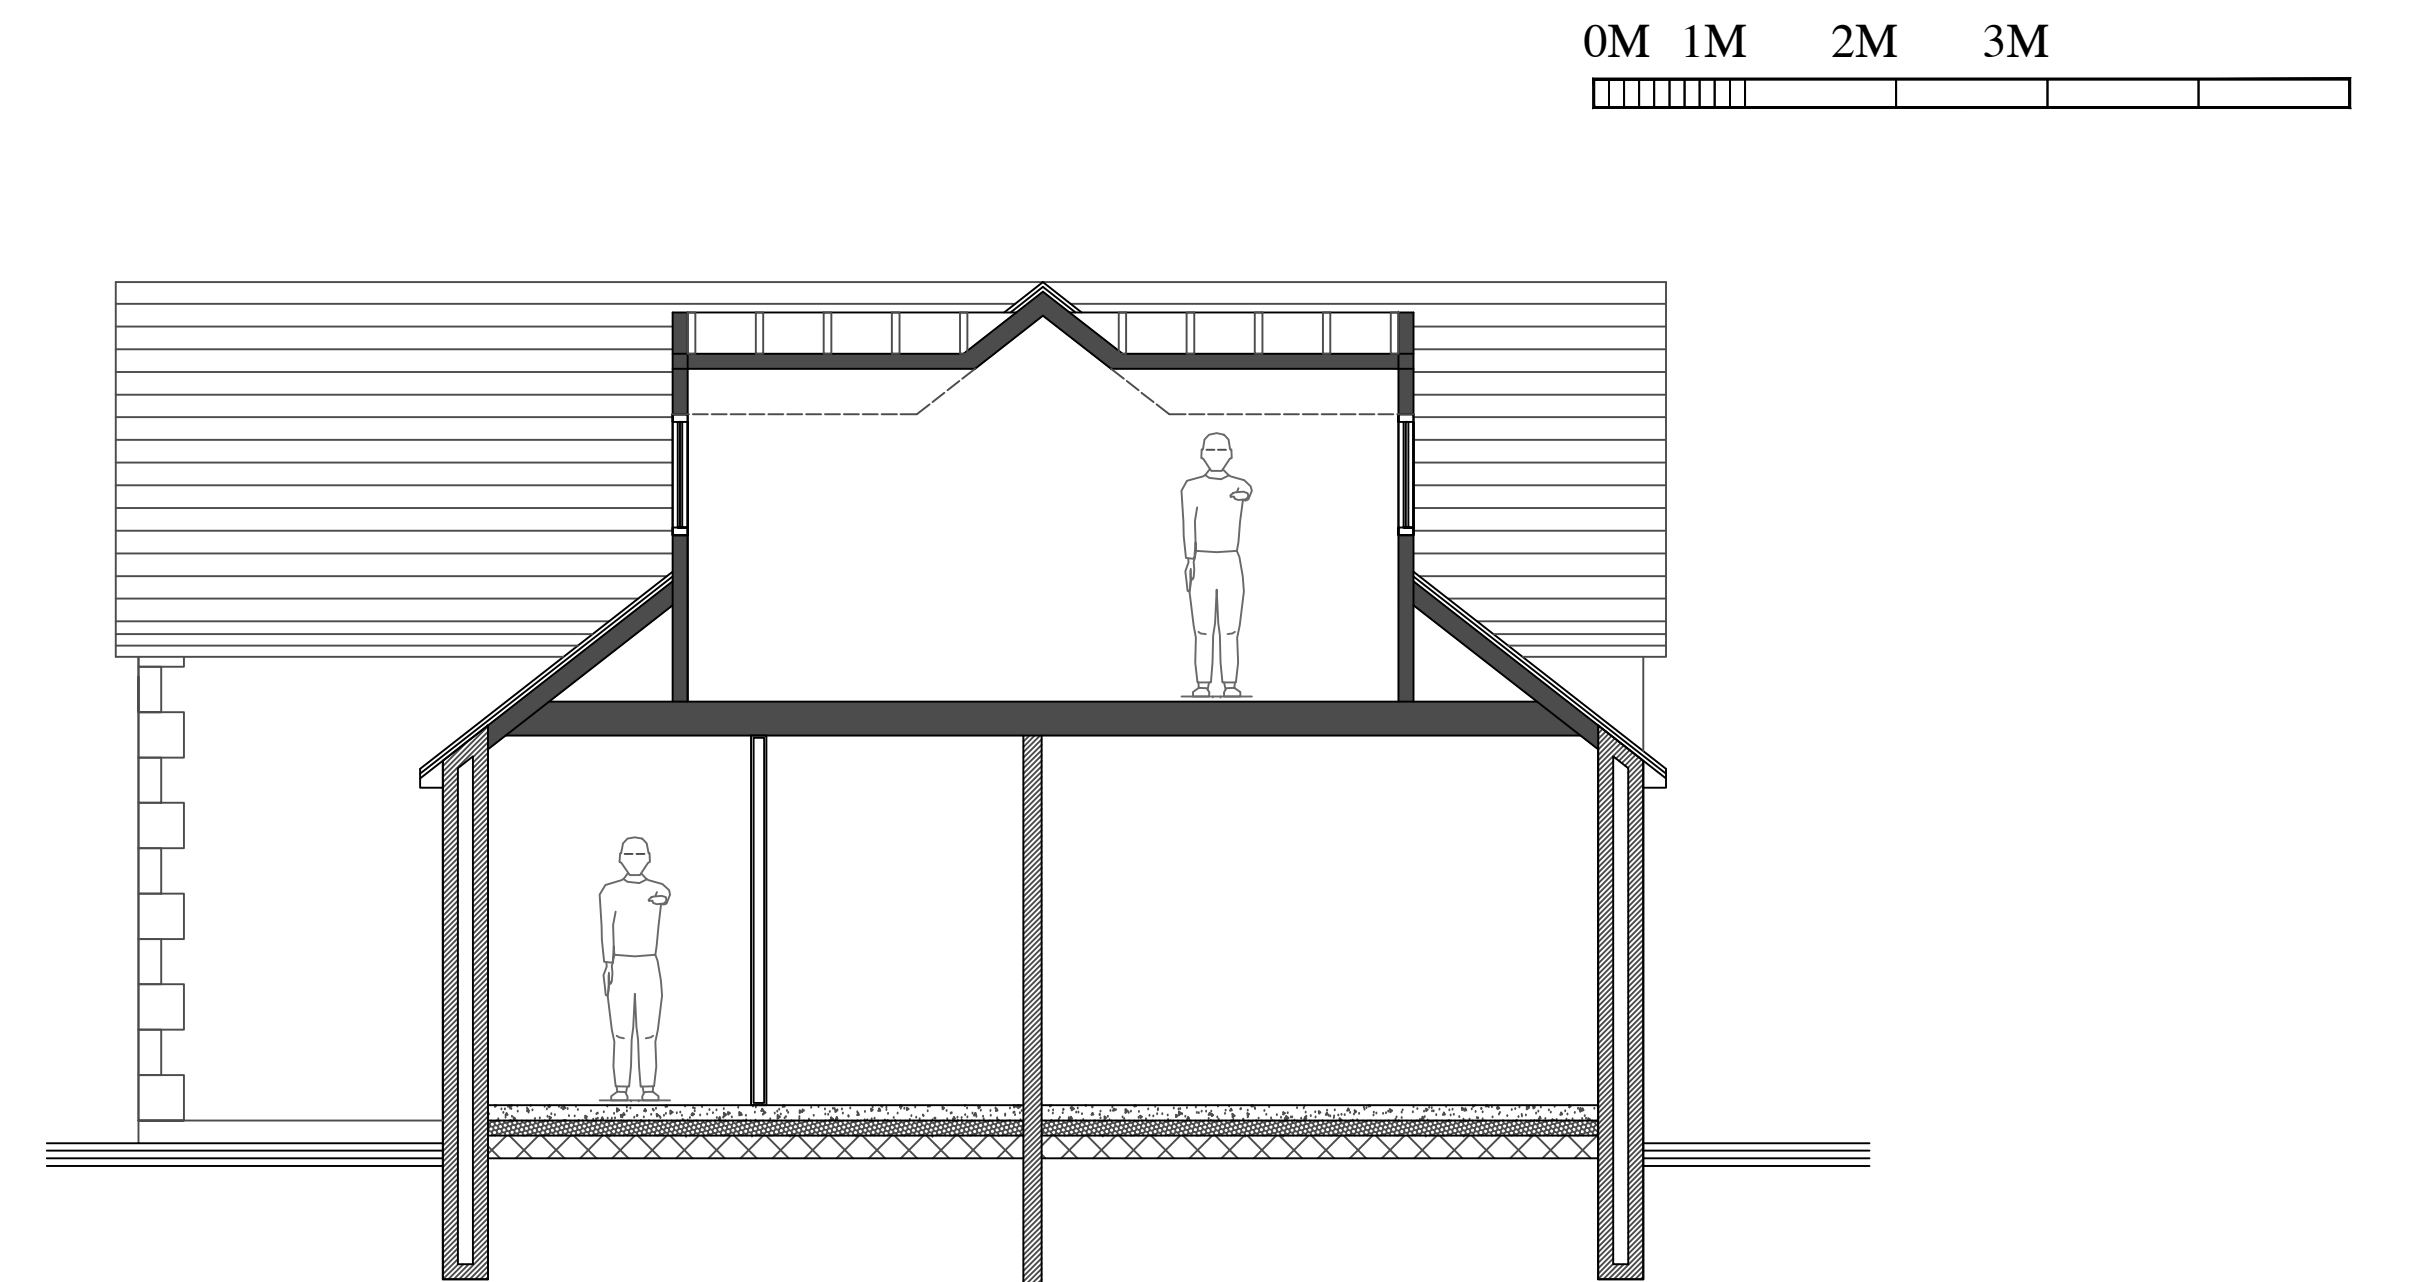

SECTION LOOKING TO NEIGHBOUR 1:50

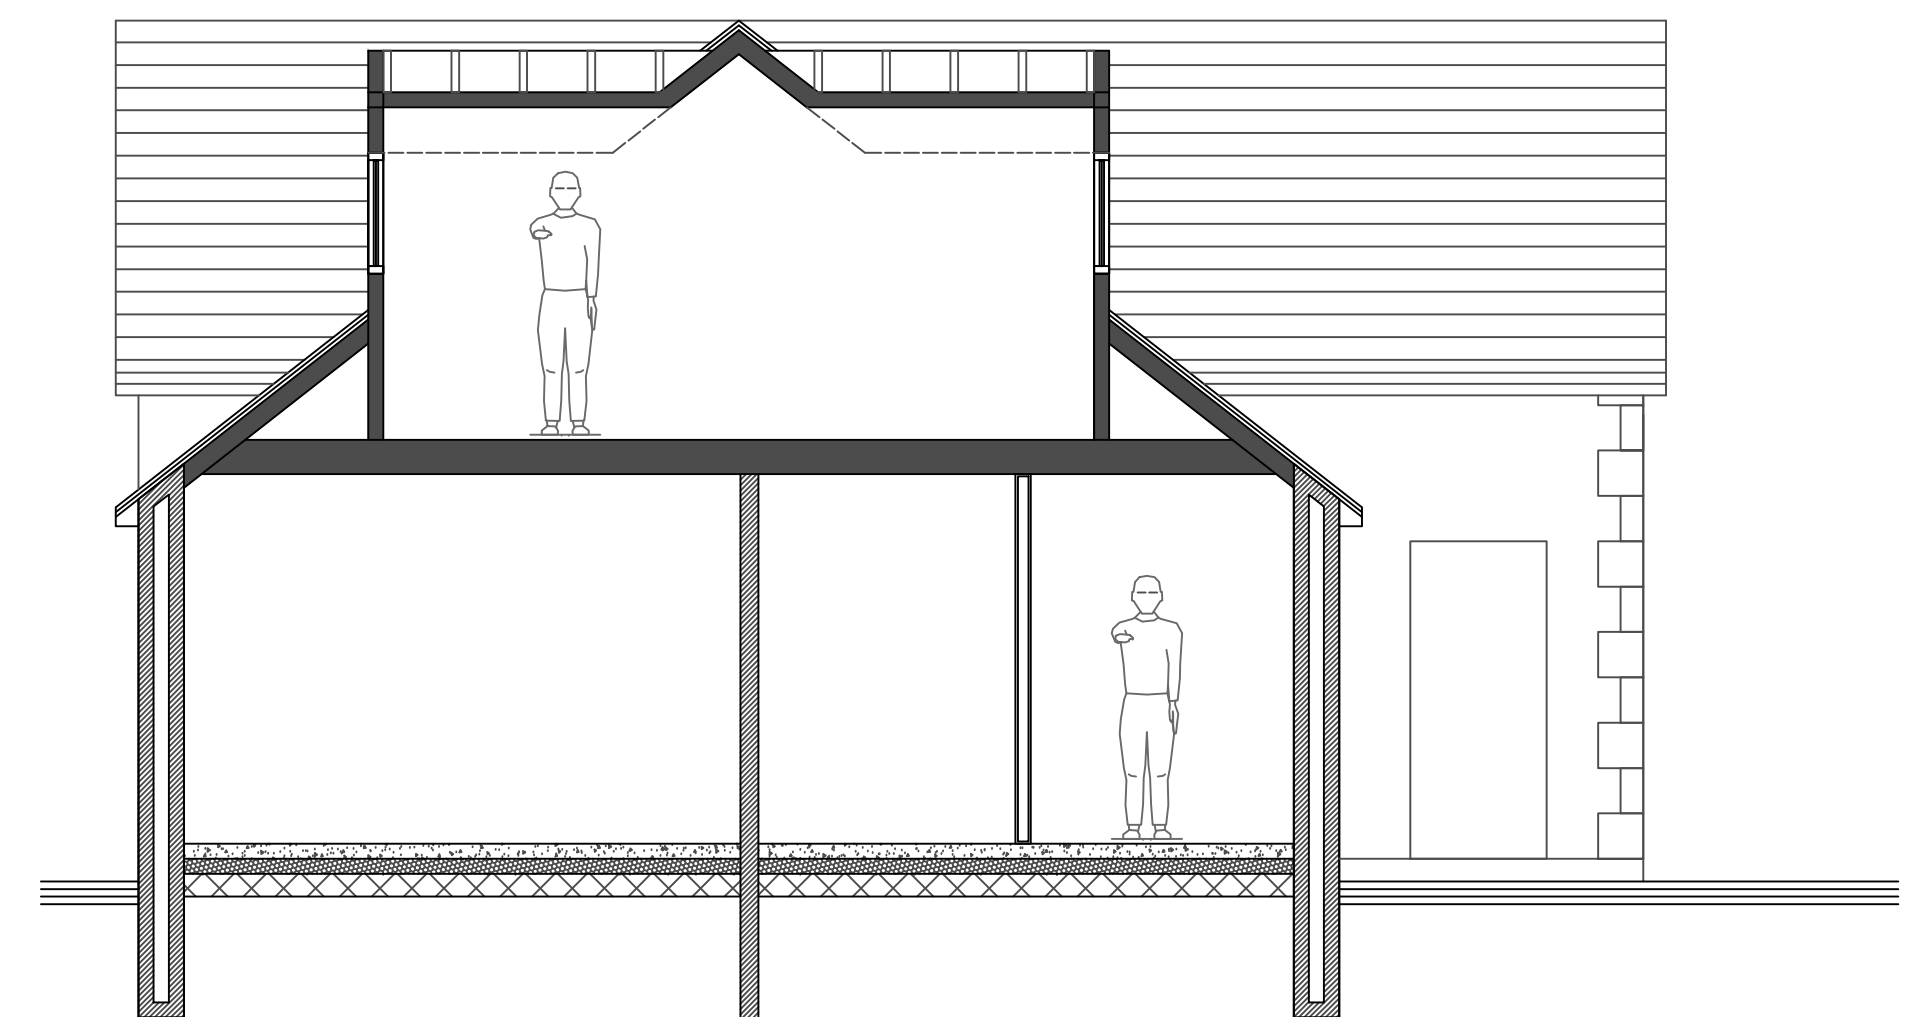

SECTION TO PROPERTY SIDE 1:50

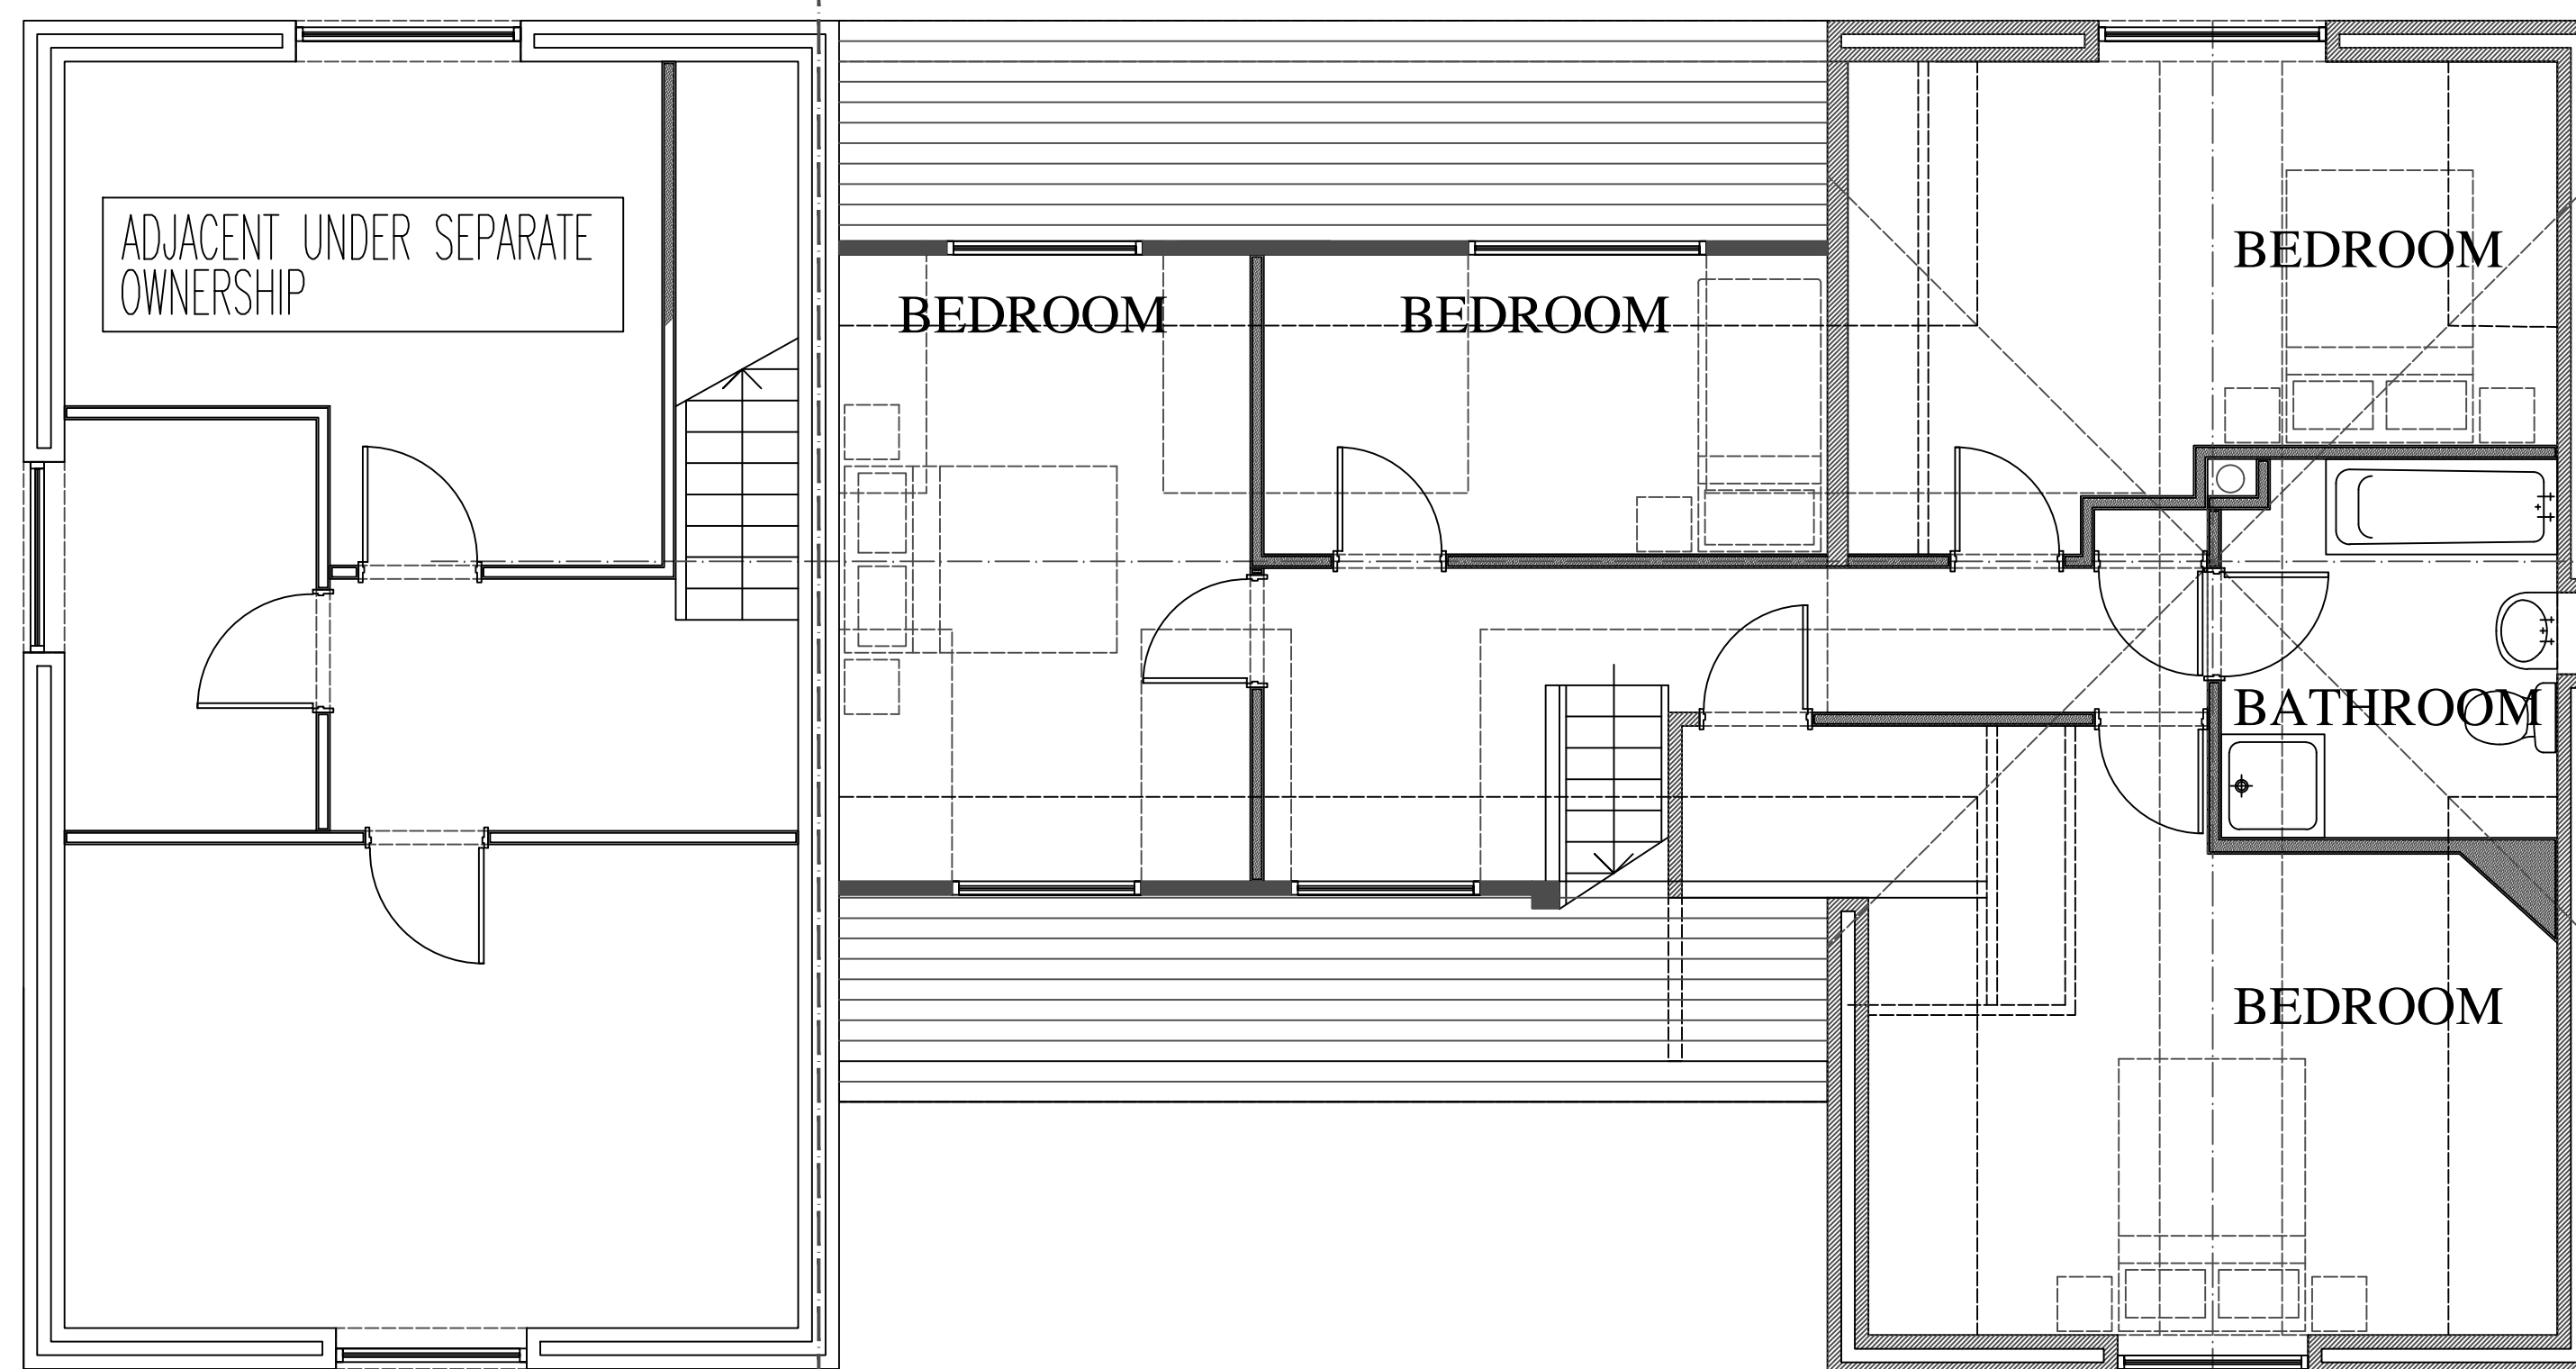

VALLEY HOUSE, OWLGREAVE FARM

EXISTING 01

0M 1M 2M 3M

REVISIONS:
EXISTING DRAWINGS
COMBS
VALLEY HOUSE

SCALE: 1:50
DATE: JUNE'24 | DRAWN: AJS | CHECKED: AJS

©THIS DRAWING AND THE BUILDING WORKS DEPICTED ARE THE COPYRIGHT OF AJS ARCHITECTURE AND MAY NOT BE REPRODUCED OR AMENDED EXCEPT BY WRITTEN PERMISSION. NO LIABILITY WILL BE ACCEPTED FOR AMENDMENTS MADE BY OTHER PERSONS.



DRAWING No: EXISTING 01

B REGS COMPLIANT