


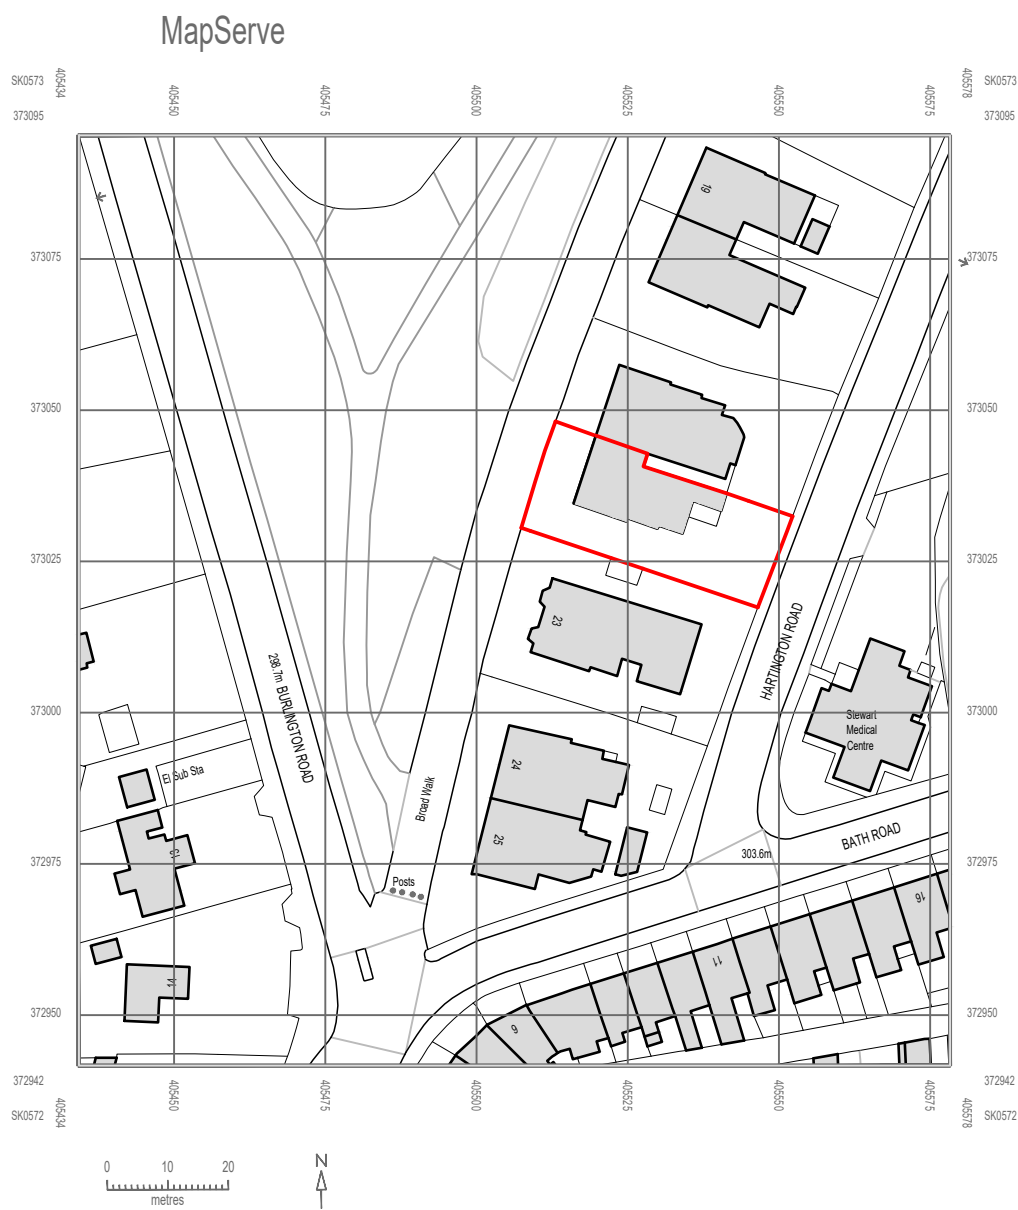

© Crown copyright 2022 Ordnance Survey 100053143

25m

SCALE 1:1250

 Second Floor, Suite 3 Woburn House Vernon Gate Derby DE1 1UL Tel: 01332 347 371 E-mail: info@planningdesign.co.uk www.planningdesign.co.uk	PROJECT DESCRIPTION: Listed Building Consent for Internal and External Changes at Flat 1, Eton House, Buxton					
CLIENT: -	DRAWING TITLE: Site Location Plan <table border="1" data-bbox="1171 1910 1430 1962"> <tr> <td data-bbox="1171 1910 1361 1962"> DRAWN BY: DS </td> <td data-bbox="1361 1910 1430 1962"> CHECKED BY: LC </td> </tr> </table>		DRAWN BY: DS	CHECKED BY: LC		
DRAWN BY: DS	CHECKED BY: LC					
STATUS: P L A N N I N G	<table border="1" data-bbox="1171 1966 1430 2067"> <tr> <td data-bbox="1171 1966 1361 2020"> DRAWING NUMBER: 001 </td> <td data-bbox="1361 1966 1430 2020"> REVISION: - </td> </tr> <tr> <td data-bbox="1171 2020 1361 2067"> SCALE: 1:1250@ A4 </td> <td data-bbox="1361 2020 1430 2067"> DATE: 08/08/2024 </td> </tr> </table> DRAWING REF: 5026 - 001		DRAWING NUMBER: 001	REVISION: -	SCALE: 1:1250@ A4	DATE: 08/08/2024
DRAWING NUMBER: 001	REVISION: -					
SCALE: 1:1250@ A4	DATE: 08/08/2024					