




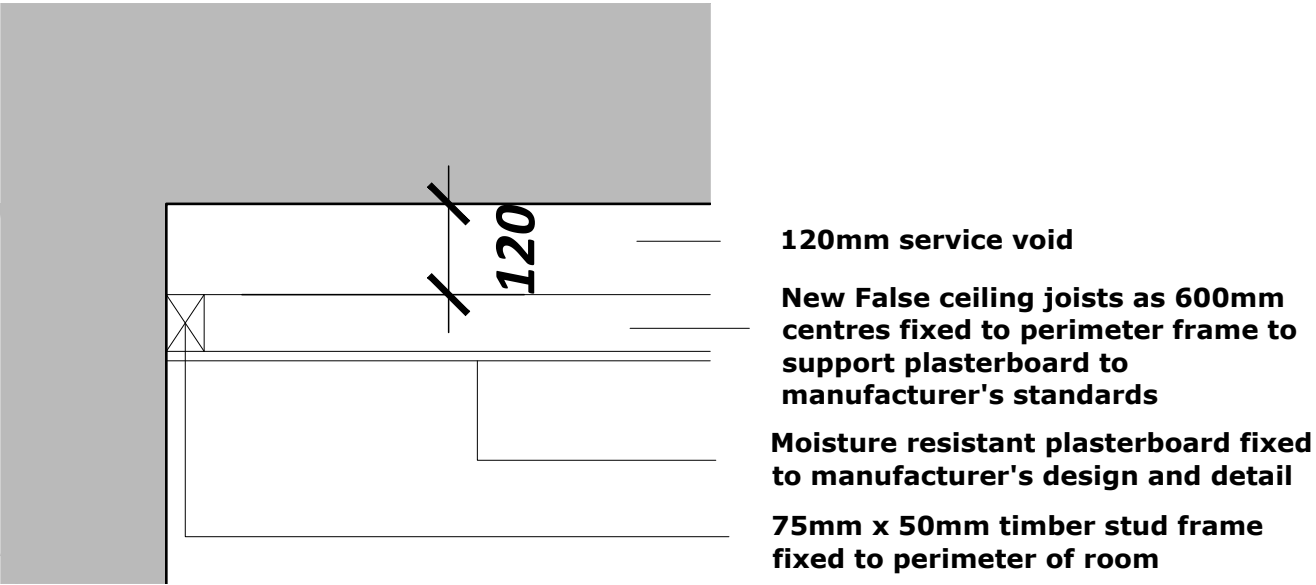

1. Section Detail 01 - Proposed False Ceiling (1:10)

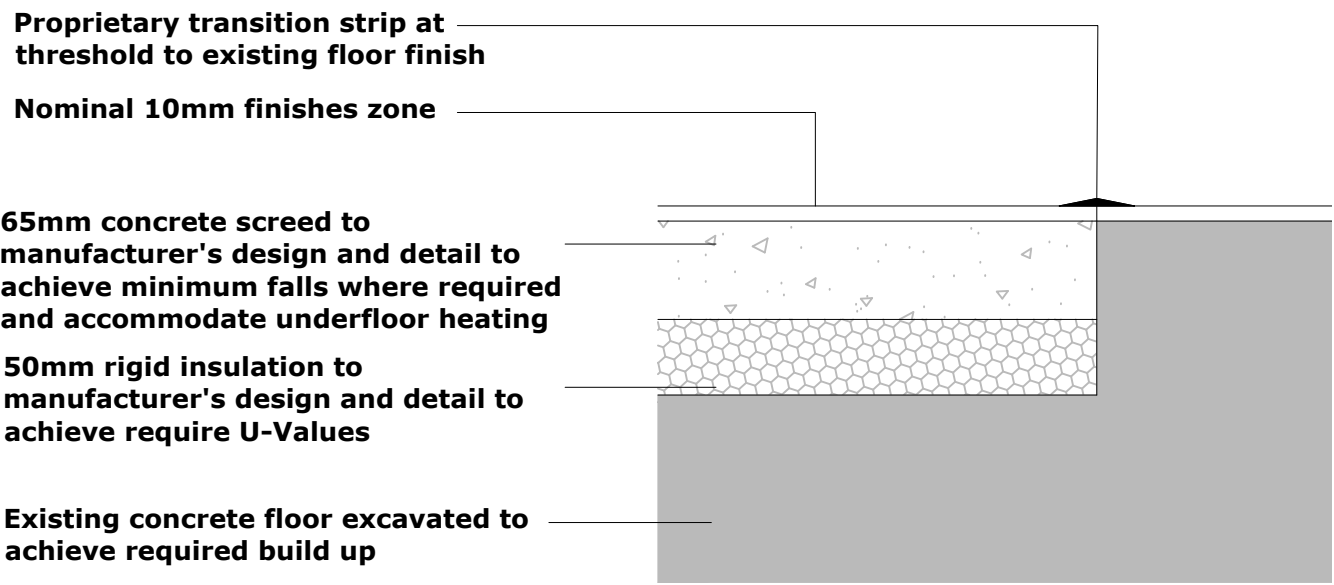

2. Section Detail 02 - Proposed Floor Build Up (1:10)

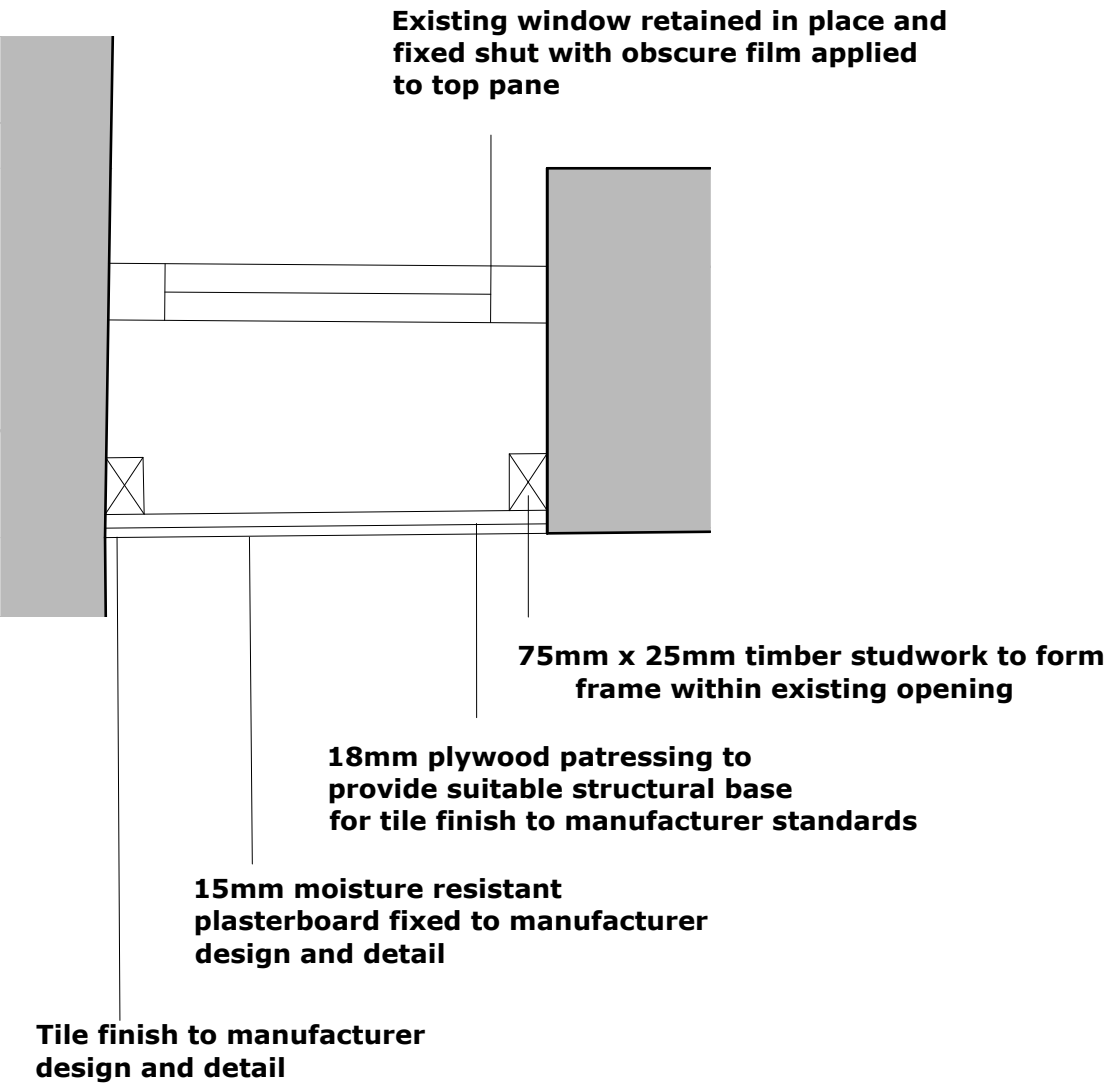

3. Plan Detail 01 - Proposed Window Blocking up (1:10)



PlanningDesign Second Floor, Suite 3 Woburn House Vernon Gate Derby DE1 1UL Tel: 01332 347 371 E-mail: info@planningdesign.co.uk www.planningdesign.co.uk	PROJECT DESCRIPTION: Listed Building Consent for Internal and External Changes at Flat 1, Eton House, Buxton	
	DRAWING TITLE: Proposed Details	
	DRAWN BY: JB	CHECKED BY: DS
	DRAWING NUMBER: 006	REVISION: -
	SCALE: 1:200 @ A3	DATE: 08/08/2024
STATUS: PLANNING	DRAWING REF: 5026 - 006	