



Graphical Scale 1:500

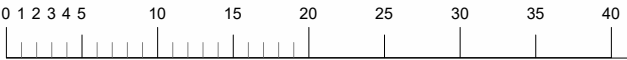

All drawings should be read in conjunction with the entire **PL Series** drawings. Full details and specifications will be provided following approval of the planning application and through a formal Building Control submission prior to commencement of site works & construction.

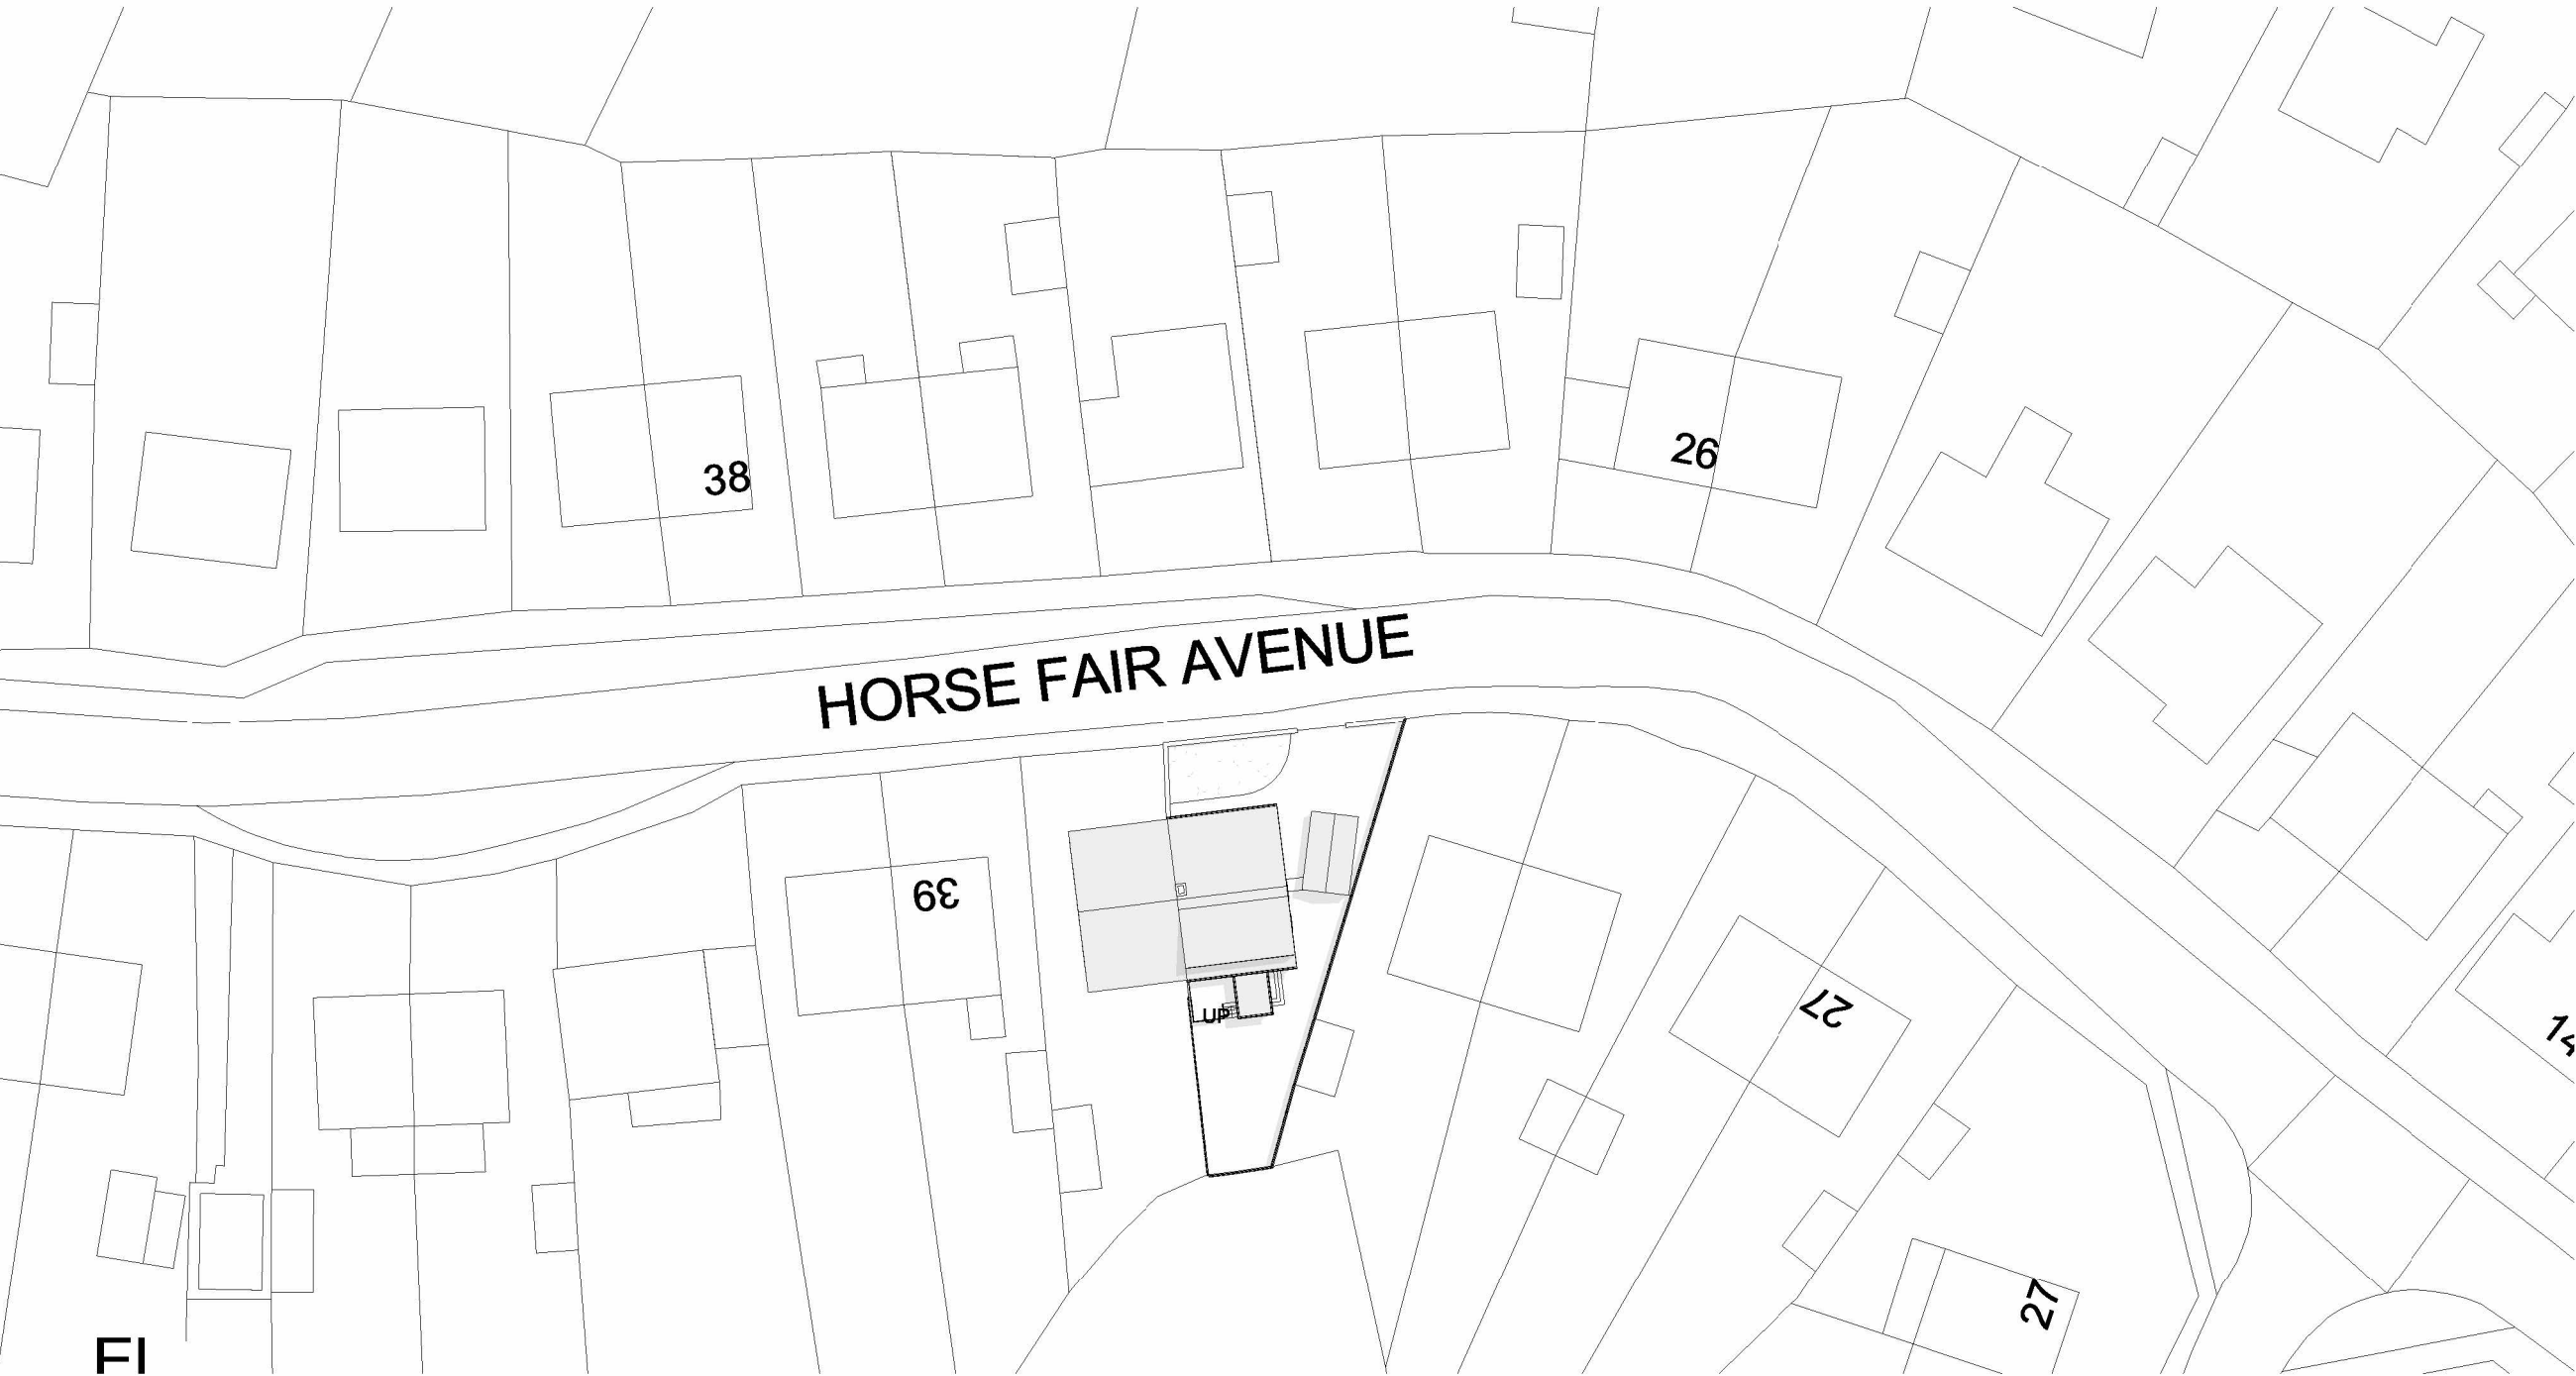

FI
Block Plan
1 : 500

P1	Issue for planning	15.07.24	SM
Rev	Description	Date	By

Drawing PBD-PL01 Block Plan	Rev P1	Project 006 35, Horsefair Avenue	Date 13.07.24
			Scale As indicated @ A3

