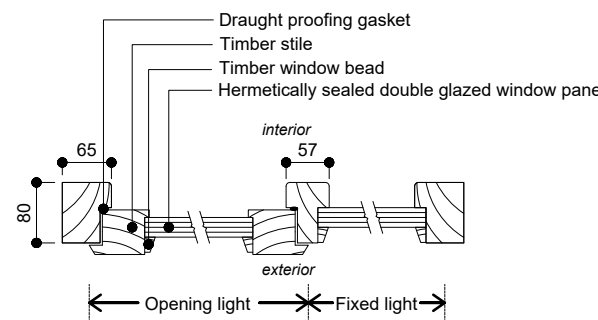
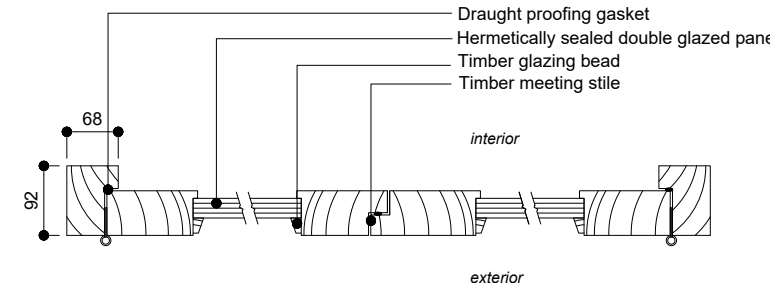


3100mm X 2300mm External Sizes
Roof and Frames Detailed Specification

CV01: New uPVC framed conservatory, colour: internally white, externally Chartwell Green - see manufacturer's detail CV01

DETAIL CV01 - CONSERVATORY MANUFACTURER'S DETAILS
(Not to scale)

WD01: Existing window to be removed. New double glazed timber framed window, paint finished internally, white, externally Chartwell Green - see window detail WD01

DETAIL WD01 - WINDOW FRAME DETAILS
(Scale 1:10)

DR01: Existing double doors to be removed. New double glazed timber framed double doors (without Georgian bars) paint finished internally, white, externally Chartwell Green - see door detail DR01

DETAIL DR01 - DOUBLE DOOR FRAME DETAILS
(Scale 1:10)**NOTES**

All dimensions are to be checked on site and any discrepancies referred to the designer prior to proceeding. All levels are to be confirmed on site prior to proceeding with the work. All discrepancies between information shown on the drawing and the information shown on the specification are to be referred to the designer prior to proceeding with the works. All component sizes and references to be checked prior to the ordering of materials. Positions of existing drain runs and associated installations to be confirmed prior to proceeding and drains checked as necessary. All relevant boundary positions to be checked prior to proceeding. Any on site design changes must be reported to the designer and agreed with the relevant authority prior to proceeding. Levels shown are related to an arbitrary datum and therefore not related to ordnance datum.

0 0.5 1 2
metres (for 1:10 original)

Revision	Date	Details
GRUNDY ARCHITECTURAL SERVICES LIMITED REGISTERED ARCHITECTS & BUILDERS R.A.GRUNDY ARCHITECTURAL SERVICES LIMITED 30 PARK ROAD, HADFIELD, GLOSOP, DORSETSHIRE, SK13 2AH TEL: 0773 541 5862 E-MAIL: RICHARD@GRUNDYARCHITECTURE.CO.UK Project: Proposed Alterations at: 5 Hague Street Whitfield Glossop Dorsetshire SK13 8NR Client: Mrs. A. Harwood Drawing Title: PROPOSED WINDOW & DOOR FRAME AND CONSERVATORY MANUFACTURERS DETAILS Drawn by: R.G. Drawing No.: 2437.21 Revision: Date: 10th September 2024 Scale: As shown @ A1		