



Existing Site Front Elevation



Existing Site Side Elevation



Existing Site Side Elevation



Existing Site Rear Elevation





Existing Front Elevation



Existing Side Elevation




Existing Side Elevation



Existing Rear Elevation



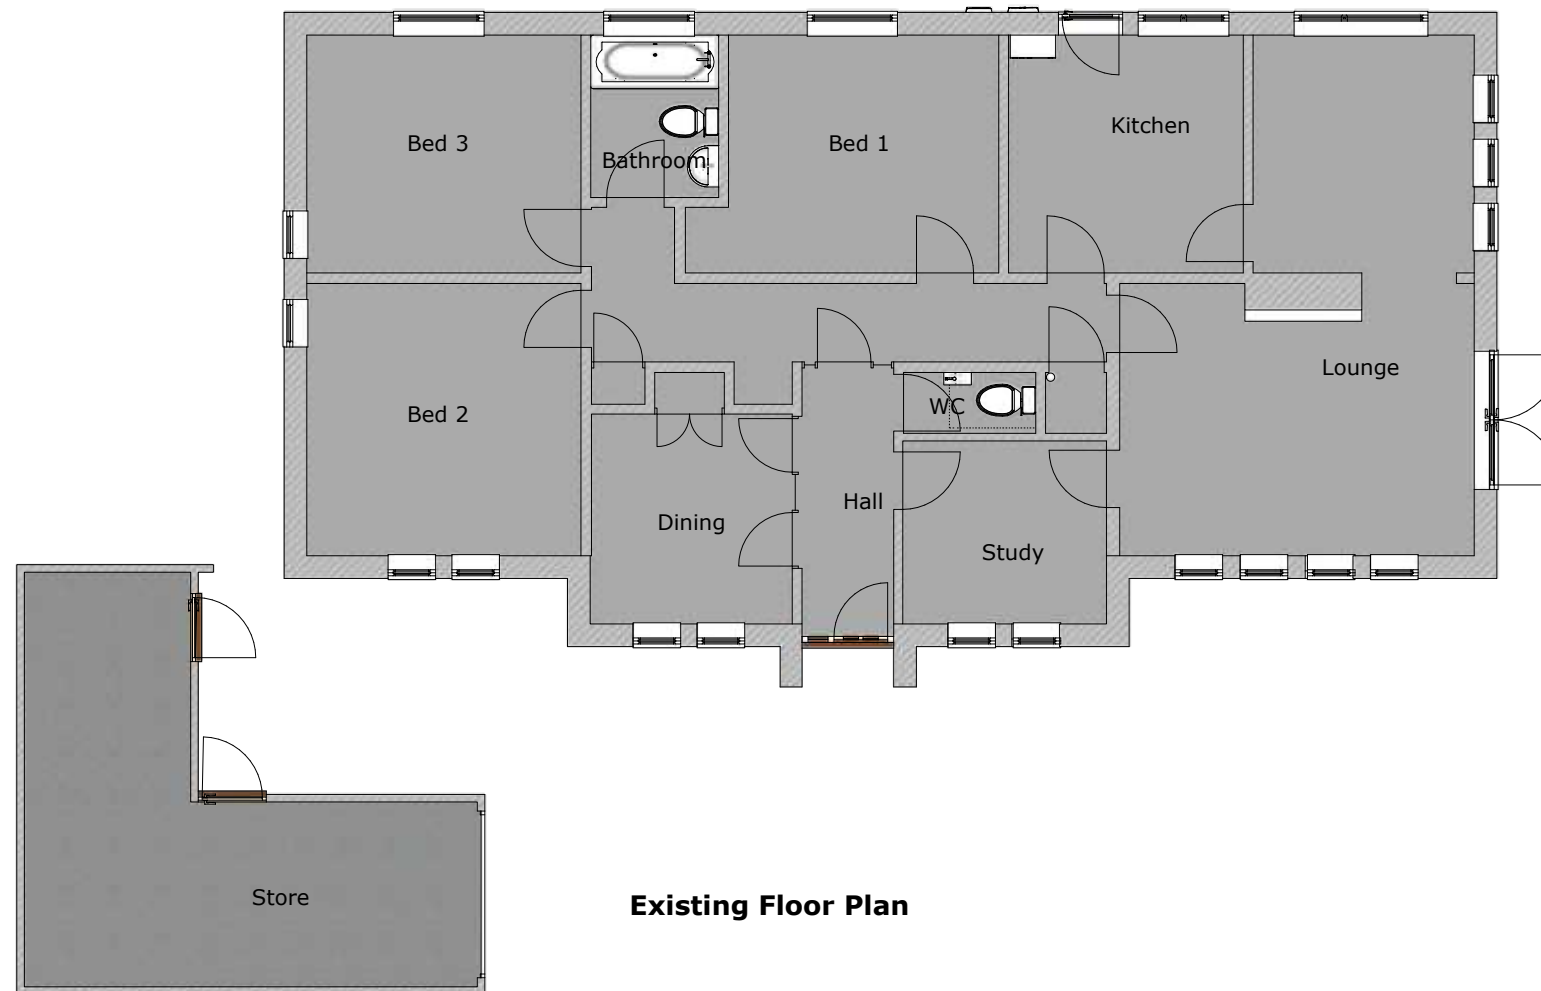

Existing Floor Plan






Existing & Proposed Side Elevation




Existing & Proposed Front Elevation

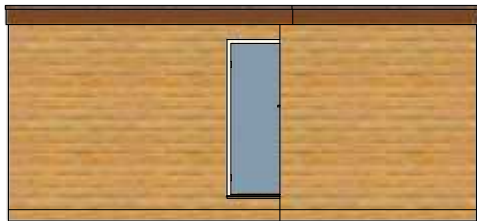

Existing & Proposed Side Elevation



Existing & Proposed Rear Elevation

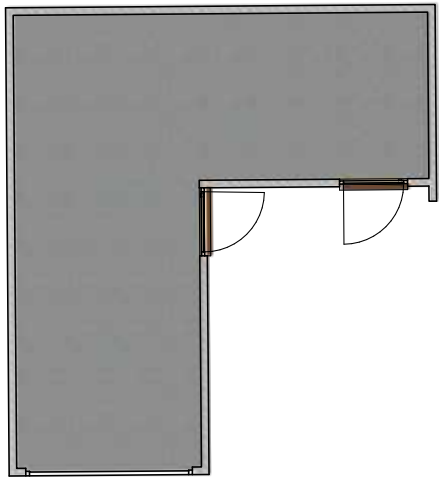

Existing & Proposed Ground Floor Plan



Proposed Site Front Elevation



Proposed Site Side Elevation



Proposed Site Side Elevation



Proposed Site Rear Elevation





Proposed Front Elevation



Proposed Side Elevation





Proposed Side Elevation



Proposed Rear Elevation



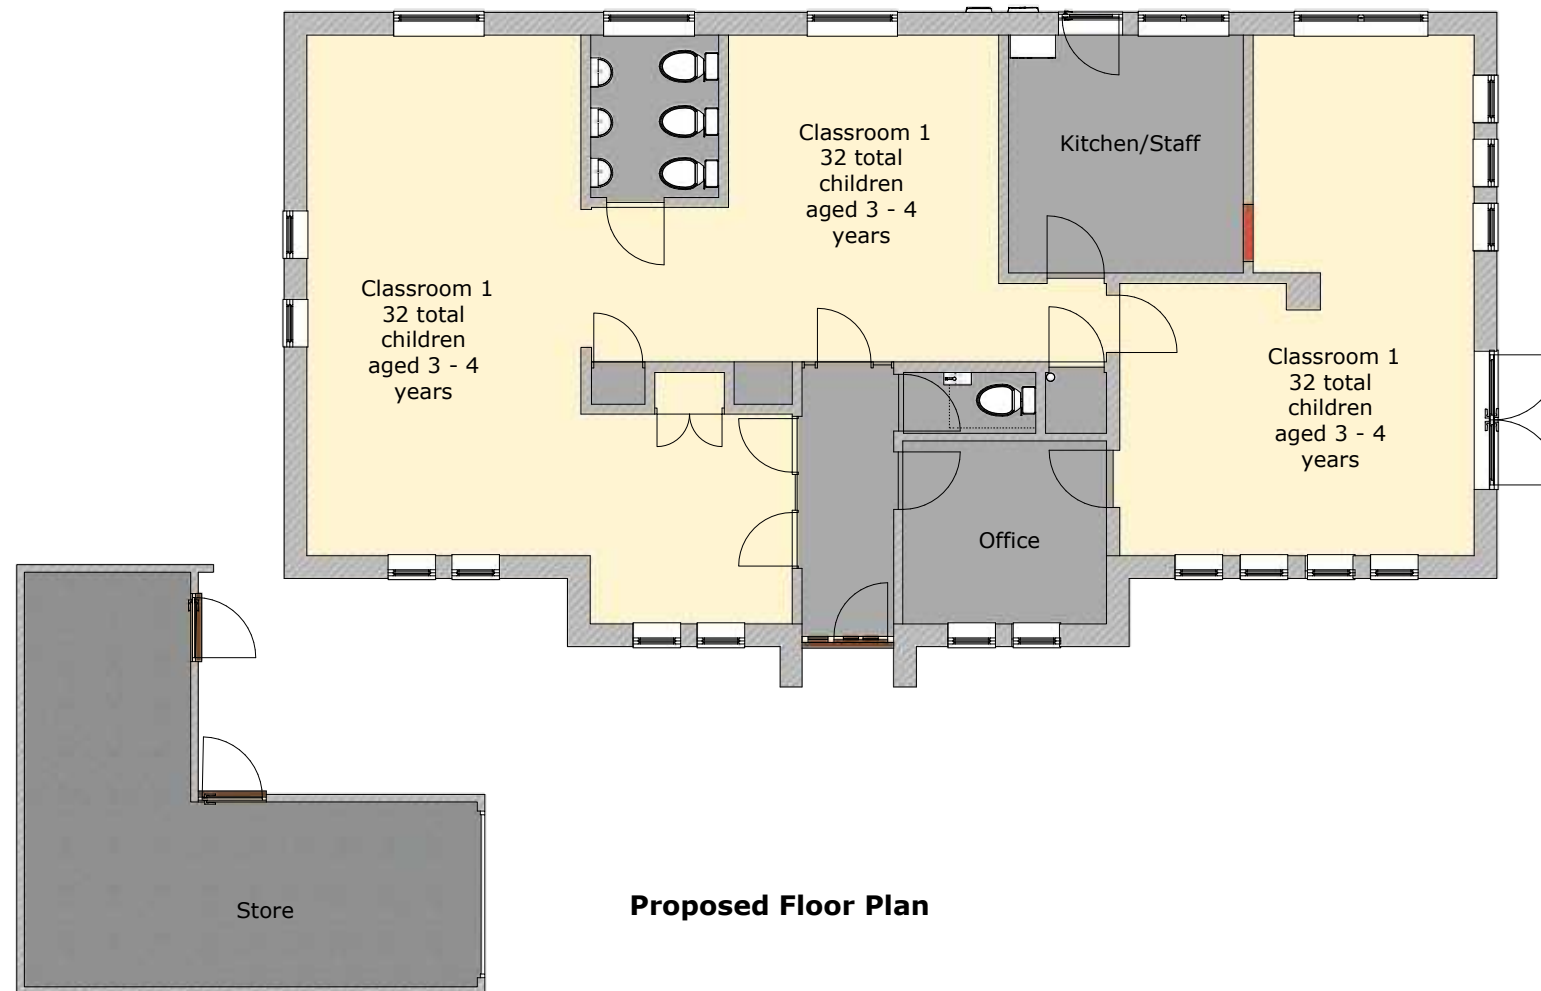

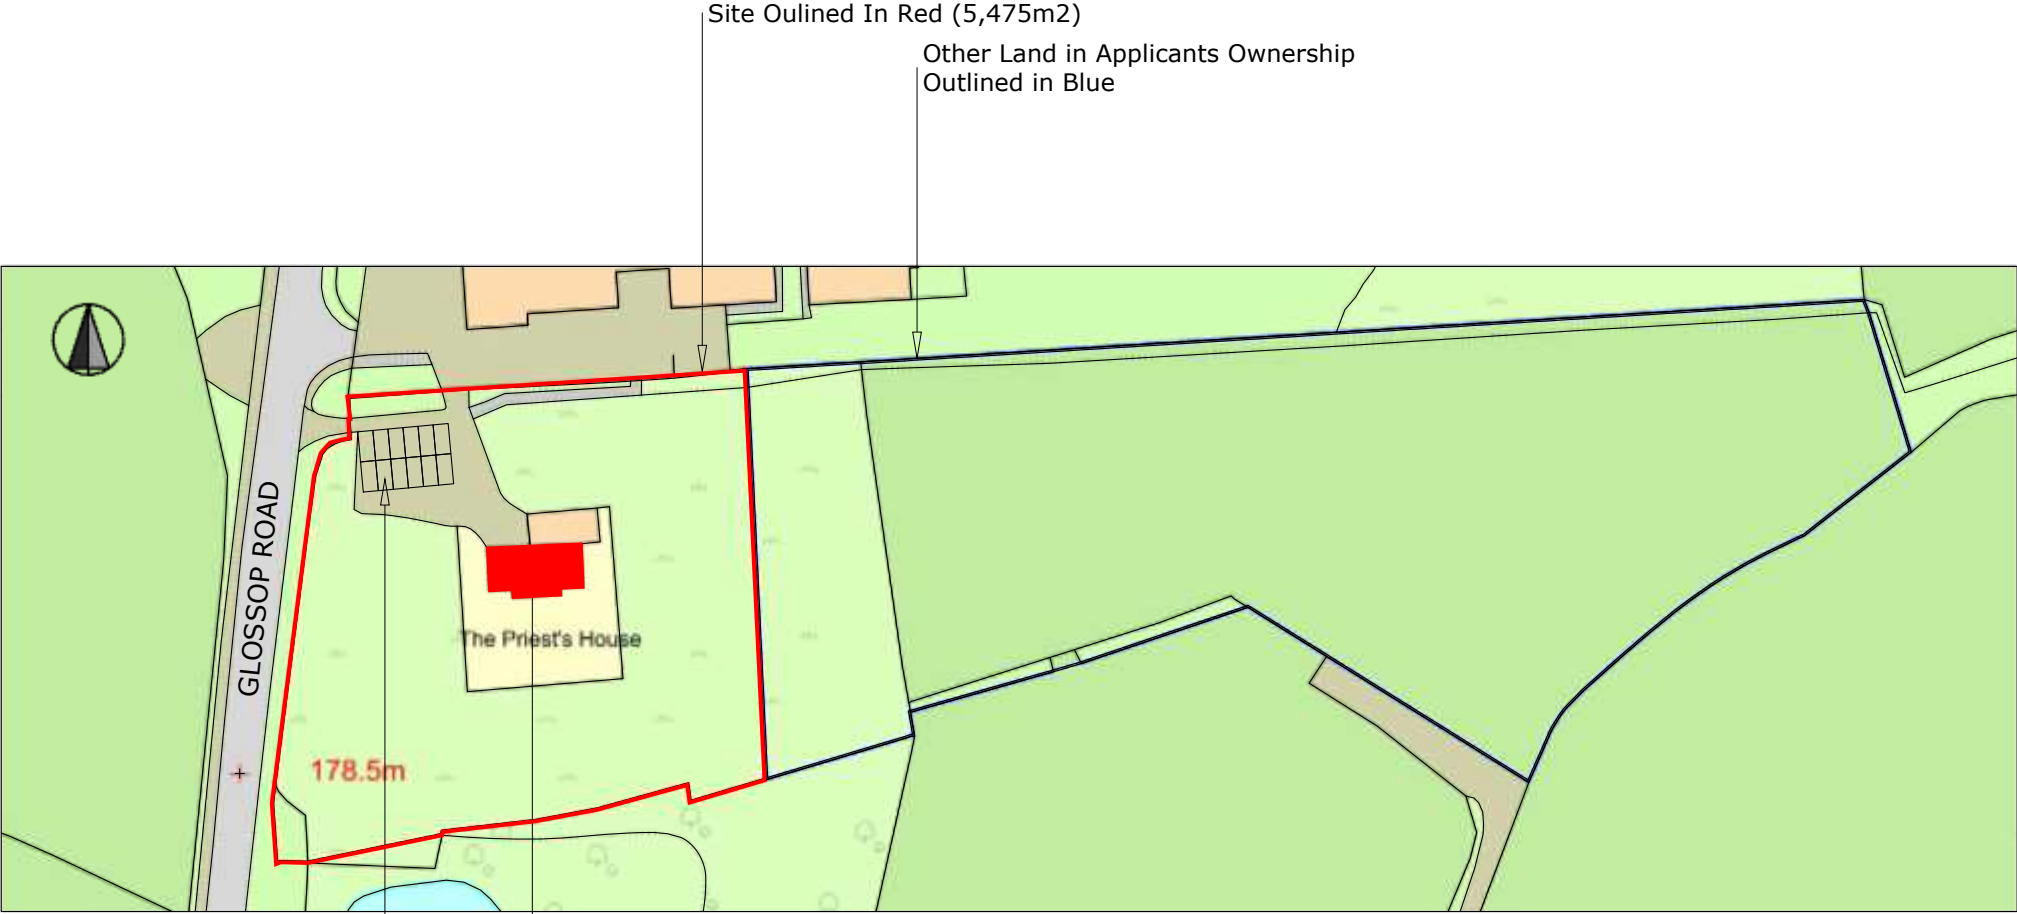

Location Plan (1:1250)

© Crown copyright and database rights 2024 Ordnance Survey 0100031673



1150 Change of Use C3 to E(f) & Window Amendments		Client: Kinderview Children's Day Nursery Reference: A3/PM3D 1150 Page No: 08	Rev
Location Plan (1:1250)	Proposed Children's Day Nursery		
126 Glossop Rd, Gamesley, Charlesworth, Glossop. SK13 5HB			Date Issued: September 11, 2024



Site Plan (1:500) _____

© Crown copyright and database rights 2024 Ordnance Survey 0100031673