
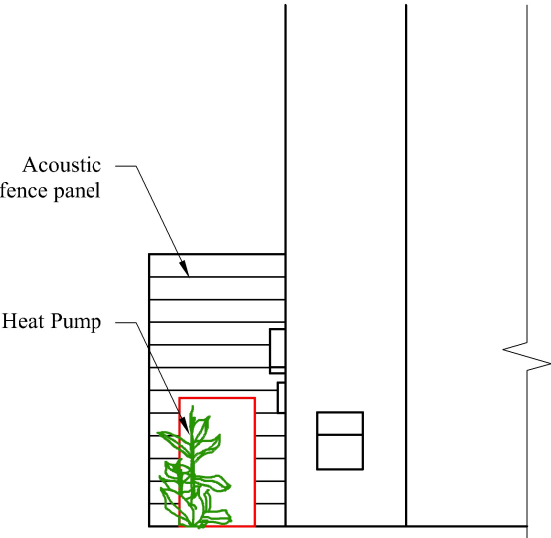


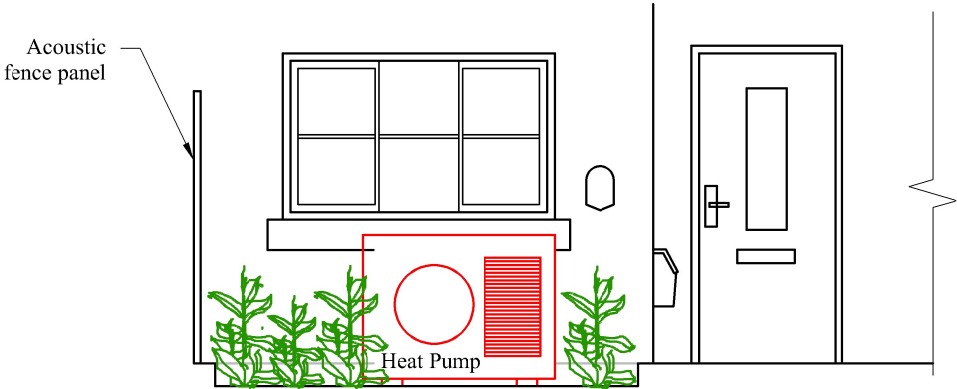

PROPOSED FENCE ELEVATIONS (1:50)

Rev	Date	Comment	Chkd	Aprvd
Title				
Fence Elevations				
Project				
2 Old Smithy Rd				
Contractor				
Scale 1:50@A3 Originator MN Date 9.09.2024				
Stage				
DESIGN				
Status				
FOR APPROVAL				
Job Number		Drawing No	Revision	
240909		1	-	