





EXISTING SITE PLAN

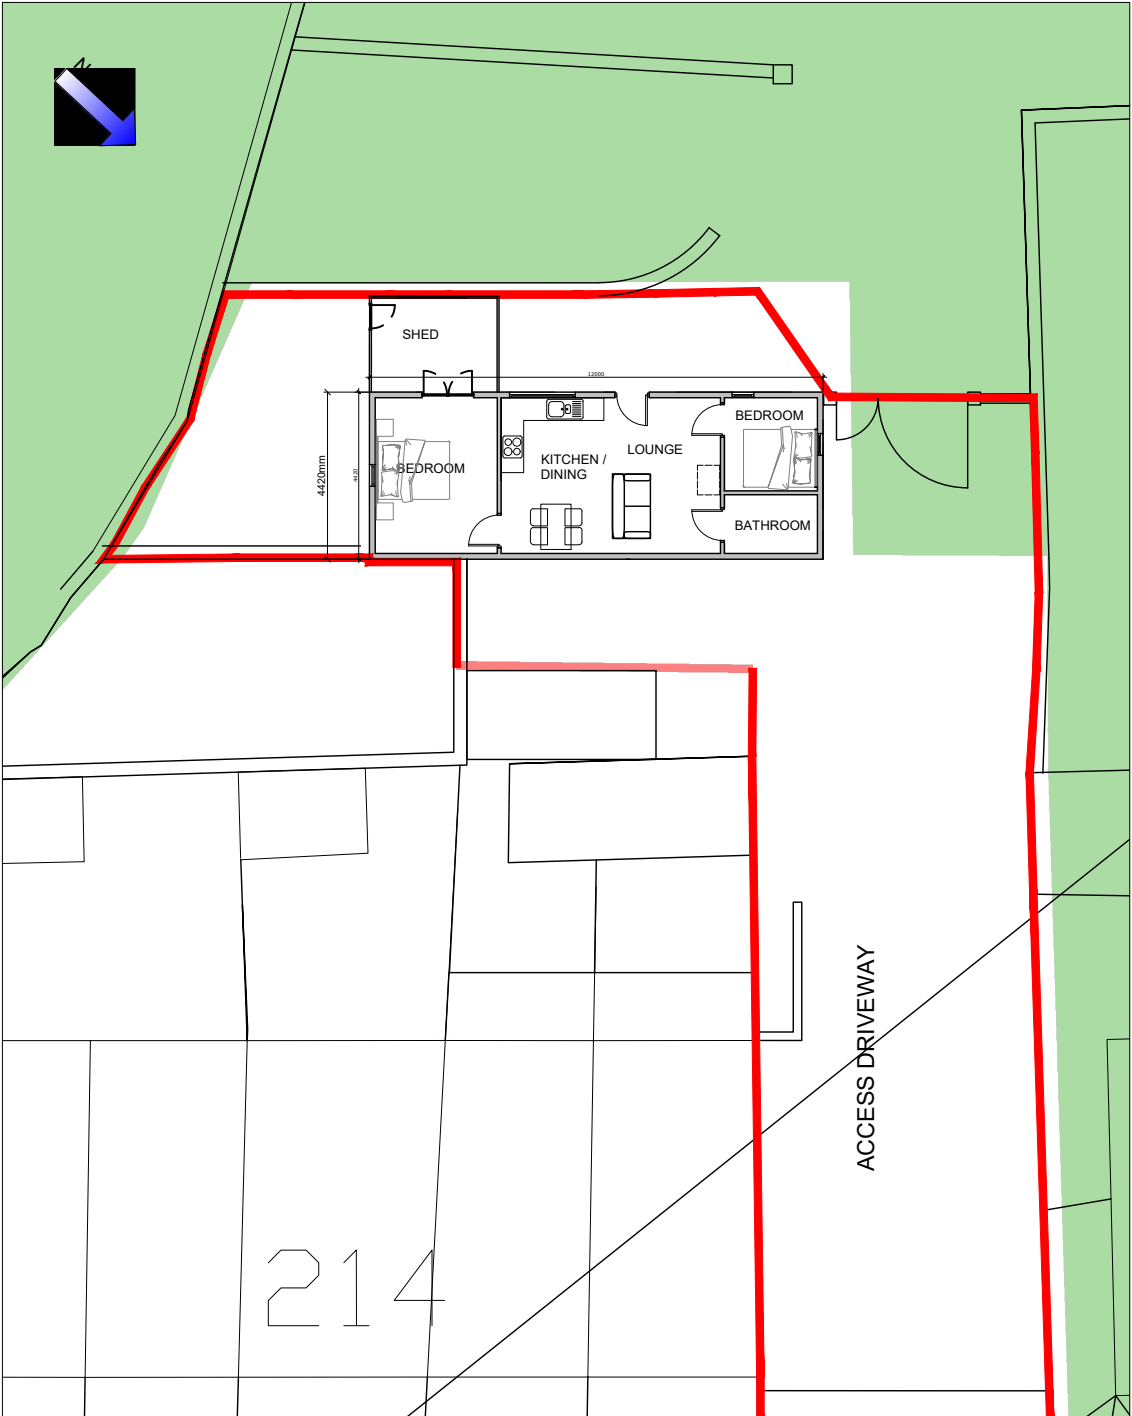

PROPOSED SITE PLAN

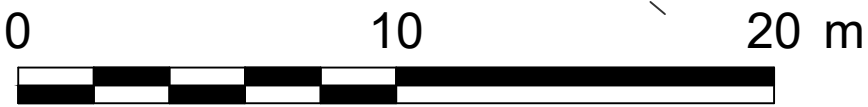

General Notes

No.	Revision/Issue	Date

Firm Name and Address


 **Mason and Marlowe**

Mason and Marlowe Ltd.
Architects, Project Managers and
Quantity Surveyors
5 Picadilly Place
Manchester, M1 3BR

Project Name and Address

**218 BUXTON ROAD
HIGH PEAK SK23 7PX**

Project	Sheet
Date 12/05/2024	A3
Scale 1/200	

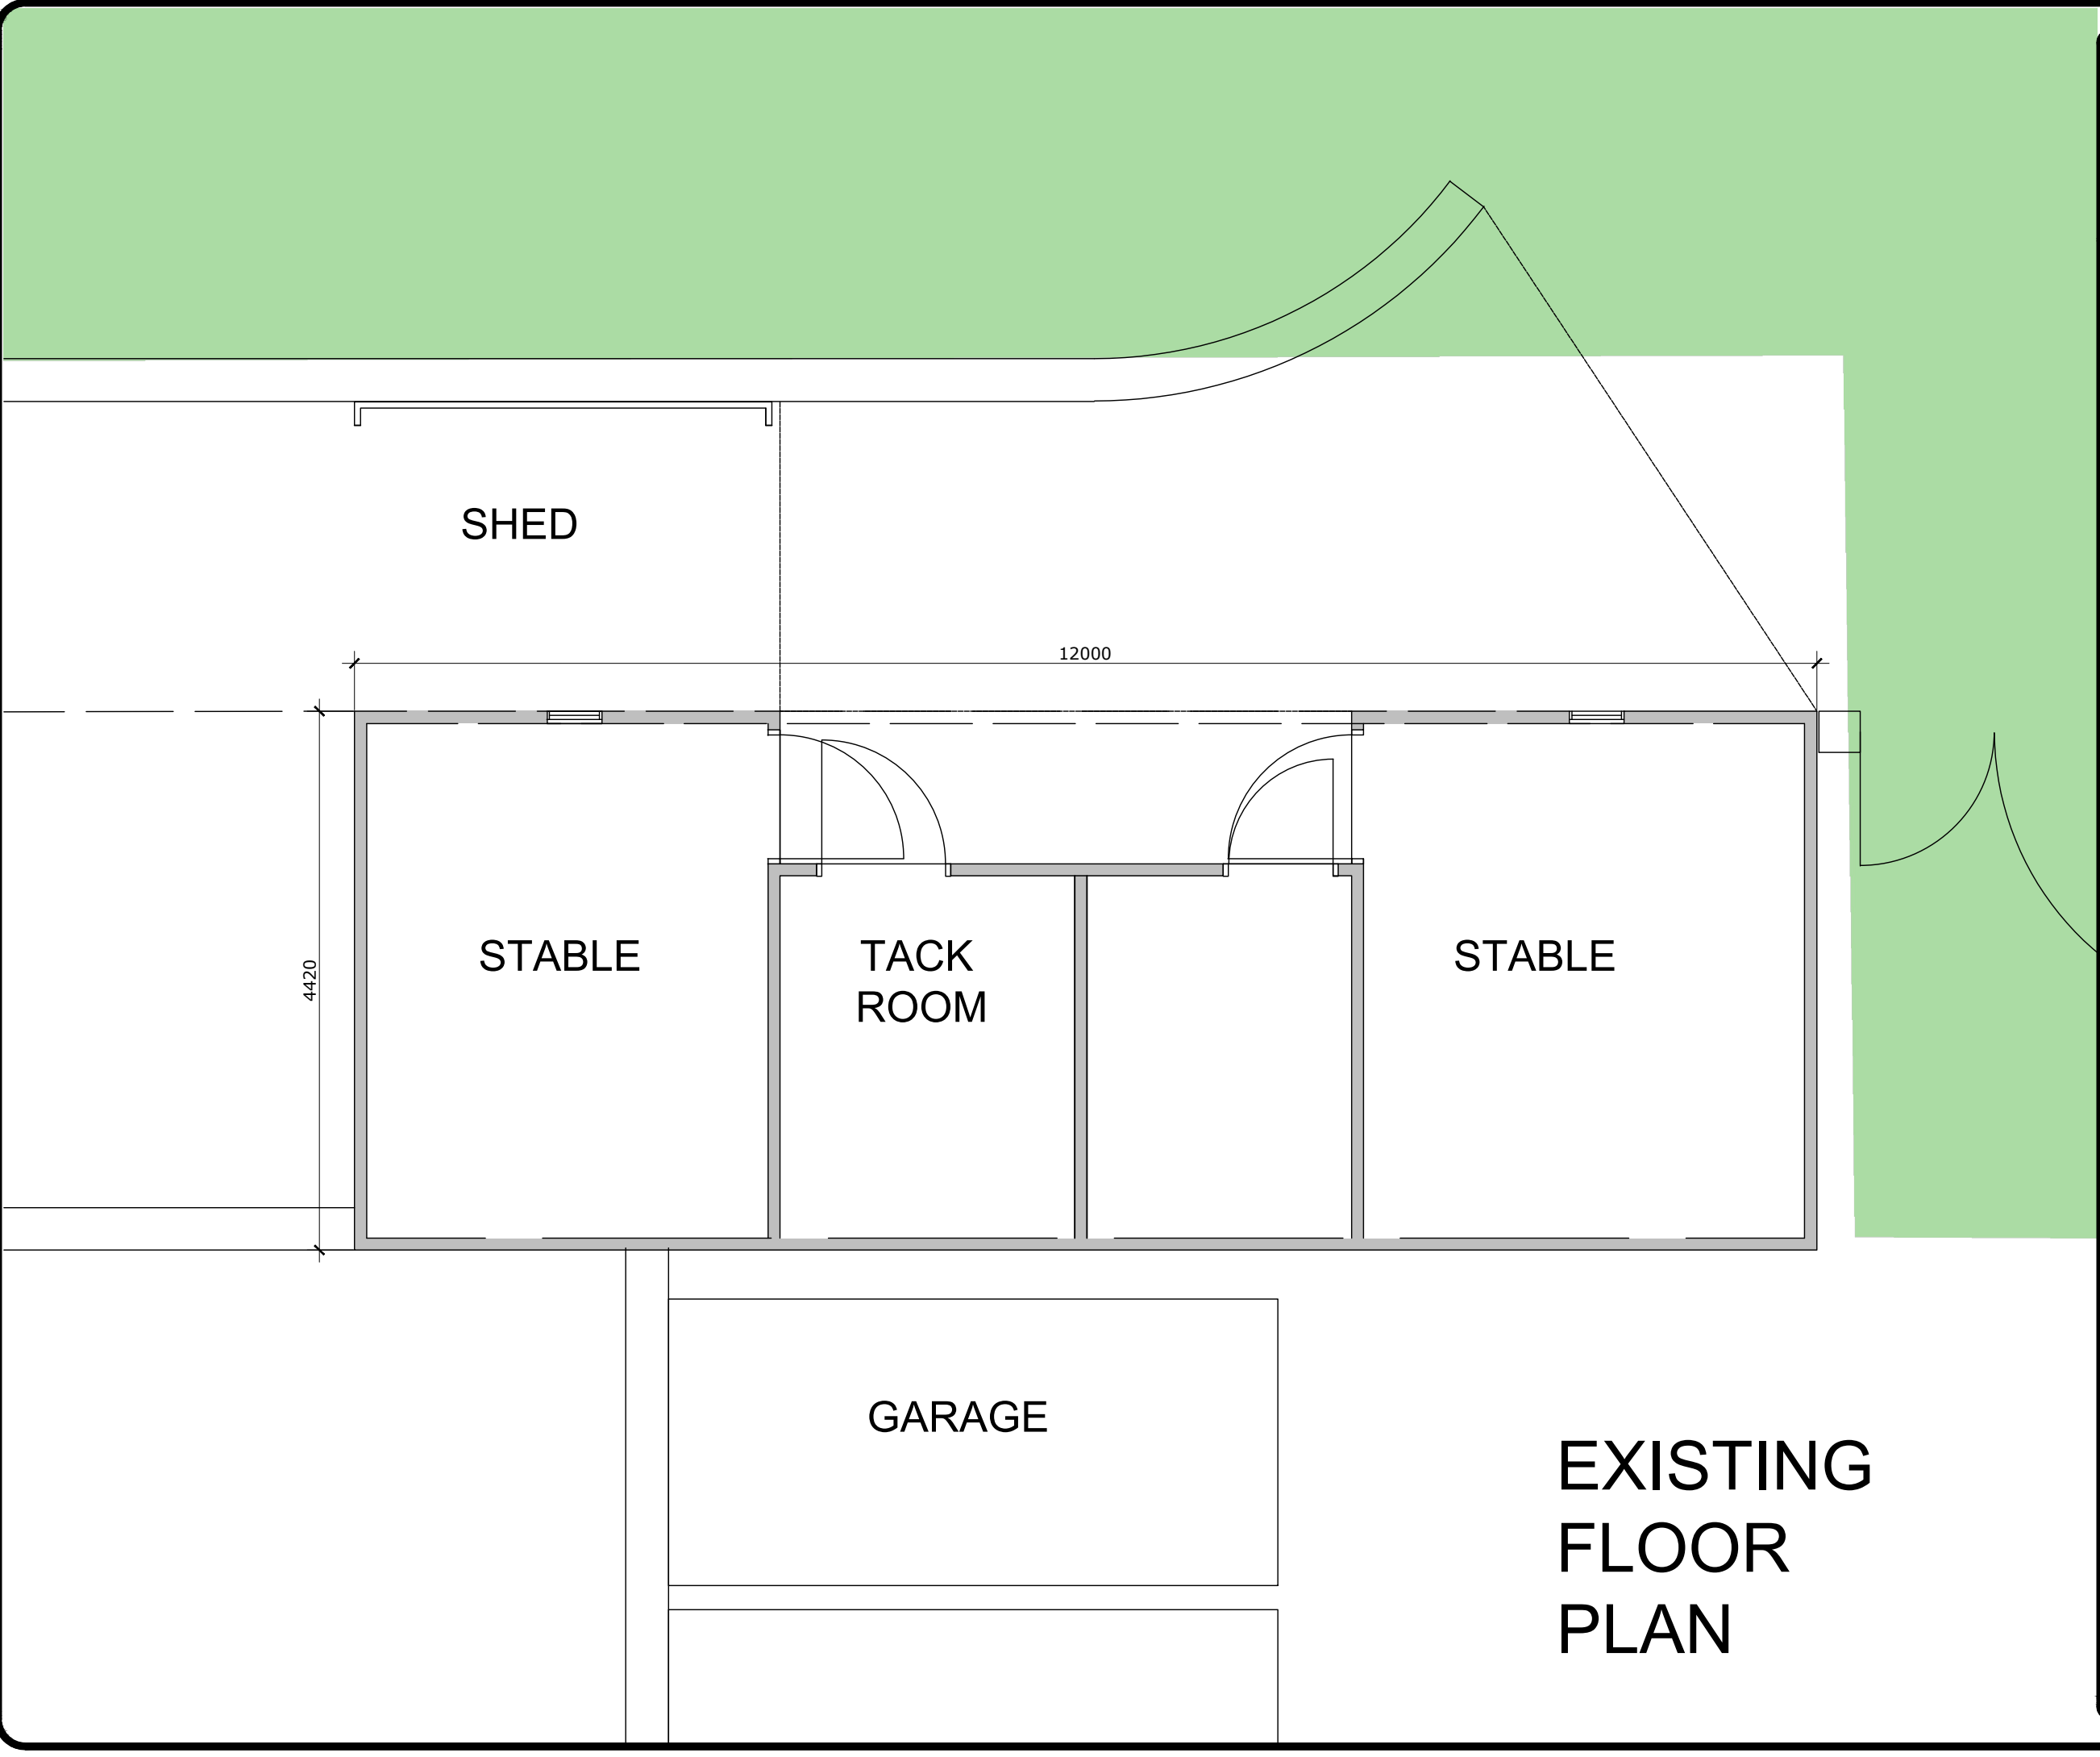

General Notes		
No.	Revision/Issue	Date

Firm Name and Address


 Mason and Marlowe

Mason and Marlowe Ltd.
Architects, Project Managers and
Quantity Surveyors
5 Picadilly Place
Manchester, M1 3BR

Project Name and Address

218 BUXTON ROAD
HIGH PEAK SK23 7PX

Project	Sheet A3
Date 12/05/2024	
Scale 1/50	

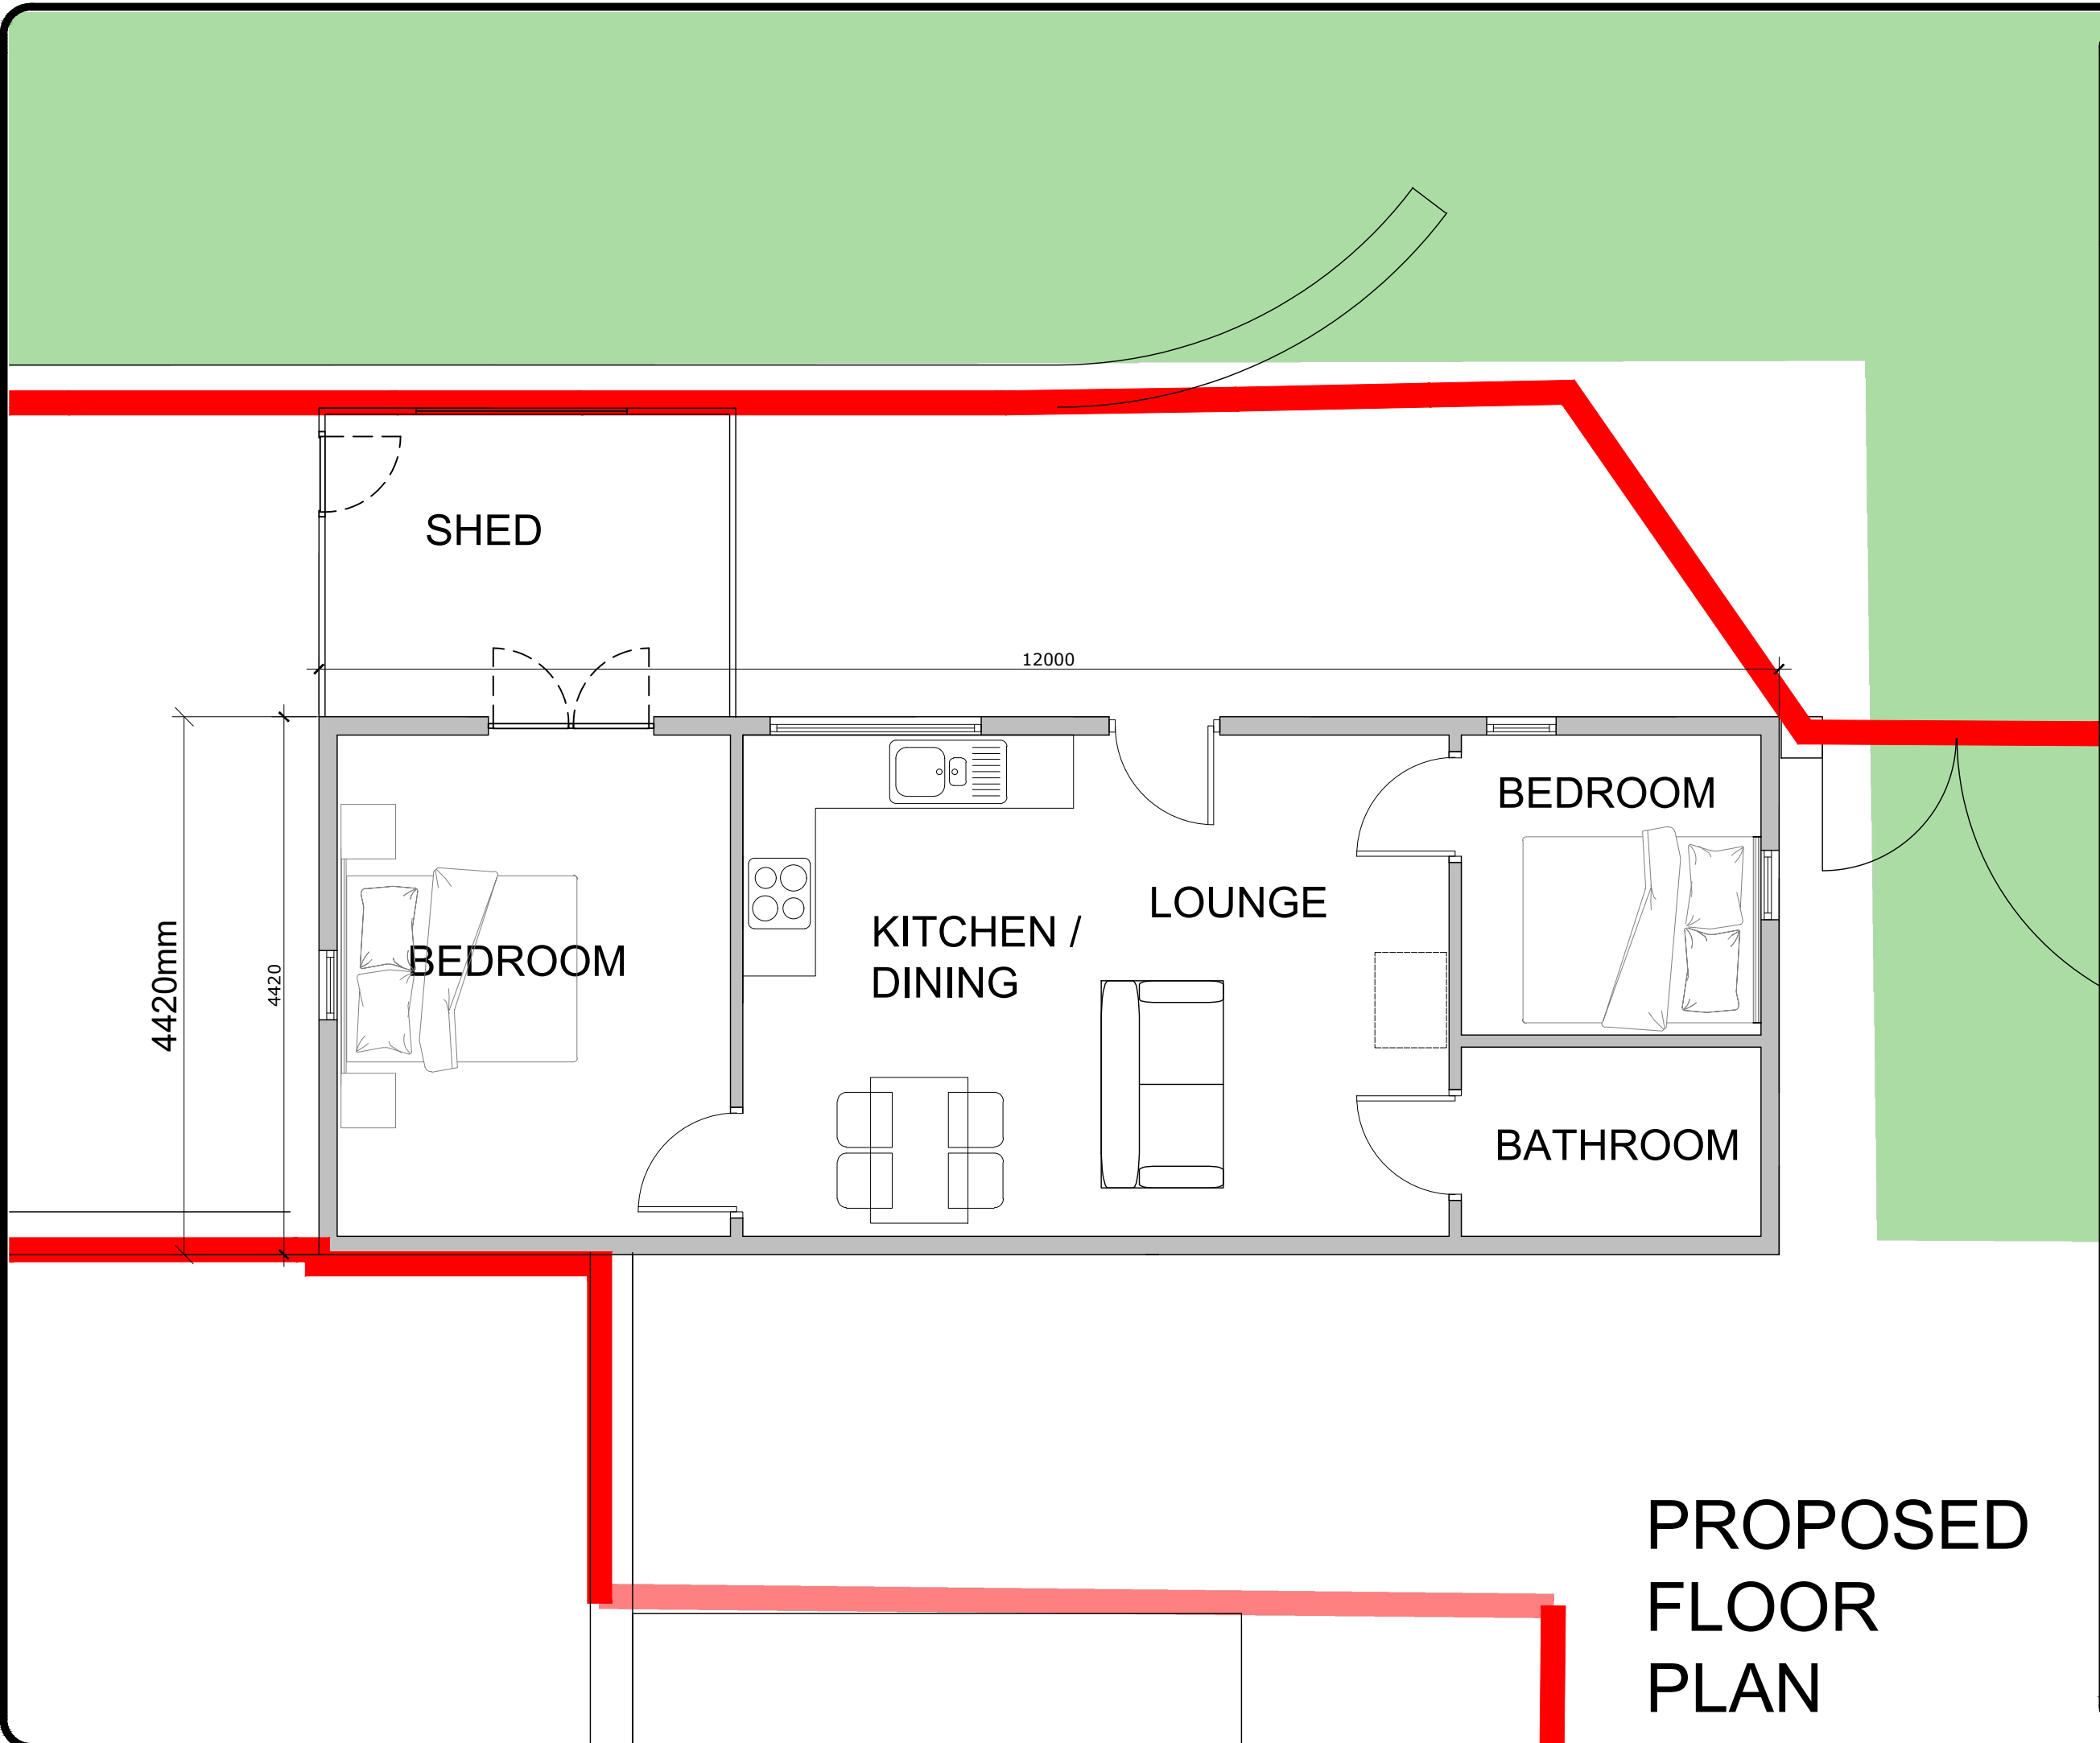

General Notes

No.	Revision/Issue	Date

Firm Name and Address






 **Mason and Marlowe**

Mason and Marlowe Ltd.
Architects, Project Managers and
Quantity Surveyors
5 Picadilly Place
Manchester, M1 3BR

Project Name and Address

**218 BUXTON ROAD
HIGH PEAK SK23 7PX**

Project	Sheet
Date 12/05/2024	A3
Scale 1/50	

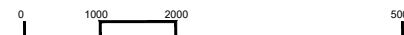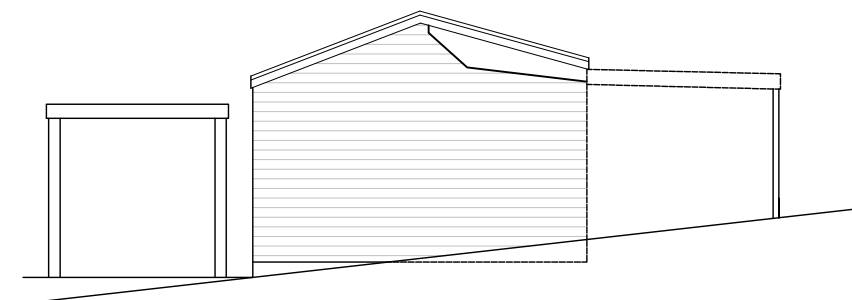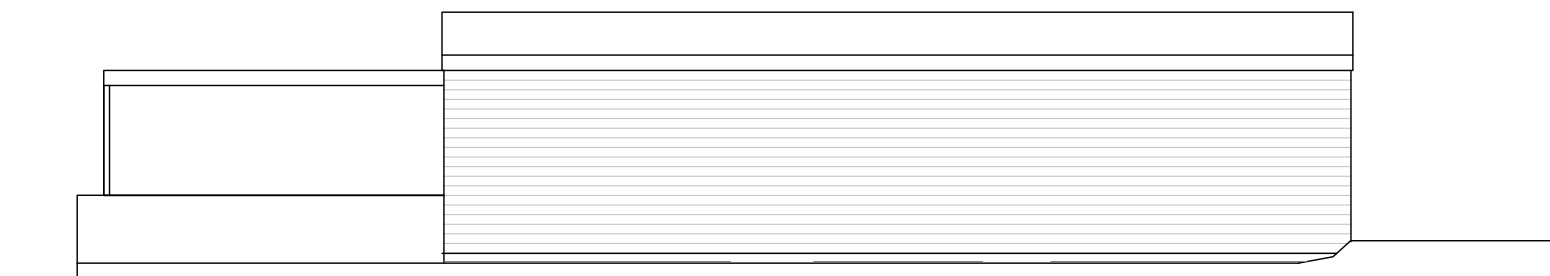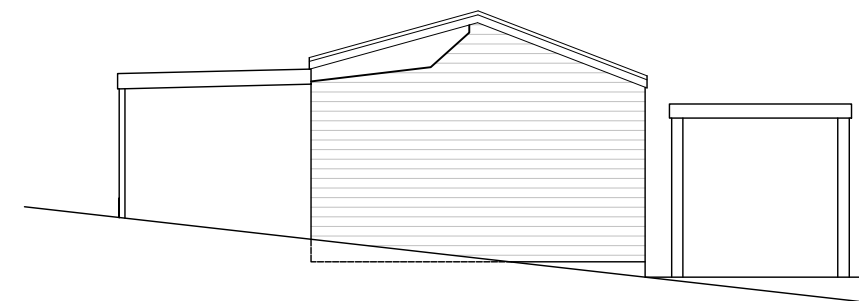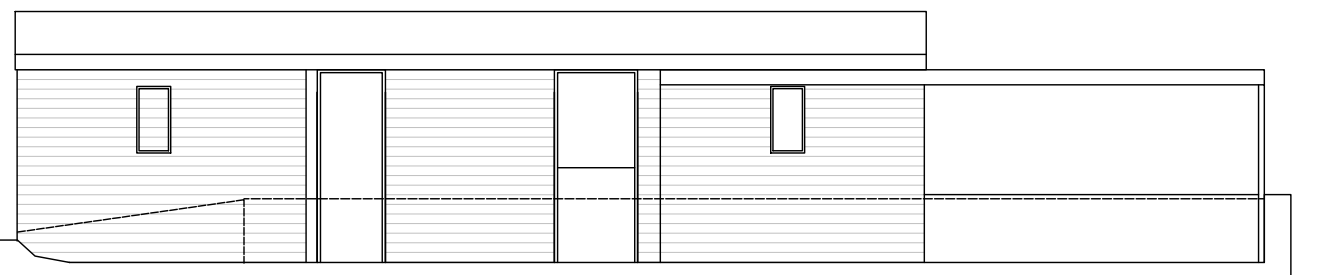

General Notes

No.	Revision/Issue	Date

Firm Name and Address



Mason and Marlowe


Mason and Marlowe Ltd.
Architects, Project Managers and
Quantity Surveyors

5 Picadilly Place
Manchester, M1 3BR


Project Name and Address

218 BUXTON ROAD
HIGH PEAK SK23 7PX


Project	Sheet
Date 12/05/2024	A3
Scale 1/100	

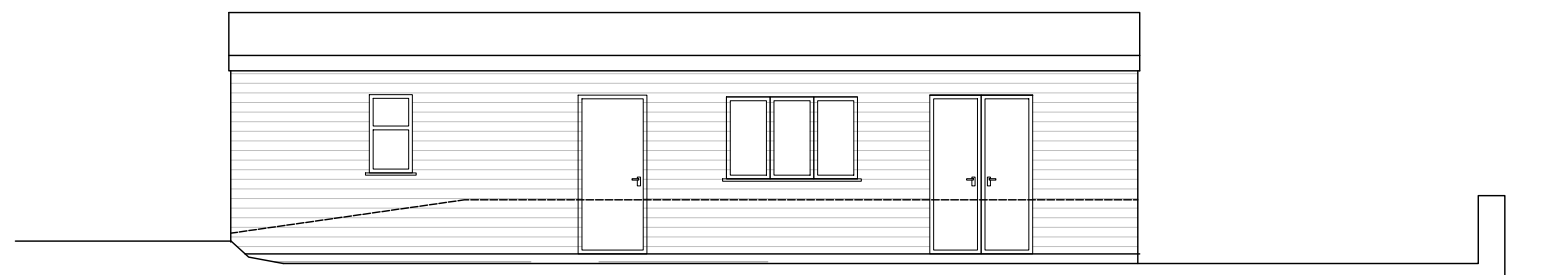


PROPOSED FRONT ELEVATION

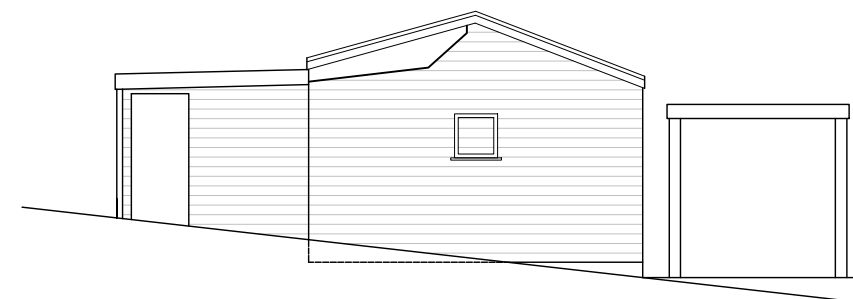


PROPOSED EAST ELEVATION

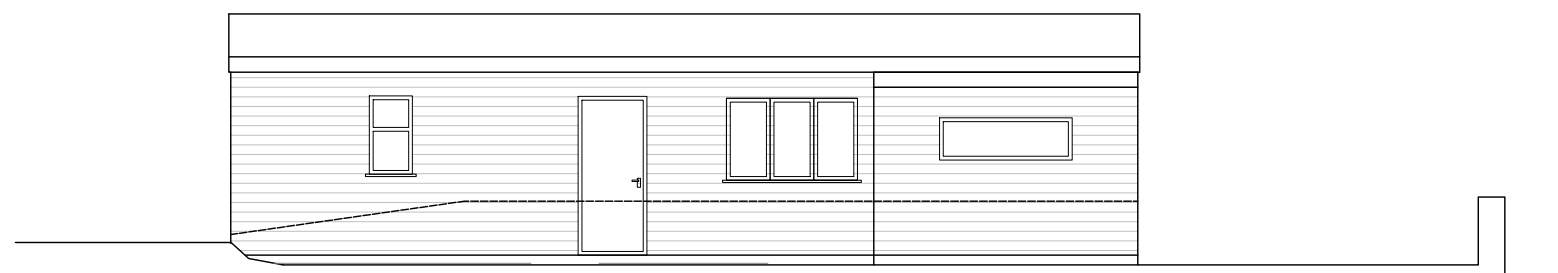


PROPOSED FRONT ELEVATION WITH SHED

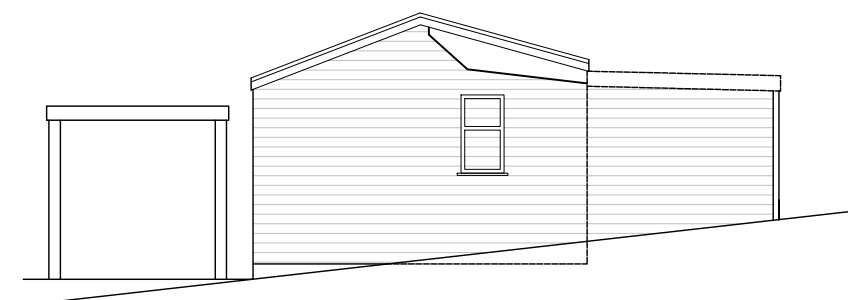

PROPOSED WEST ELEVATION

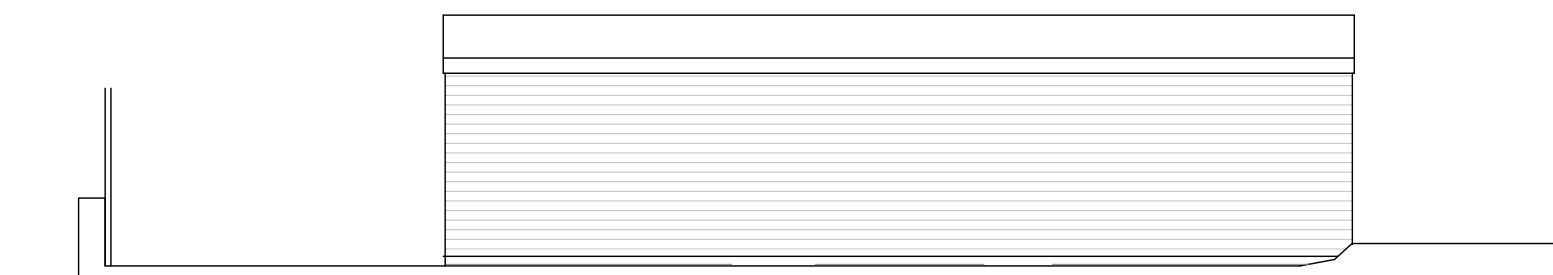

PROPOSED REAR ELEVATION

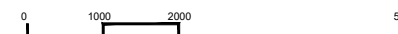

General Notes

No.	Revision/Issue	Date

Firm Name and Address



Mason and Marlowe Ltd.
Architects, Project Managers and
Quantity Surveyors
5 Picadilly Place
Manchester, M1 3BR

Project Name and Address

218 BUXTON ROAD
HIGH PEAK SK23 7PX

Project

Date
12/05/2024

Scale
1/100

Sheet

A3