



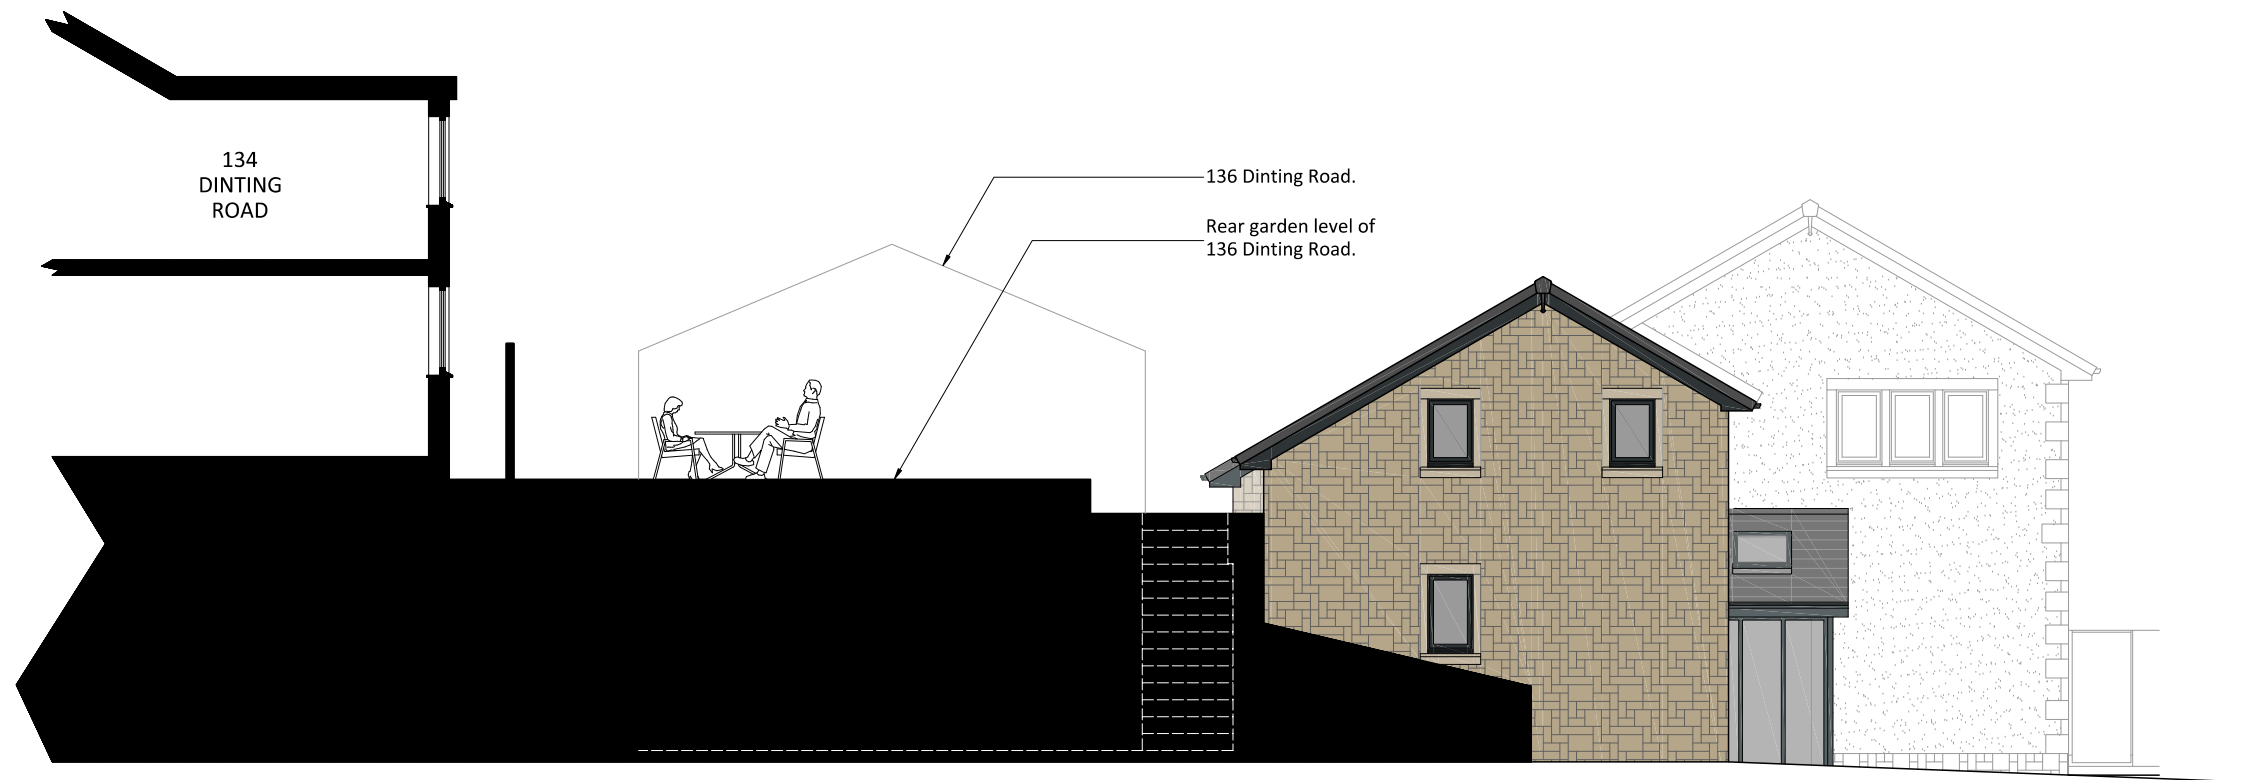

Proposed North East (Gable) Elevation

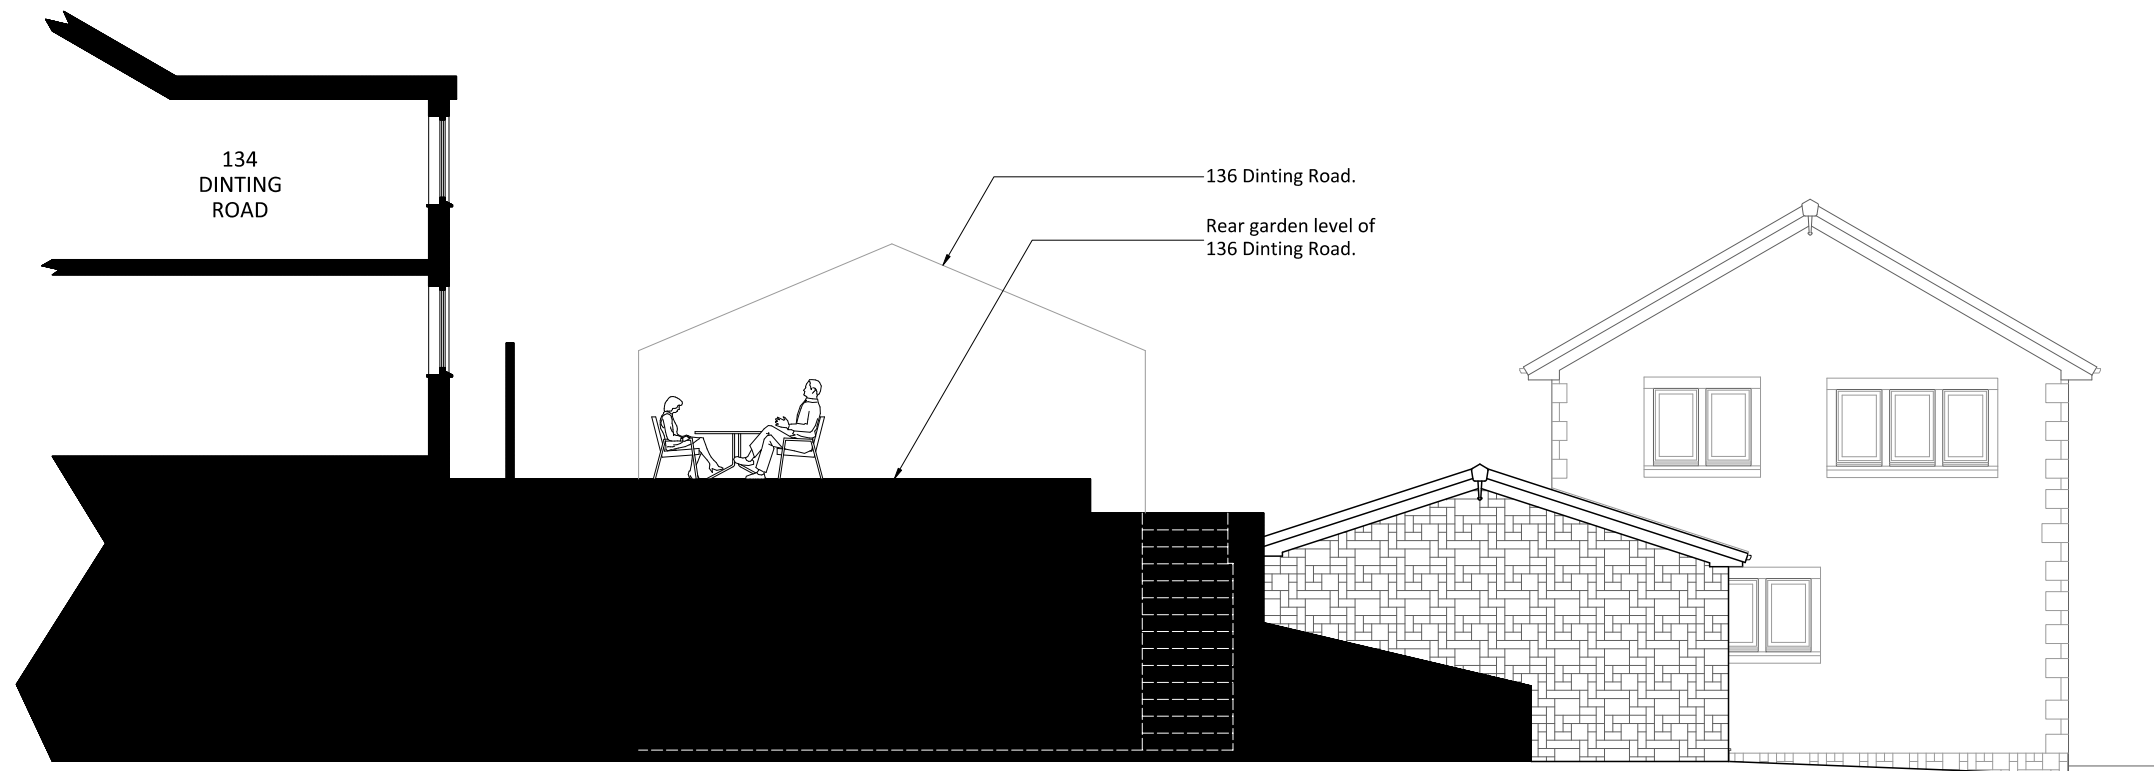

Existing North East (Gable) Elevation

HNA architects
Architecture | Planning | Design

Scale Bar 1:100
0m 1m 2m 3m 4m 5m

A	17/07/2024	Reinstate existing car park space and substitute boarding for stone/render.	EP	MB
REV	DATE	AMENDMENT	BY	CHKD

PROJECT:	19 The Shaw, Glossop			
DRAWING:	Existing and Proposed North East Gable Elevations			
DRAWN BY:	DB	CHECKED BY:	MB	CREATED: 18/03/2024
STATUS:	Developed Design		DRAWING No: 1440/P-203	SCALE: 1:100 @ A3
			REVISION: A	

COPYRIGHT REMAINS WITH HNA ARCHITECTS Ltd.
TEMPLE WORKS, TEMPLE STREET, OLDHAM, OL13NJ
TEL: 0161 688 1820
E-MAIL: info@hna-architects.co.uk

RIBA 
Chartered Practice