



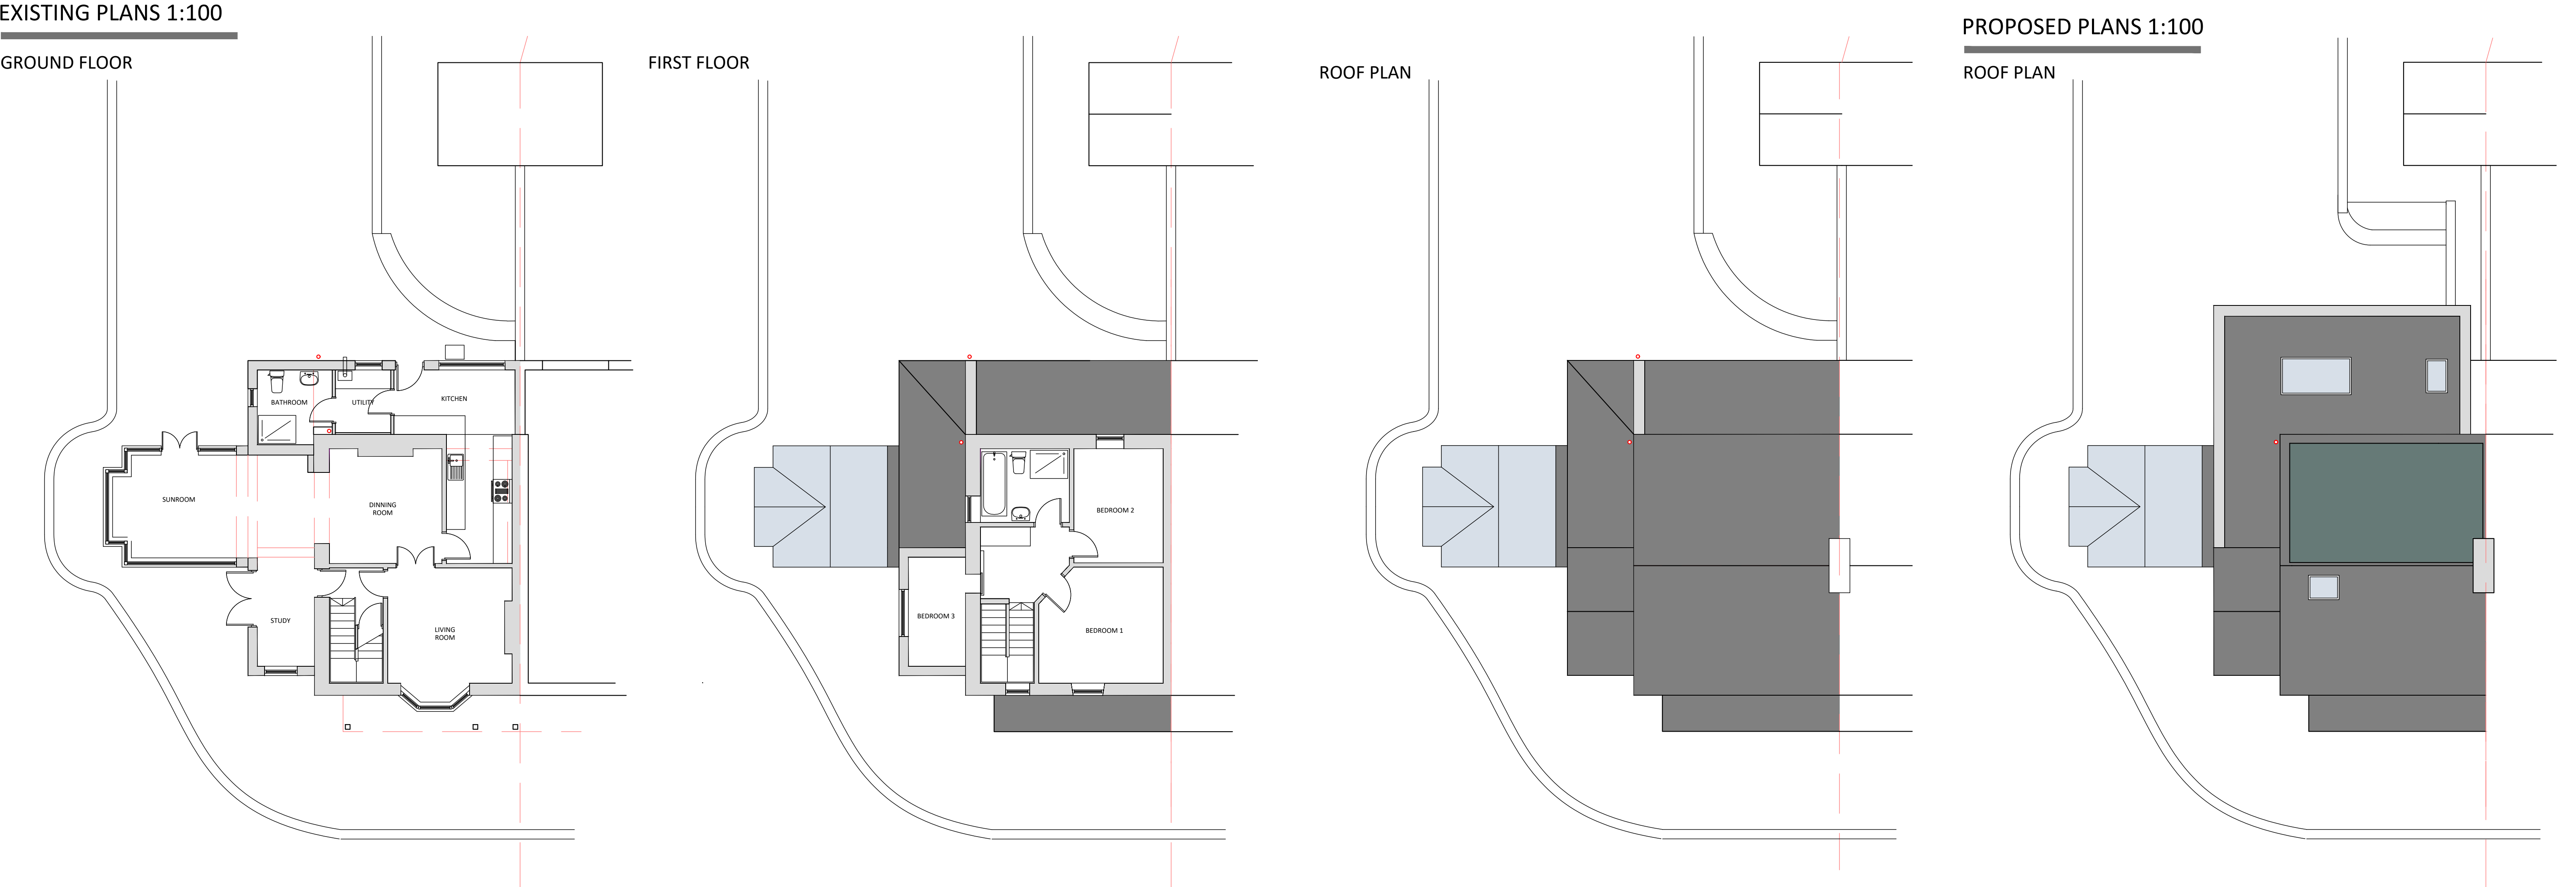


PROPOSED PLANS 1:100



GROUND FLOOR

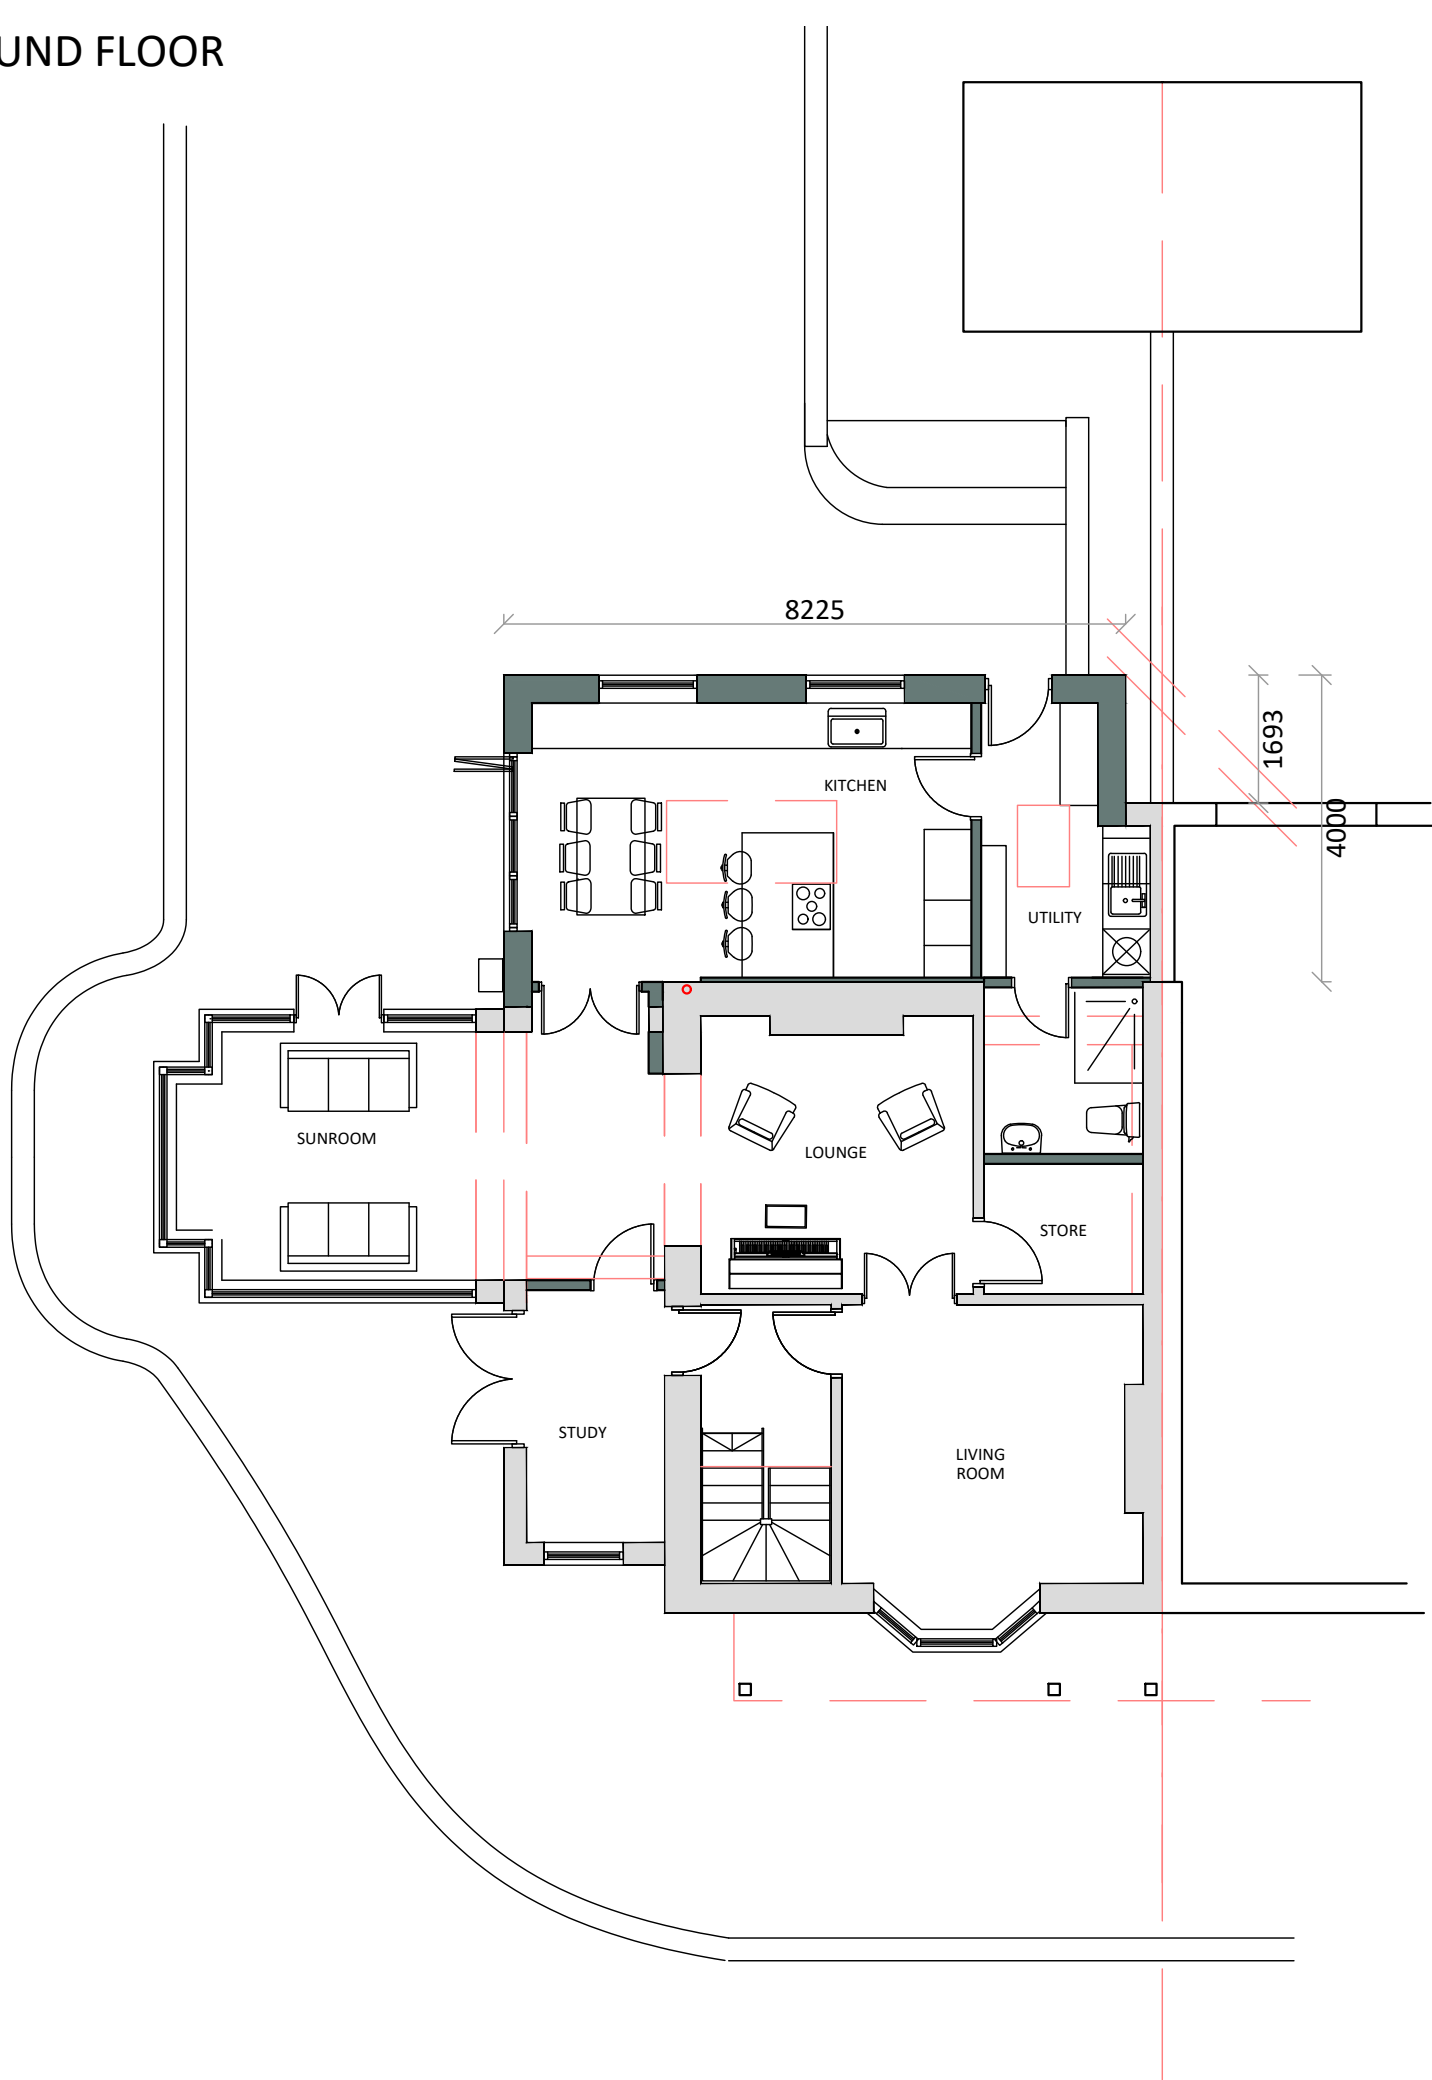

FIRST FLOOR

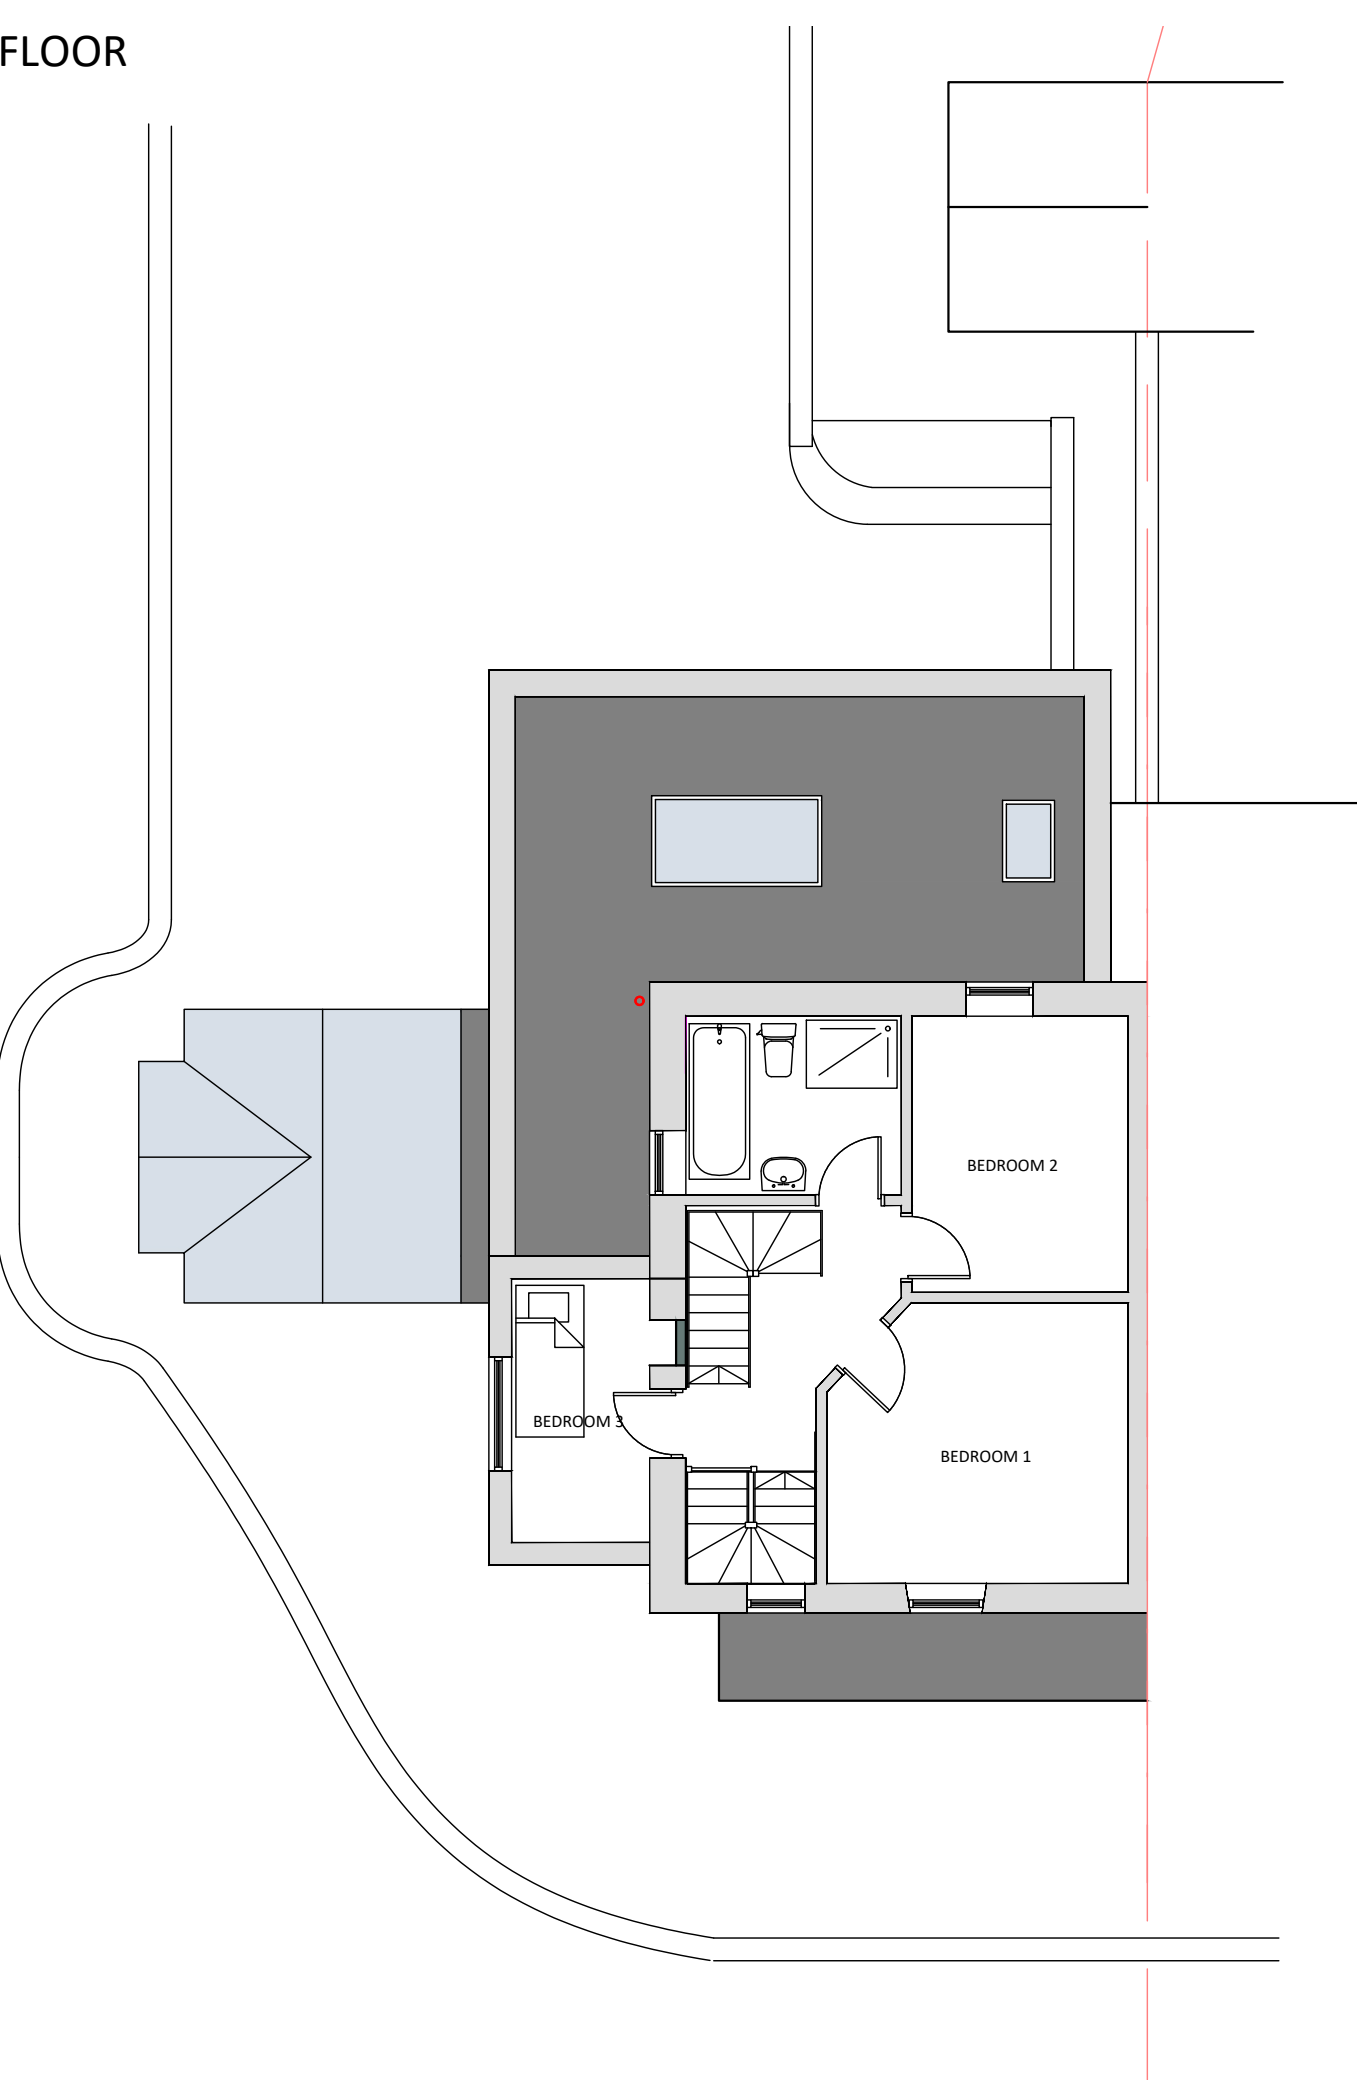

LOFT FLOOR

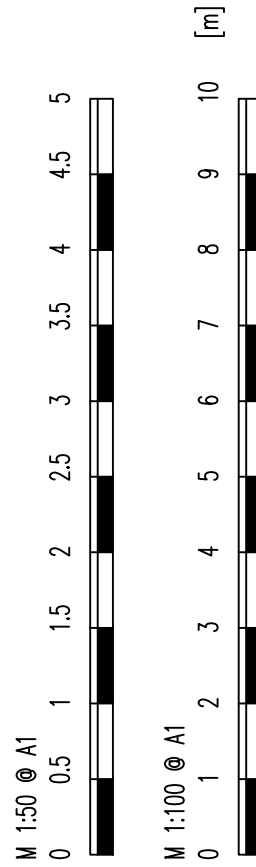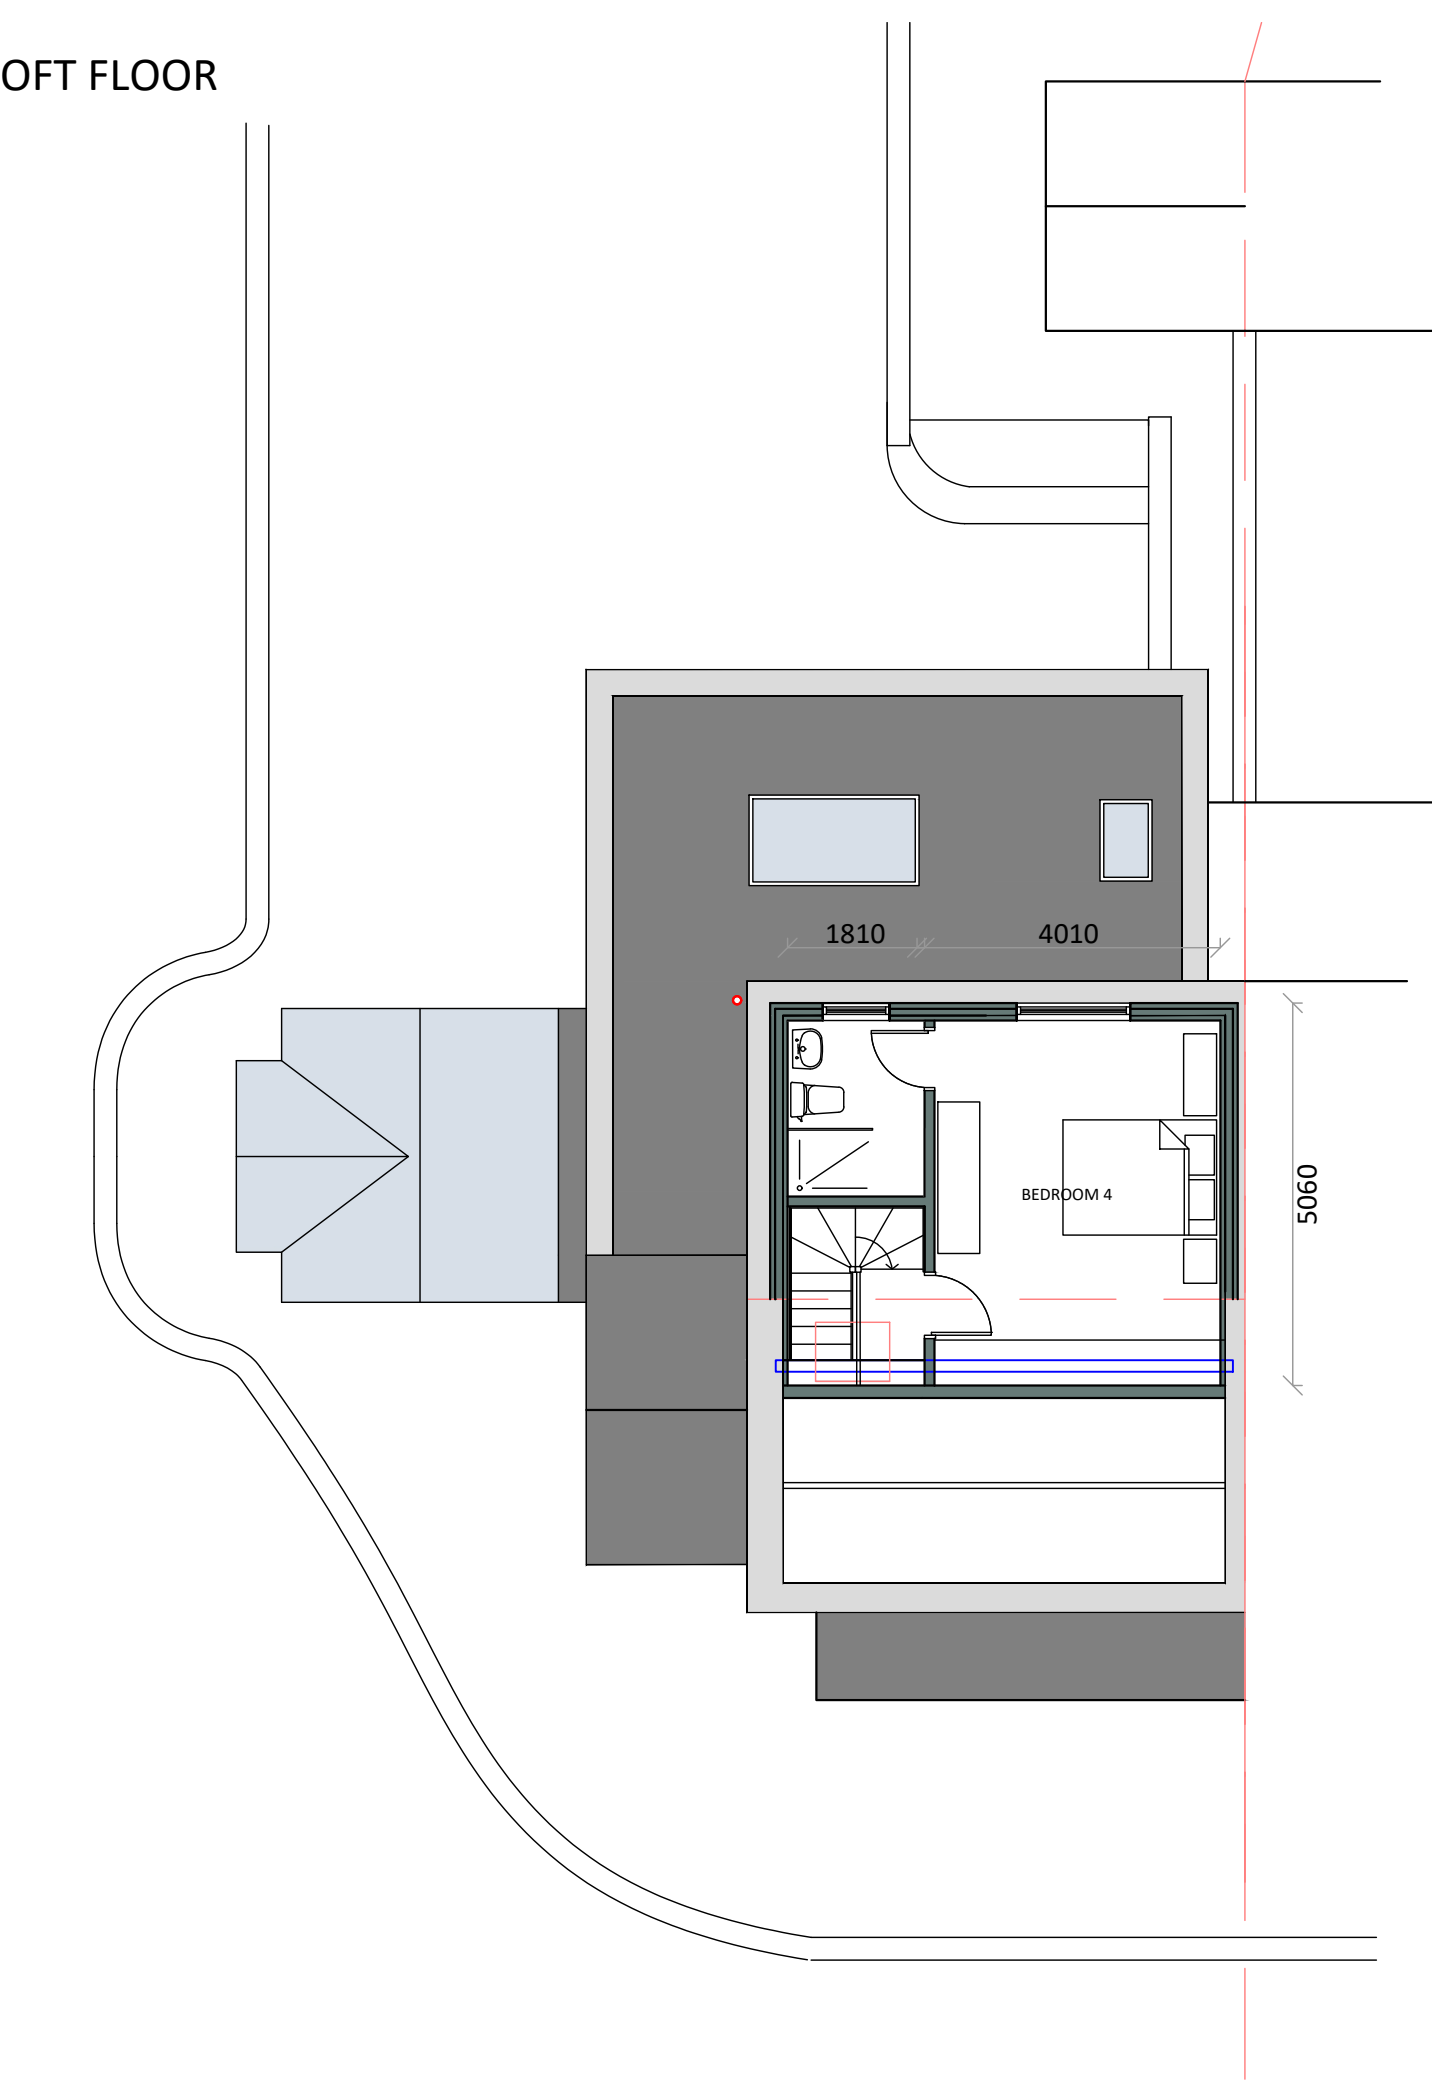

PLANNING DRAWINGS

Highleigh
Ashbourne Lane
Chapel en le Frith
High Peak
SK23 9UG

Single Storey Rear Extension & Rear
Dormer Extension

Revision	Date
A - Following LA Comments	12.09.24

Drawing Ref HL/PL/02/A	Date 14th June 2024
---------------------------	------------------------

PLANS ARE TO BE READ IN CONJUNCTION WITH STRUCTURAL ENGINEERS DETAILS. IT IS THE RESPONSIBILITY OF THE CONTRACTOR TO CHECK ALL MEASUREMENTS ON SITE PRIOR TO WORK COMMENCING. IT IS THE RESPONSIBILITY OF THE OWNER TO ENSURE ALL ASPECTS OF THE PARTY WALL ETC ACT 1996 ARE MET. PLEASE CONTACT PLAN DRAWER IF ANY ON SITE AMENDMENTS ARE TO BE MADE.



PLANS + DESIGN
Architectural Drawing

18 Eccles Road
Chapel en le Frith
High Peak
SK23 9RG

07912 845 210
info@plansanddesign.co.uk