




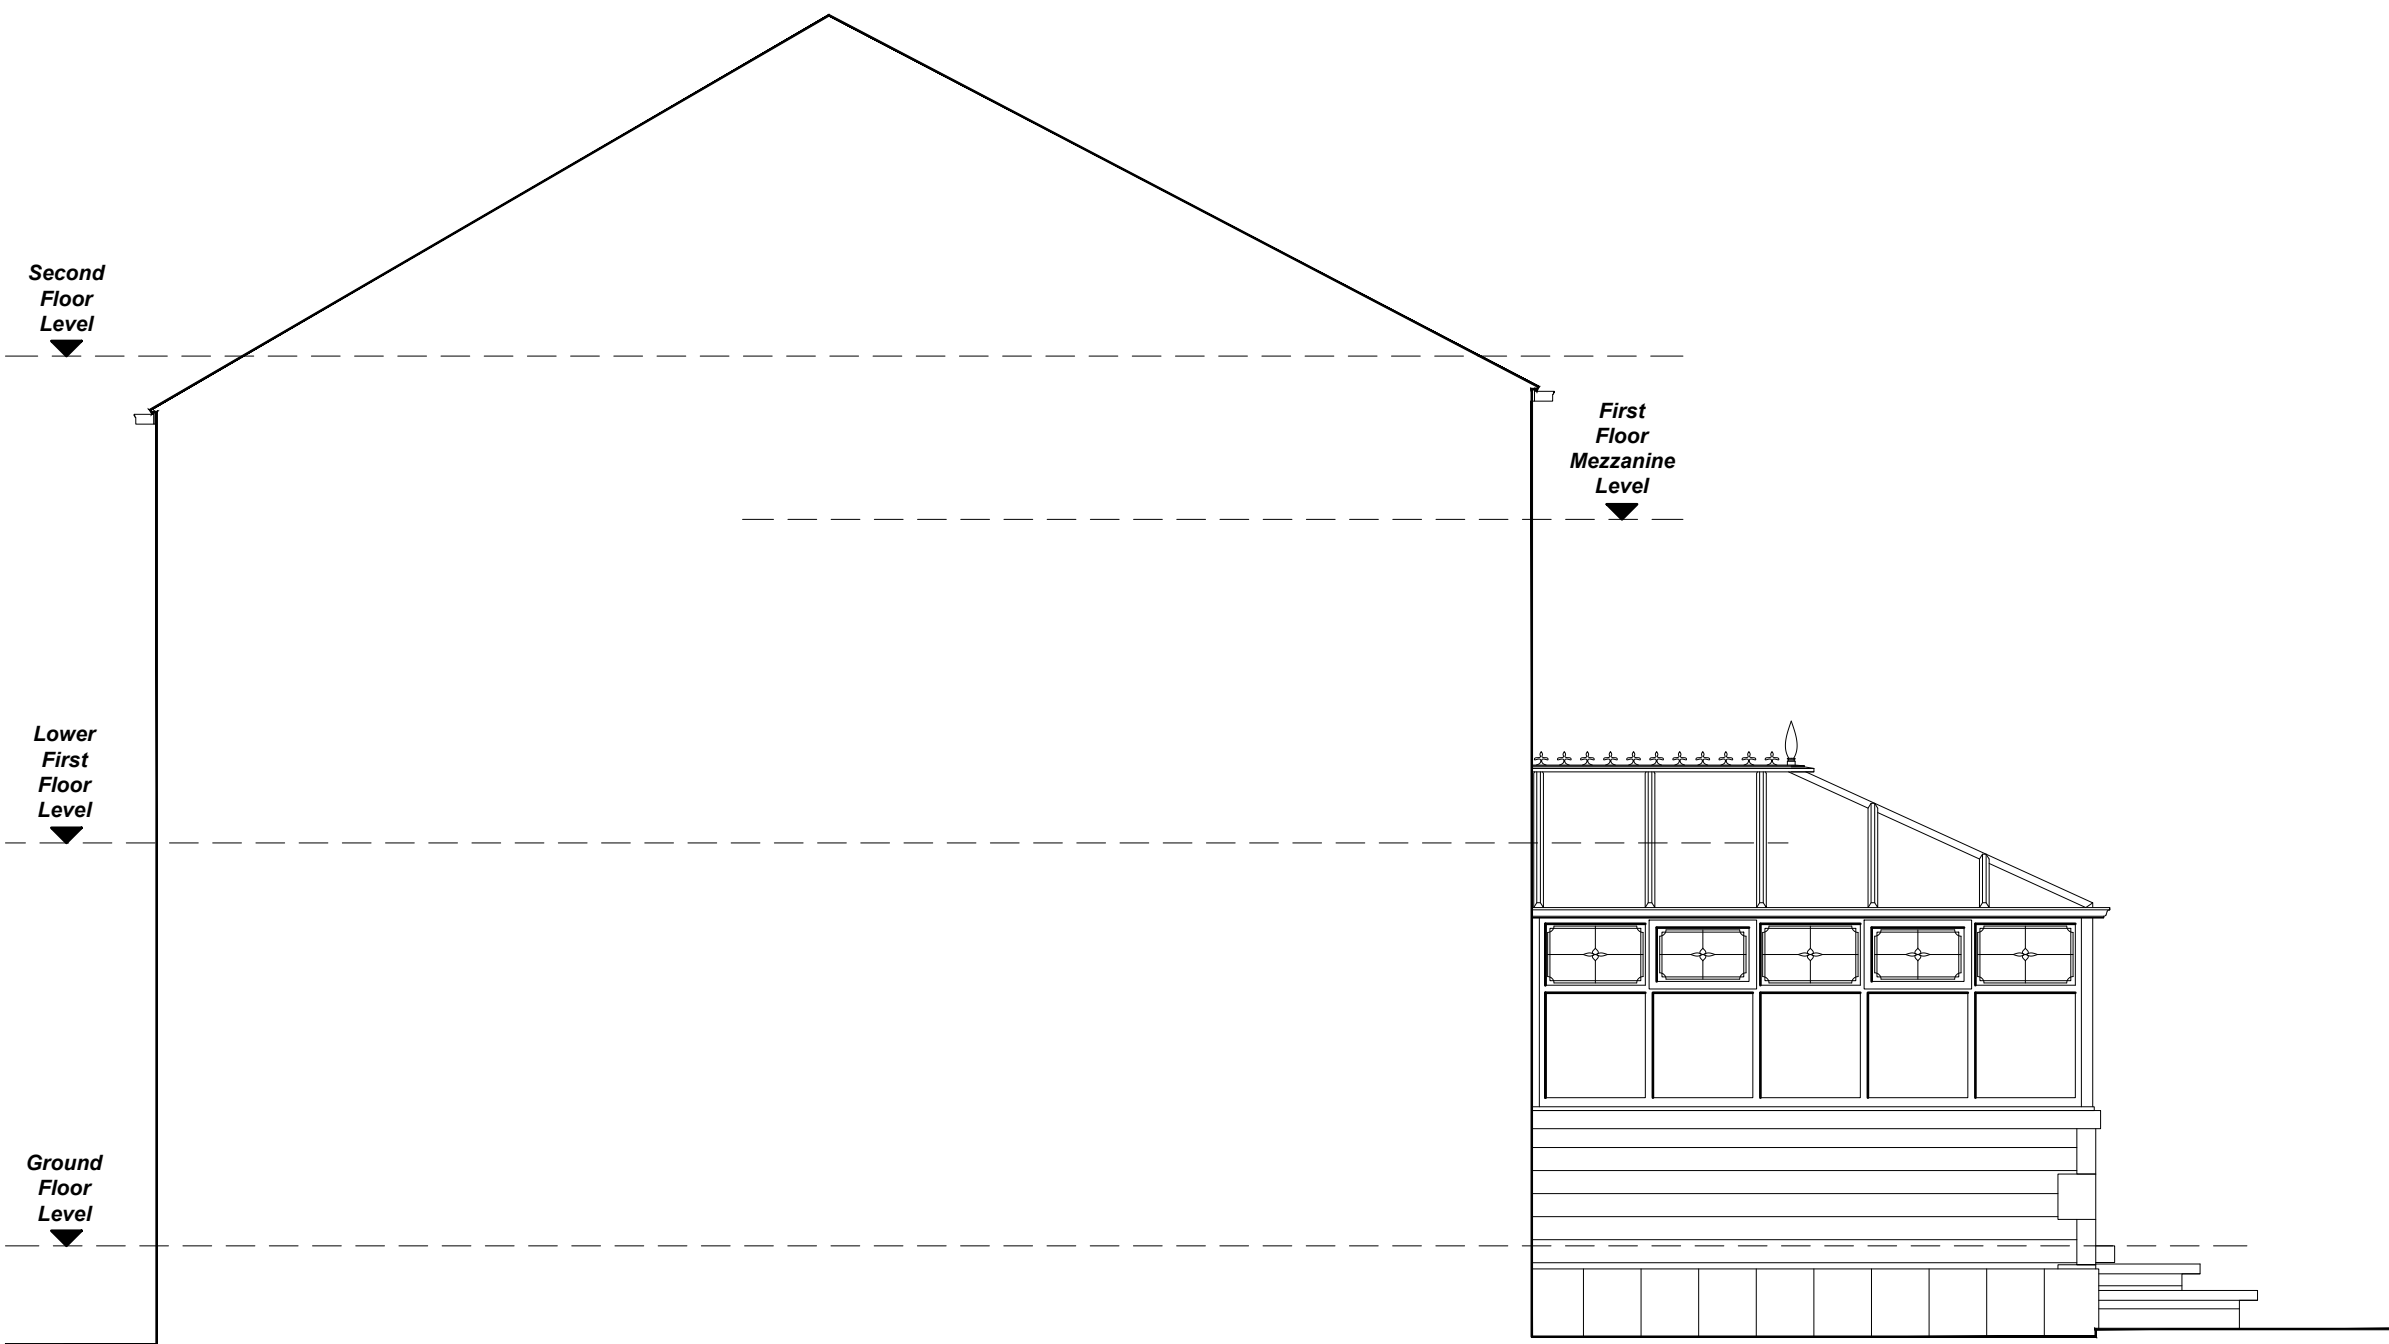


EXISTING SIDE (WESTERN) ELEVATION

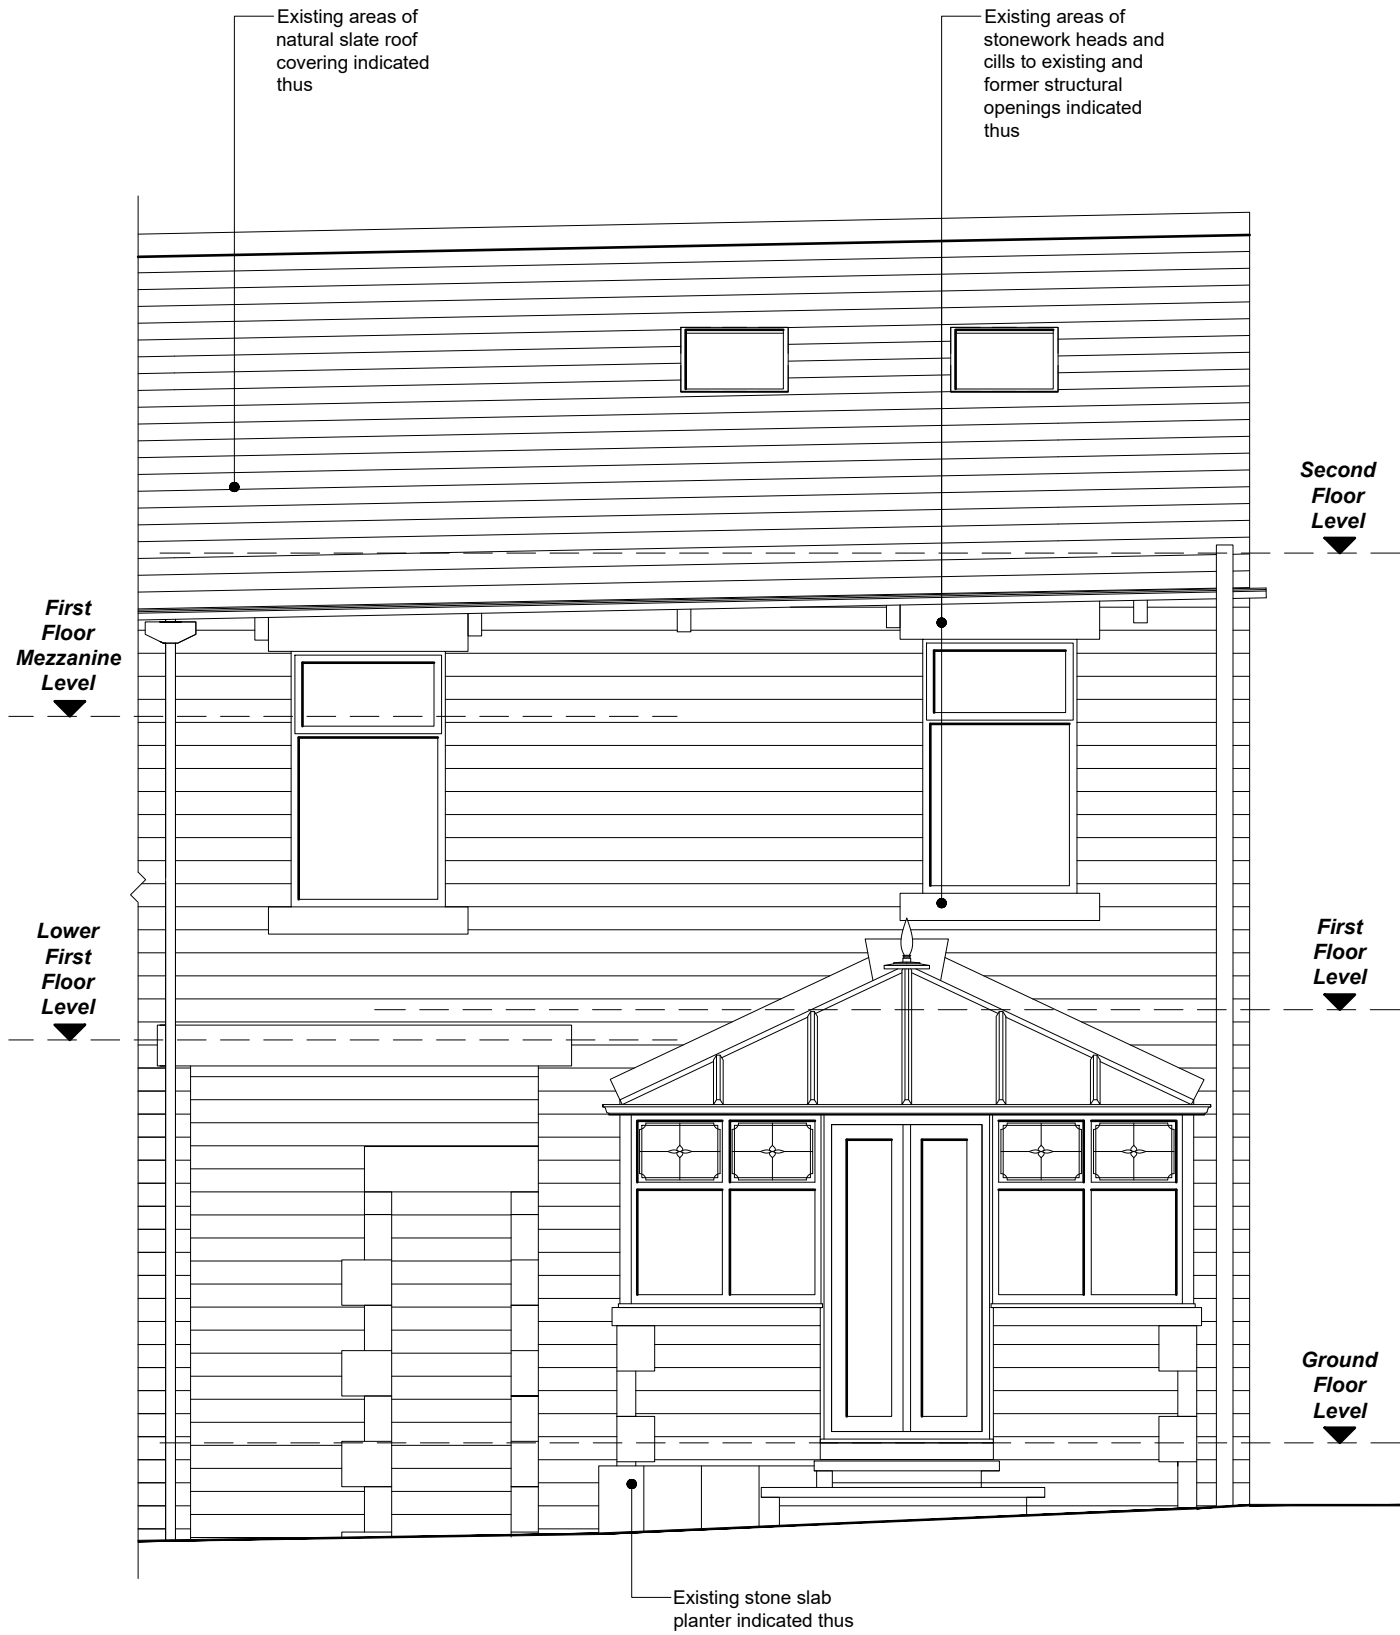

EXISTING REAR (SOUTHERN) ELEVATION

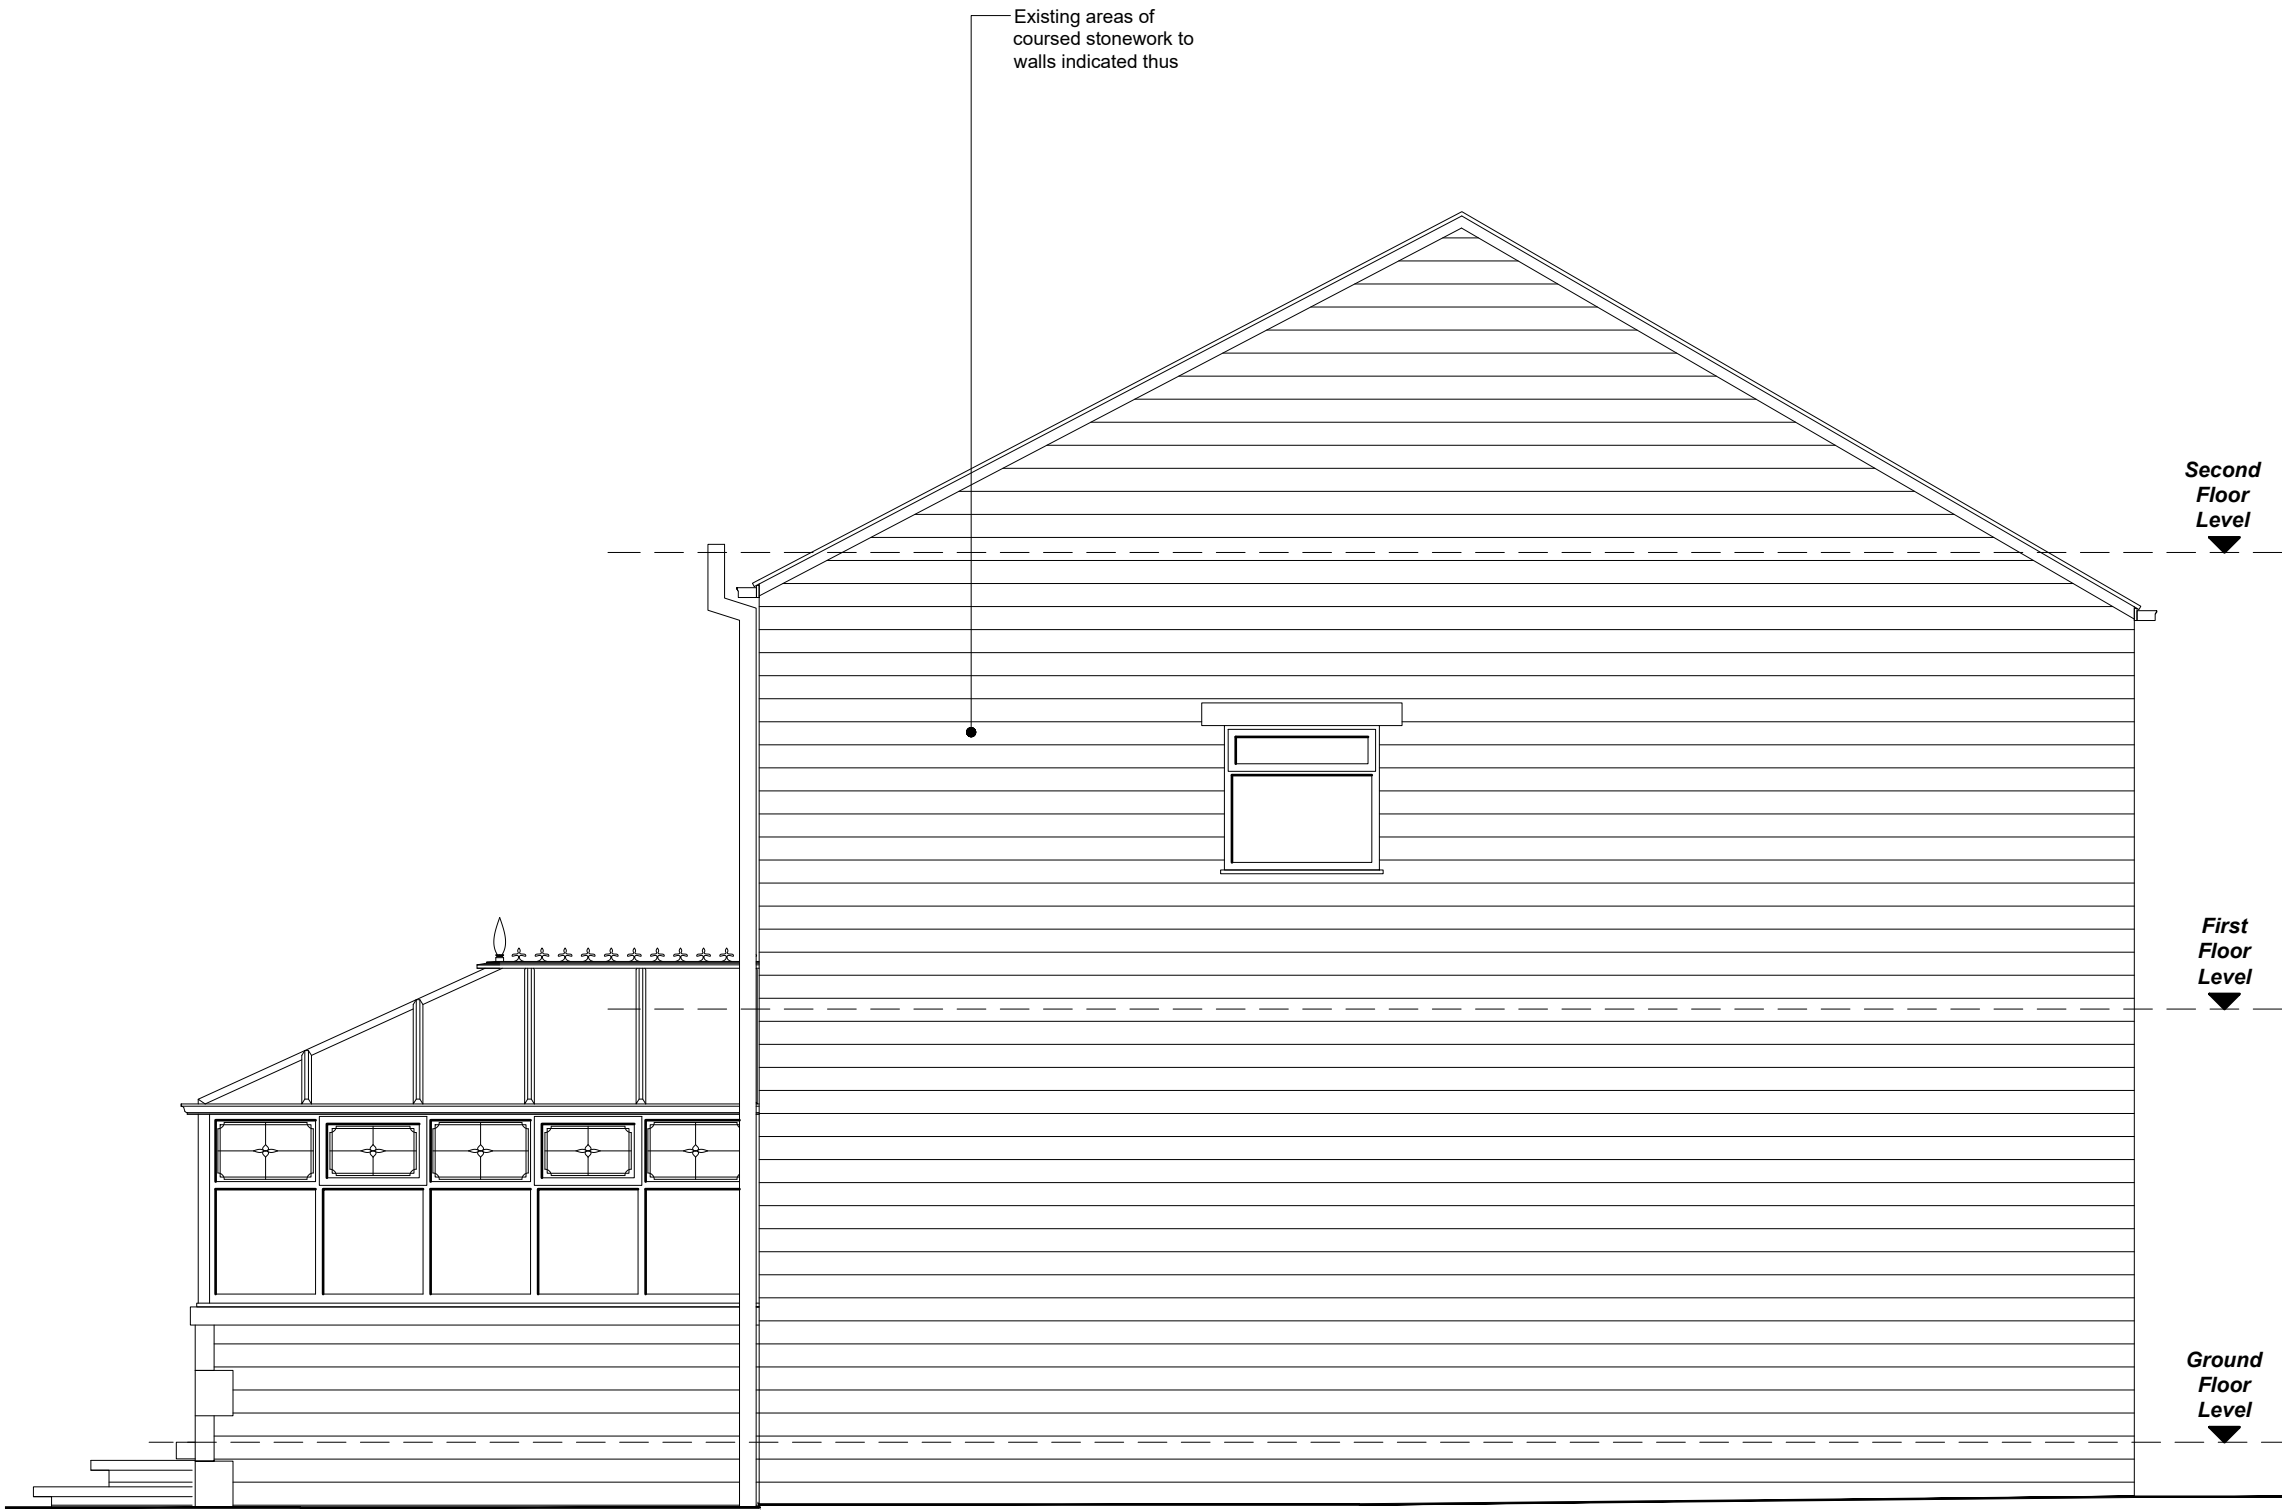

EXISTING SIDE (EASTERN) ELEVATION

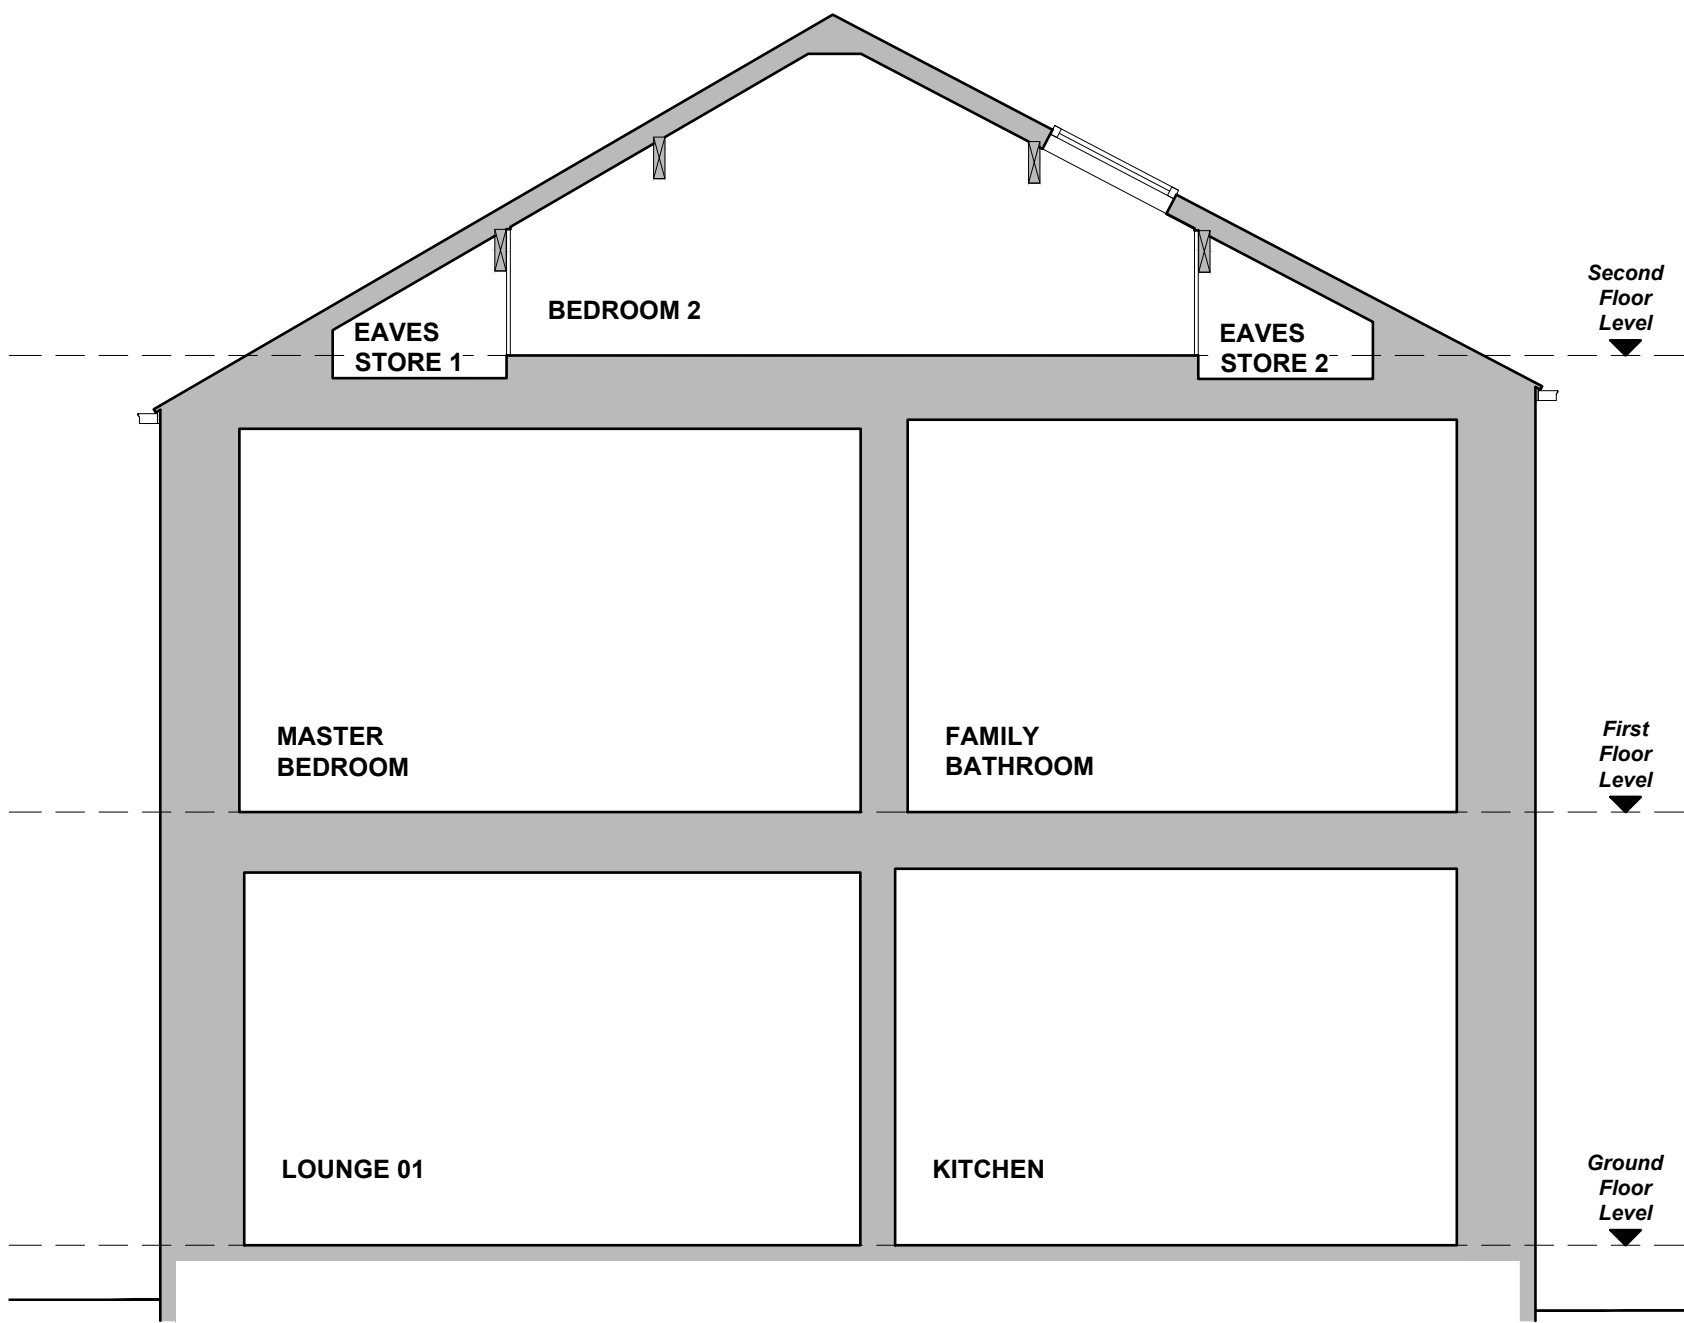

EXISTING SECTION A-A

NOTES
All dimensions are to be checked on site and any discrepancies referred to the designer prior to proceeding. All levels are to be confirmed on site prior to proceeding with the work. All discrepancies between information shown on the drawing and the information shown on the specification are to be referred to the designer prior to proceeding with the works. All component sizes and references to be checked prior to the ordering of materials. Positions of existing drain runs and associated installations to be confirmed prior to proceeding and drains checked as necessary. All relevant boundary positions to be checked prior to proceeding. Any on site design changes must be reported to the designer and agreed with the relevant authority prior to proceeding. Levels shown are related to an arbitrary datum and therefore not related to ordnance datum.

A	16.09.24	General amendments
Revision	Date	Details

GRUNDY ARCHITECTURE & INTERIOR DESIGN REGISTERED ARCHITECT & INTERIOR DESIGNER		R.A.GRUNDY ARCHITECTURAL SERVICES LIMITED 30 PARK ROAD, HADFIELD, GLOSST, DERBYSHIRE, SK12 2AH TEL: 0773 541 5862 E-MAIL: RICHARD@GRUNDYARCHITECTURE.CO.UK	
Project:	Proposed Alterations & Dormer at: 1a Green Lane Hadfield Glossop Derbyshire SK13 2DT		
Client:	Mr. A. Round		
Drawing Title:	EXISTING HOUSE ELEVATIONS AND SECTION A-A		
Drawn by:	R.G.	Date:	25th August 2024
Drawing No.: Revision	2436.02 A	Scale:	1:50 @ A1

