


EXISTING ELEVATIONS 1:100

NORTH


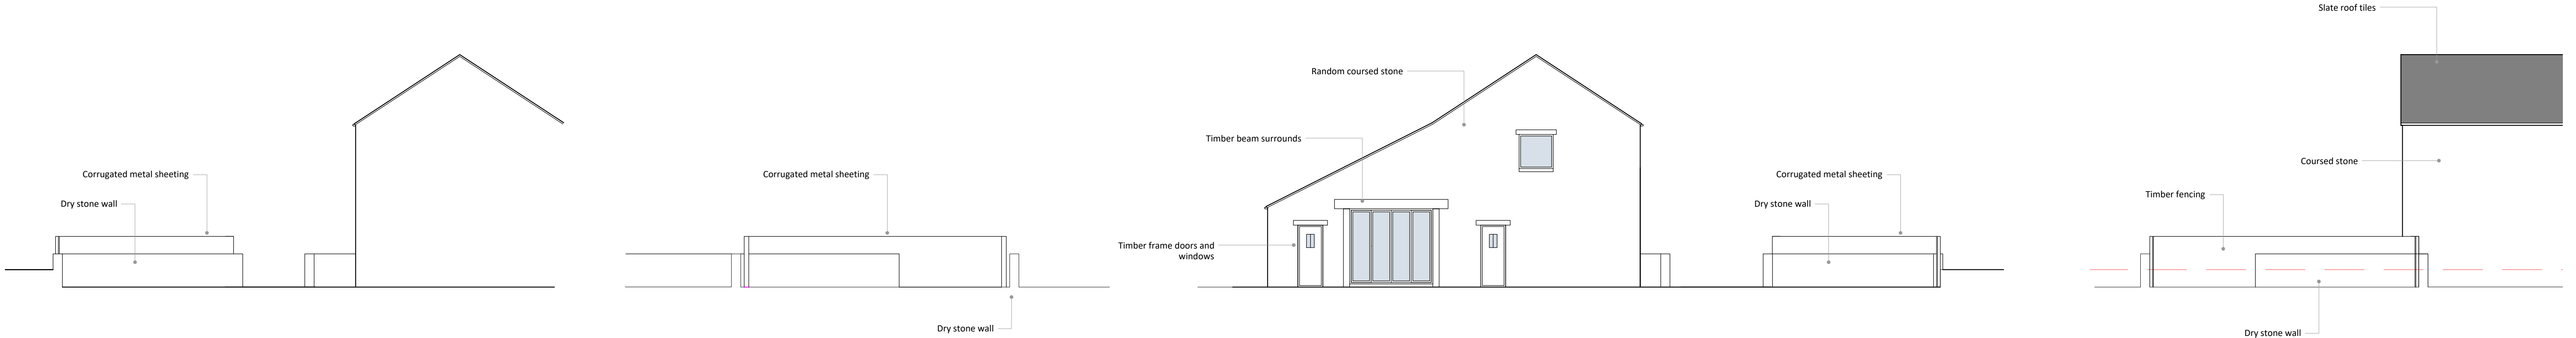


PROPOSED ELEVATIONS 1:100


NORTH



LOCATION PLAN 1:1250

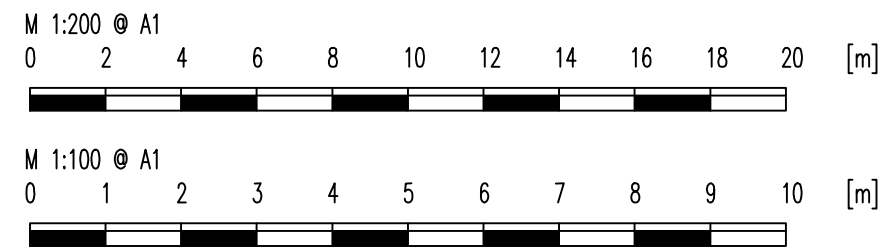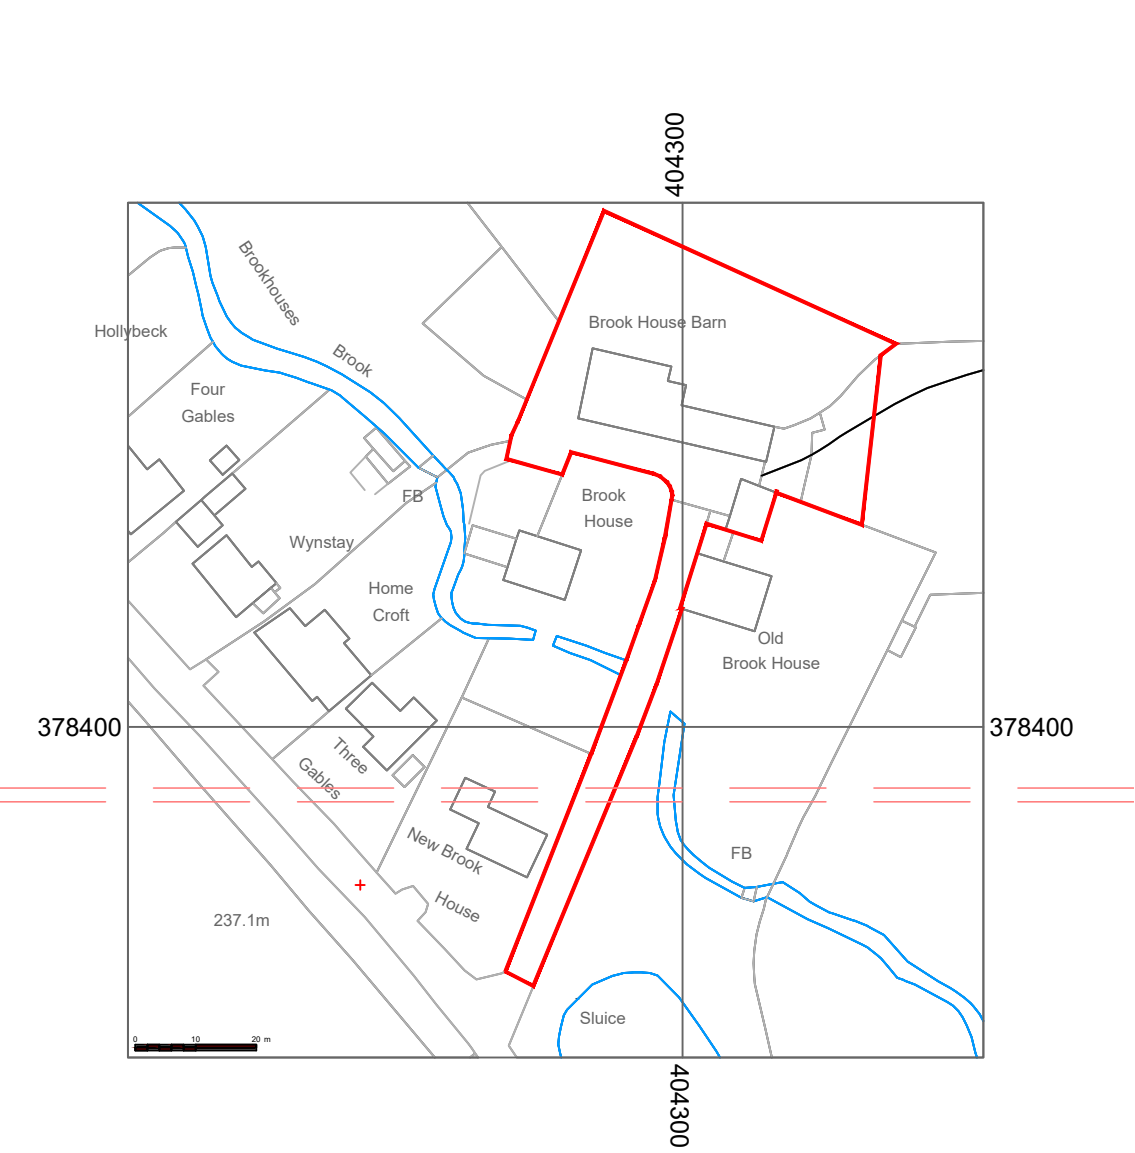

SITE PLAN 1:200

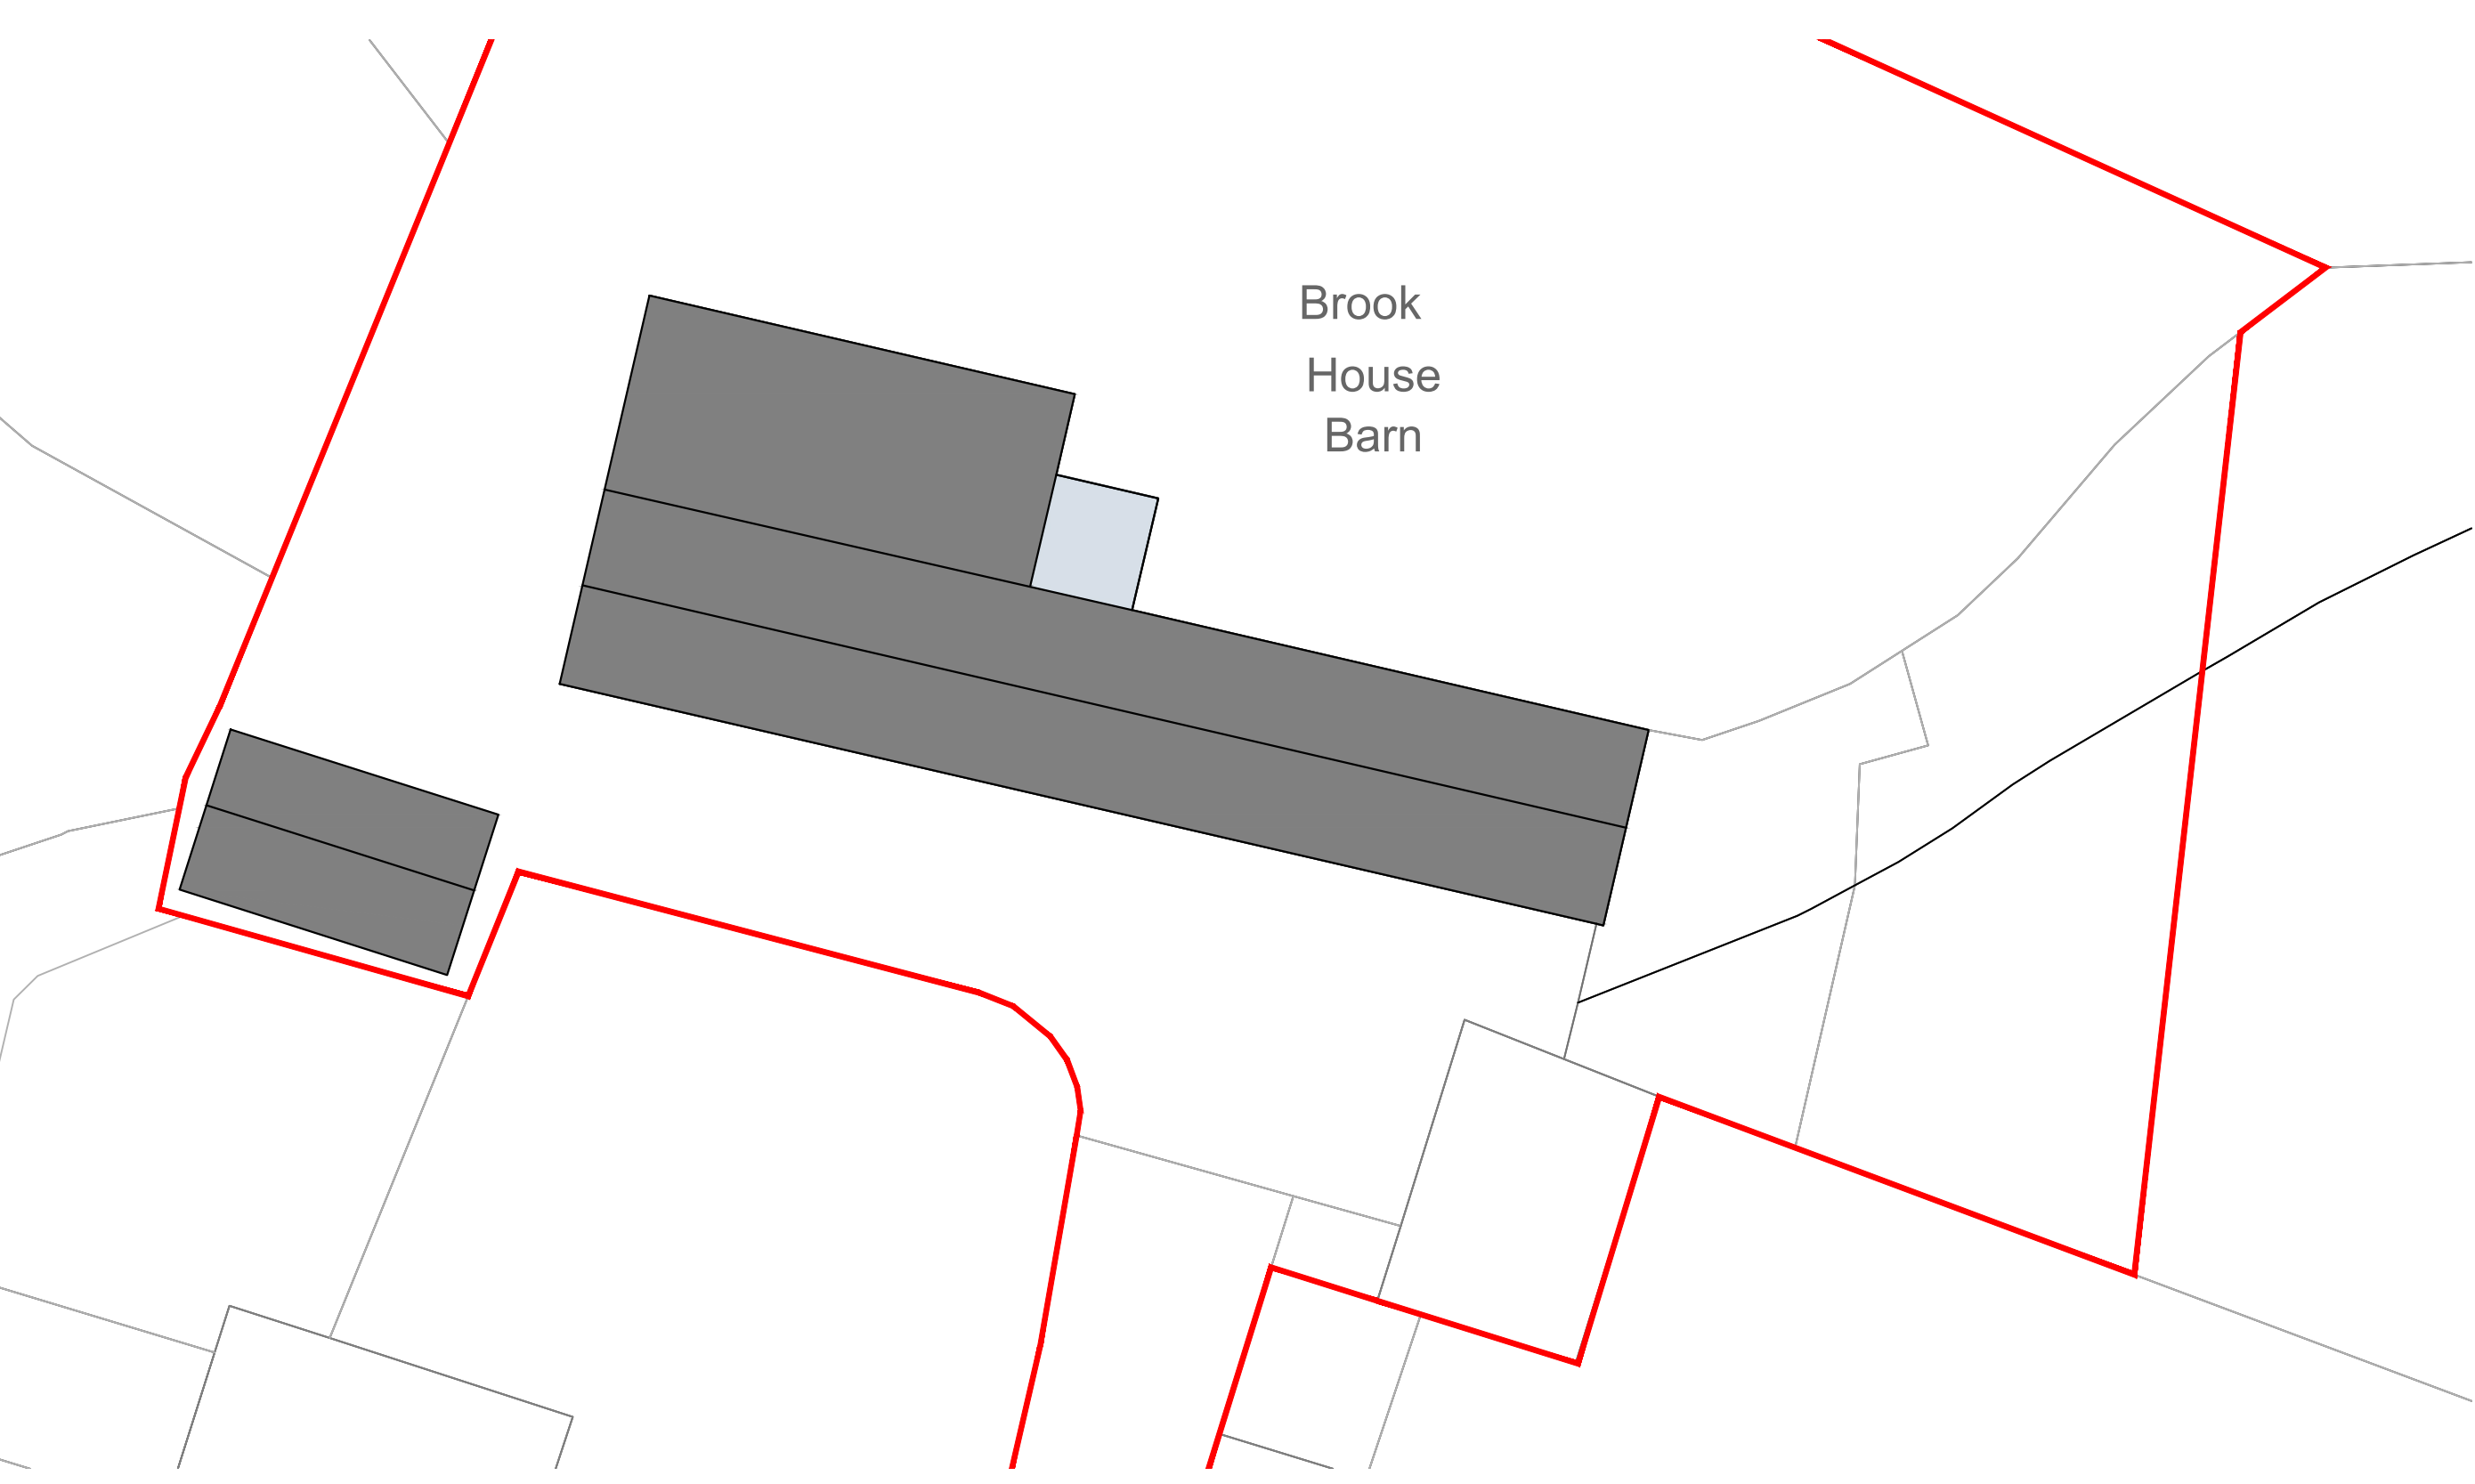

PLANNING DRAWINGS	
Brook Barn Farm Ridge Lane Combs High Peak SK23 9UU	
Detached Garage	
Revision	Date
Drawing Ref BHB/PL/01	Date 14th June 2024
PLANS ARE TO BE READ IN CONJUNCTION WITH STRUCTURAL ENGINEERS DETAILS. IT IS THE RESPONSIBILITY OF THE CONTRACTOR TO CHECK ALL MEASUREMENTS ON SITE PRIOR TO WORK COMMENCING. IT IS THE RESPONSIBILITY OF THE OWNER TO ENSURE ALL ASPECTS OF THE PARTY WALL ETC ACT 1996 ARE MET. PLEASE CONTACT PLAN DRAWER IF ANY ON SITE AMENDMENTS ARE TO BE MADE.	
	18 Eccles Road Chapel en le Frith High Peak SK23 9RG 07912 845 210 info@plansanddesign.co.uk