



EXISTING PLAN 1:100

GROUND PLAN/ROOF PLAN

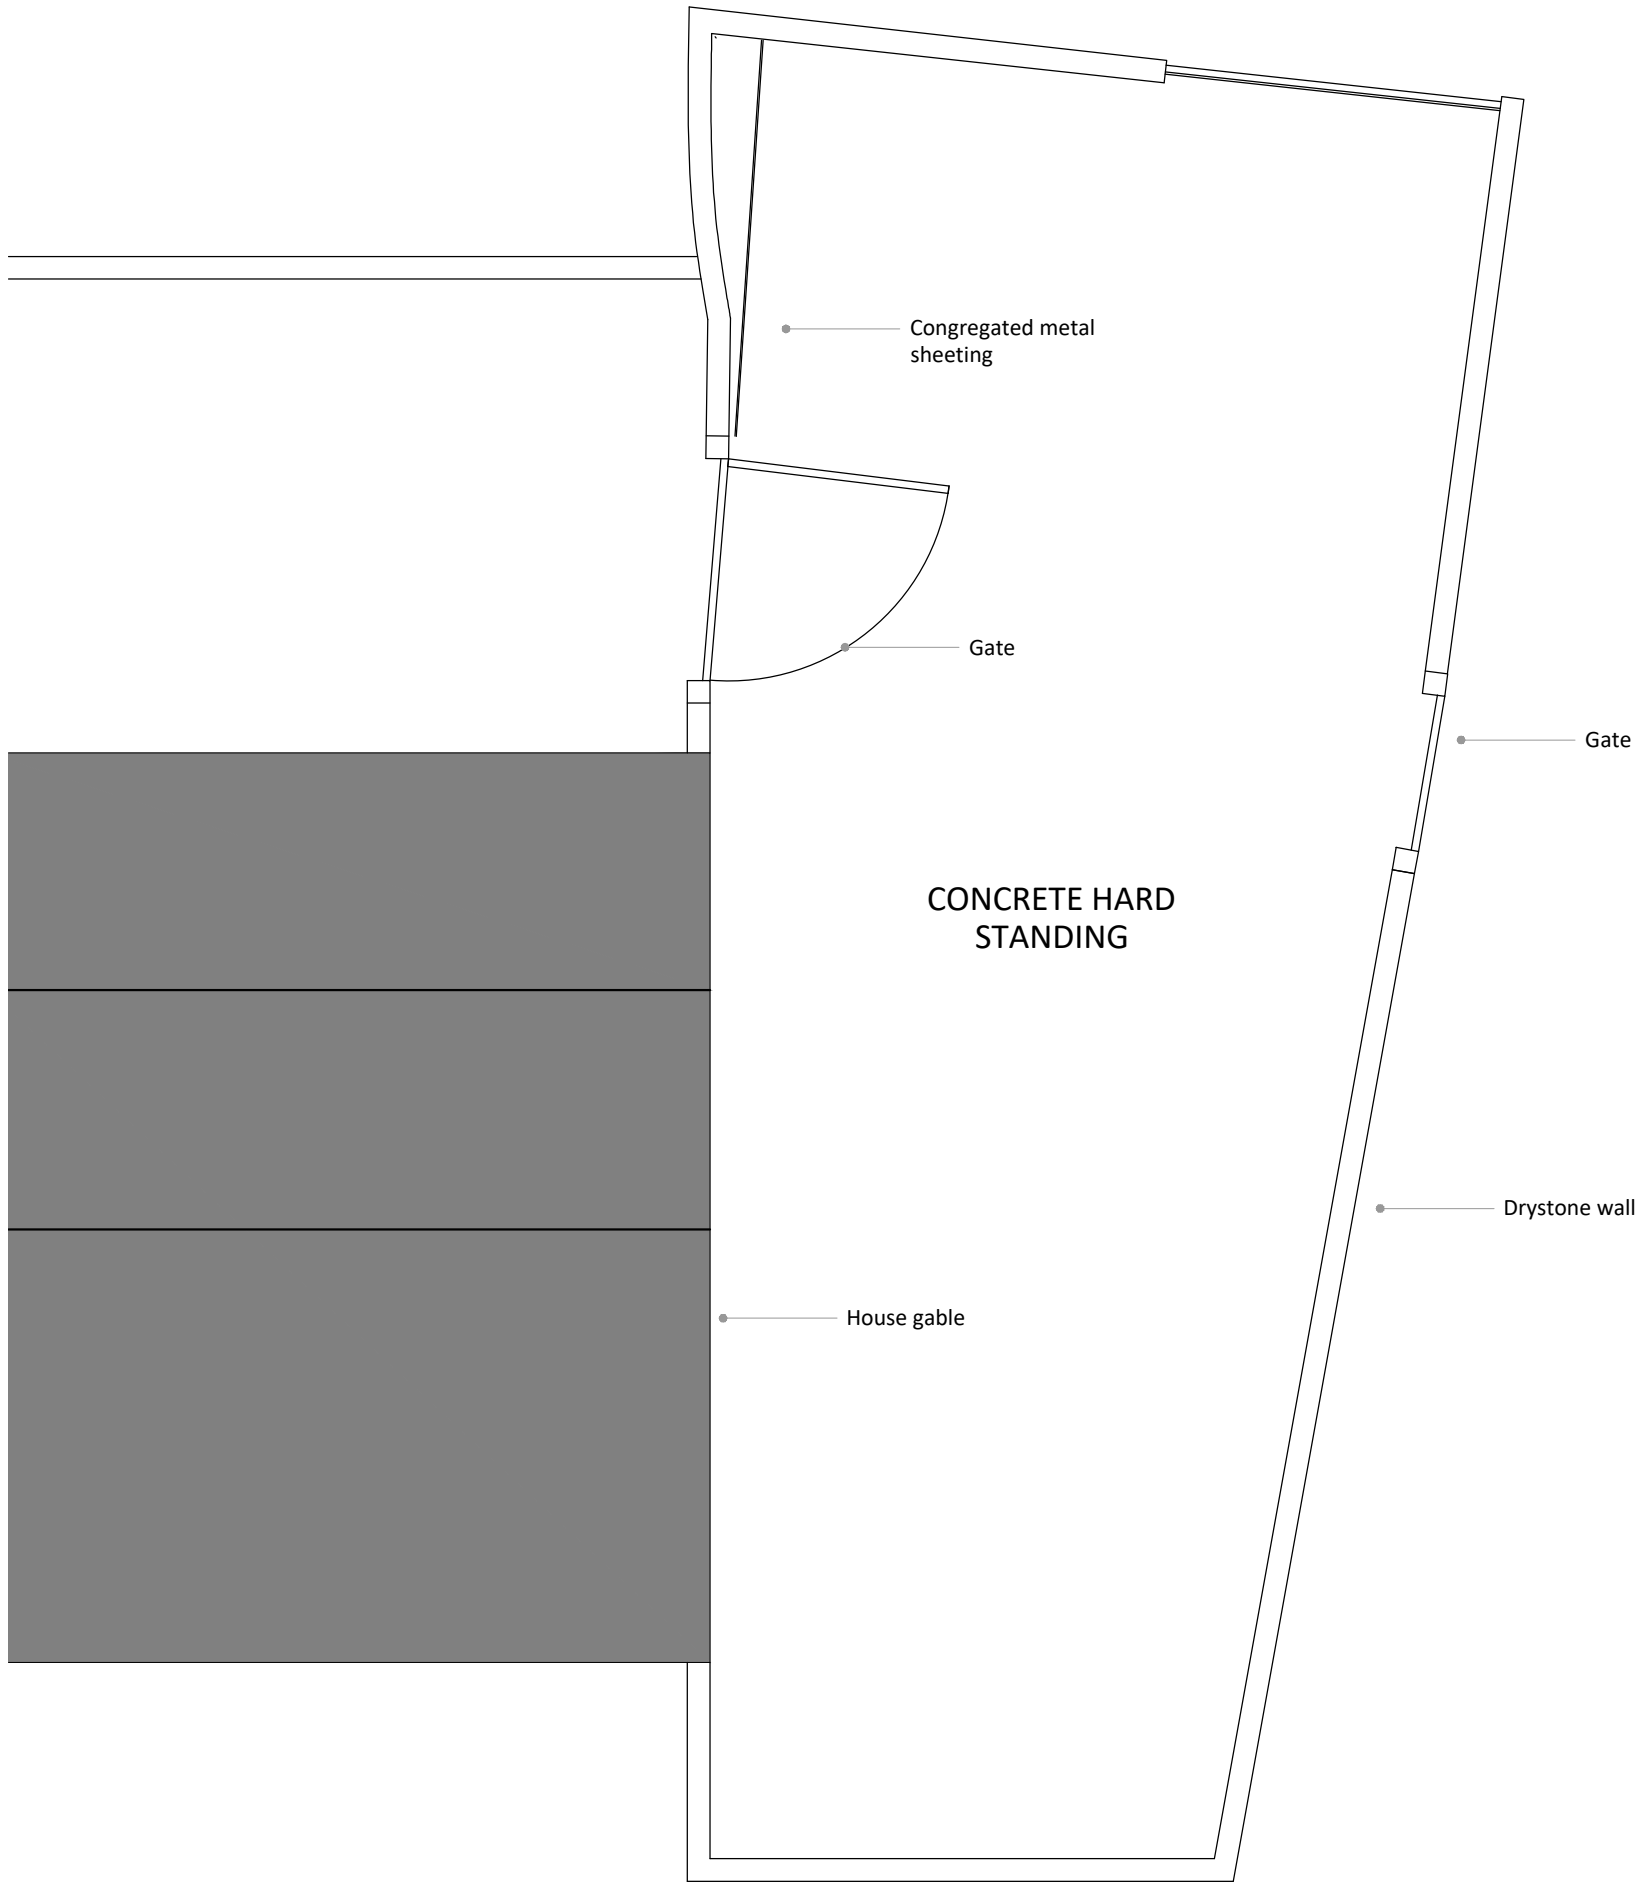


PROPOSED PLAN 1:50

GROUND PLAN

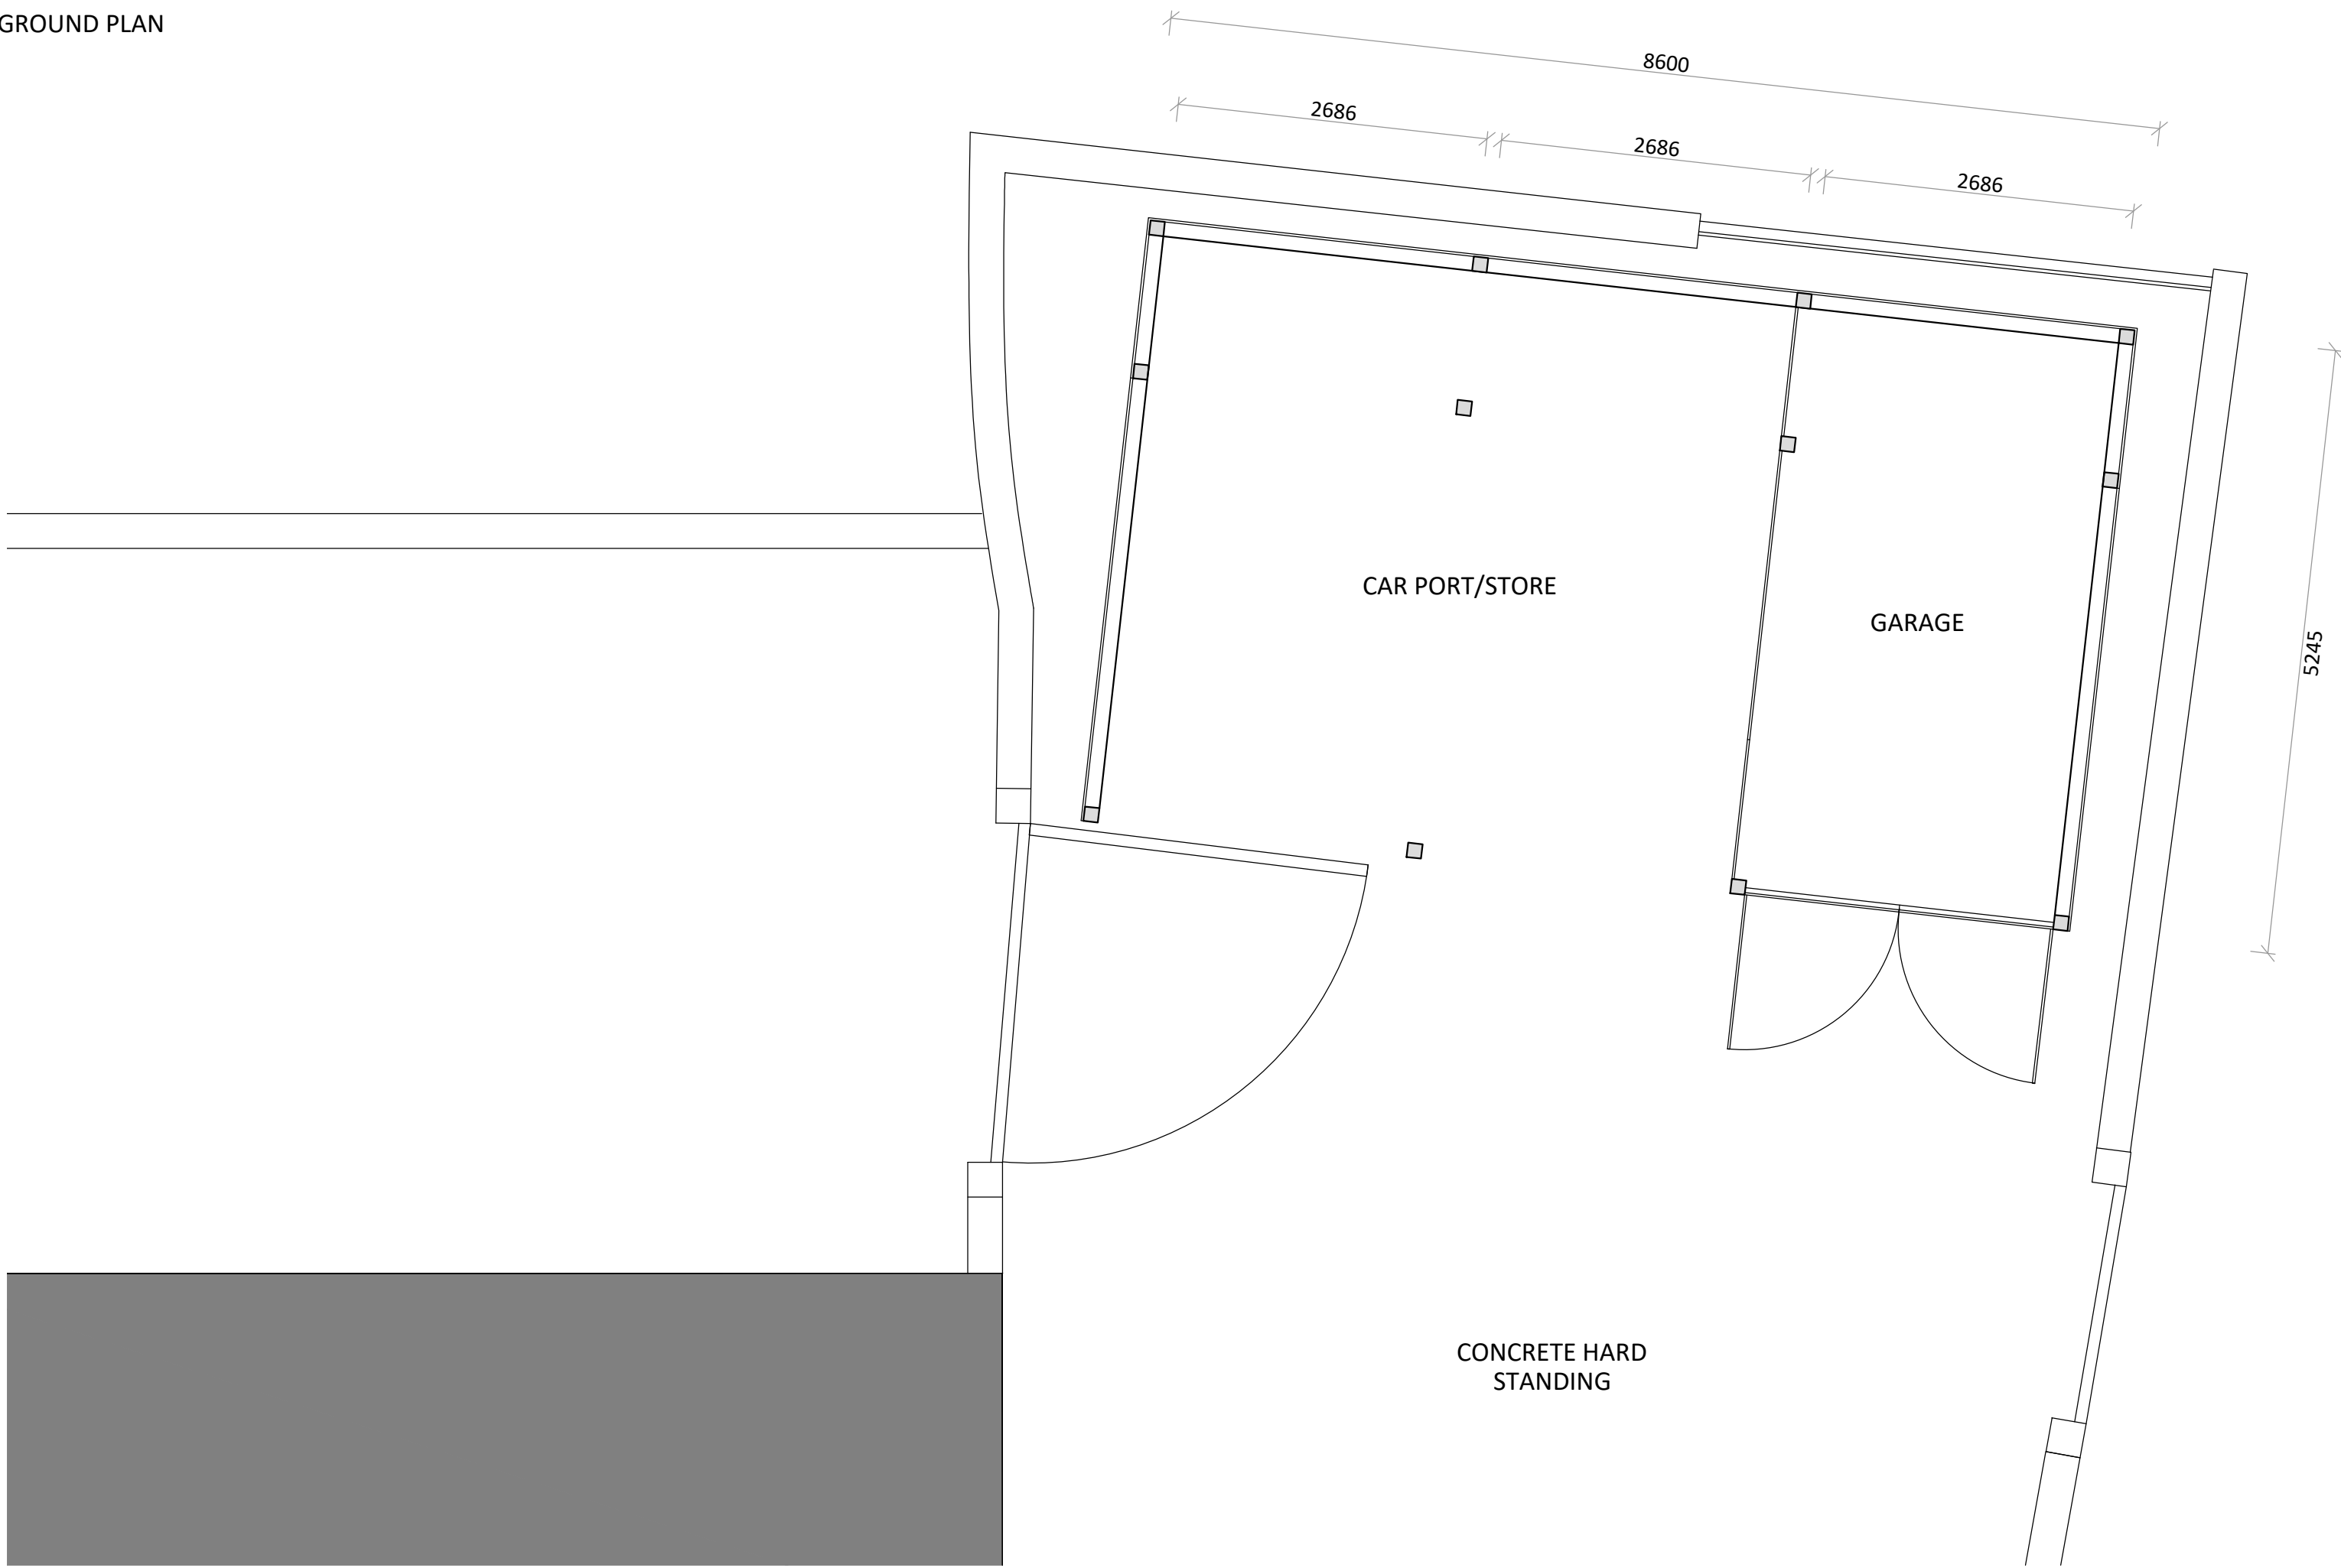


PROPOSED PLAN 1:100

ROOF PLAN

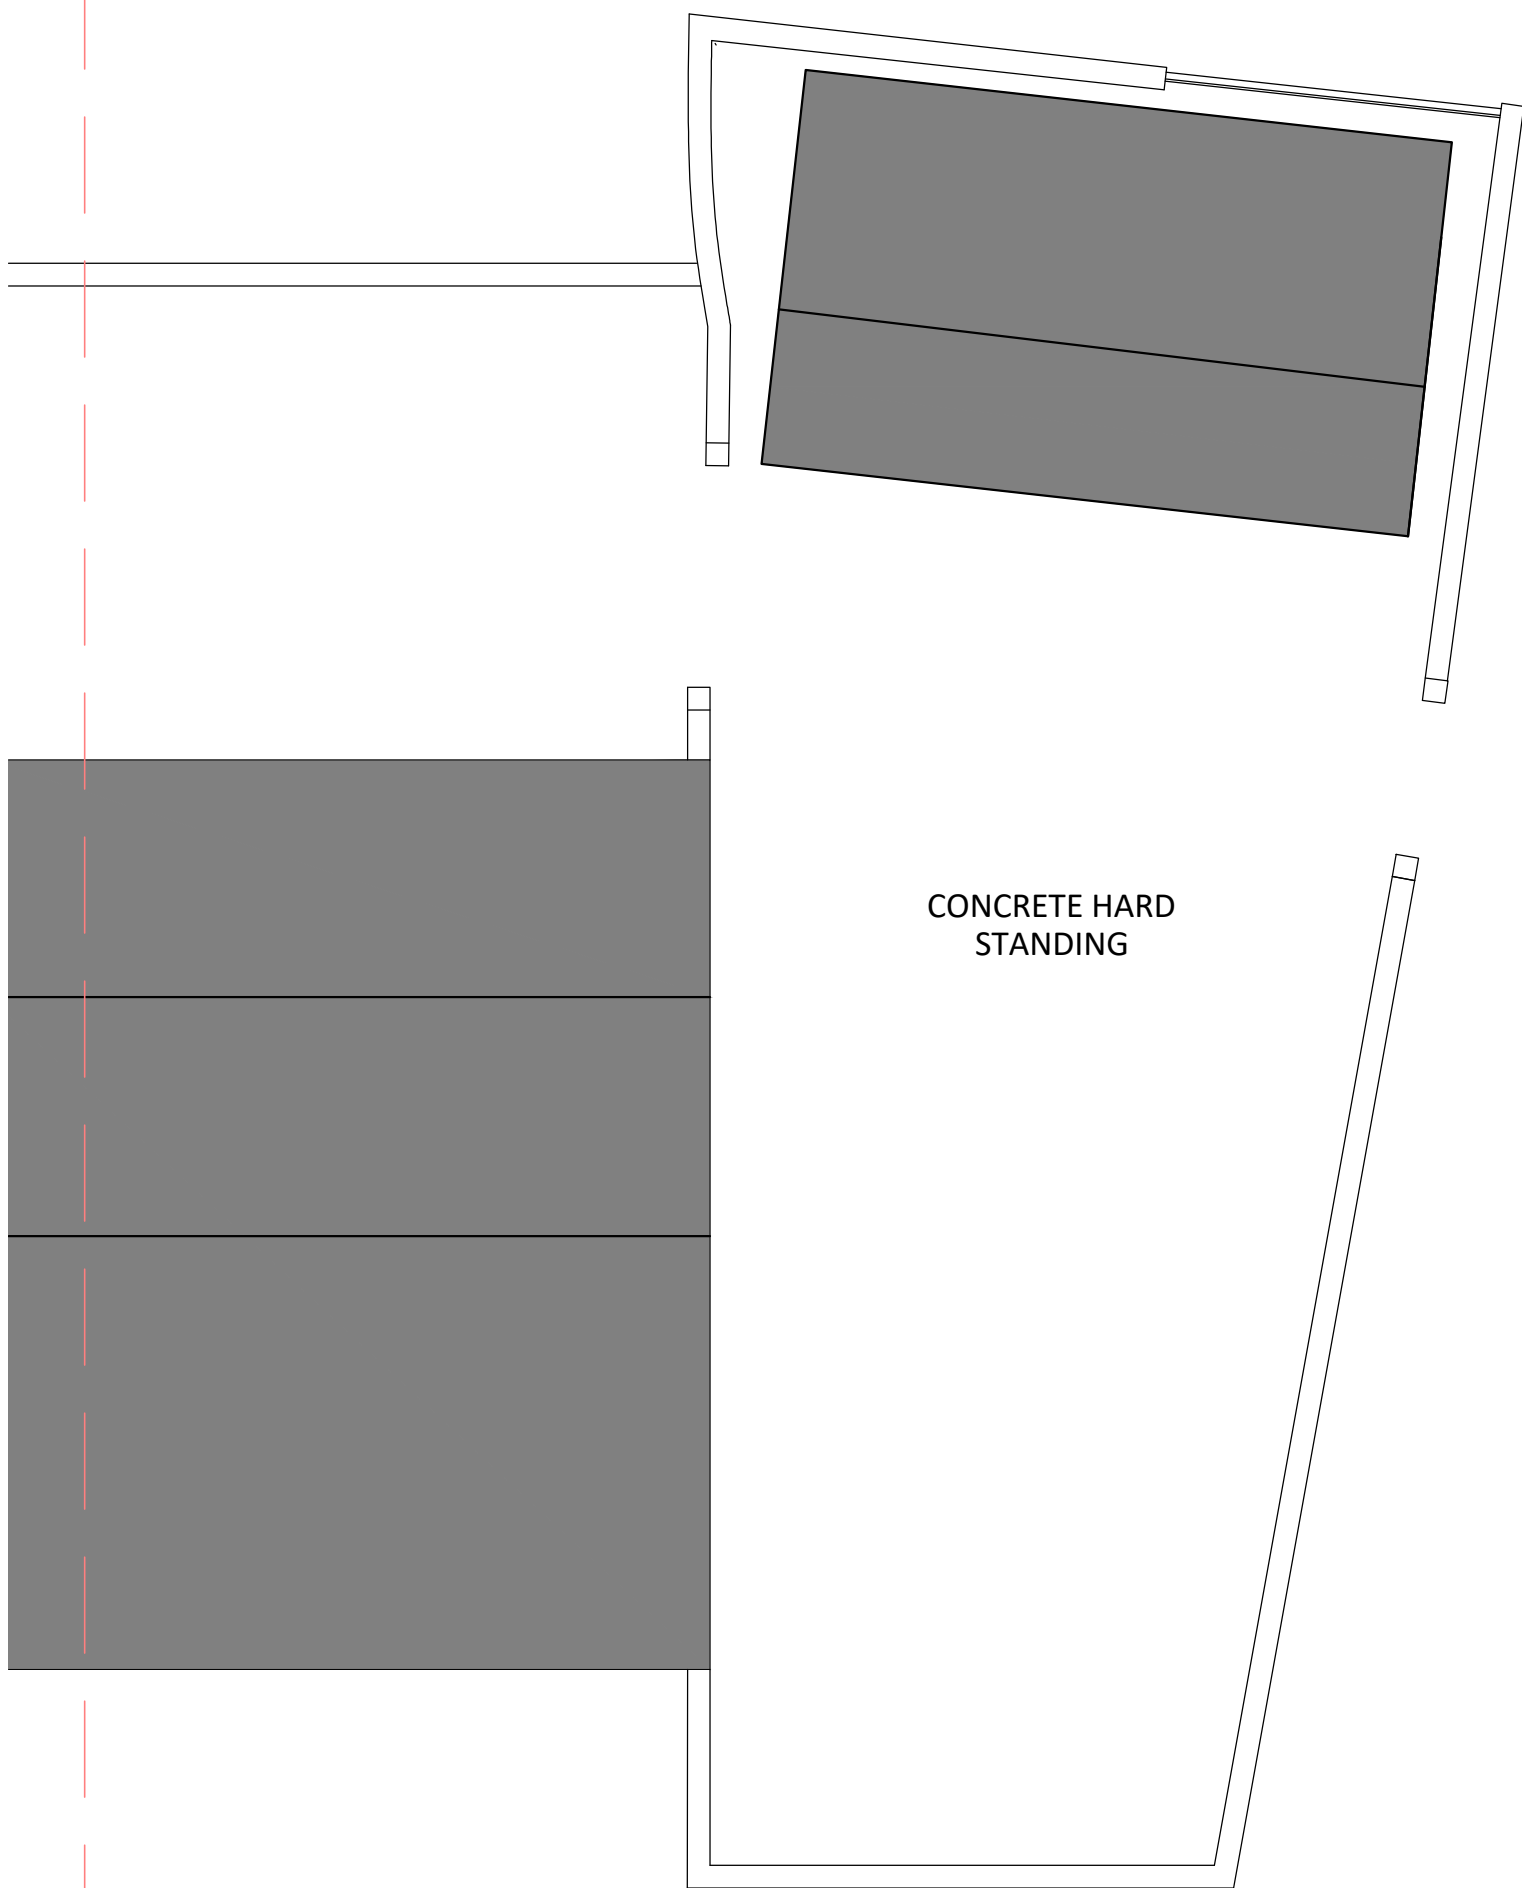

SECTION A-A' 1:20

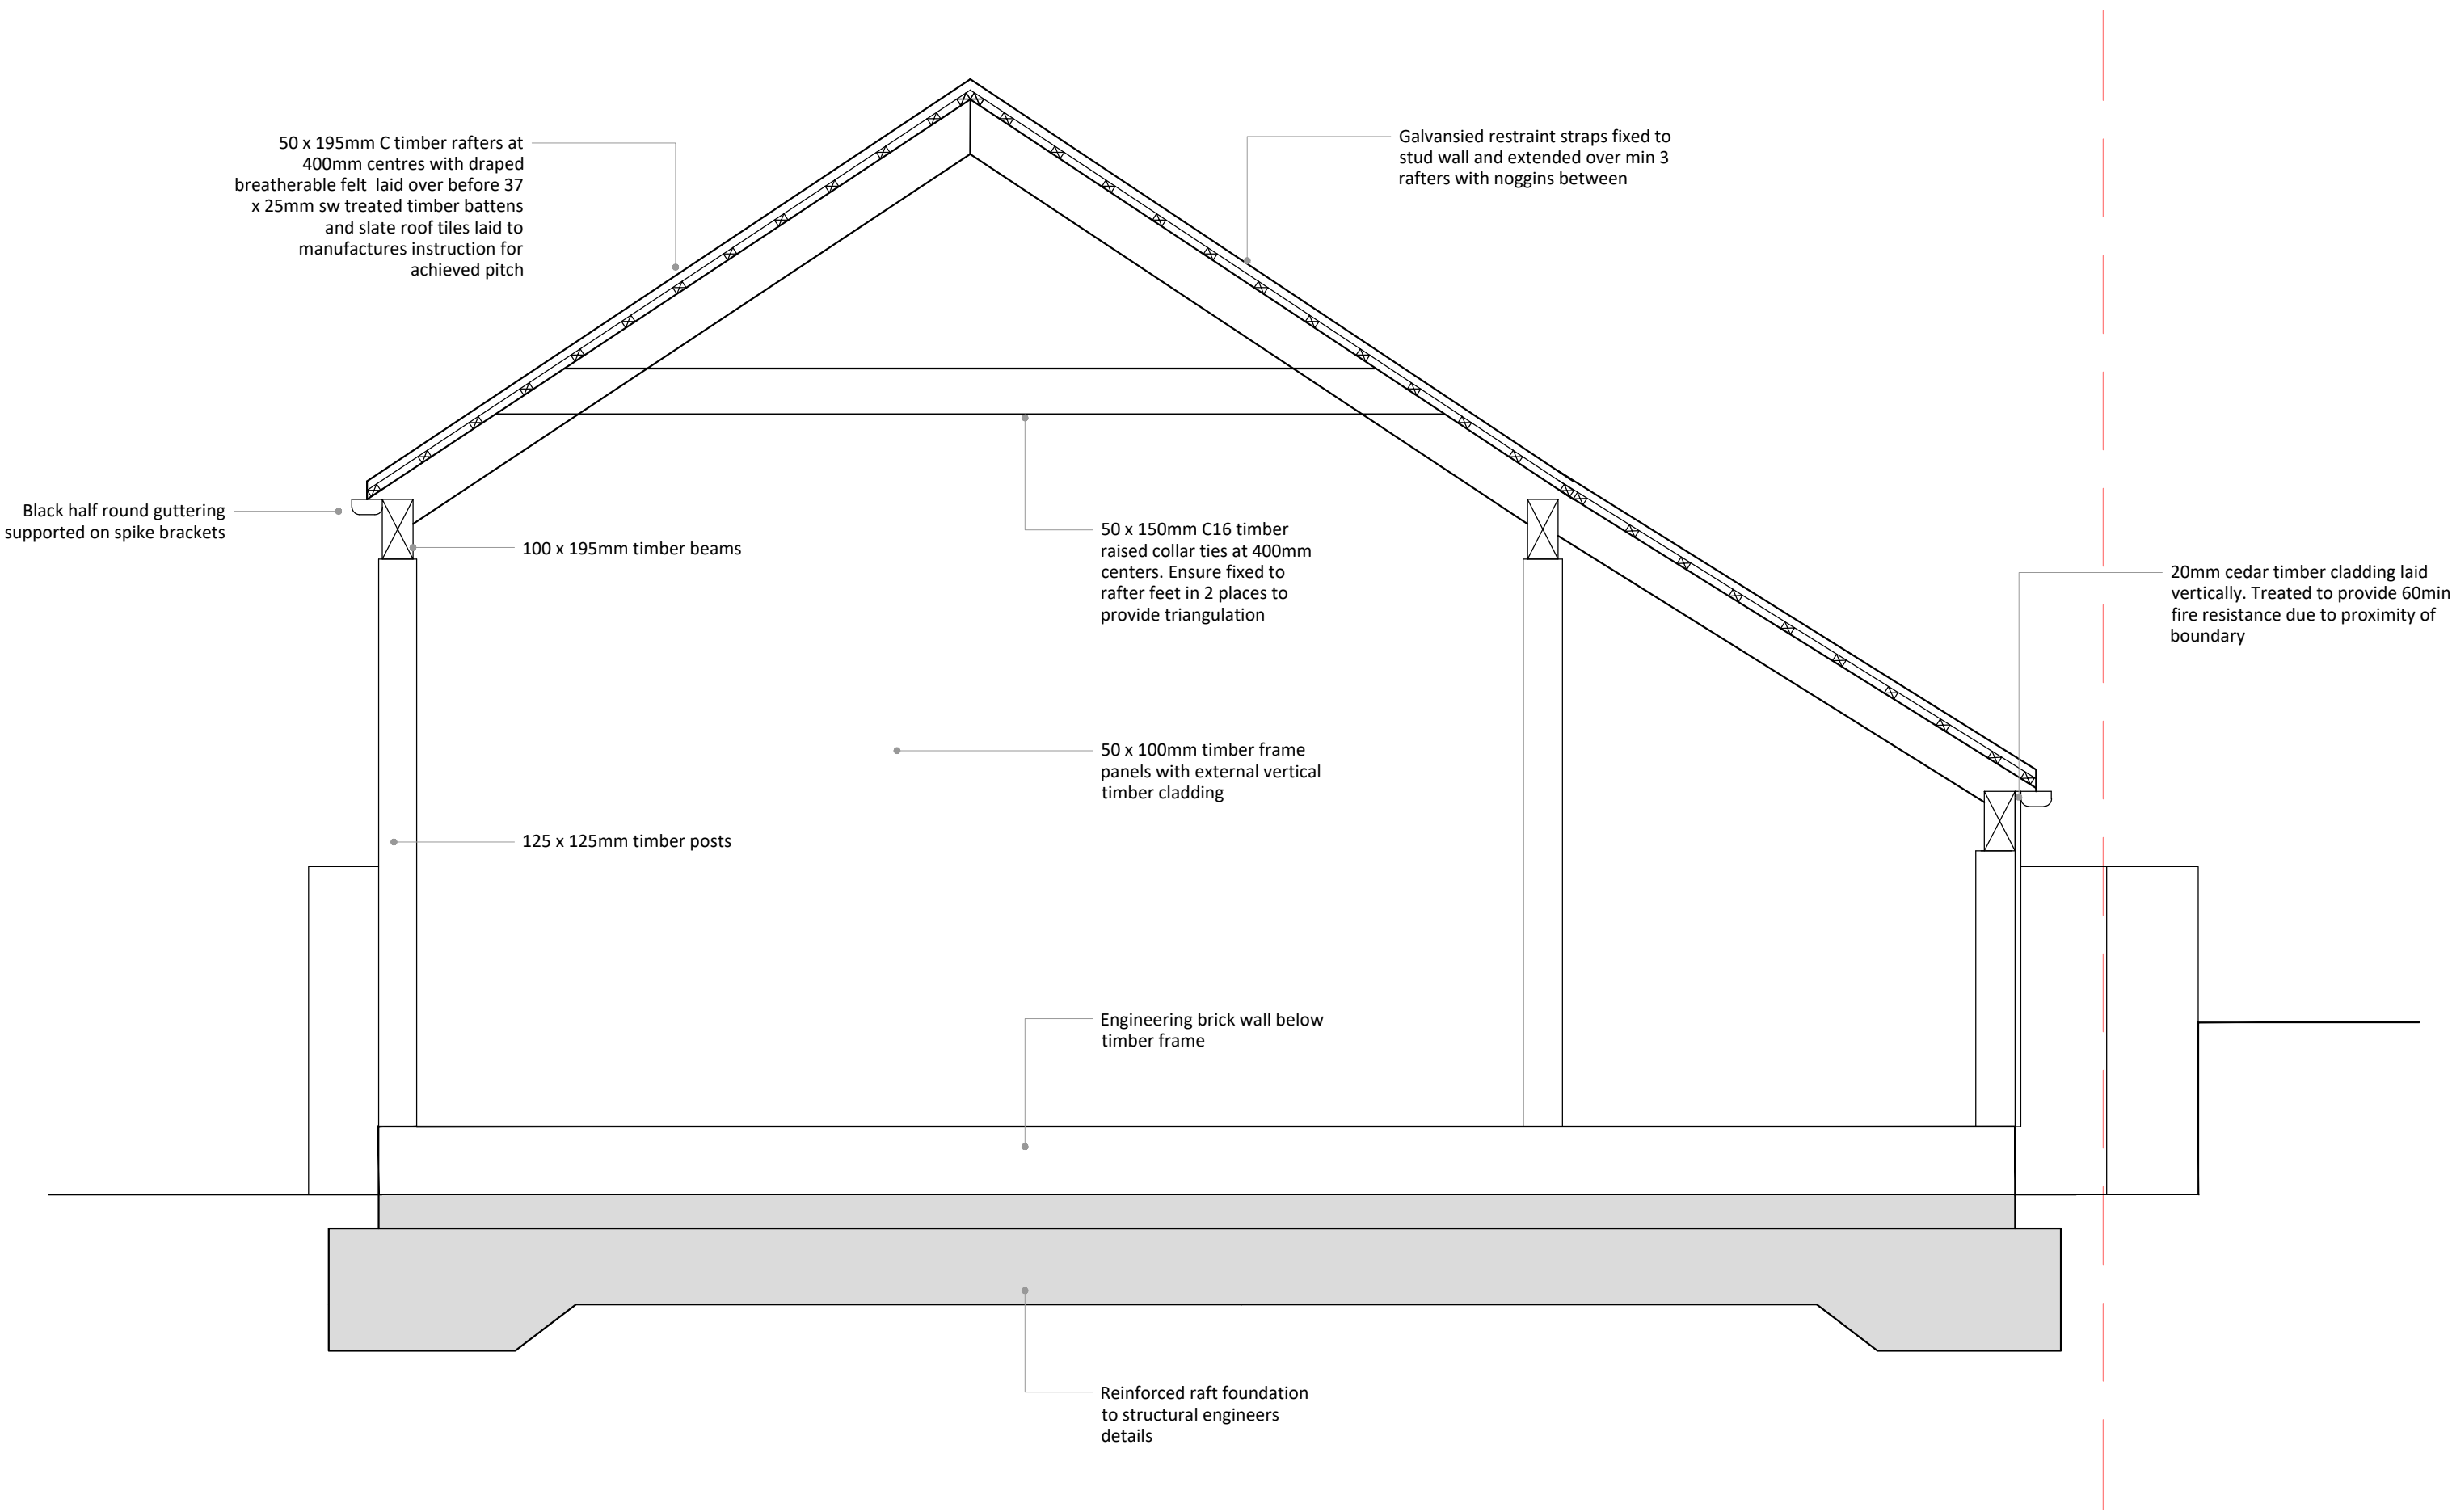

PLANNING DRAWINGS

Brook Barn Farm
Ridge Lane
Combs
High Peak
SK23 9UU

Detached Garage

Revision Date

Drawing Ref BHB/PL/01 Date 14th June 2024

PLANS ARE TO BE READ IN CONIUNCTION WITH STRUCTURAL ENGINEERS DETAILS. IT IS THE RESPONSIBILITY OF THE CONTRACTOR TO CHECK ALL MEASUREMENTS ON SITE PRIOR TO WORK COMMENCING. IT IS THE RESPONSIBILITY OF THE OWNER TO ENSURE ALL ASPECTS OF THE PARTY WALL ETC ACT 1996 ARE MET. PLEASE CONTACT PLAN DRAWER IF ANY ON SITE AMENDMENTS ARE TO BE MADE.